



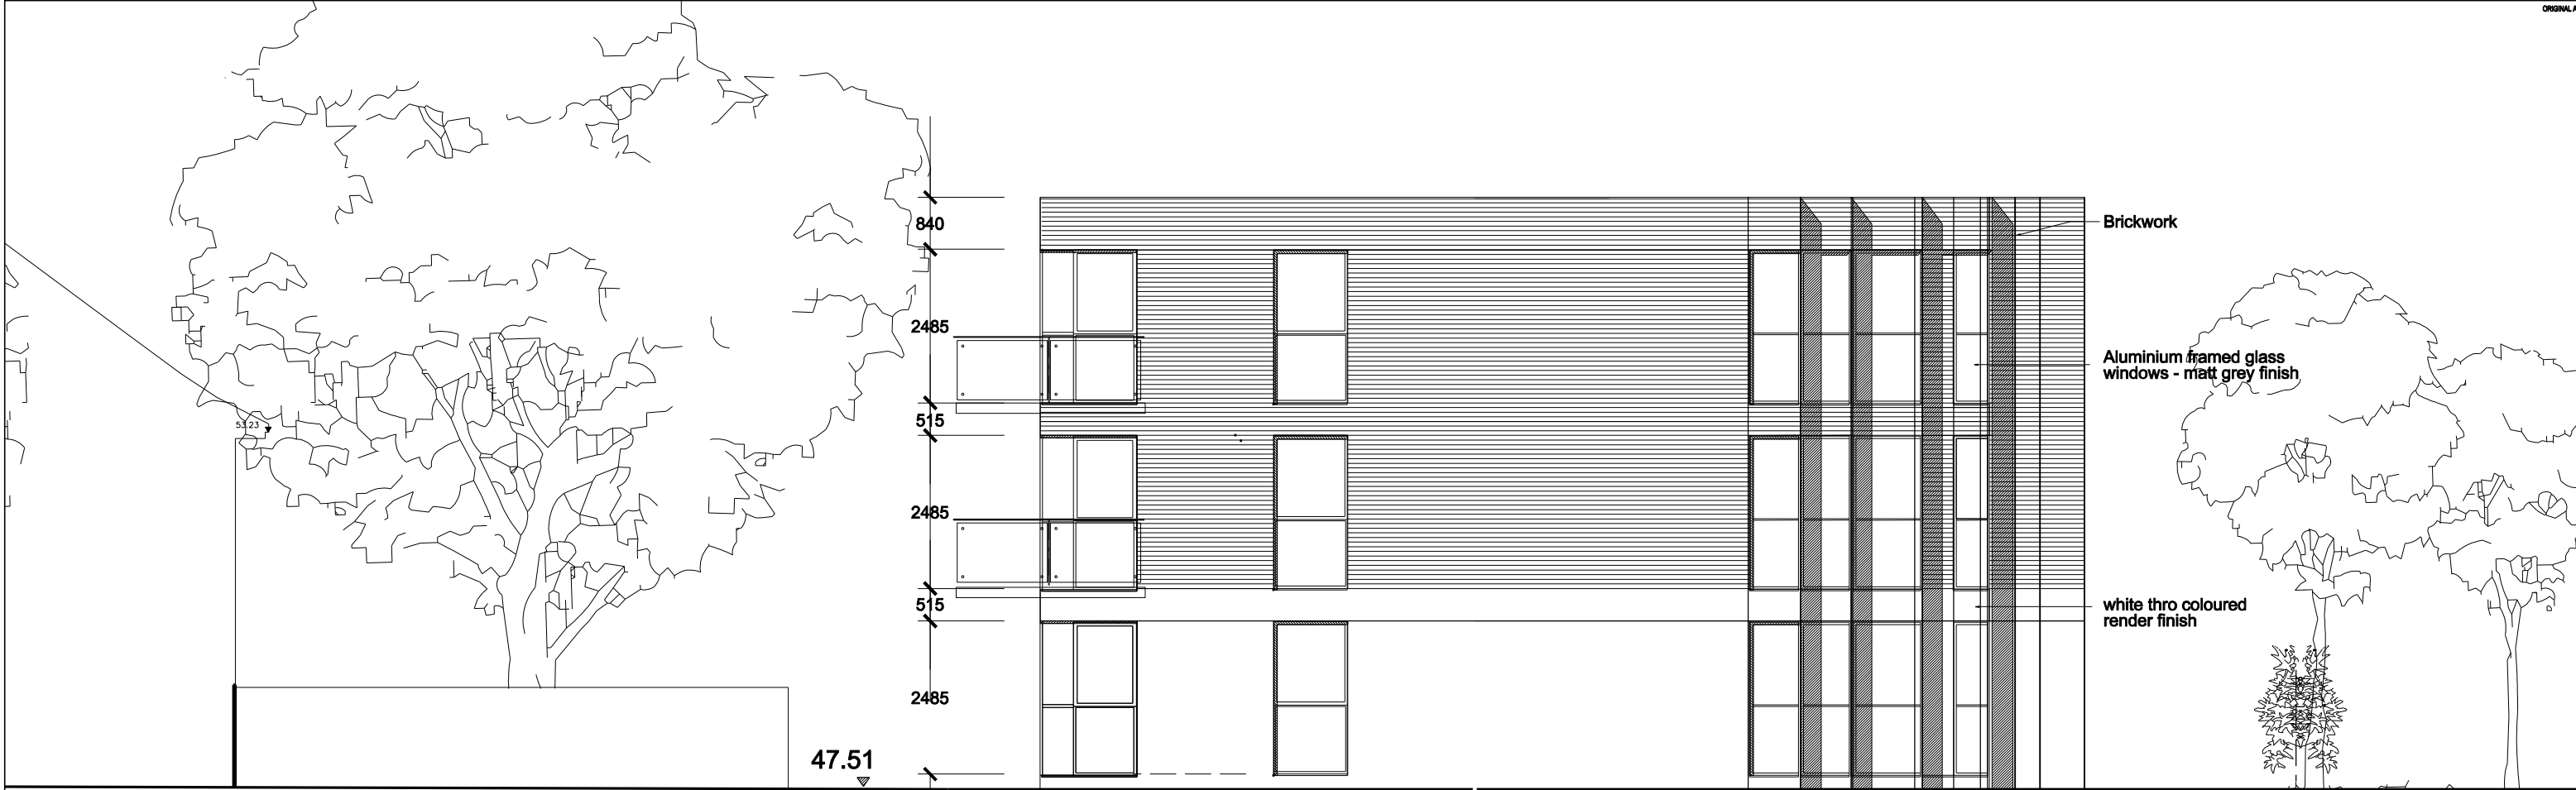


North Elevation

SCALE

 

West Elevation

SCALE

 

Brickwork

Aluminium framed glass balcony - matt grey finish

Timber affect finish

Glass balconies

white thro coloured render finish

galvanised steel gabions

Rev A Elevation amended to suit revised footprint 10 5 17

JOB: Manor Close
CLIENT: Manor Close Developments Ltd
DRAWING: North and West Elevation
DATE: 24/07/2016
DWG NO: 637 109
STATUS:

REVISION: A
SCALE: 1:50@A1
1:100@A3

STUDIO 303 LTD Studio 1A, First Floor, 33 Greenwood Place, London NW5 1LB t +44 (0)20 7253 2587

