





SOUTH ELEVATION

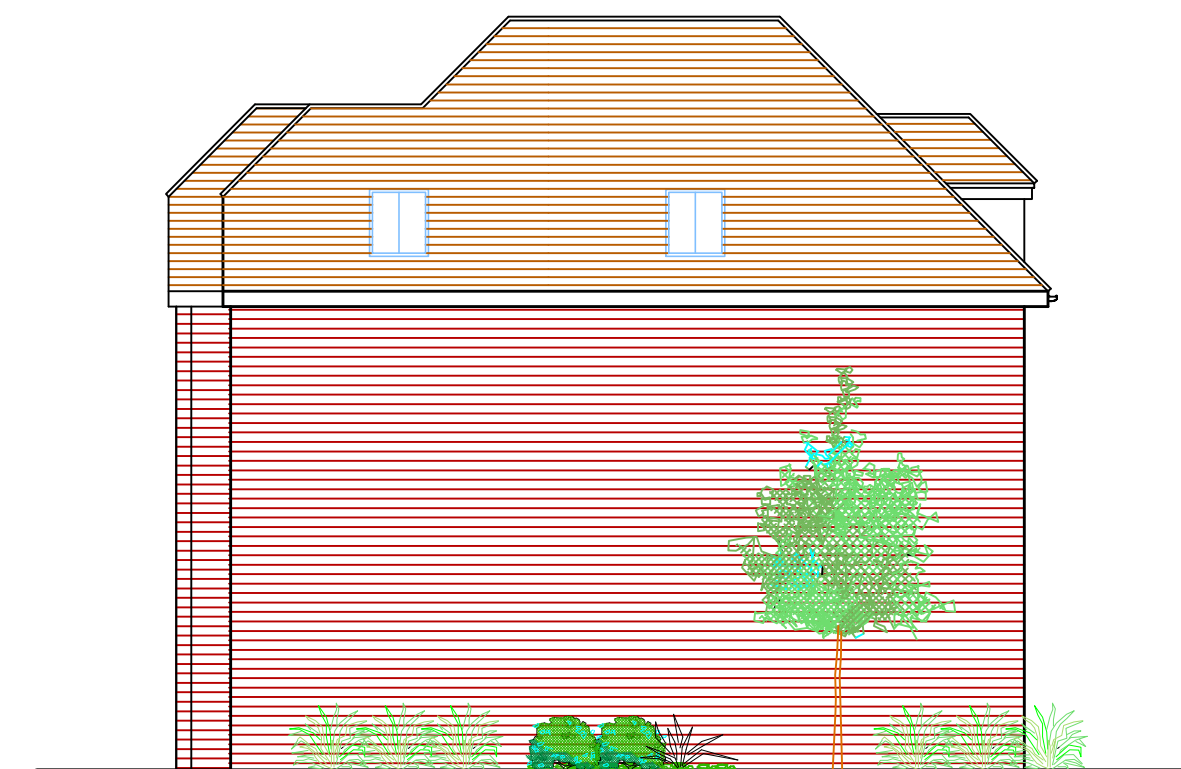

EAST ELEVATION

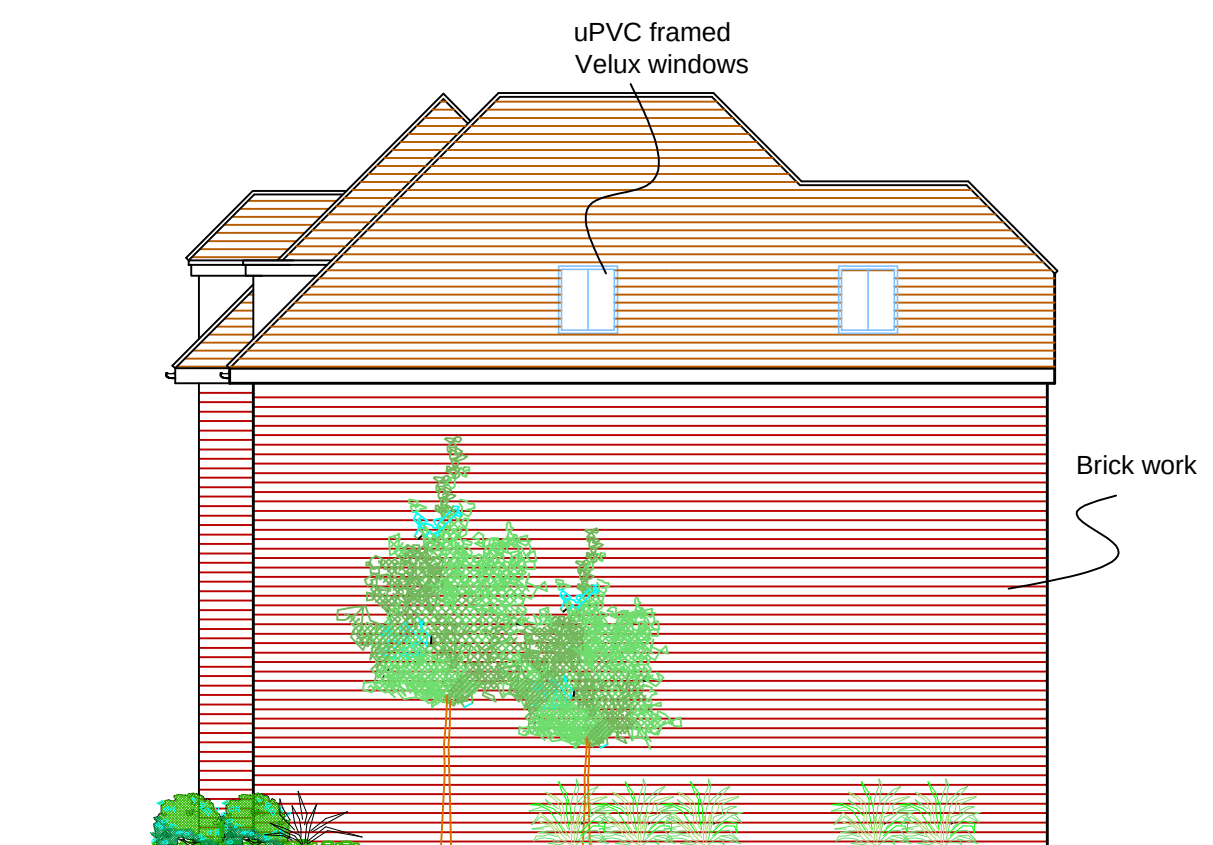

WEST ELEVATION



NORTH ELEVATION

ELEVATIONS

Southbourne Gardens, Ruislip, HA4 9SW

Scale Bar 1:100 @ A2
0 1 2 3 4 5 6 7 8 9 10 Metres



THE GILLETT MACLEOD PARTNERSHIP
Chartered Architects & Town Planning Consultants
1 High Road Old Eastcote Pinner Middlesex HA5 2EW tel. 0208 868 1333

Drg. No. 18/3217/105
Scale 1:100
Date 30/10/18
Drawn by SB

REVISION
C drawer