



REV.	AMENDMENTS
A	Height adjusted 16/01/2018
B	Roof layout and bay windows adjusted 18/05/2018
C	Change to Mansard roof 18/09/2020
D	Change to Mansard roof 25/09/2020

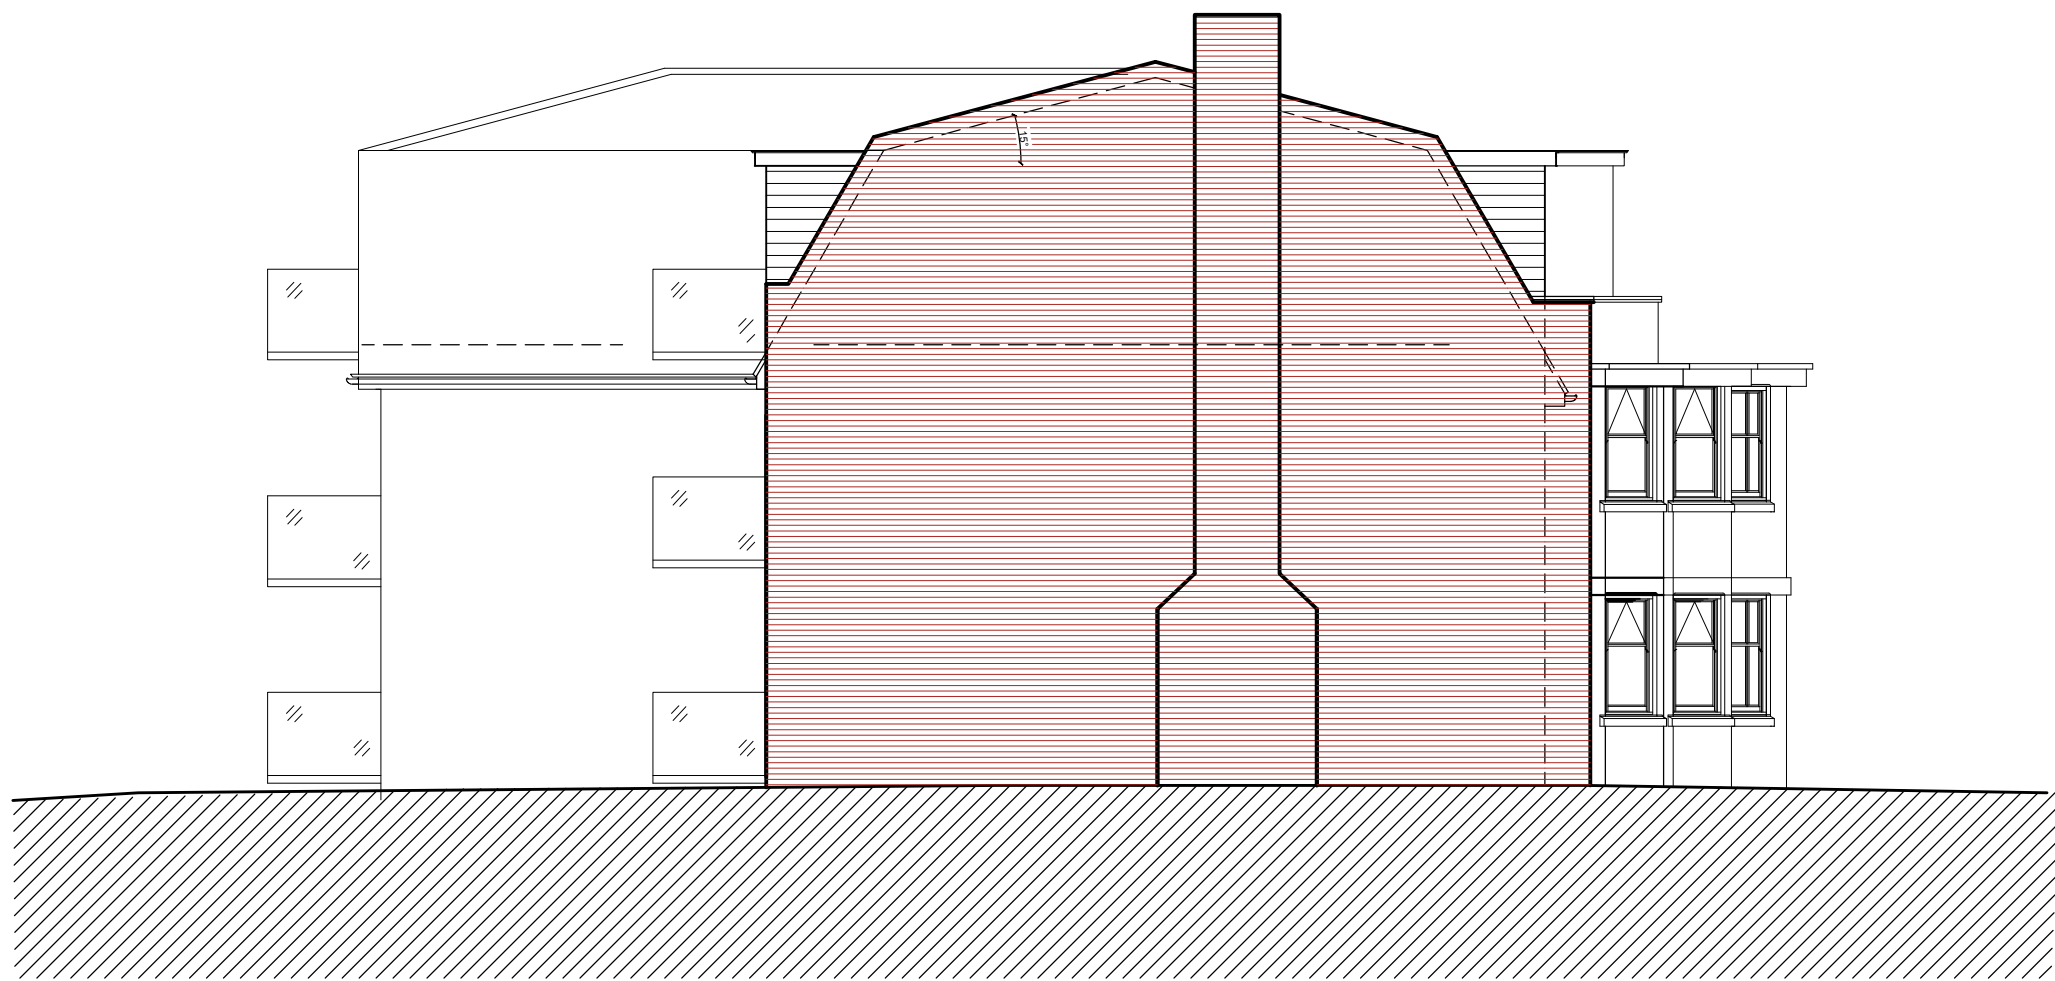

EAST ELEVATION

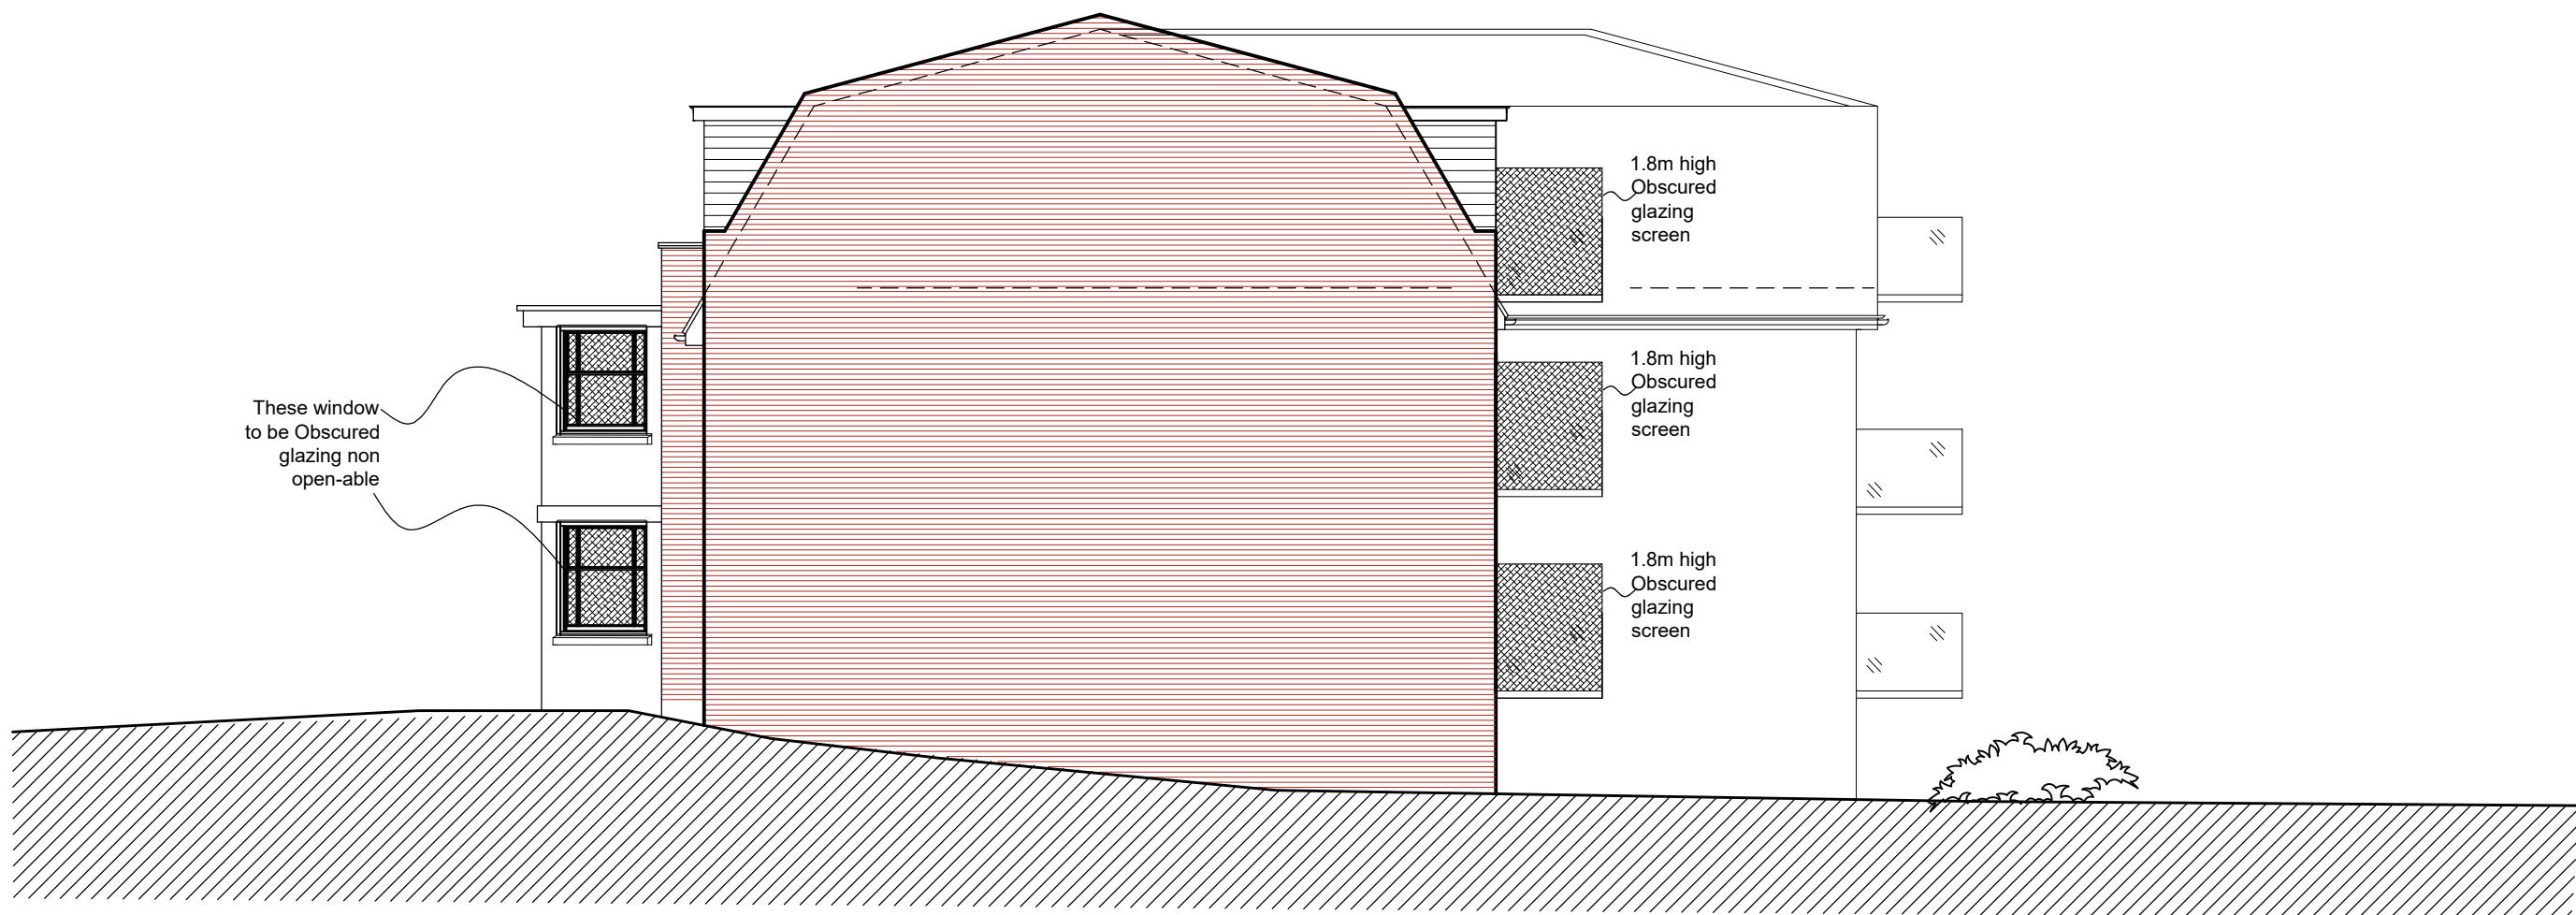

WEST ELEVATION



NORTH ELEVATION

PROPOSED ELEVATIONS

13 & 13A THE DRIVE , ICKENHAM, UB10 8AF

Scale Bar

0
1
2
3
4
5
6
7
8
9
10
Metres

1:100
@
A1



THE GILLETT MACLEOD PARTNERSHIP
Chartered Architects & Town Planning Consultants
1 High Road Old Eastcote Pinner Middlesex HA5 2EW tel. 0208 868 1333

Drg. No. 17/3101/5D
Scale 1:100
Date 16/03/17
Drawn by AK

REVISION

D

C

drawer