




REV.	AMENDMENTS
A	Layout, scale adjusted 16/01/2018
C	Dormers, rooflight adjusted 12/03/2018
D	Roof layout and bay windows adjusted 18/05/2018
E	Layout adjusted 16/03/2021

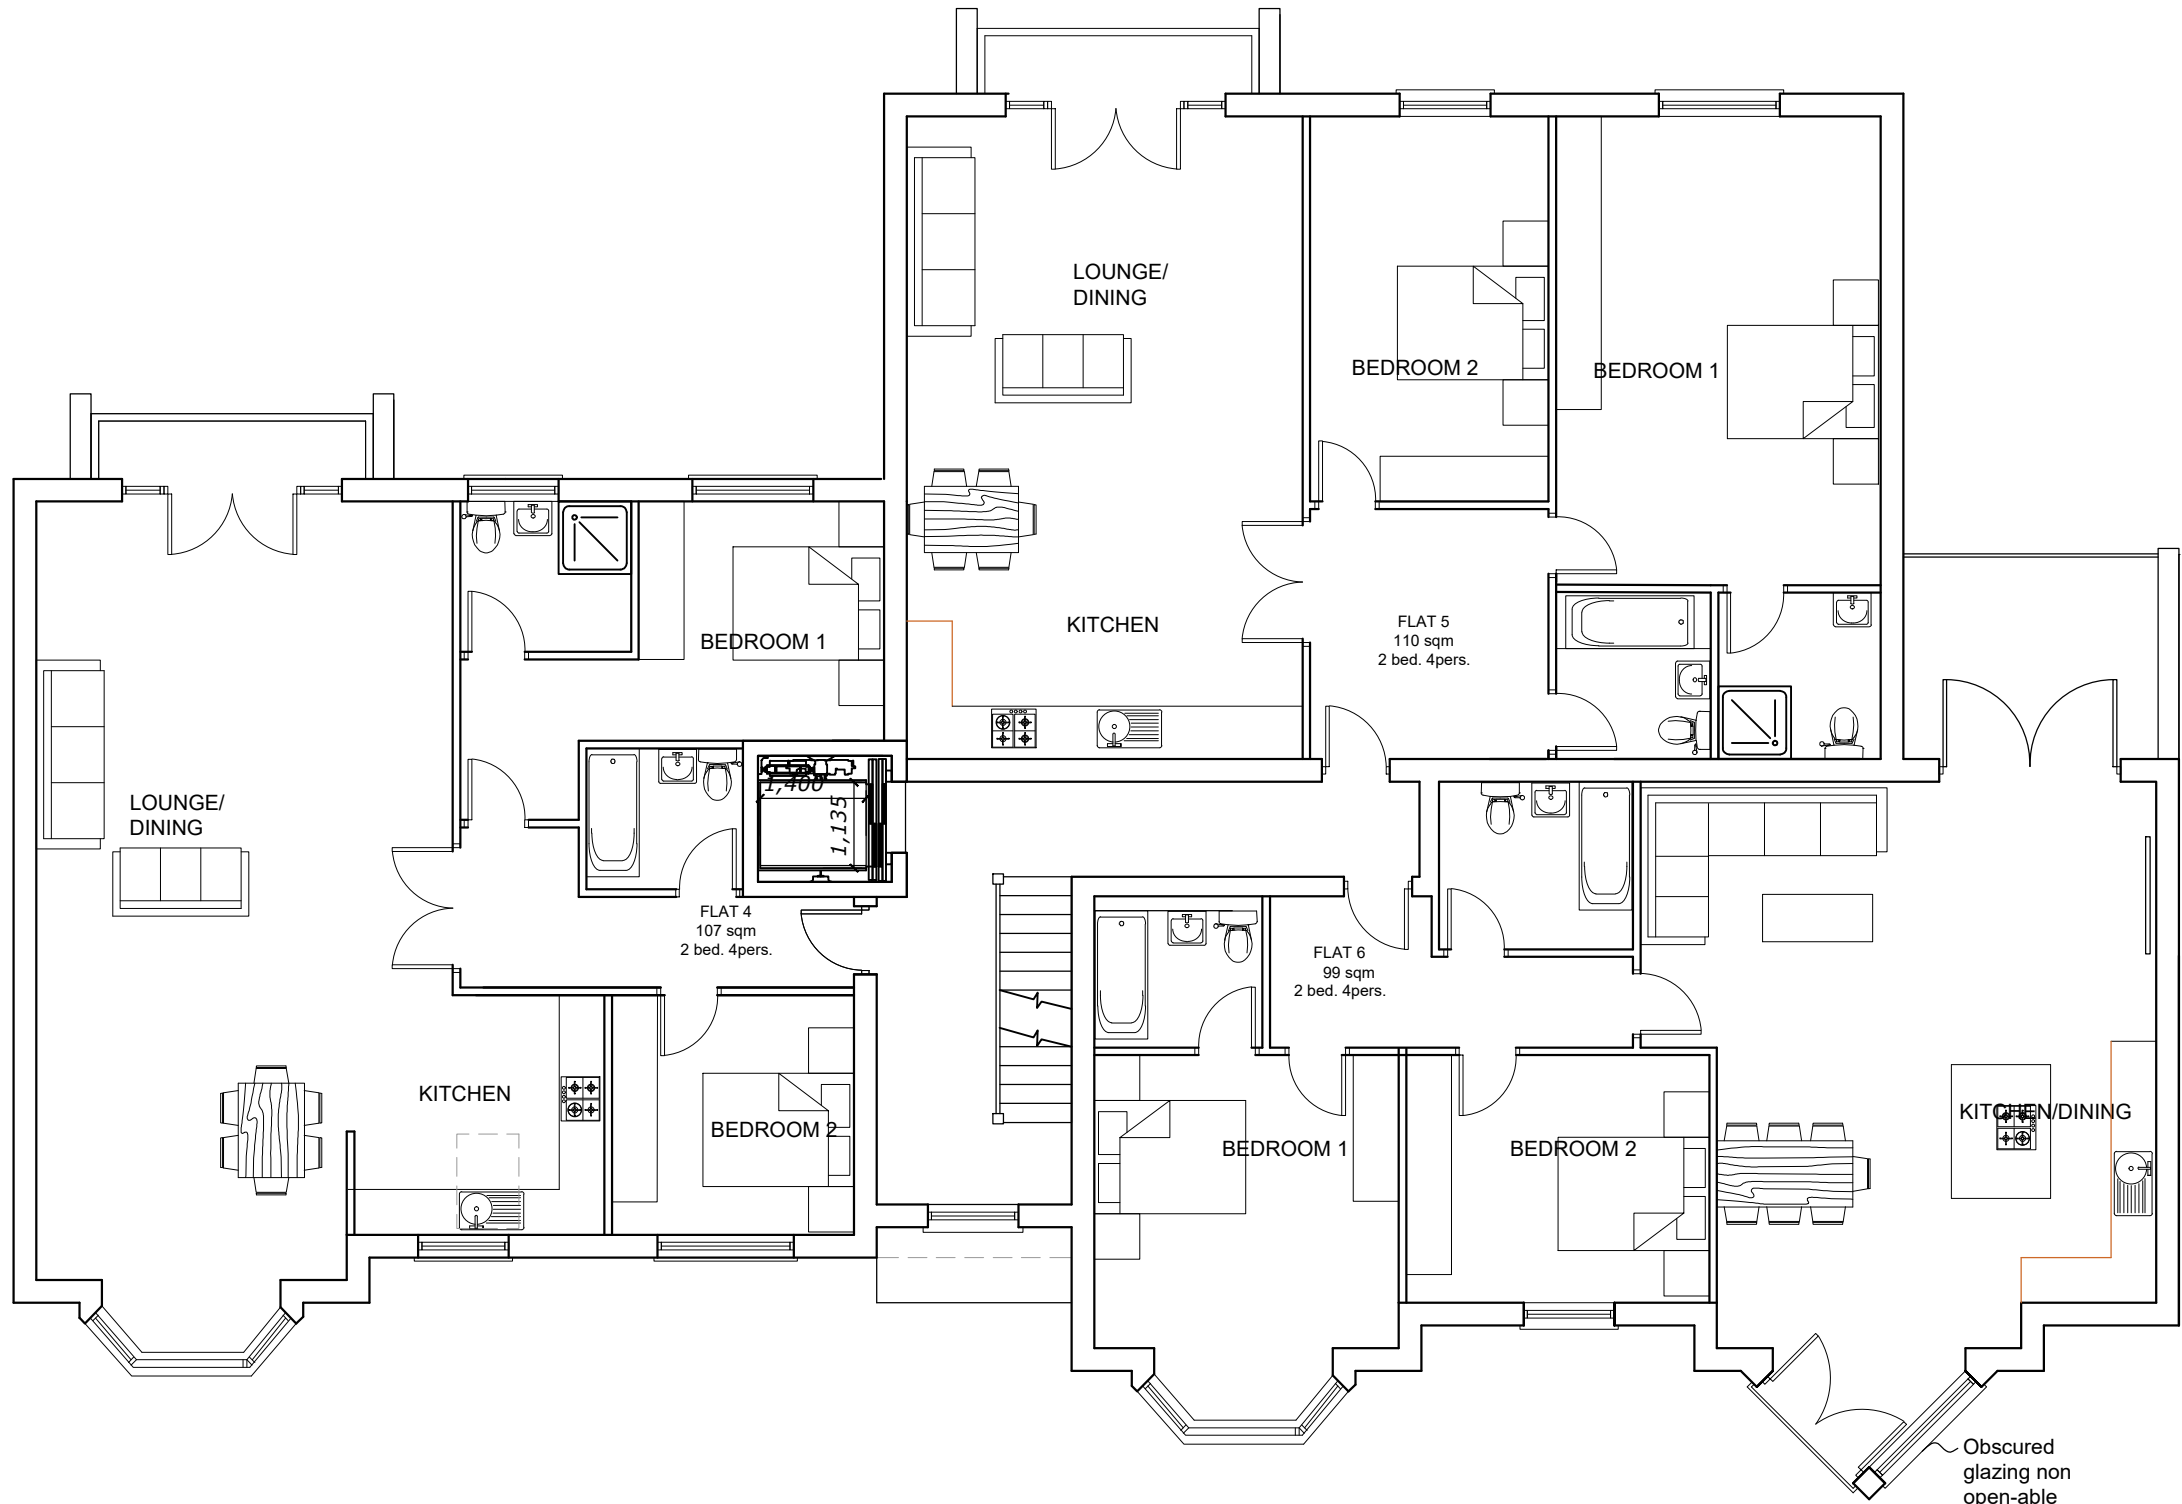


FIRST FLOOR PLAN

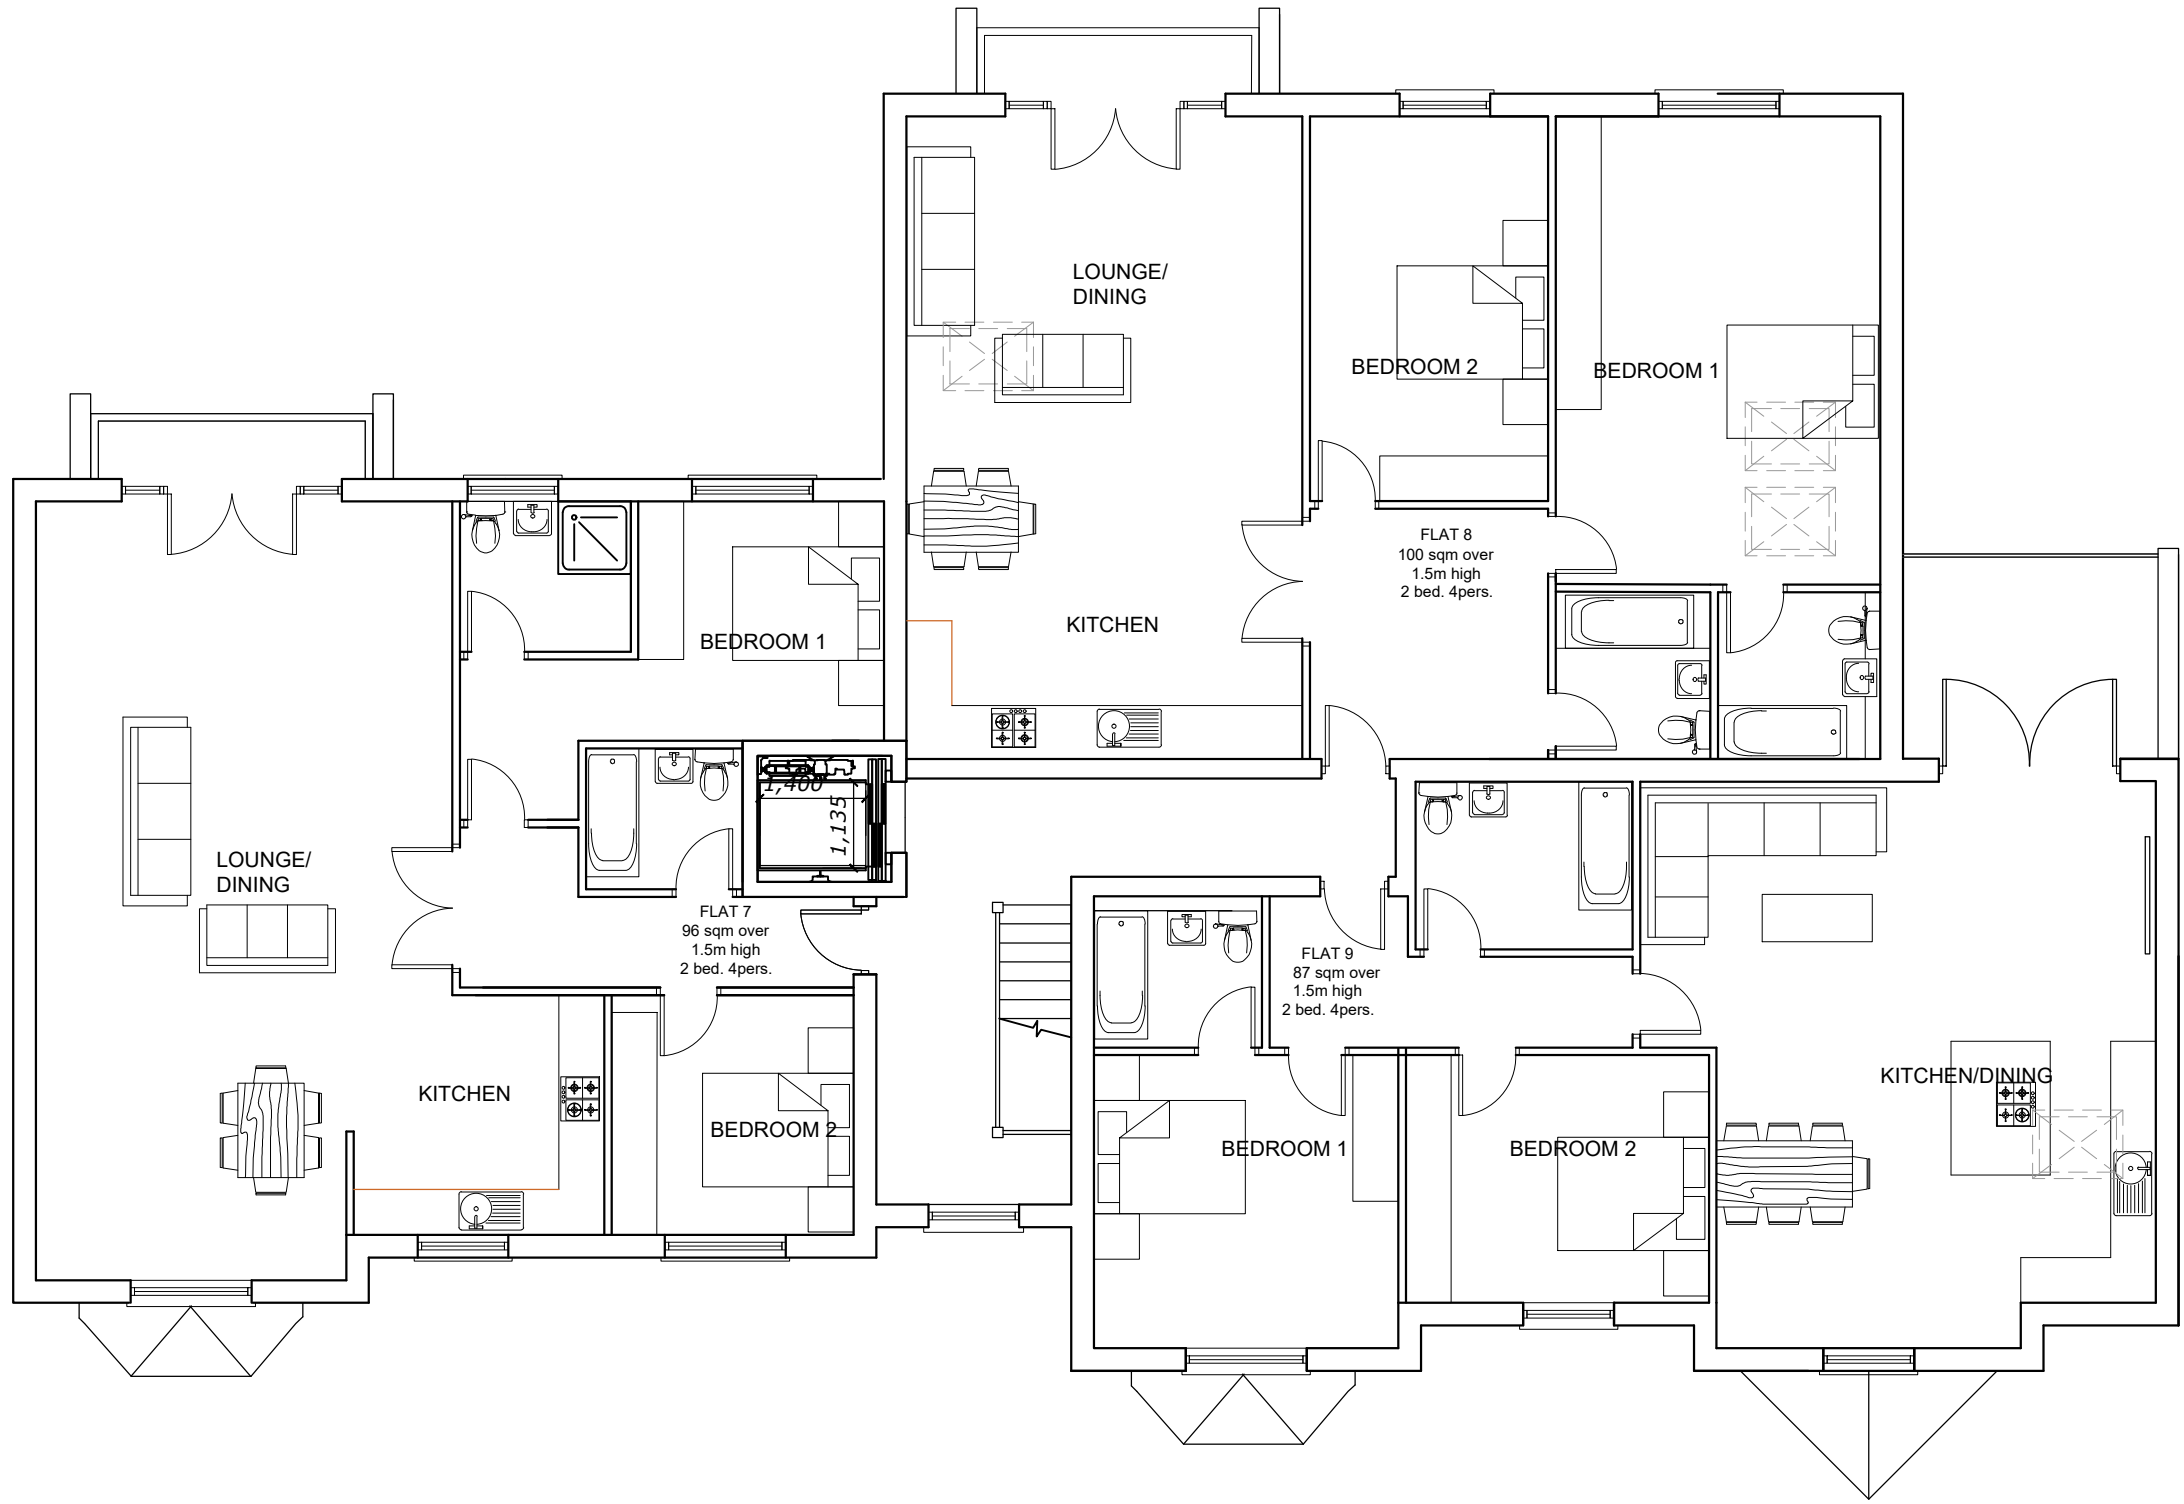

SECOND FLOOR

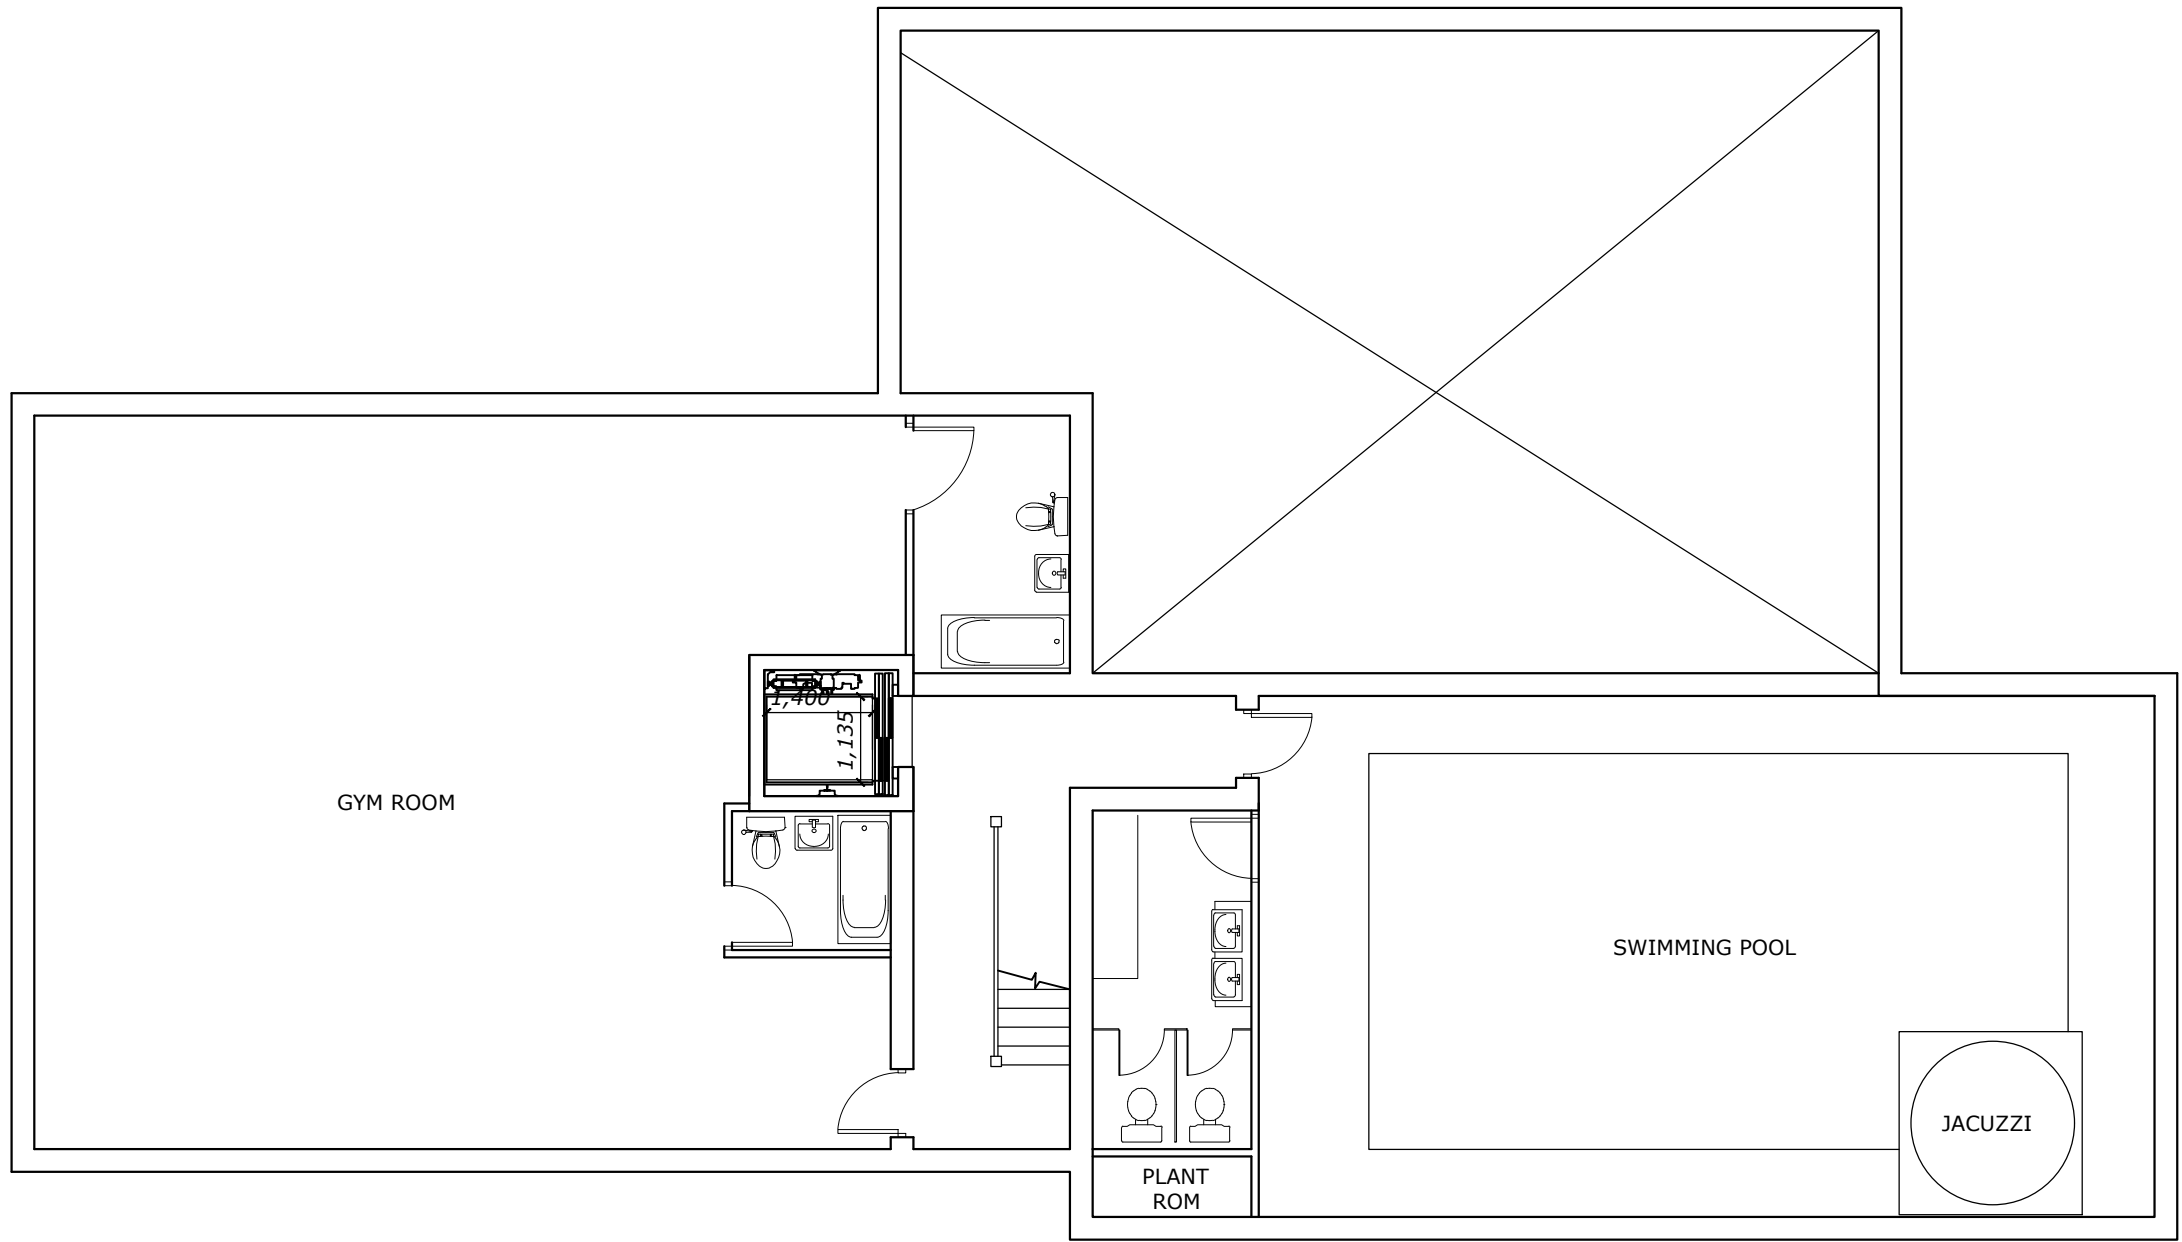


LOWER GROUND FLOOR

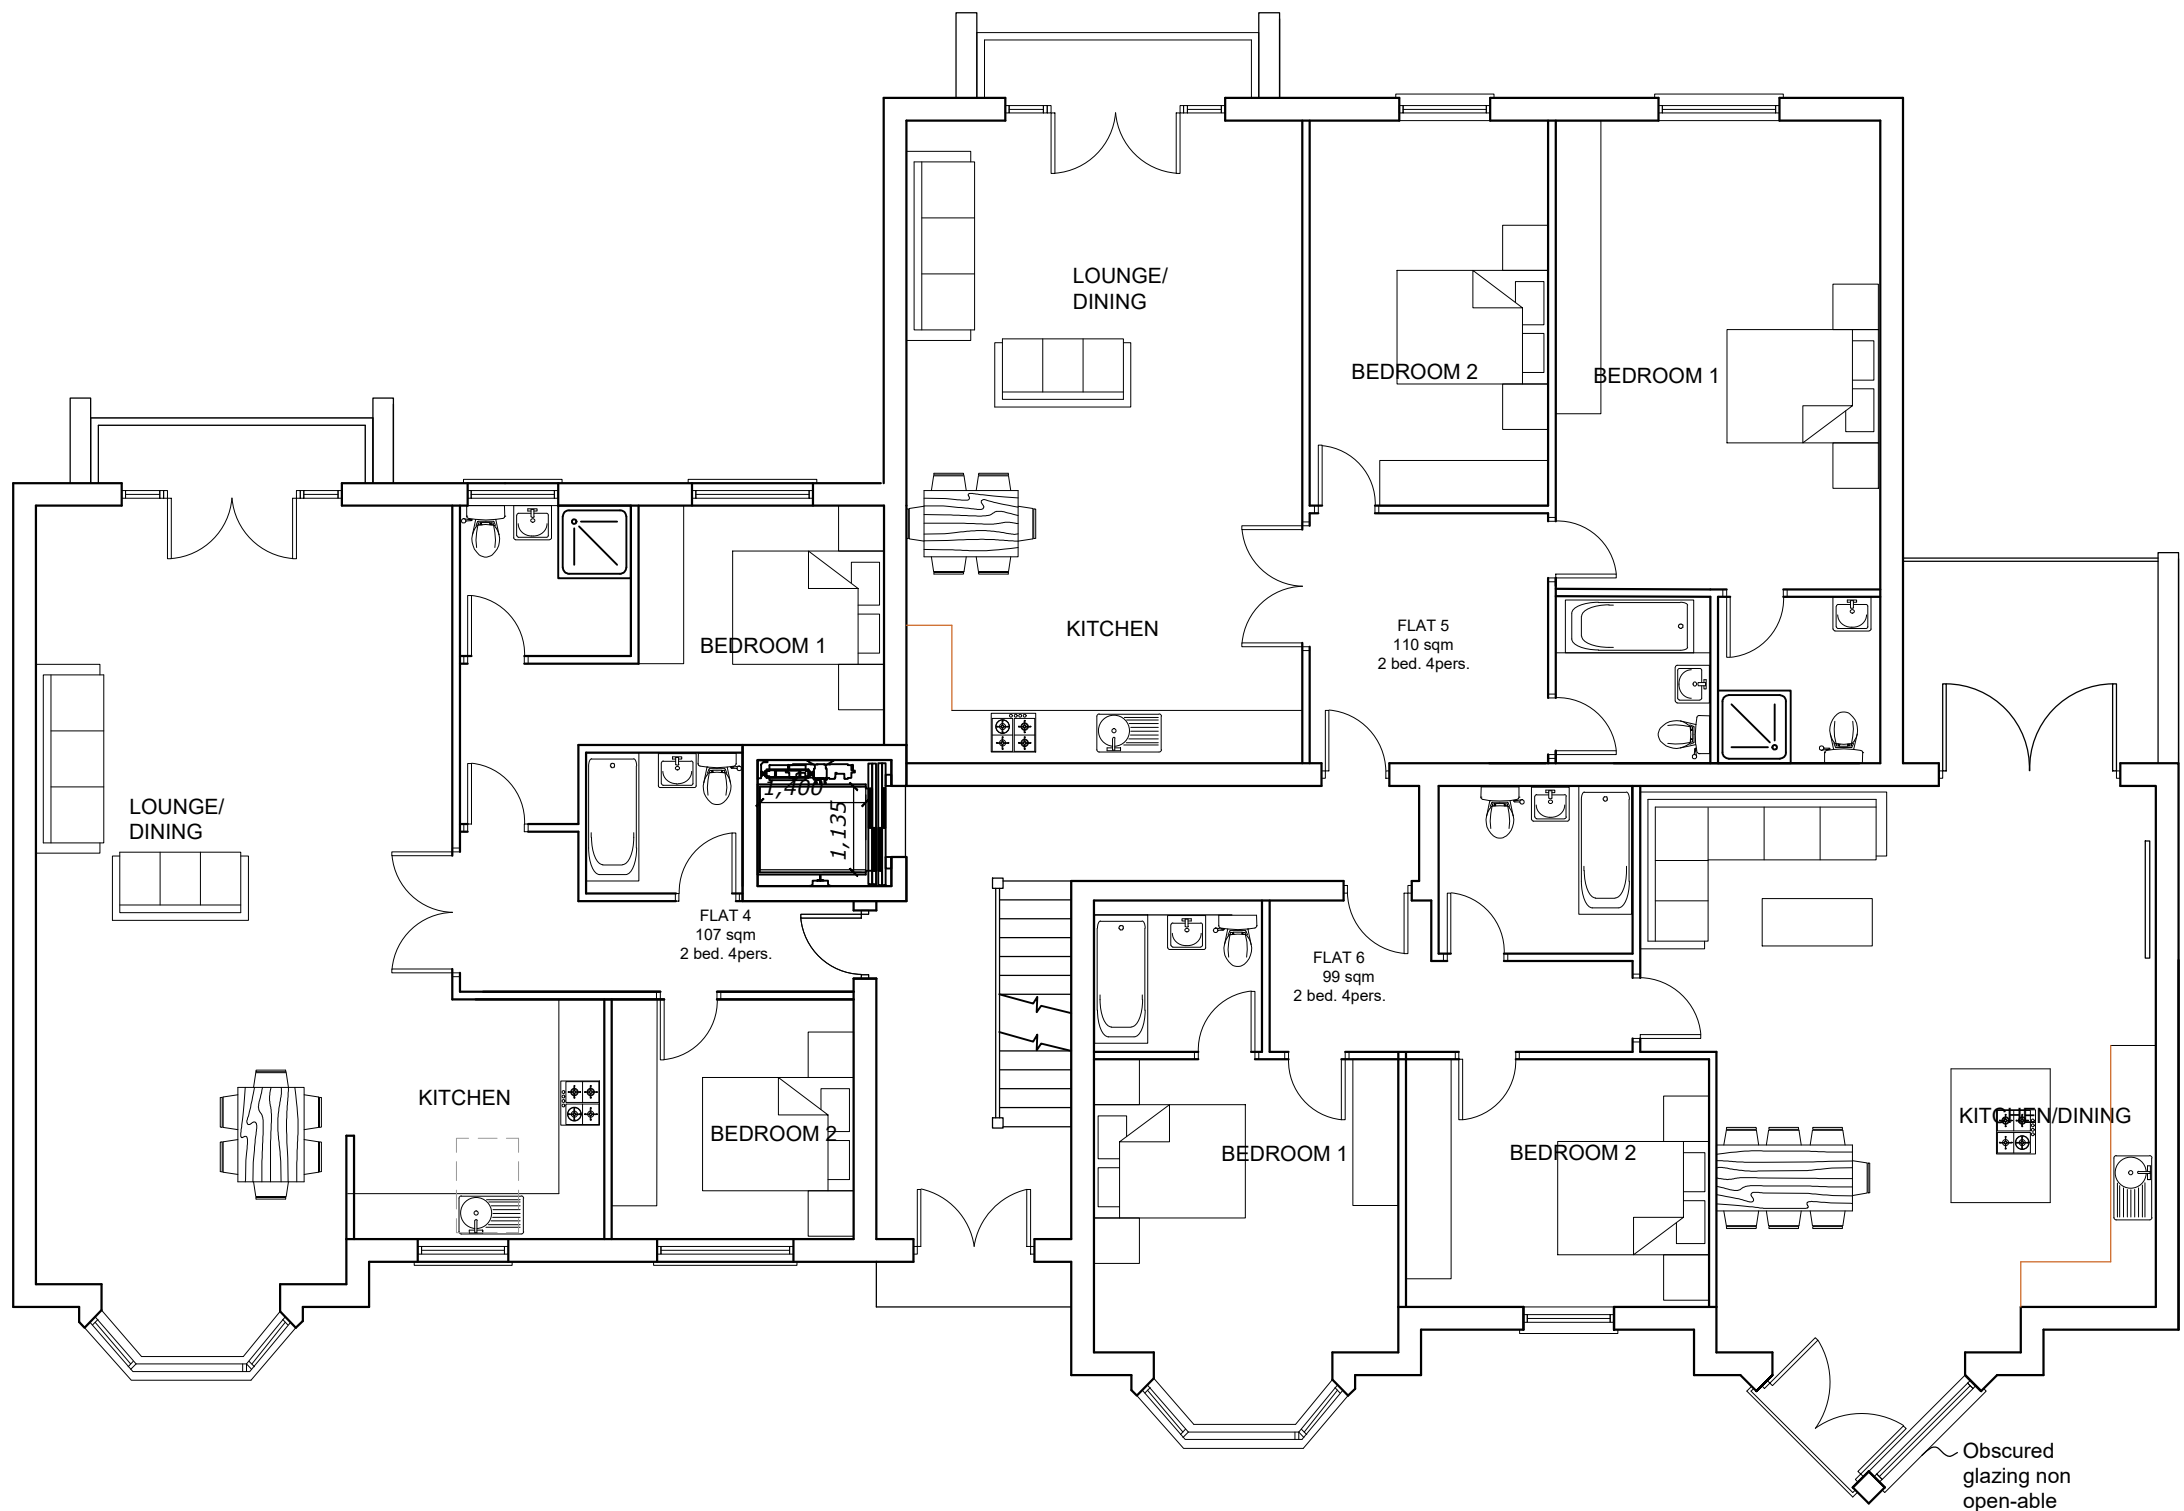

GROUND FLOOR PLAN

PROPOSED FLOOR PLANS

13 & 13A THE DRIVE , ICKENHAM, UB10 8AF

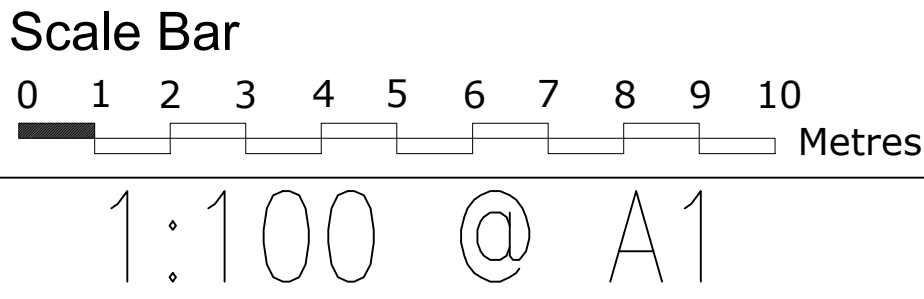

THE GILLETT MACLEOD PARTNERSHIP
Chartered Architects & Town Planning Consultants
1 High Road Old Eastcote Pinner Middlesex HA5 2EW tel. 0208 868 1333

Drg. No. 17/3101/3^E
Scale 1:100
Date 16/05/17
Drawn by AK

REVISION
E
(C) drawer