
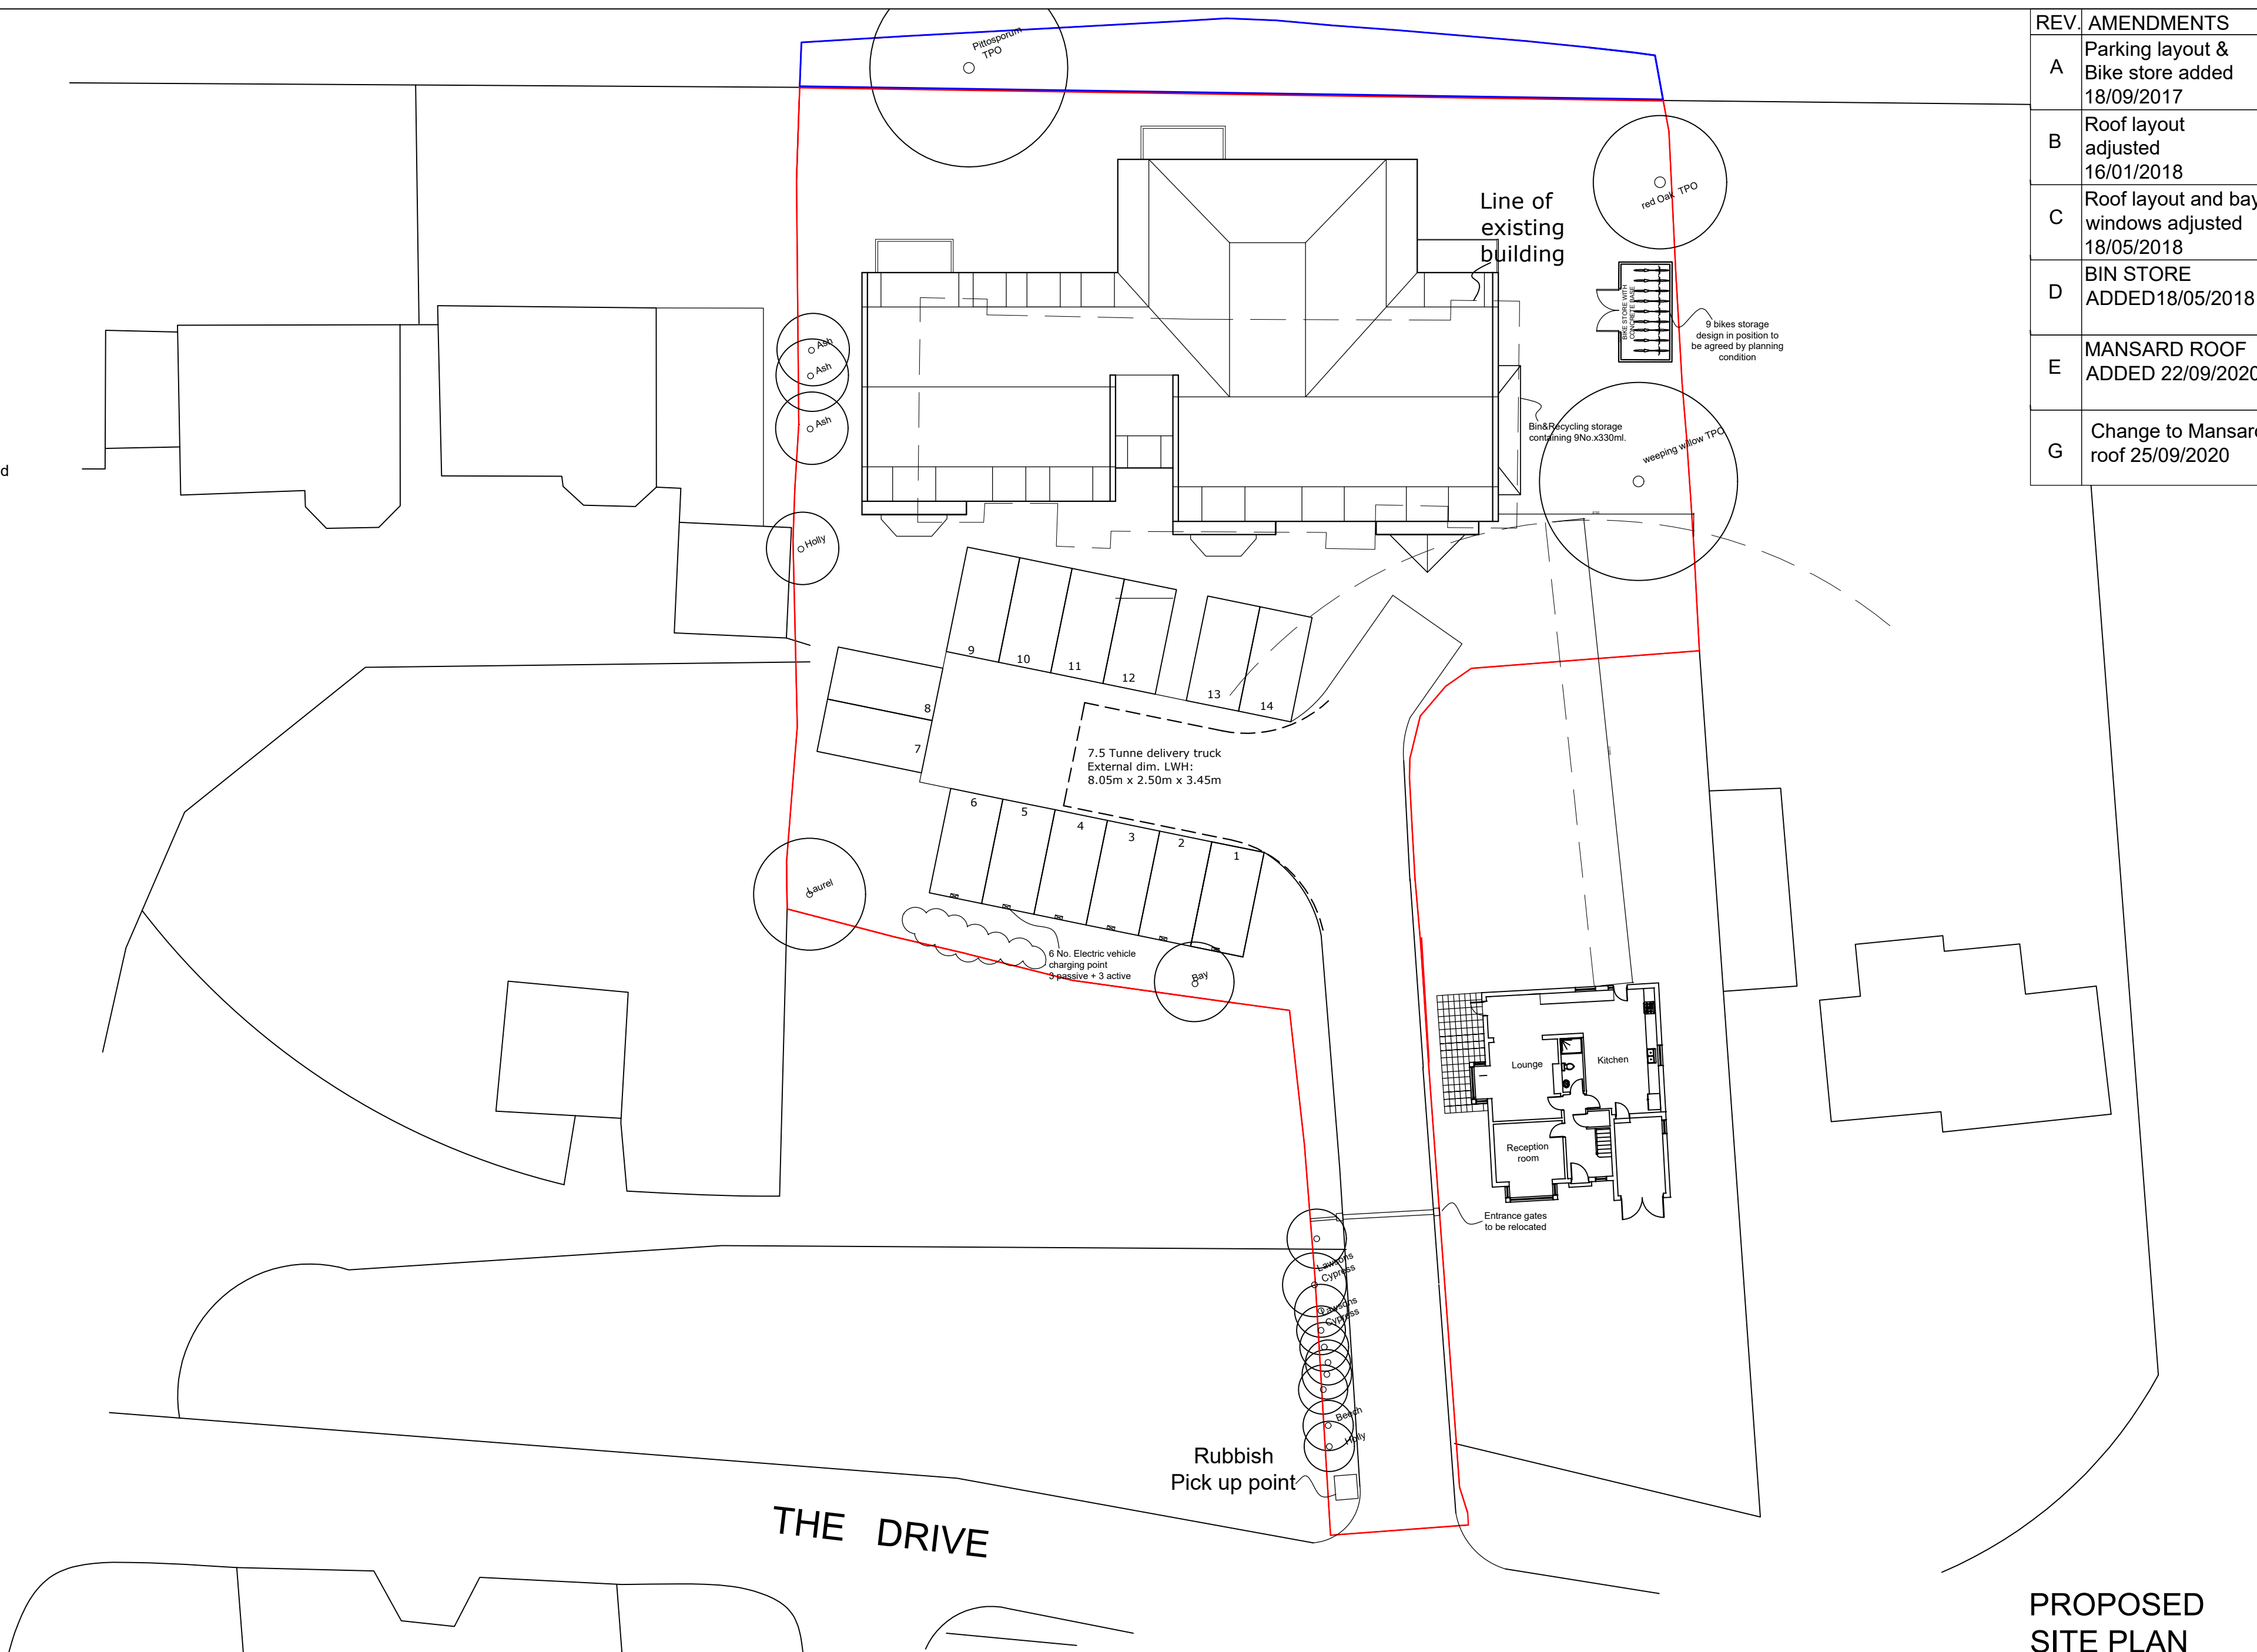


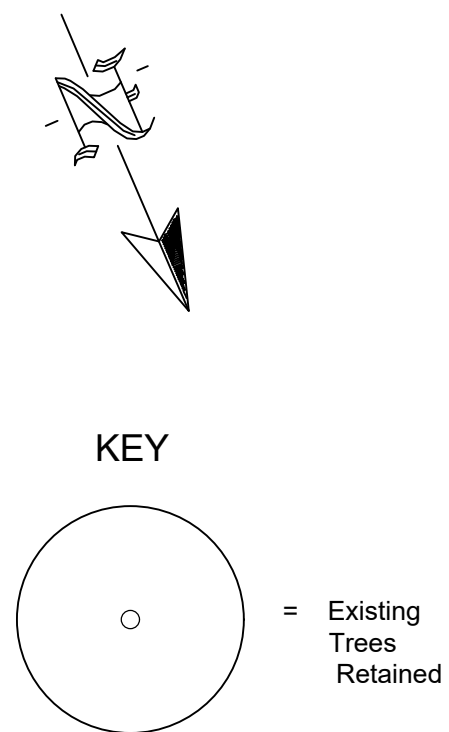

REV.	AMENDMENTS
A	Parking layout & Bike store added 18/09/2017
B	Roof layout adjusted 16/01/2018
C	Roof layout and bay windows adjusted 18/05/2018
D	BIN STORE ADDED 18/05/2018
E	MANSARD ROOF ADDED 22/09/2020
G	Change to Mansard roof 25/09/2020

13 & 13A THE DRIVE , ICKENHAM, UB10 8AF

Scale Bar
0 1 2 3 4 5 6 7 8 9 10 Metres

1:200 @ A2



THE GILLETT MACLEOD PARTNERSHIP
Chartered Architects & Town Planning Consultants
1 High Road Old Eastcote Pinner Middlesex HA5 2EW tel. 0208 868 1333

Drg. No. 17/3101/2^G
Scale 1:200
Date 16/05/17
Drawn by AK

PROPOSED
SITE PLAN

REVISION
G
(C) drawer