


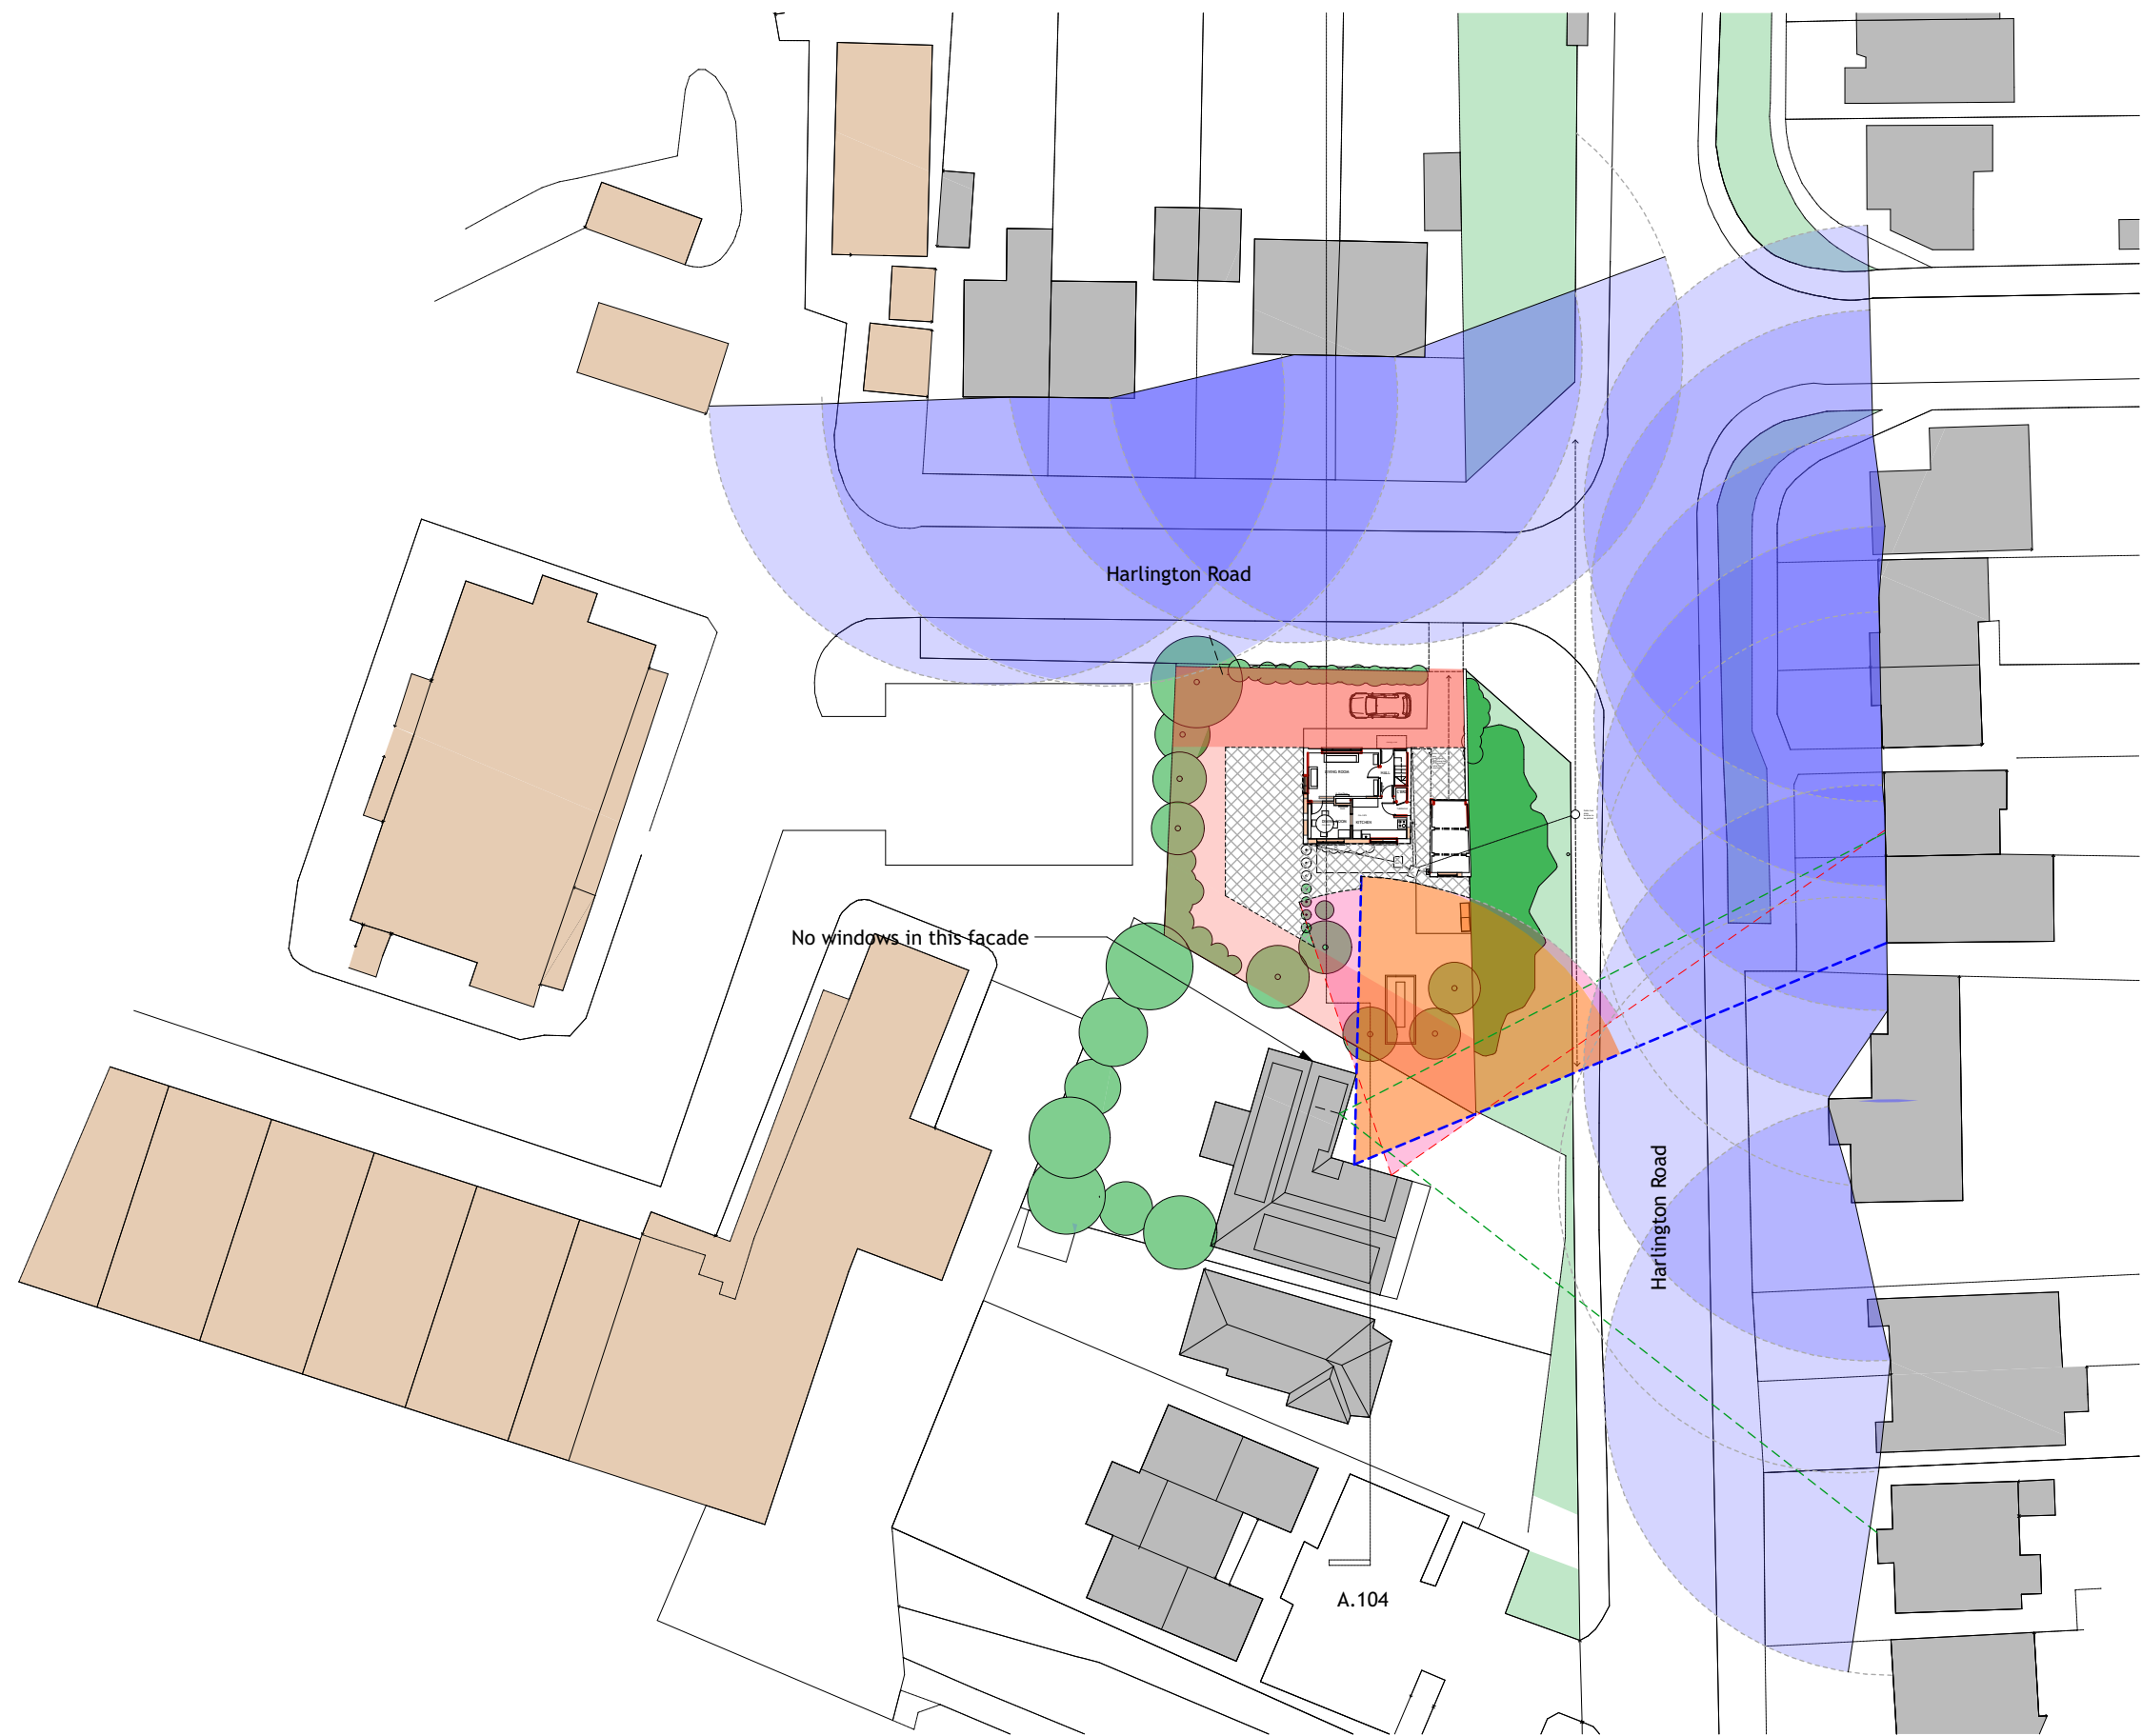

- 20 m radius minimum distance between facing properties
- 20 m radius minimum distance from the window of the neighbouring property to the applicants proposal
- 20 m radius minimum distance from the window of the neighbouring property to the applicants proposal
- 4.5 m from the rear boundary is excluded
- No proposed built development in the zone in front of the principle facade
- Permissible Development area with Planning Permission
- Existing Buildings/Structures on the site

SITE PLAN 1: 200



Copy Right belongs to Studio O+U Architects

Purpose of Issue Planning Submission	status	Drawn By ZG Date 03.11. 2016	Scales @ A3 1:500	Project No. 16-008	Originator STUDIO O+U Architects 70 Cowcross Street London EC1M 6EJ 0207 336-8329	Project House Extension and Refurb. 130 Harlington Road Uxbridge London UB8 3EY	Client Ms Abrar Jaffer 130 Harlington Road Uxbridge London UB8 3EY	Layout Title Permissible and Exclusion Zones	Drawing Number		
		Checked by DO Date 03.11.2016							Discipline	number	rev
		Approved By DO Date 03.11.2016							A.103		