

Materials Key


Existing	Materials
1	Plane roof tiles- Brown
2	Red Mixed Stock brick
3	White DG windows
4	Cast Iron SVP
5	Plastic drainage - Black
6	Concrete hard-standing
7	Grass/Soft Landscaping
8	Timber framed window
9	Existing drain pipe
10	Brick chimney
11	Chimney - cowl
12	Asphalt roof to garrage
13	Panelled front door
14	White fascia boards and soffits
15	Satellite dish
16	Wall mounted Basket Ball net
17	Drain
18	Existing Trees
19	Existing Bushes/Vegetation
20	Concrete hardstanding

Proposed	Materials
40	White Rendered Walls
41.	Oiled Larch or Cedar strip batten rainscreen open jointed cladding
42.	Clear Triple glazed units with concealed dark grey frames and internal full height blinds
43.	Weathered Zinc (grey) thin edged coping
44.	Extensive Green roof
45.	Inclined Extensive Green roof
46.	Pre-weathered zinc cladding with standing seams panels
47.	Double glazed doors dark grey frames
48.	Windows with light grey frames
49.	Windows with dark grey frames
50.	New timber garage doors
51.	Rainscreen as 41. used in the vertical and inclined position to form the wall surface and roof plane
52.	Coping colour to match the wall surface/colour
53.	Fixed frameless windows
54.	External decking
55.	Rendered white free standing wall
56.	Mild steel galvanised gate with timber inserts to match 41
57.	Rendered white wall planter
58.	Oiled Timber doors to match 41
59.	TGU rooflights with concealed frames



Harlington Road Existing dense planting enhancing privacy Existing Garage Front Elevation Existing trees and planting enhancing privacy

1.Proposed Elevation from the access road to the Depot (also Harlington Road)

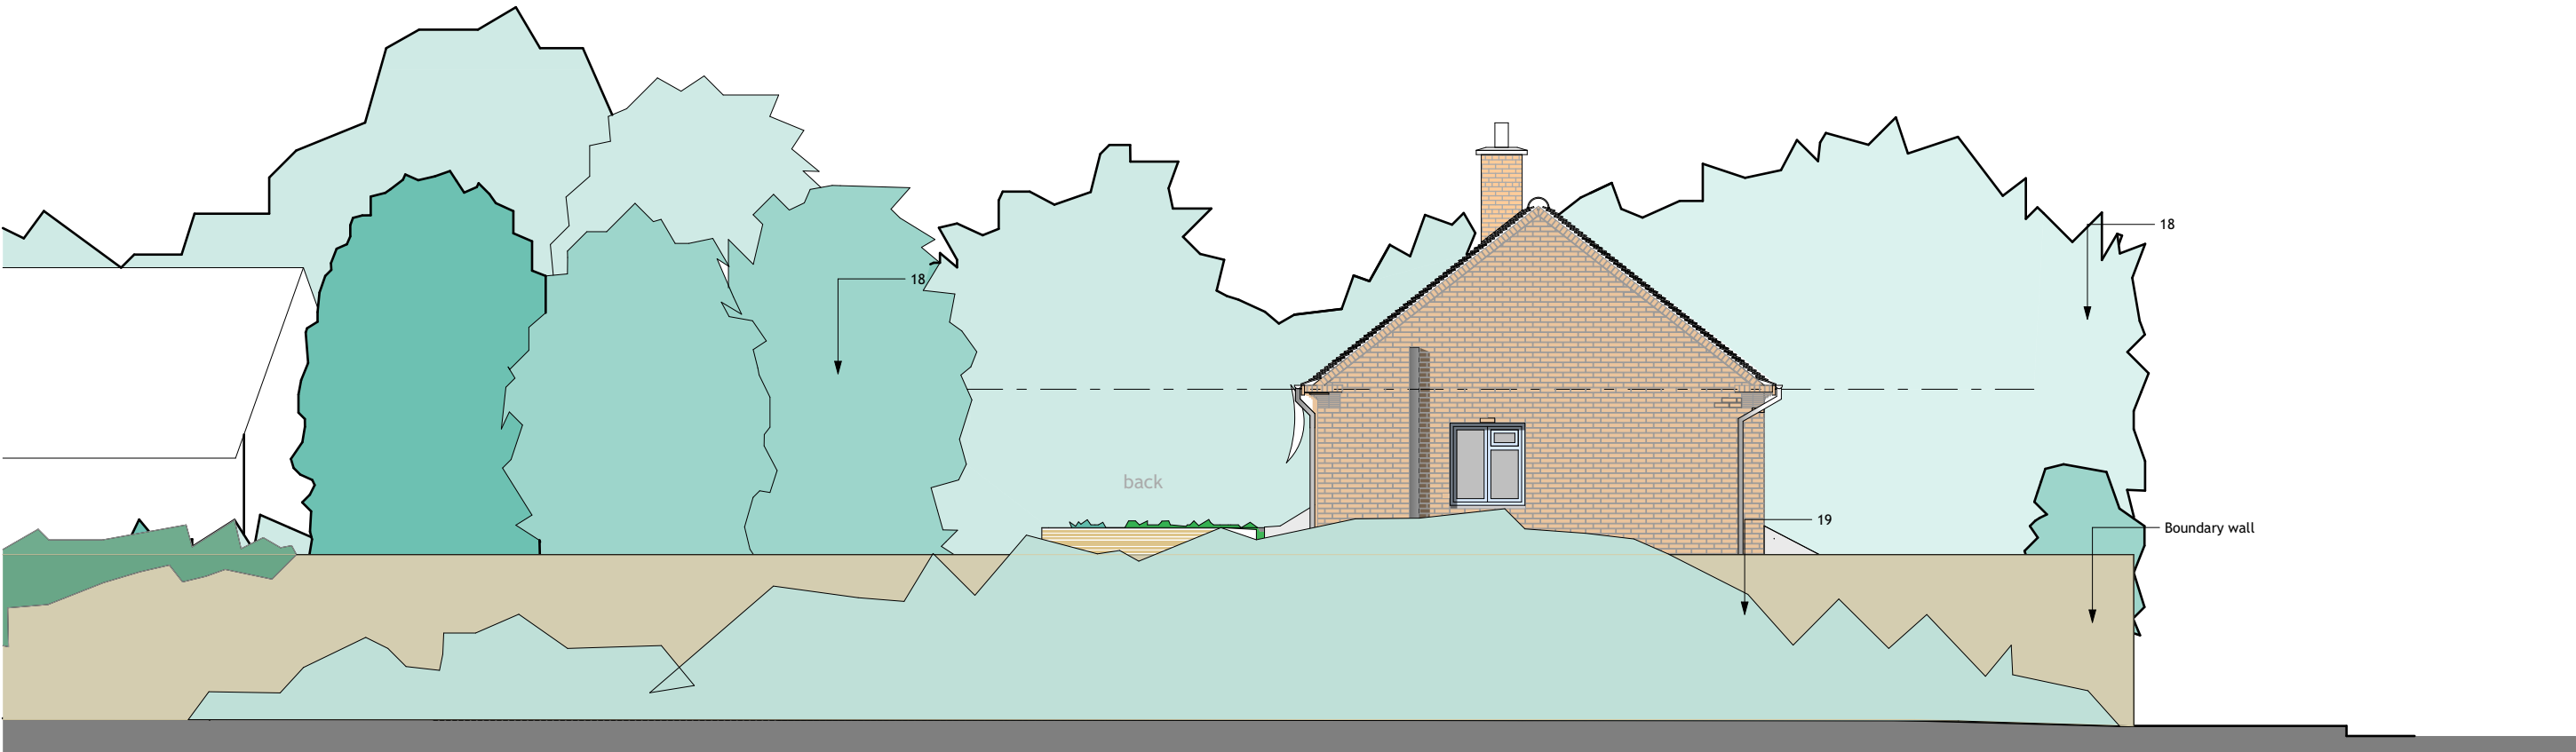

2.Proposed Elevation from the main road (Harlington Road)

Copy Right belongs to Studio O+U Architects

Purpose of Issue	status	Drawn By ZG Date 03.11. 2016	Scales @ A3	Project No.	Originator	Project	Client	Layout Title	Drawing Number	rev
Planning Submission		Checked by DO Date 03.11.2016	1:100	16-008	STUDIO O+U Architects 70 Cowcross Street London EC1M 6EJ 0207 336-8329	House Extension and Refurb. 130 Harlington Road Uxbridge London UB8 3EY	Ms Abrar Jaffer 130 Harlington Road Uxbridge London UB8 3EY	Proposed Roadside Elevations	Discipline number	
		Approved By DO Date 03.11.2016							A.312	01