



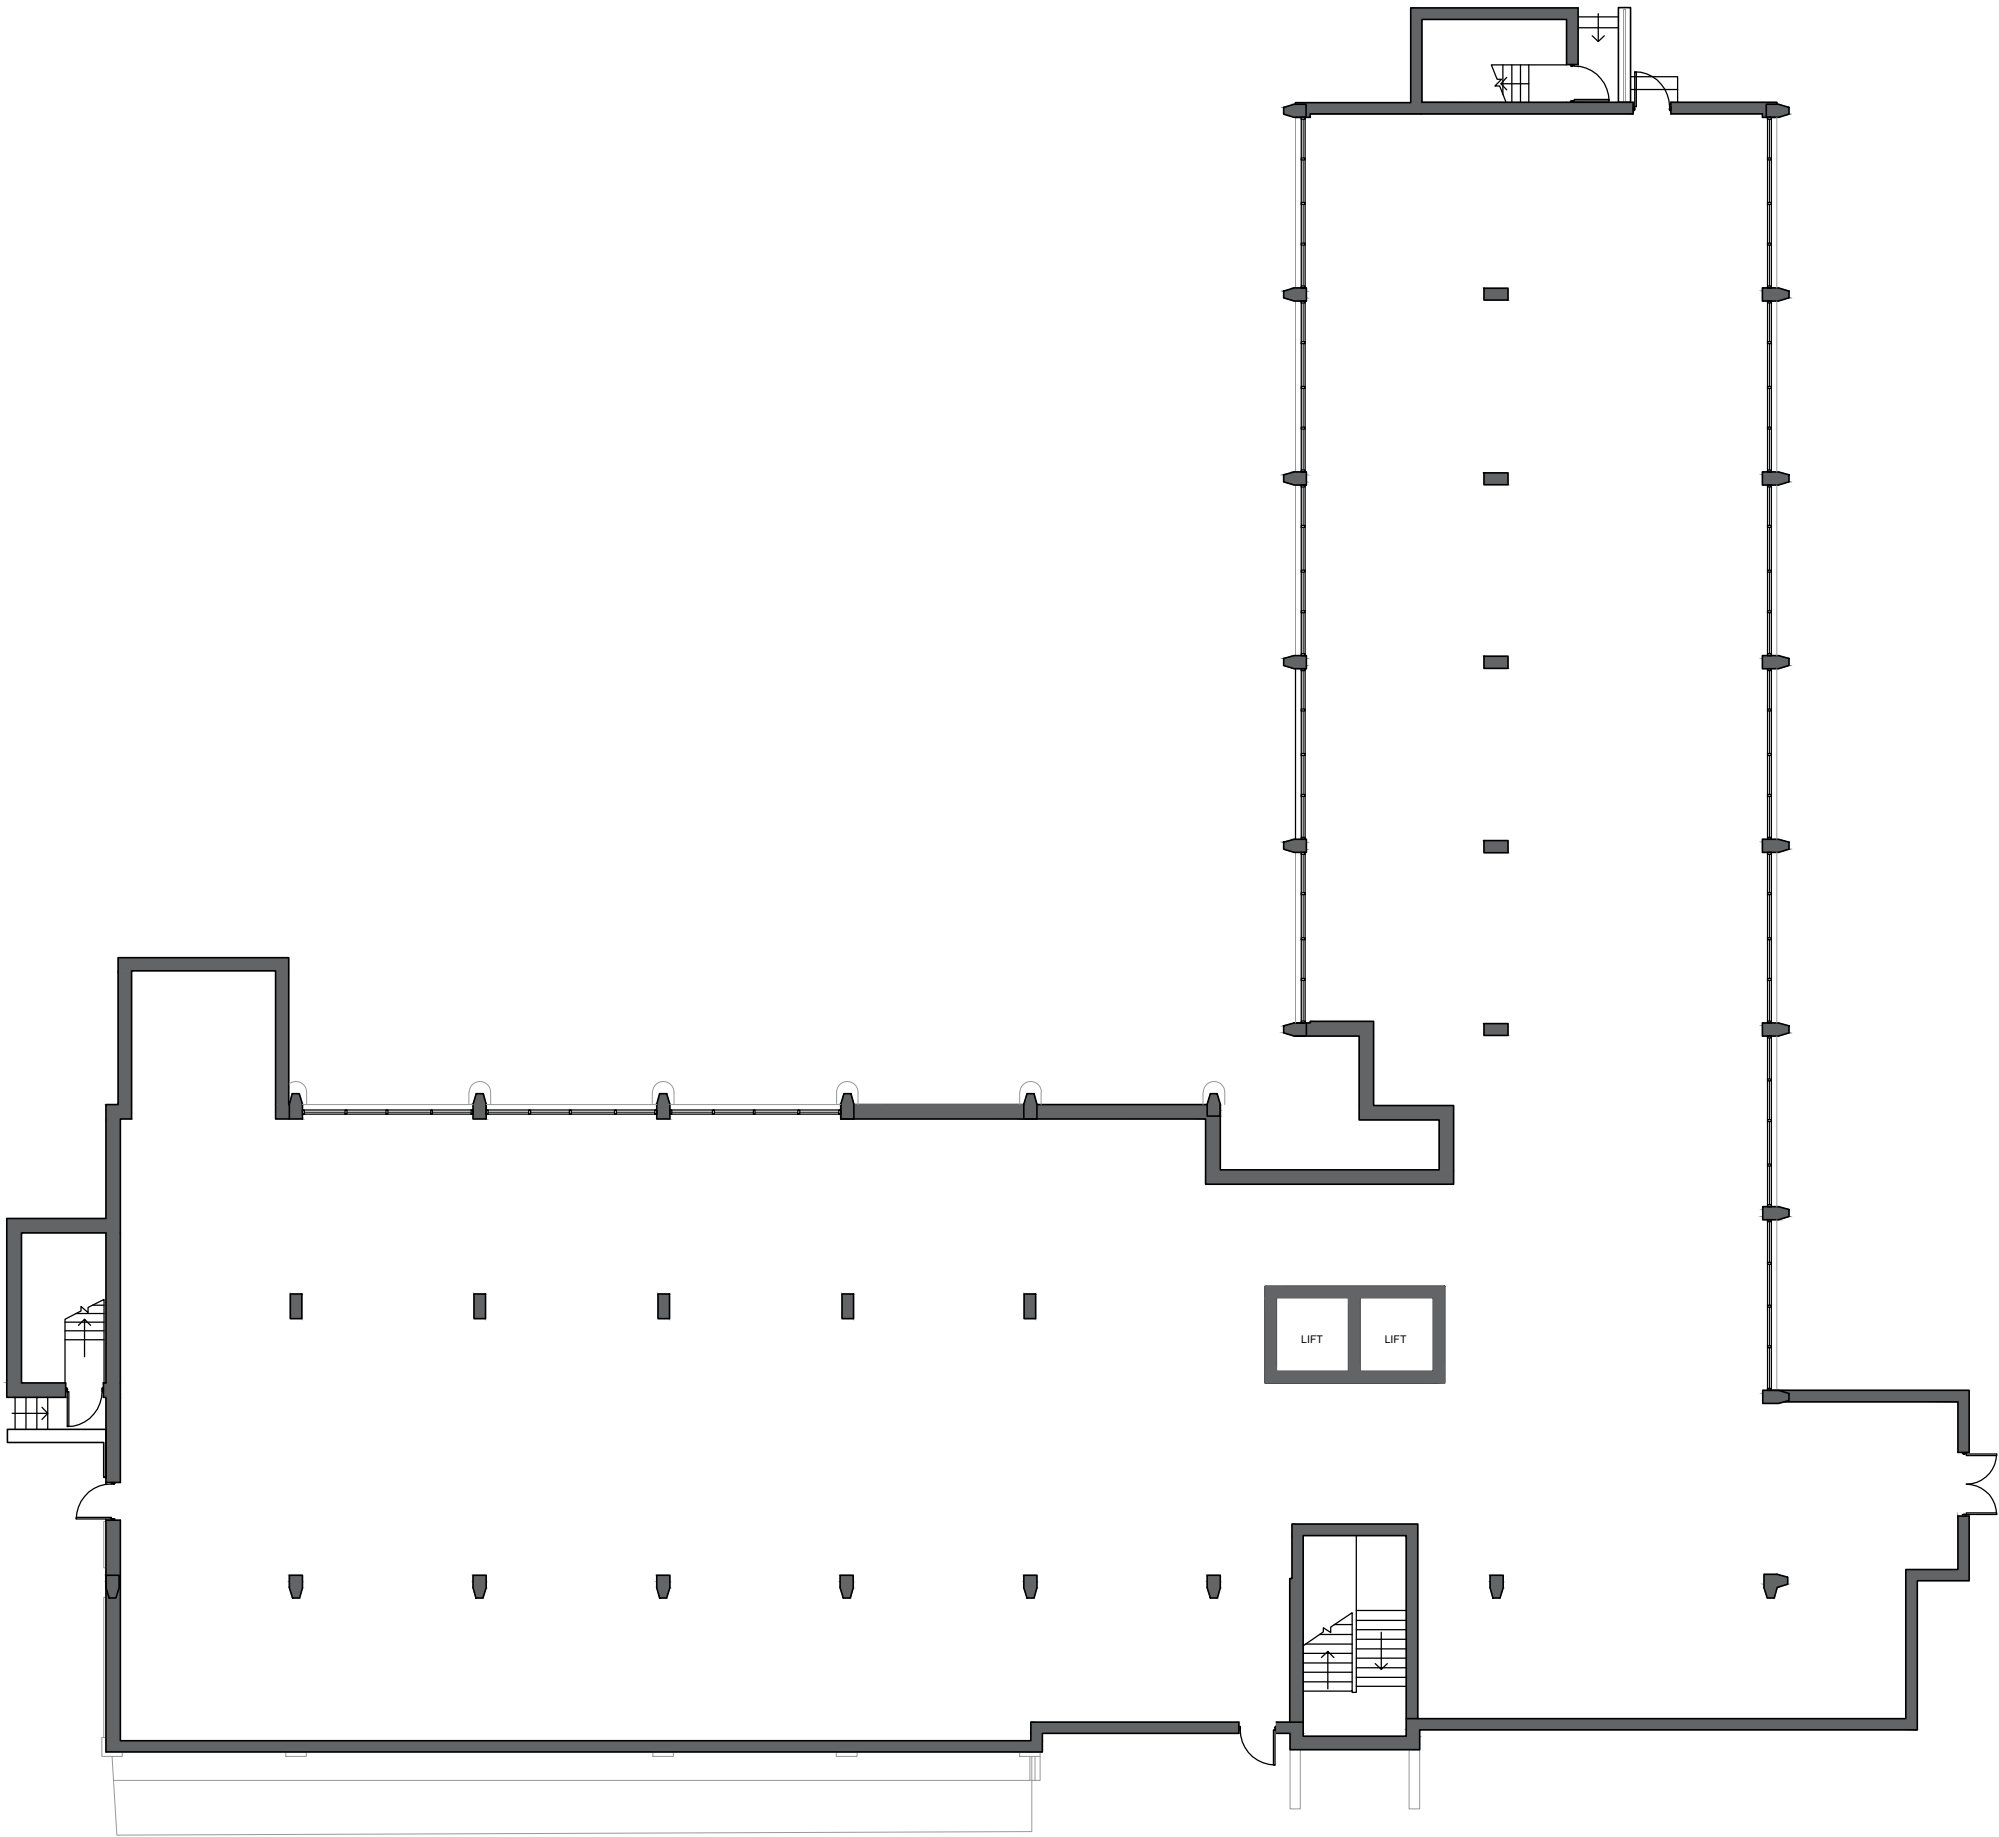

Existing Ground Floor Plan

Scale 1:200 @ A1

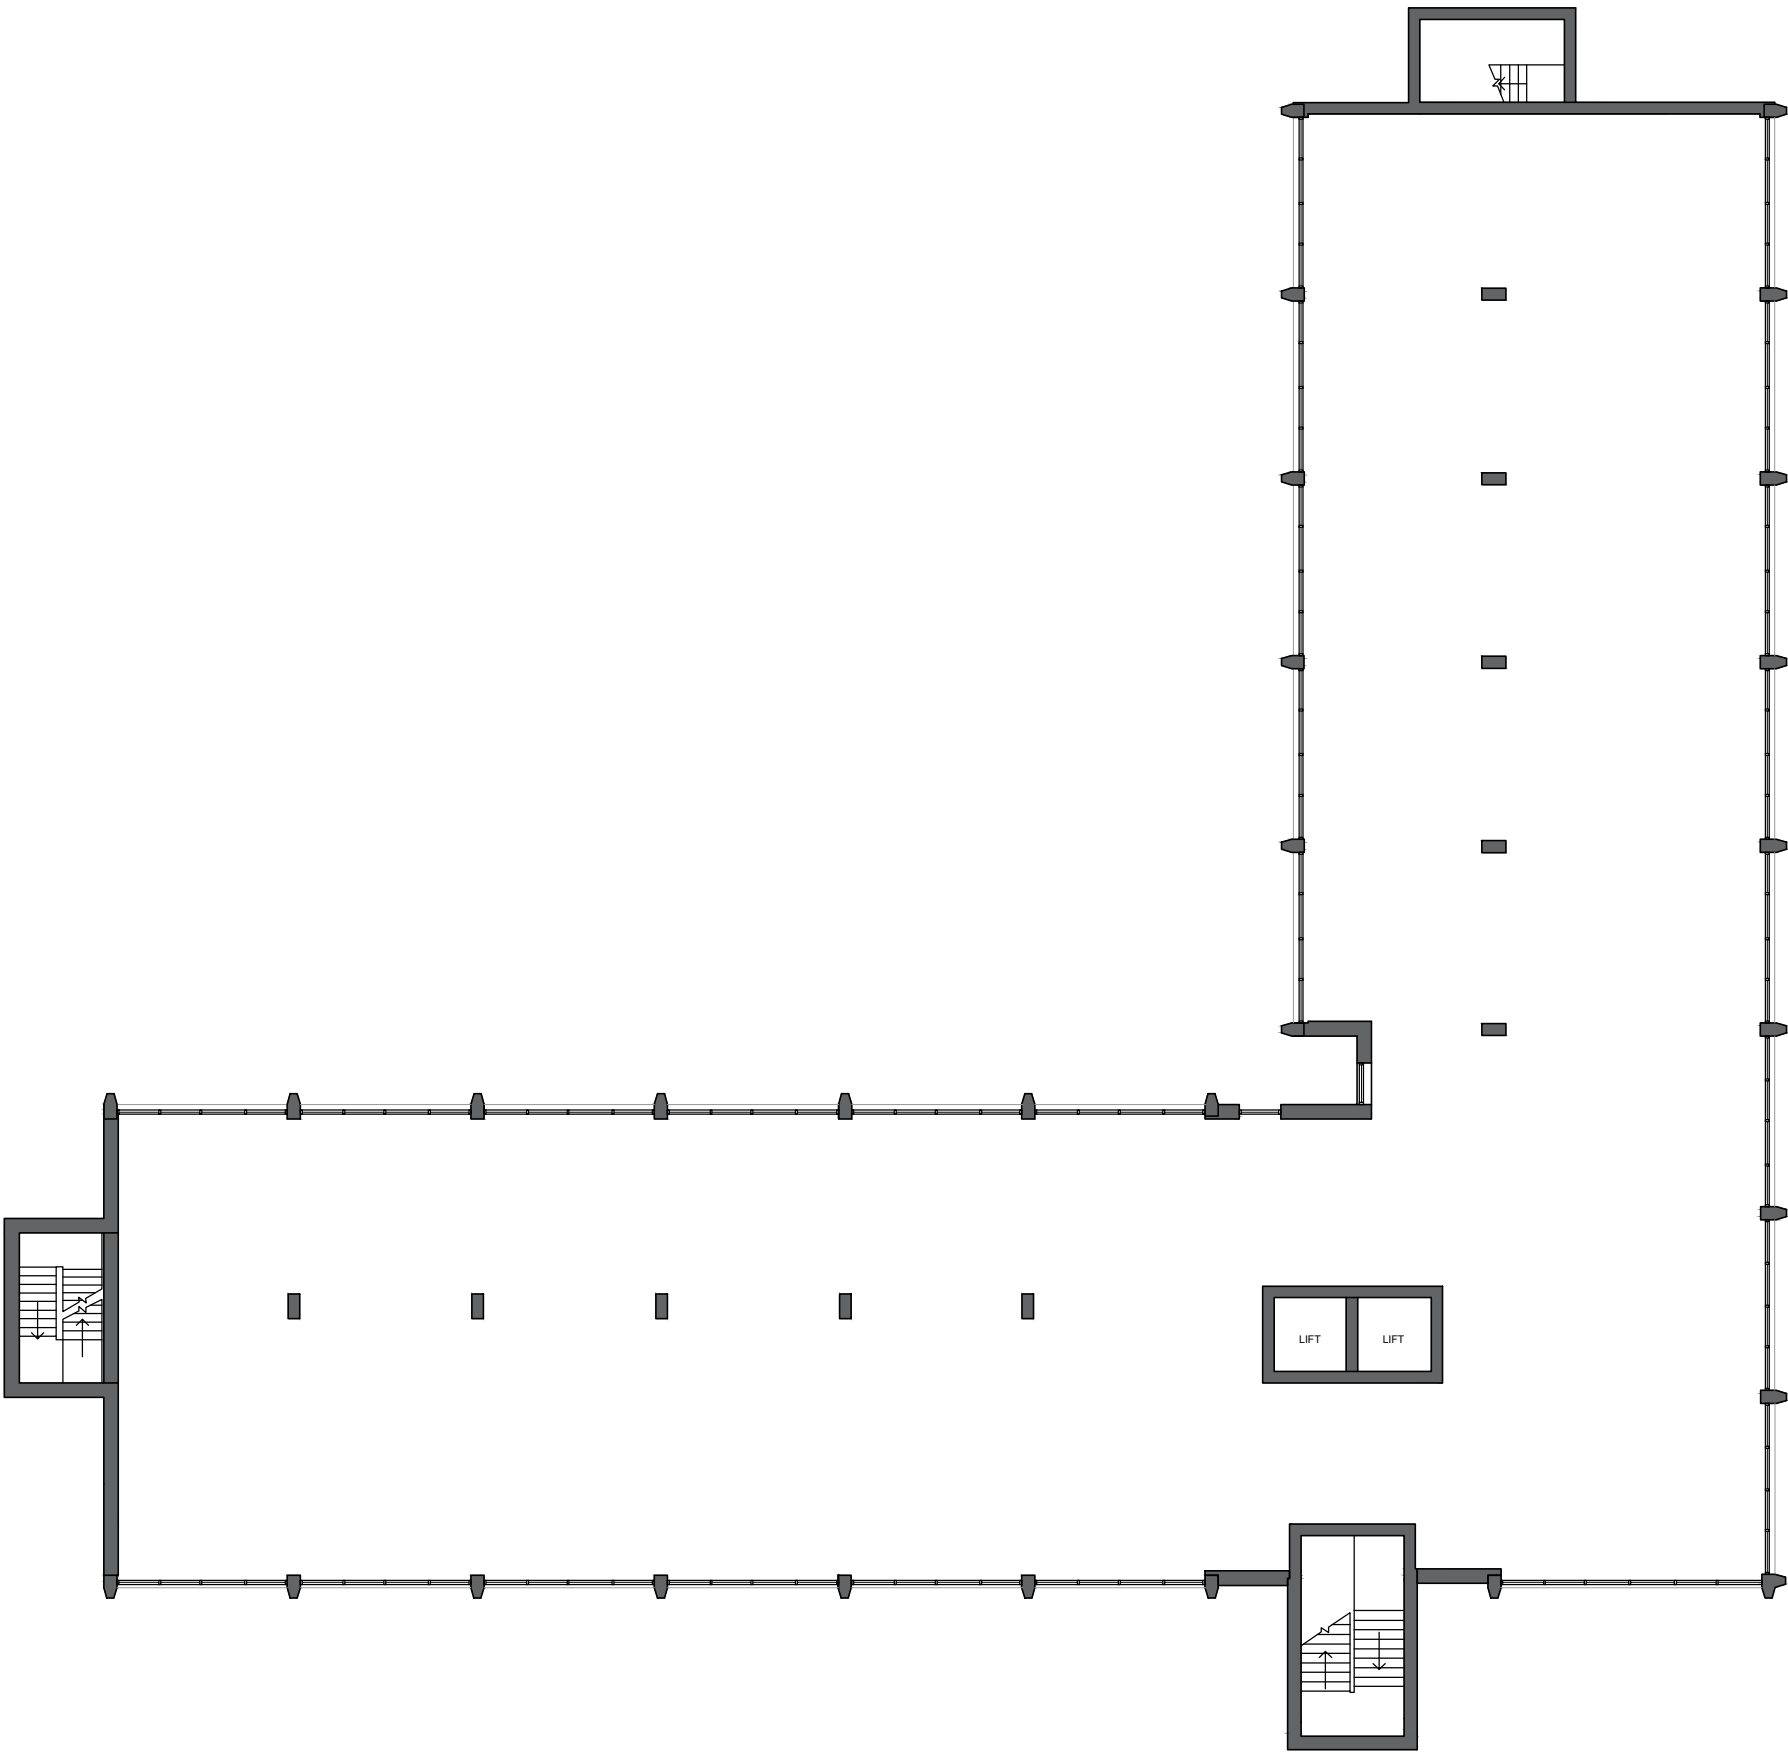

Existing First Floor Plan

Scale 1:200 @ A1

REV.	DATE.	AMENDMENT.	DRAWN.
------	-------	------------	--------

PROJECT.

HYDE PARK HAYES
MILLINGTON ROAD
MIDDLESEX
UB3 4AZ

DRAWING TITLE.

EXISTING FLOOR PLANS
SHEET 1

CLIENT.

SHAVIRAM HYDE LIMITED

DRAWN.	PROJECT NO.	DRAWING NO.
GR.	21.602	200
CHECKED.	SCALE. 1:200@A1	

DATE.	REVISION.
17-MAY-2021	P1