


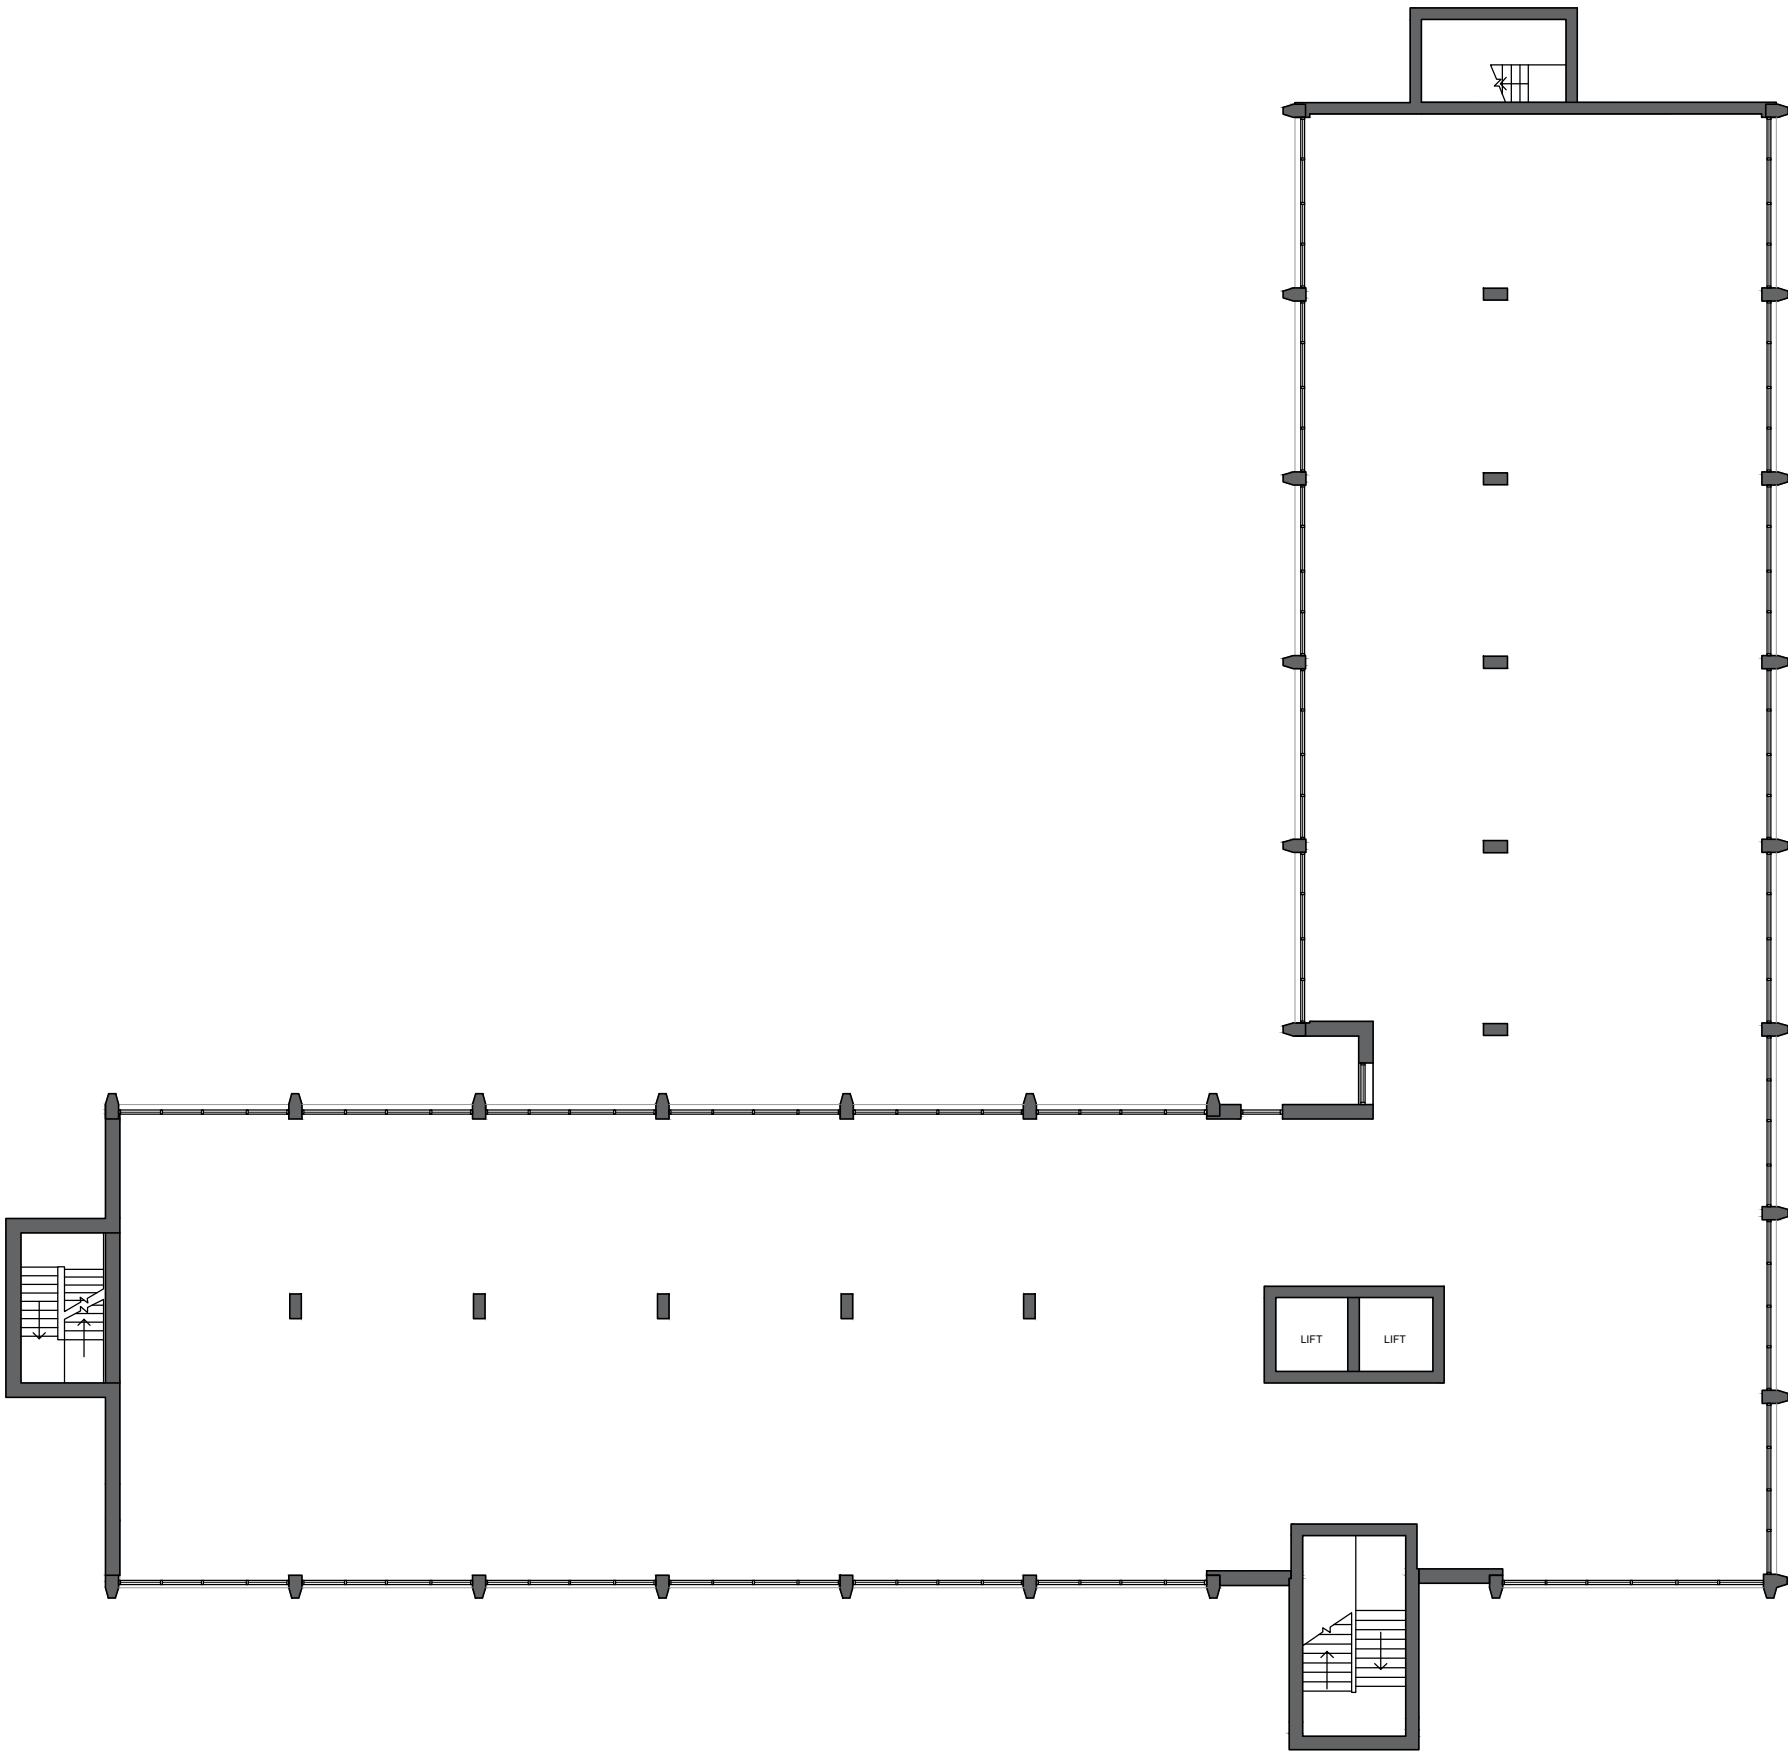

Existing Sixth Floor Plan

Scale 1:200 @ A1

REV.	DATE.	AMENDMENT.	DRAWN.
PROJECT.			
HYDE PARK HAYES			
MILLINGTON ROAD			
MIDDLESEX			
UB3 4AZ			
DRAWING TITLE.			
EXISTING FLOOR PLANS			
SHEET 4			
CLIENT.			
SHAVIRAM HYDE LIMITED			
DRAWN.	PROJECT NO.	203	
GR.	21.602		
CHECKED.	SCALE.		
	1:200@A1		
DATE.	REVISION.		
17-MAY-2021		P1	
FRONT.		8 SOUTH STREET, ROCHFORD, ESSEX. SS4 1BQ	
		TEL. +44 (0)1702 831 415 EMAIL. HELLO@FRONT-ARCHITECTURE.CO.UK	