



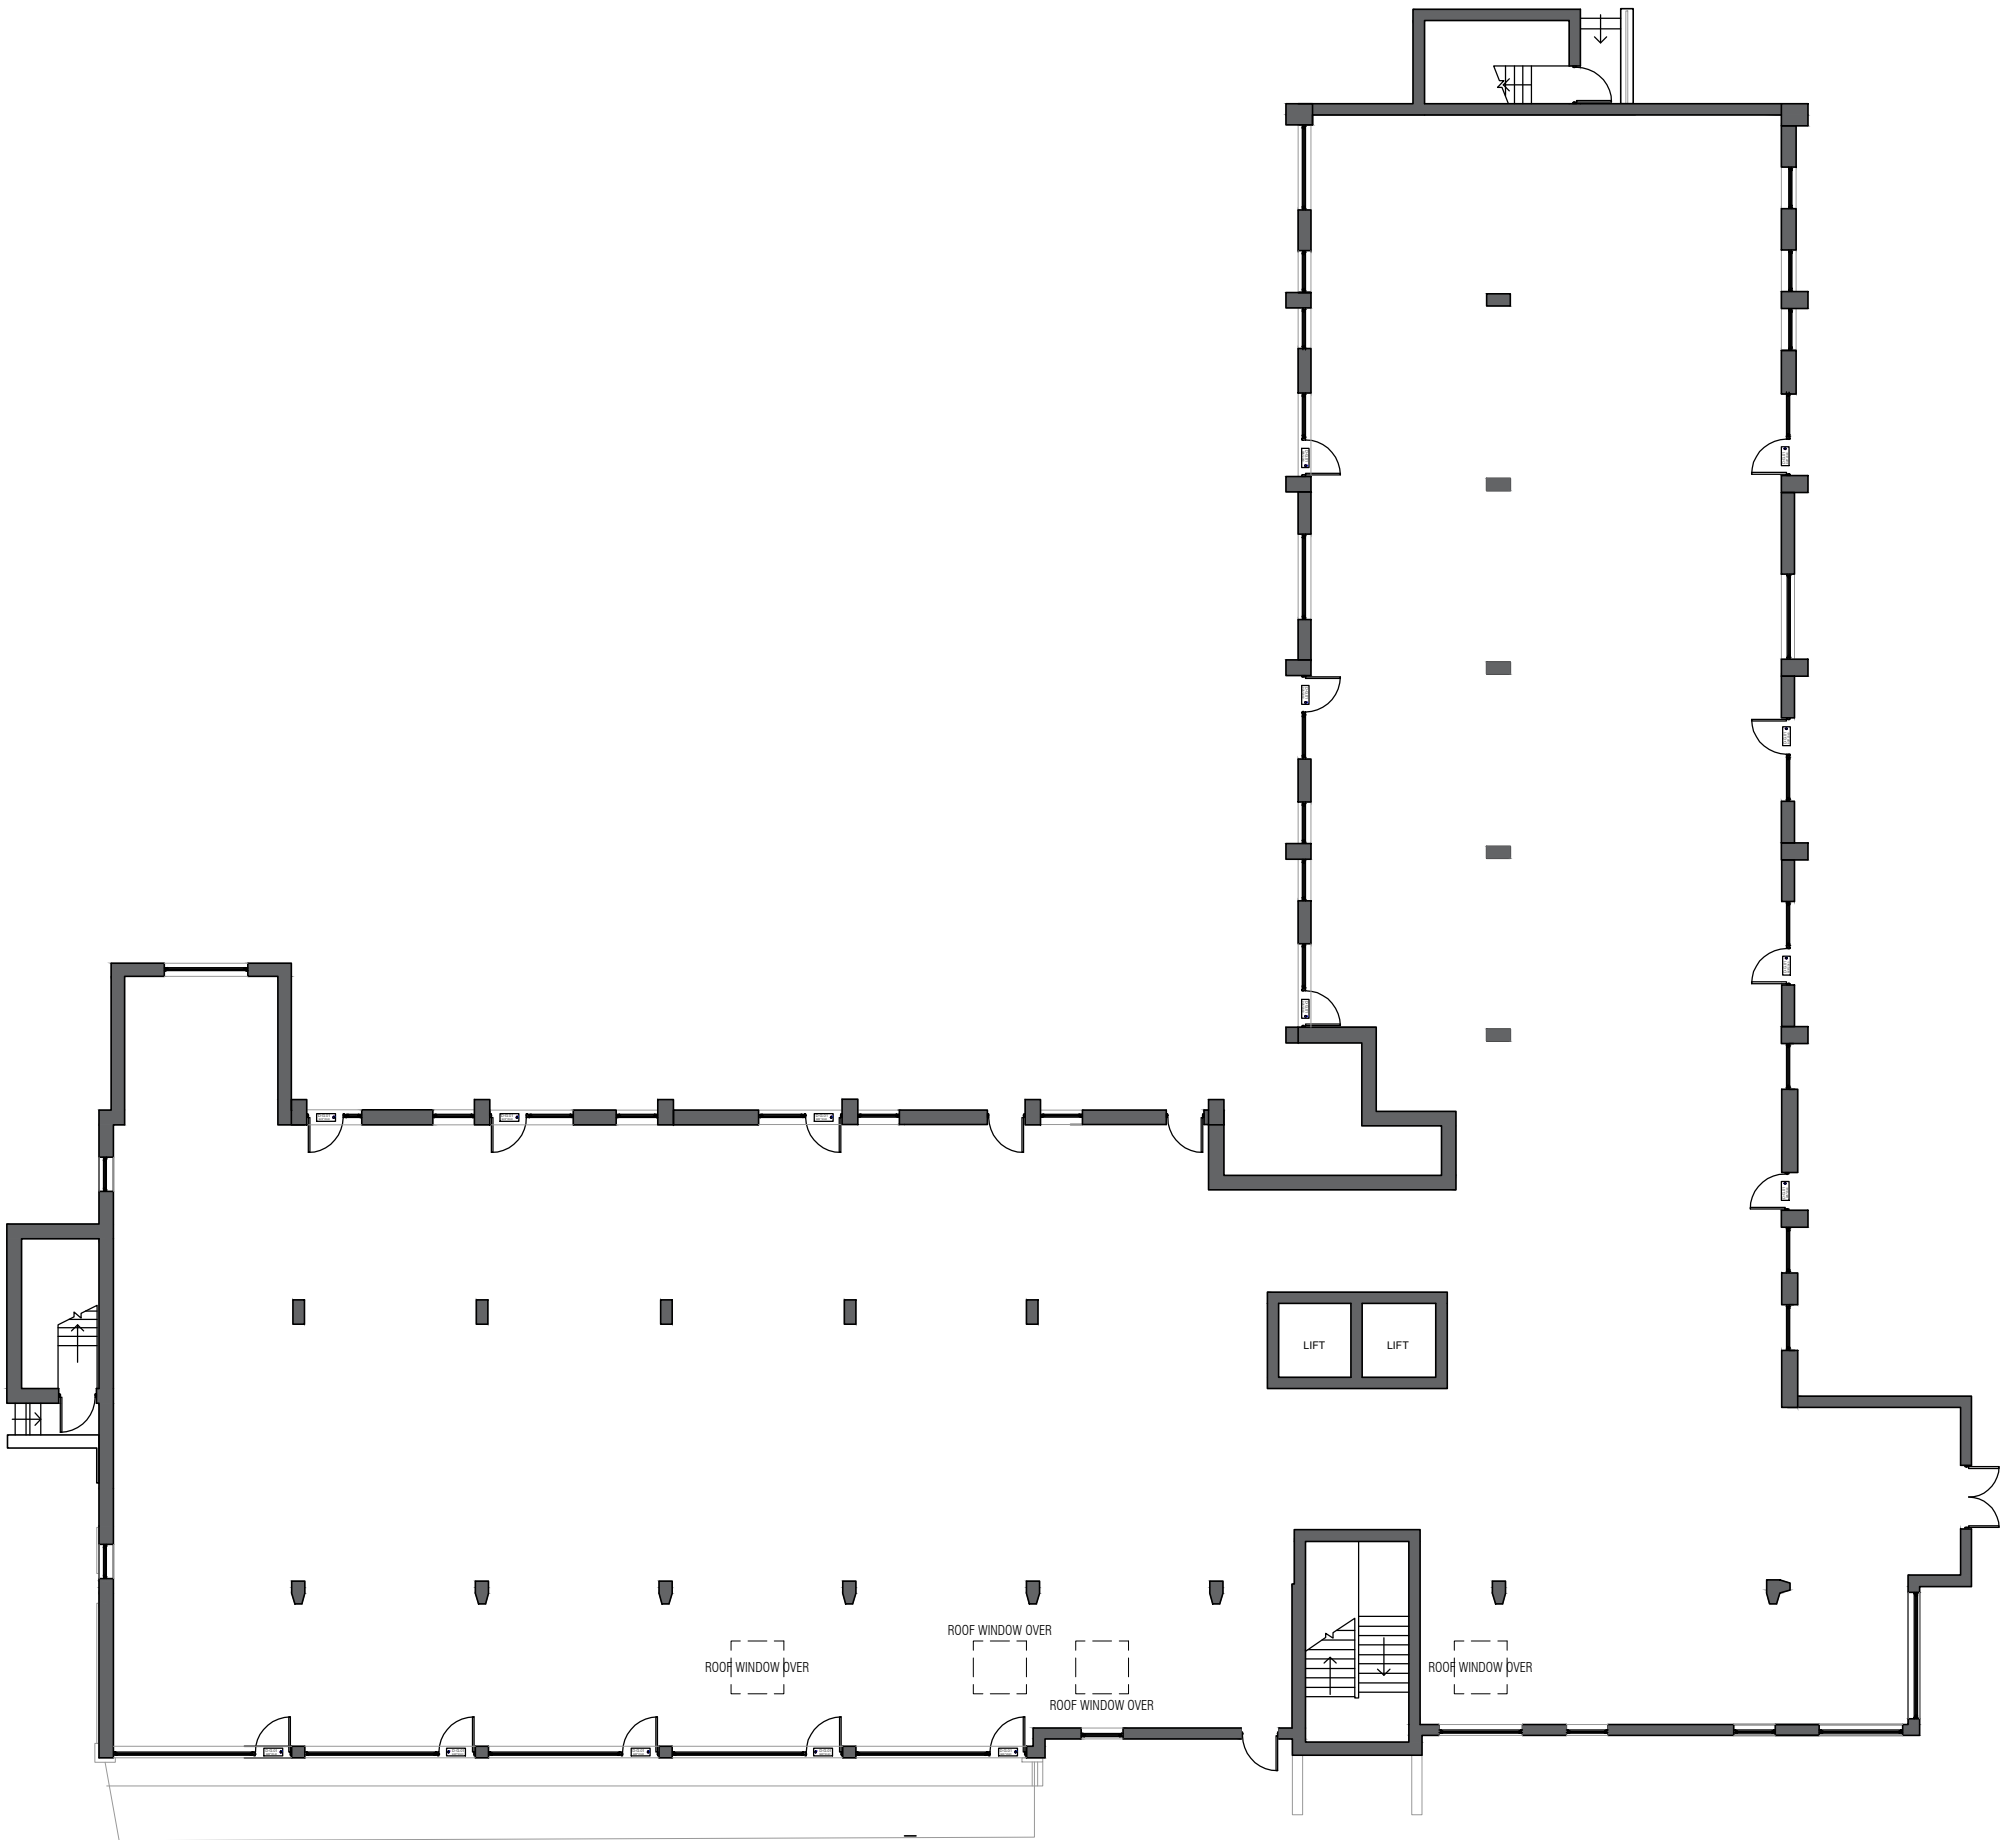

Proposed Ground Floor Plan

Scale 1:200 @ A1

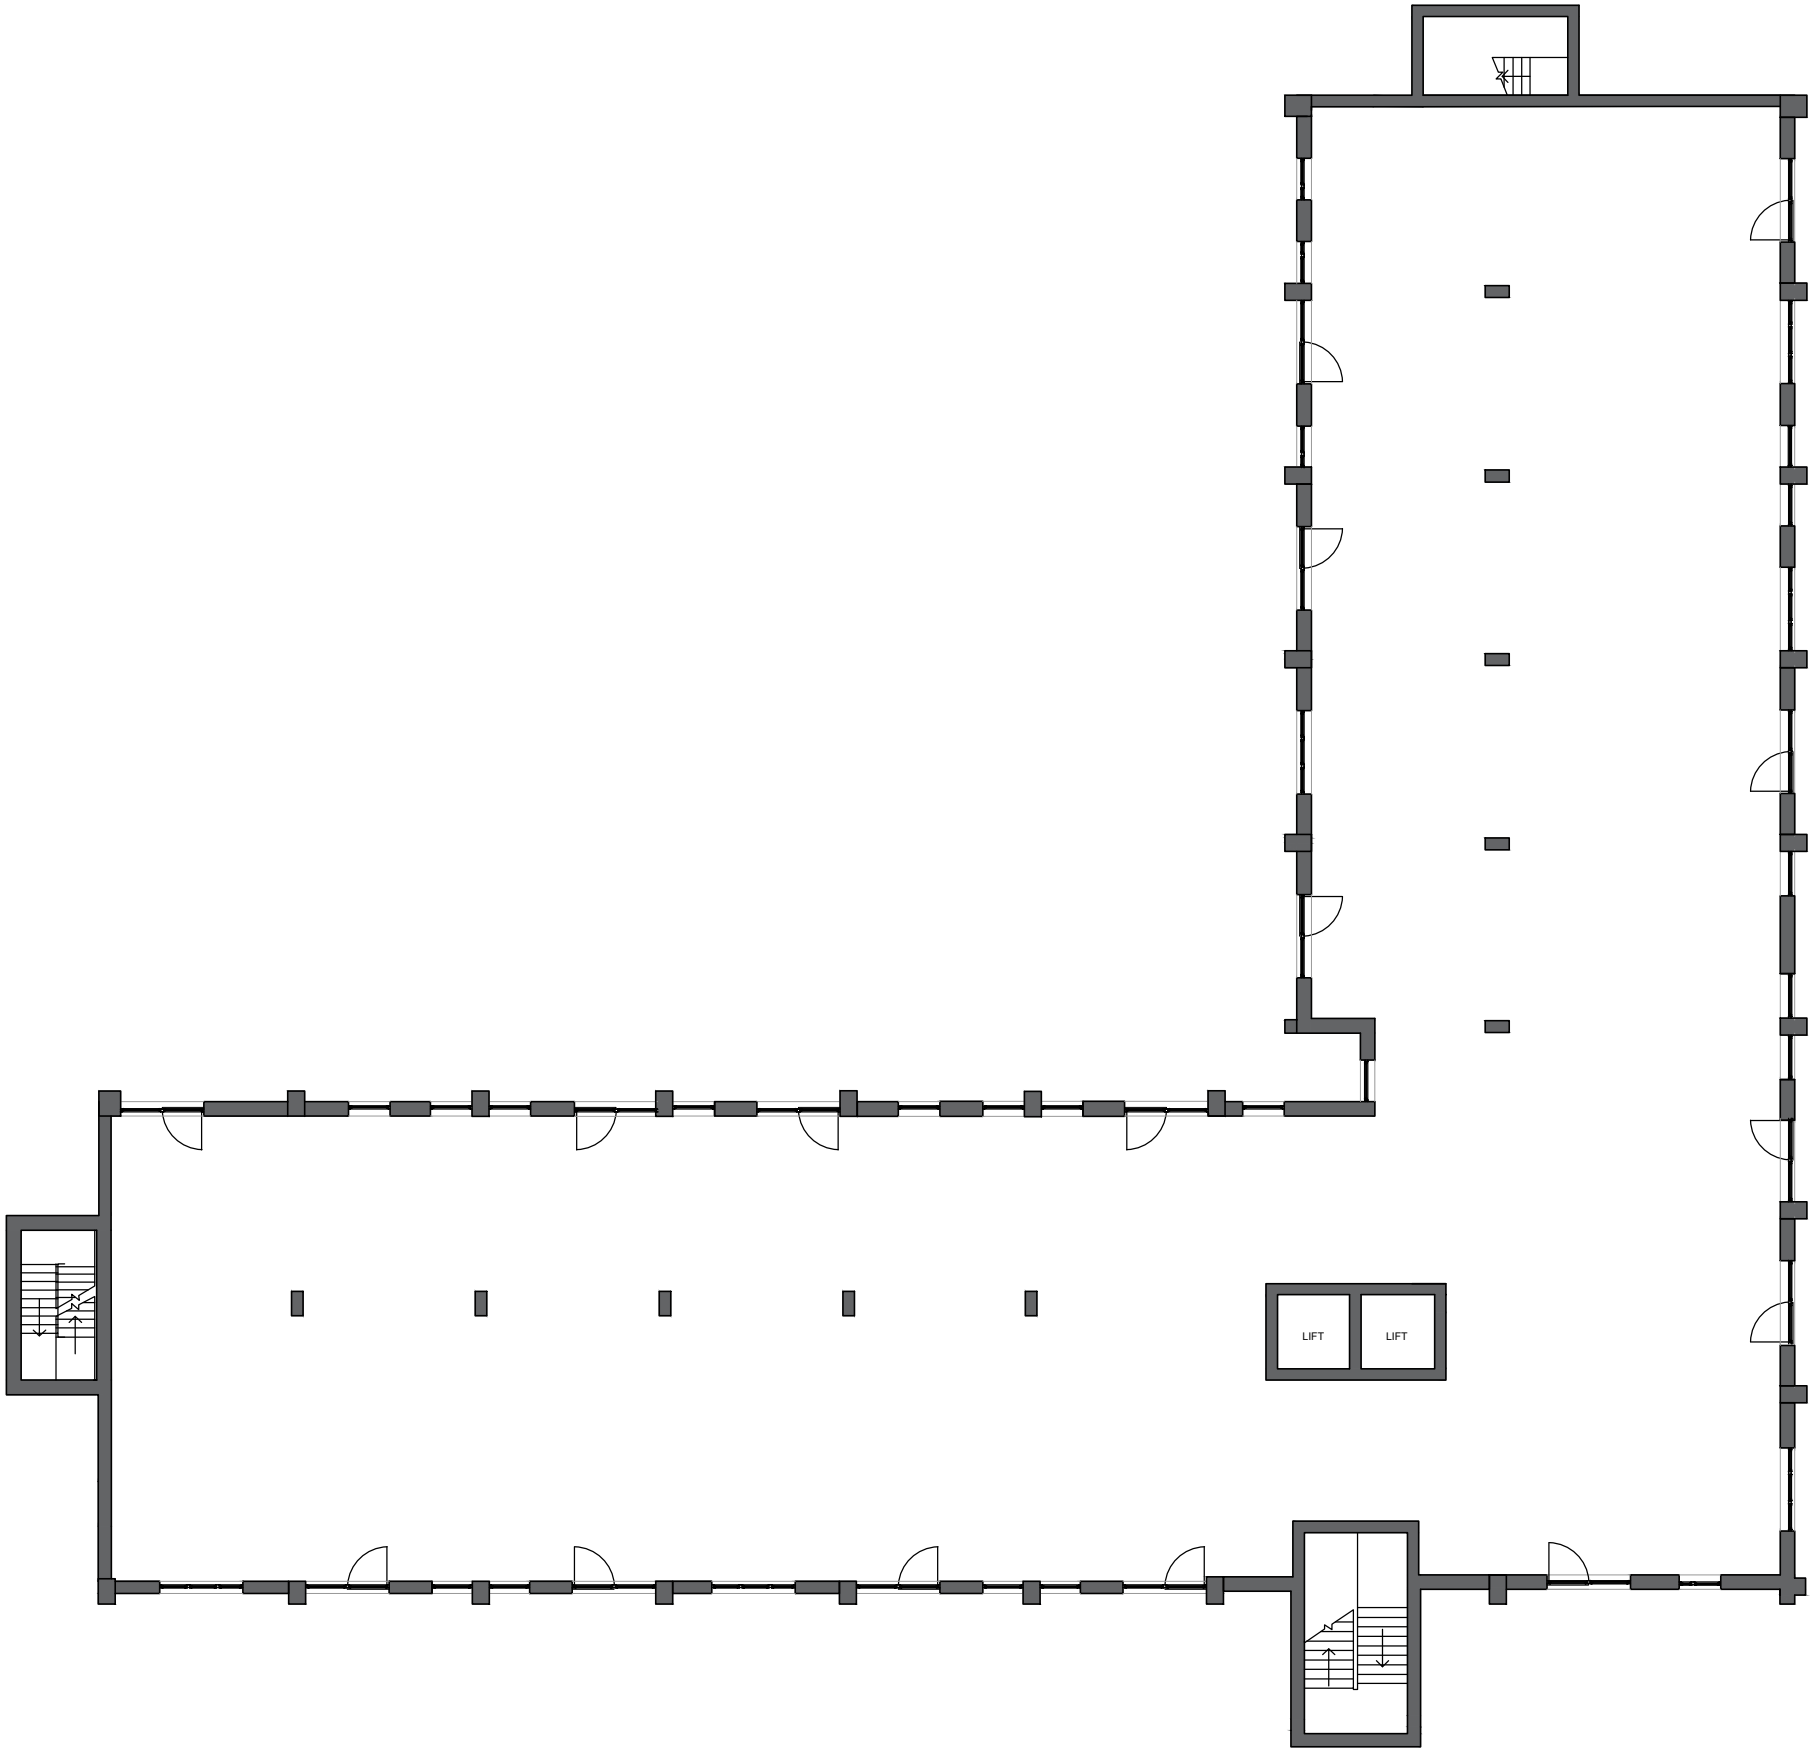

Proposed First Floor Plan

Scale 1:200 @ A1

REV.	DATE.	AMENDMENT.	DRAWN.
PROJECT.			
HYDE PARK HAYES			
MILLINGTON ROAD			
MIDDLESEX			
UB3 4AZ			
DRAWING TITLE.			
PROPOSED FLOOR PLANS			
SHEET 1			
CLIENT.			
SHAVIRAM HYDE LIMITED			
DRAWN.	PROJECT NO.	DRAWING NO.	
GR.	21.602	204	
CHECKED.	SCALE.		
	1:200@A1		
DATE.		REVISION.	
17-MAY-2021		P2	
FRONT.		8 SOUTH STREET, ROCHFORD, ESSEX. SS4 1BQ	
		TEL. +44 (0)1702 831 415 EMAIL. HELLO@FRONT-ARCHITECTURE.CO.UK	