


THIS DRAWING IS THE © COPYRIGHT OF FRONT ARCHITECTURE LTD AND SHOULD NOT BE COPIED WITHOUT PRIOR WRITTEN CONSENT.


CONTRACTORS ARE TO CHECK ALL LEVELS AND DIMENSIONS BEFORE WORK COMMENCES ON SITE AND ANY DISCREPANCIES ARE TO BE REFERRED TO FRONT ARCHITECTURE.

DO NOT SCALE, WORK TO FIGURED DIMENSIONS ONLY.

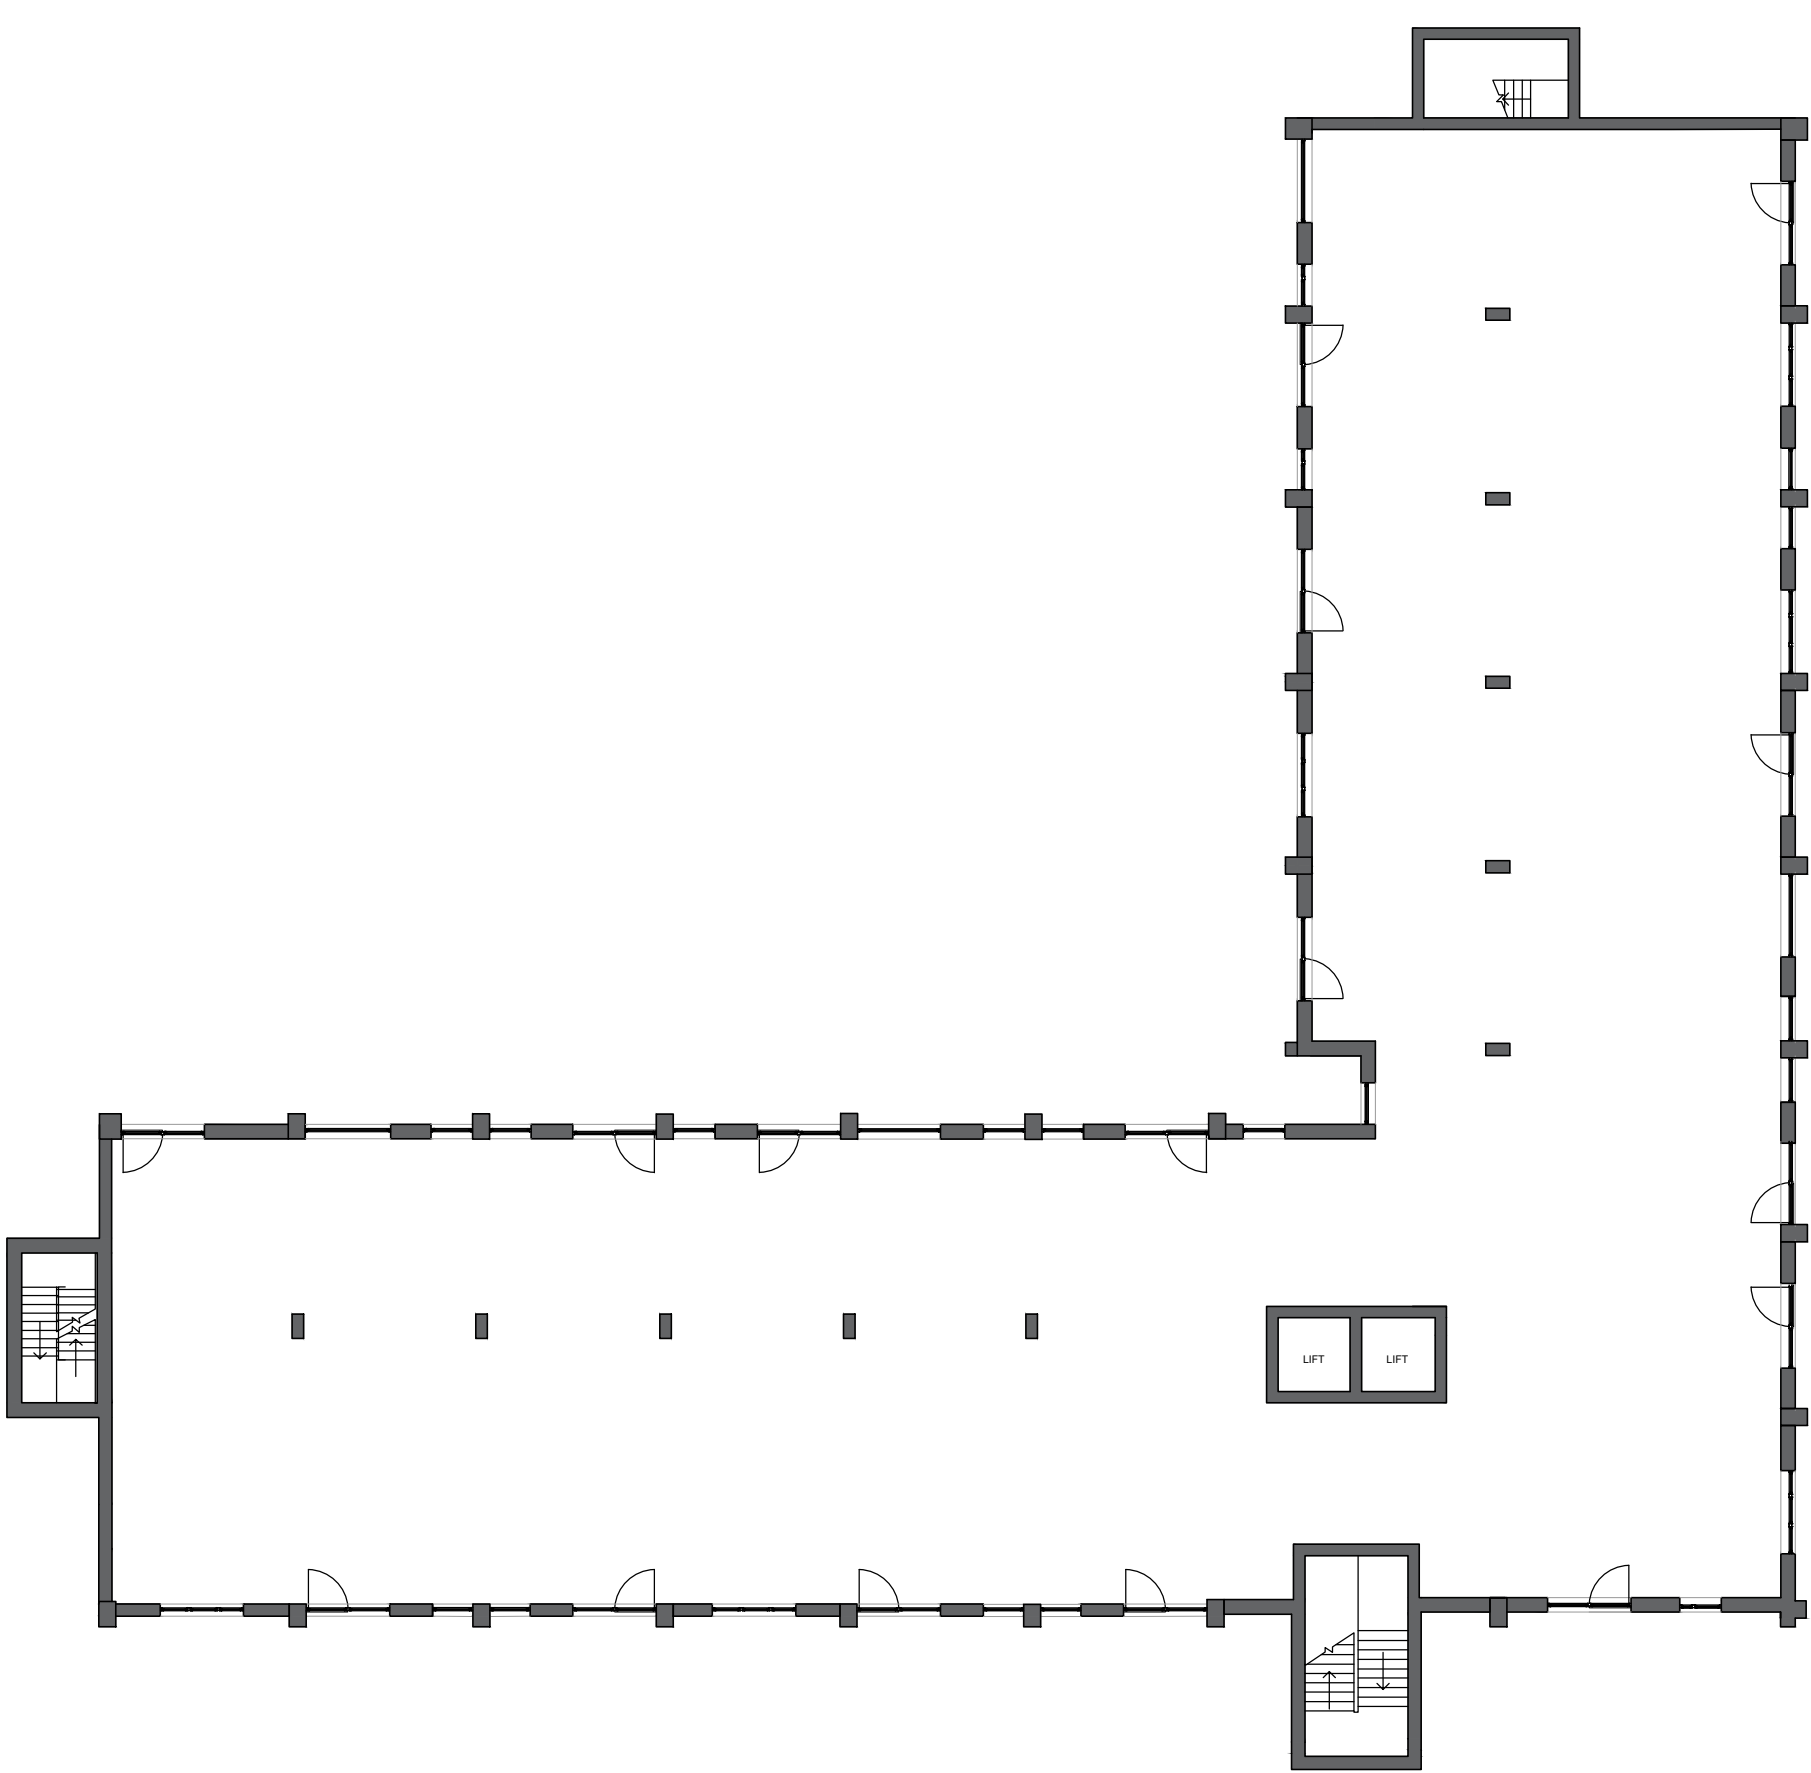

Proposed Second Floor Plan

Scale 1:200 @ A1

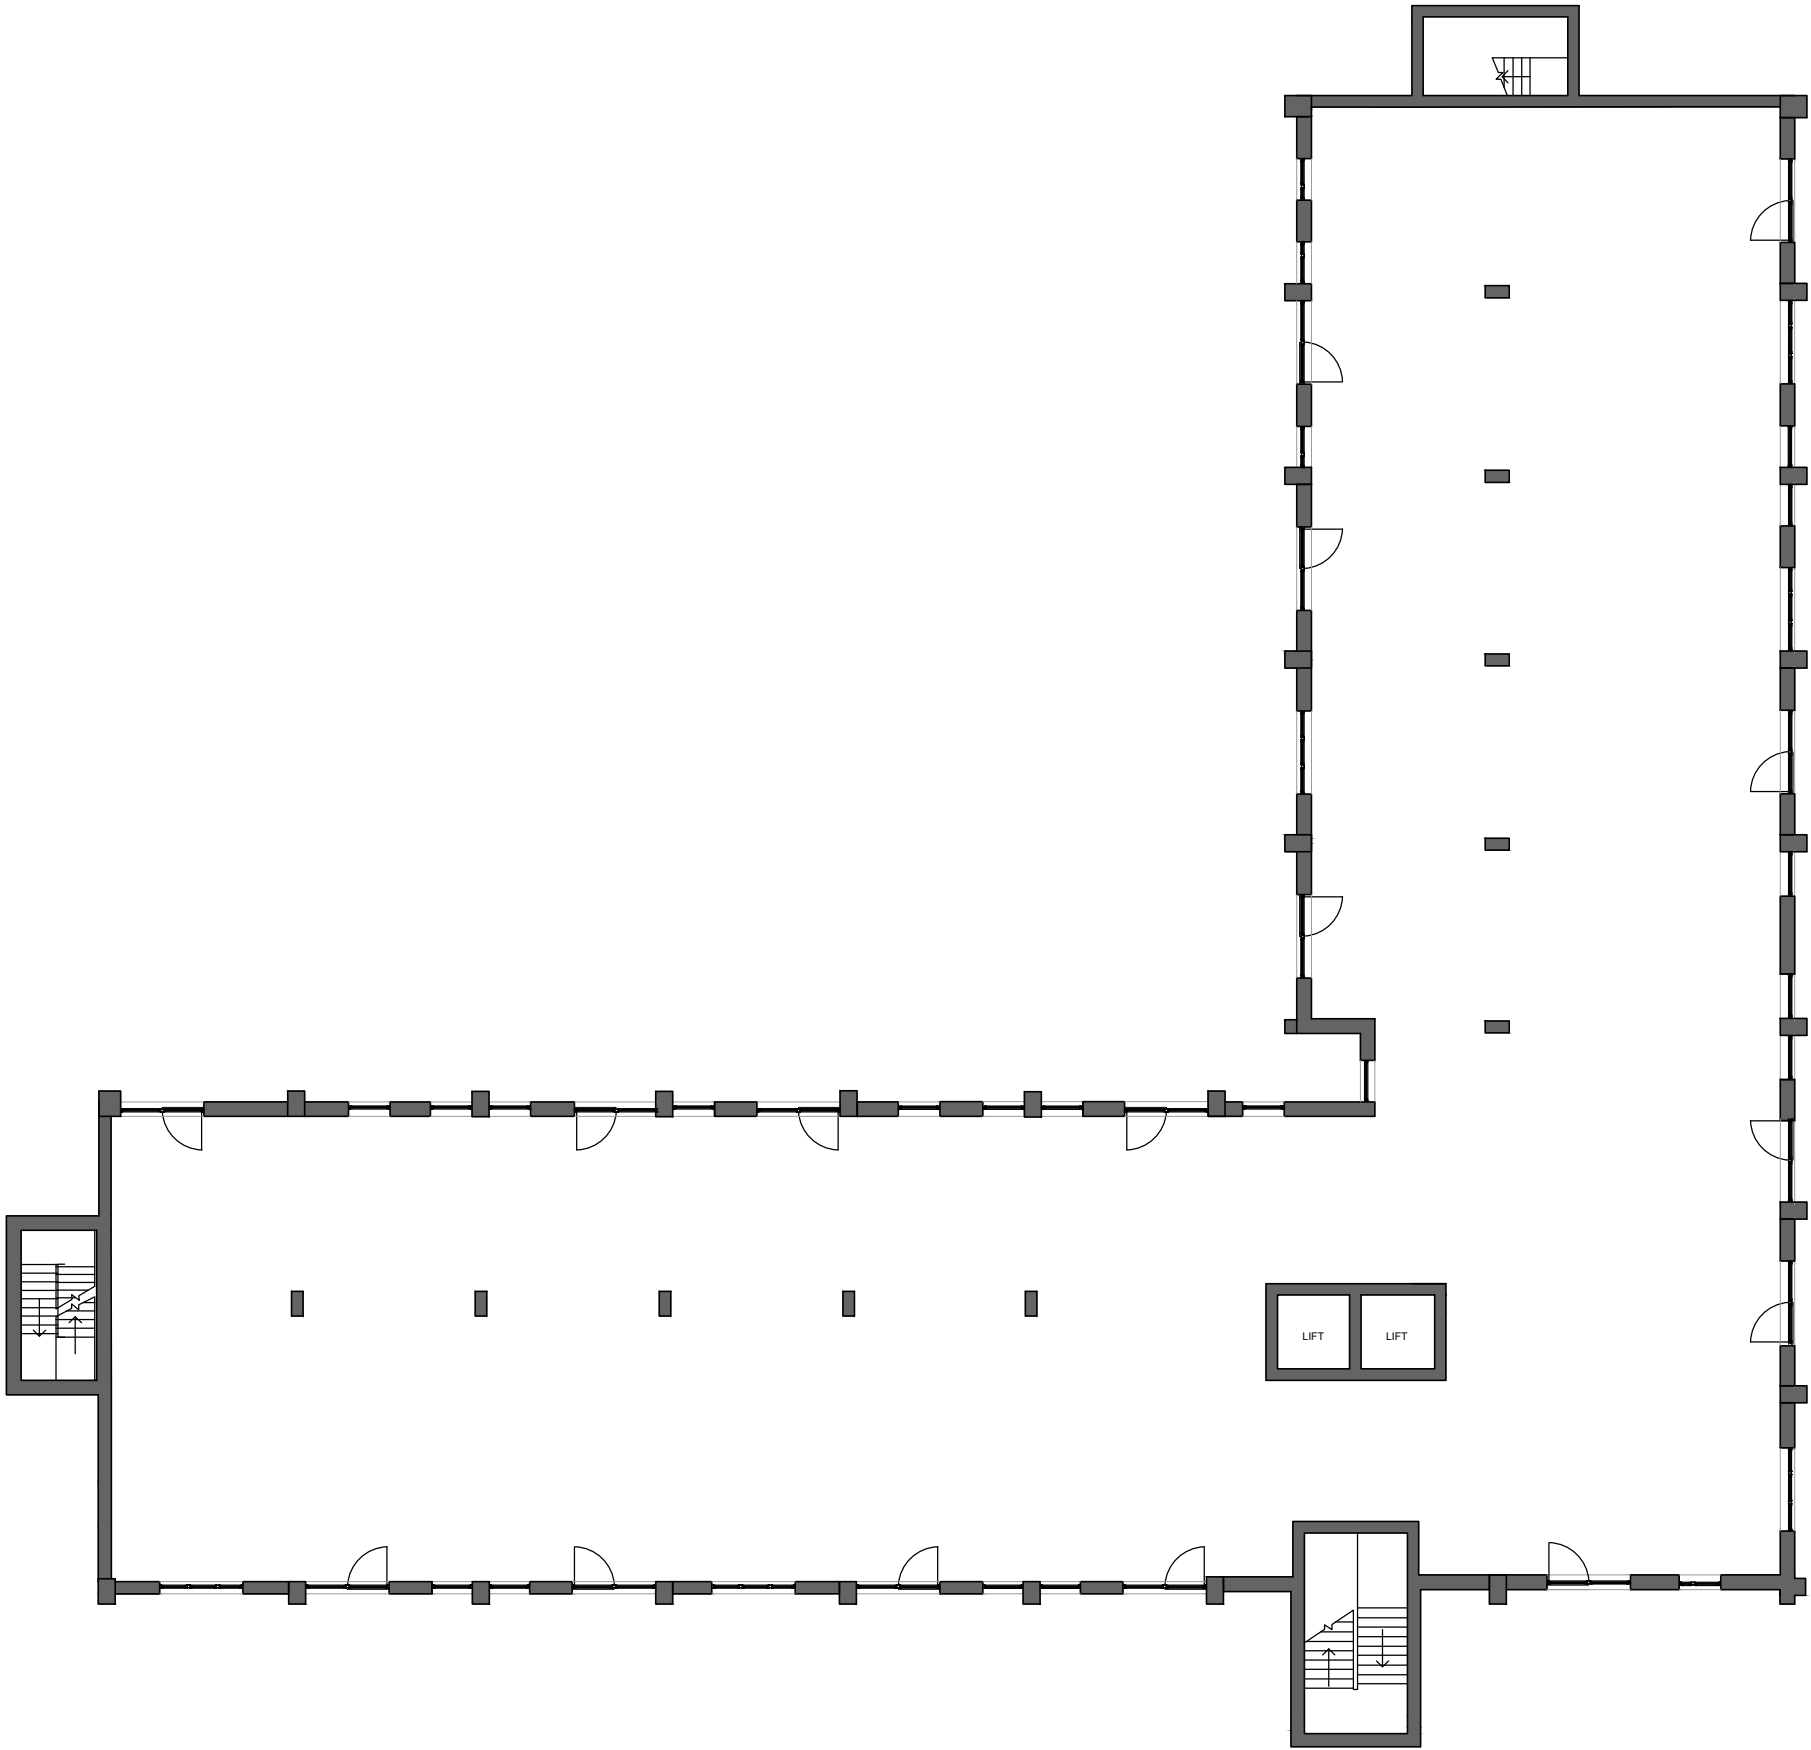

Proposed Third Floor Plan

Scale 1:200 @ A1

REV.	DATE.	AMENDMENT.	DRAWN.
PROJECT.			
HYDE PARK HAYES			
MILLINGTON ROAD			
MIDDLESEX			
UB3 4AZ			
DRAWING TITLE.			
PROPOSED FLOOR PLANS			
SHEET 2			
CLIENT.			
SHAVIRAM HYDE LIMITED			
DRAWN.	PROJECT NO.	205	
GR.	21.602		
CHECKED.	SCALE.		
	1:200@A1		
DATE.	REVISION.		
17-MAY-2021		P1	
FRONT.		8 SOUTH STREET, ROCHFORD, ESSEX. SS4 1BQ	
		TEL. +44 (0)1702 831 415 EMAIL. HELLO@FRONT-ARCHITECTURE.CO.UK	