






1. PROPOSED FRONT ELEVATION

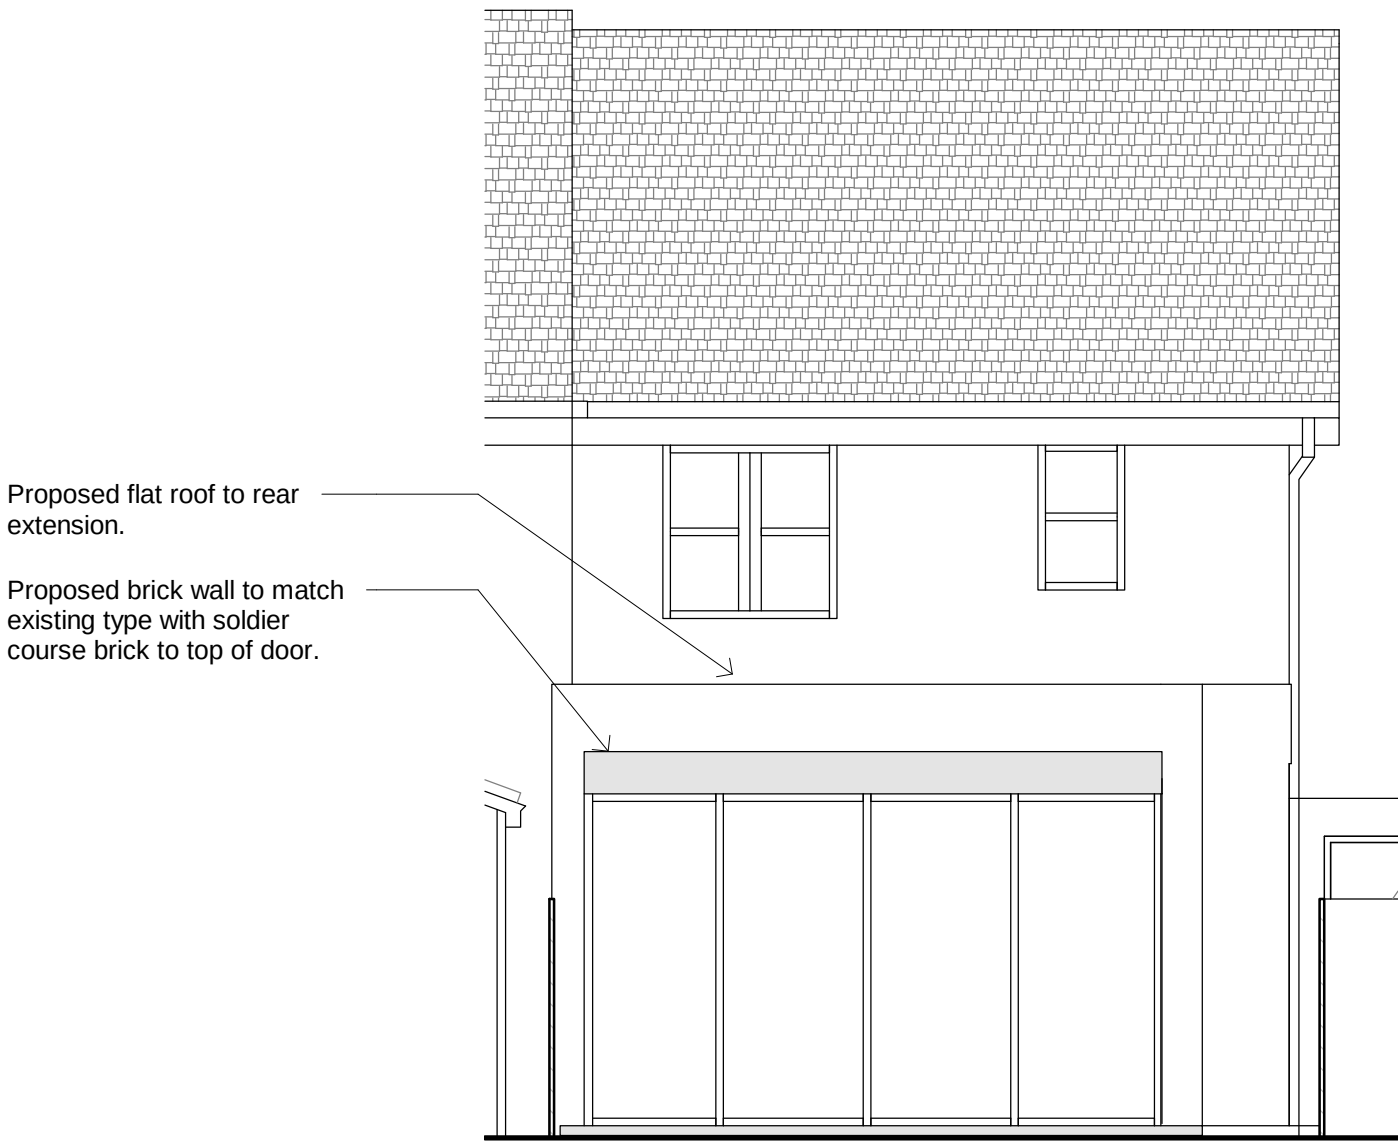


2. PROPOSED REAR ELEVATION

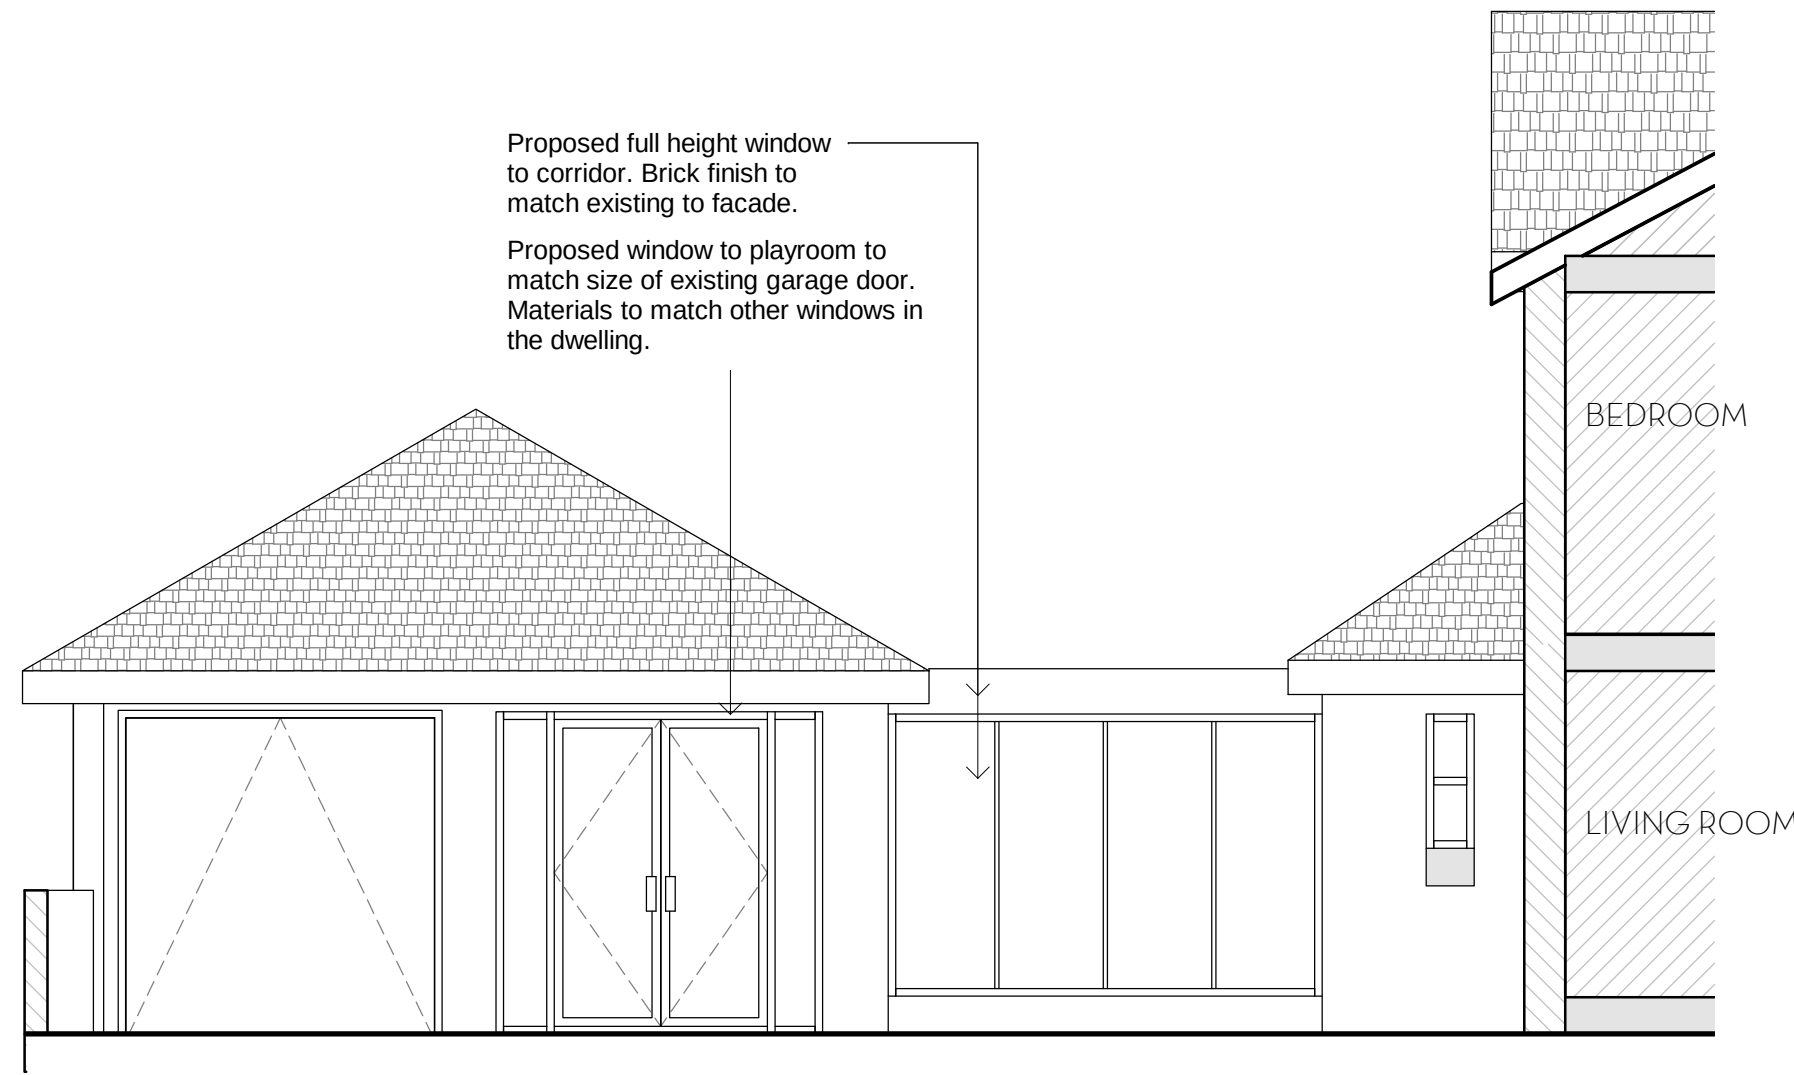

3. PROPOSED SIDE ELEVATION

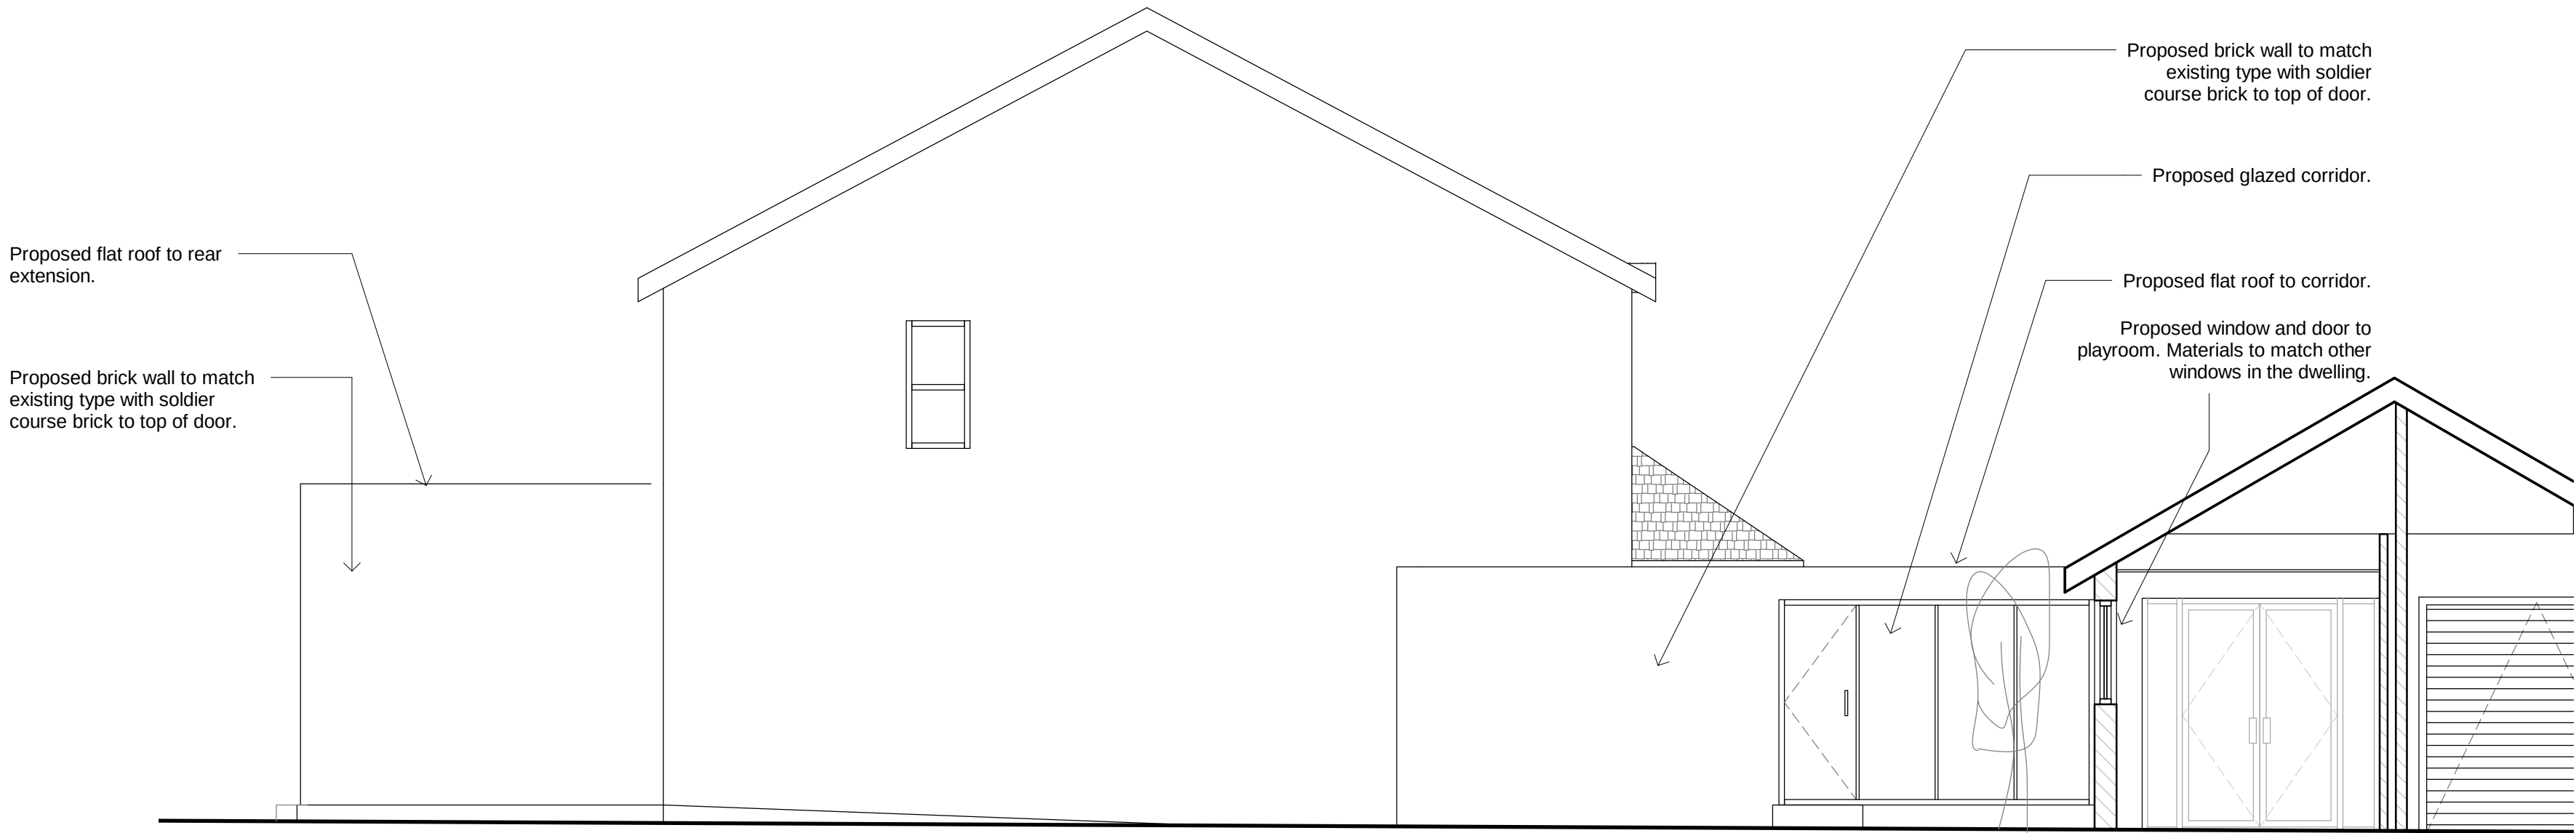

4. PROPOSED SIDE ELEVATION

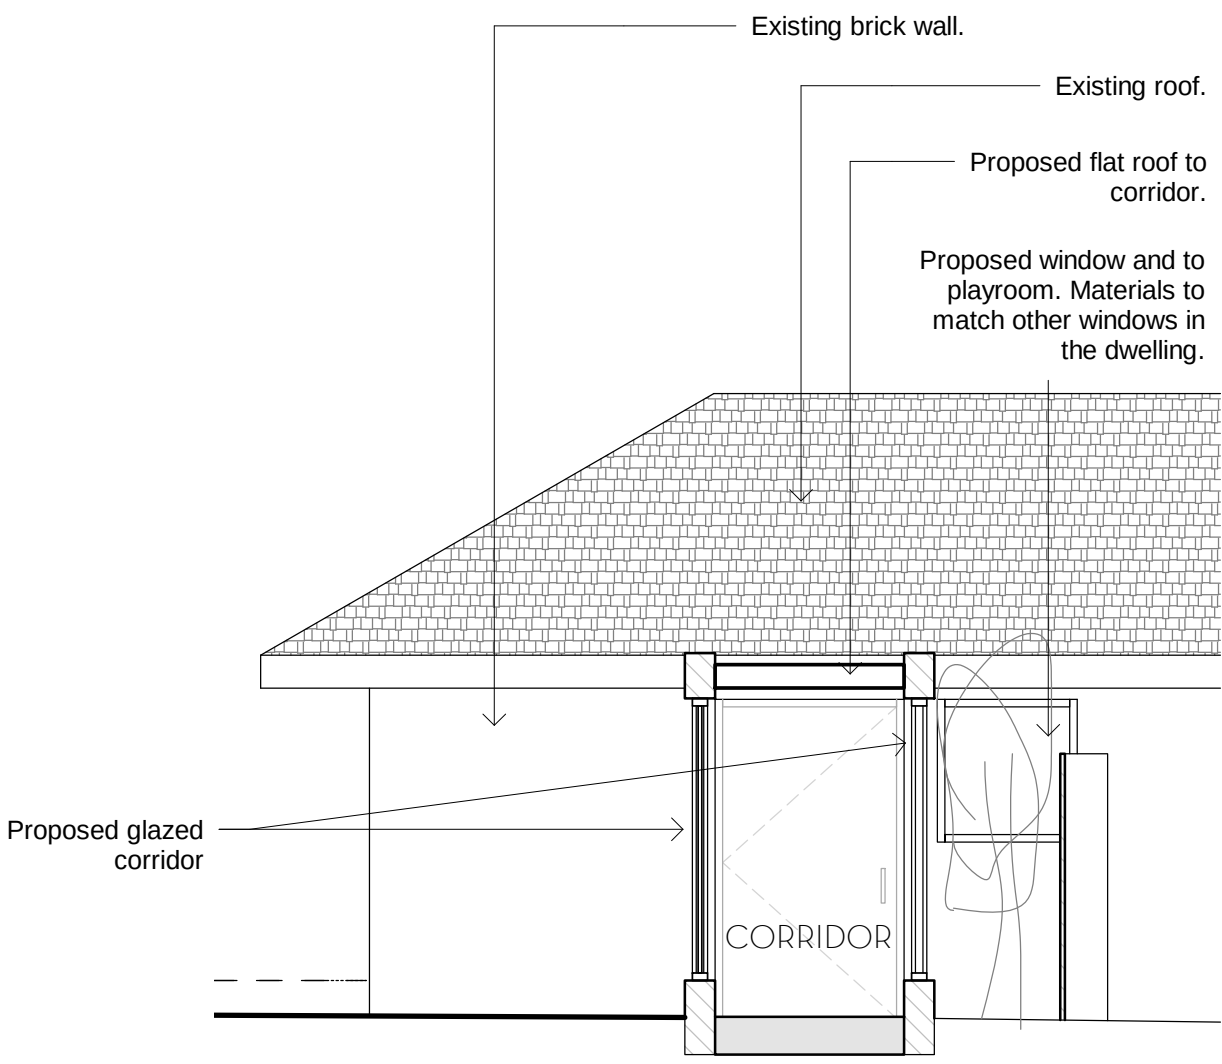

5. PROPOSED REAR GARAGE ELEVATION

Date	Issue	Rev
Patching Way		
Proposed Elevations - Sections		
Project number	16010	
Date	02.04.2016	
Drawn by	hrs	
A2110		
Scale @ A1	1 : 50	