


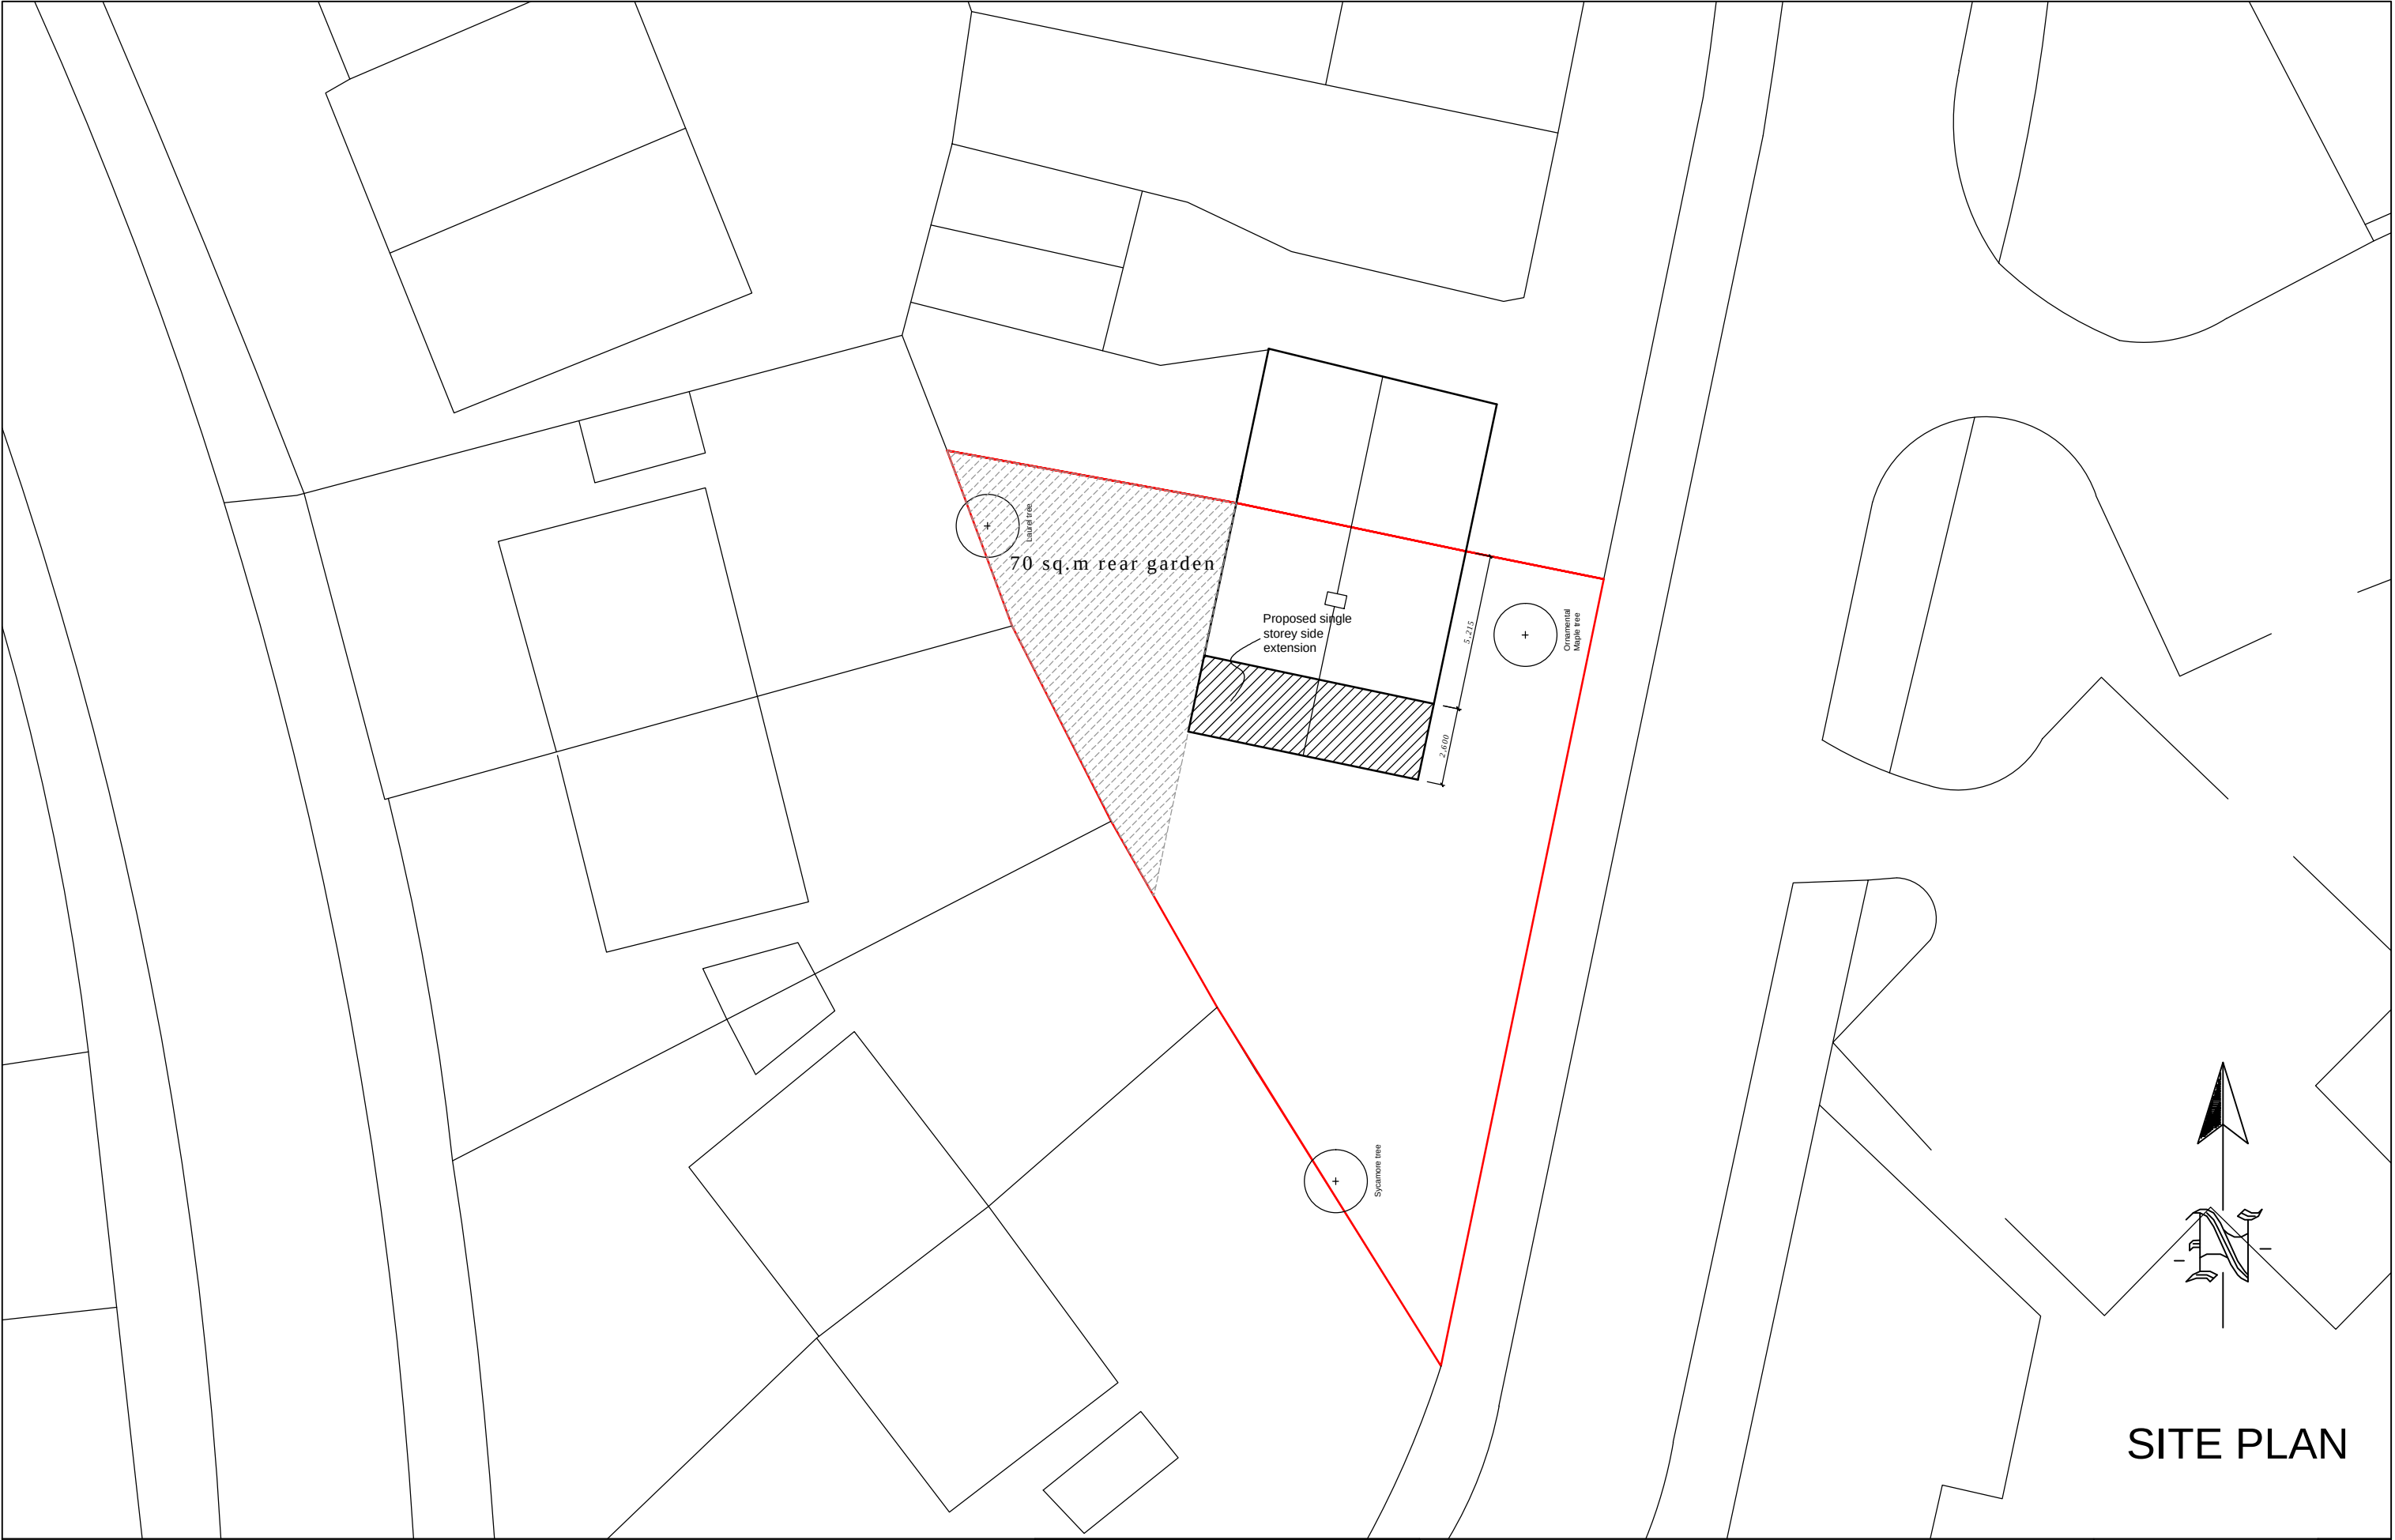

SITE PLAN

3 HAYMAN CRESCENT , HAYES UB4 8PW

Scale Bar
0 1 2 3 4 5 6 7 8 9 10 Metres
1:200 @ A3



THE GILLETT MACLEOD PARTNERSHIP
Chartered Architects & Town Planning Consultants
1 High Road Old Eastcote Pinner Middlesex HA5 2EW tel. 0208 868 1333

Drg. No. 16/3025/1
Scale 1:200
Date 27/09/16
Drawn by AK

REVISION	
(C)	drawn