


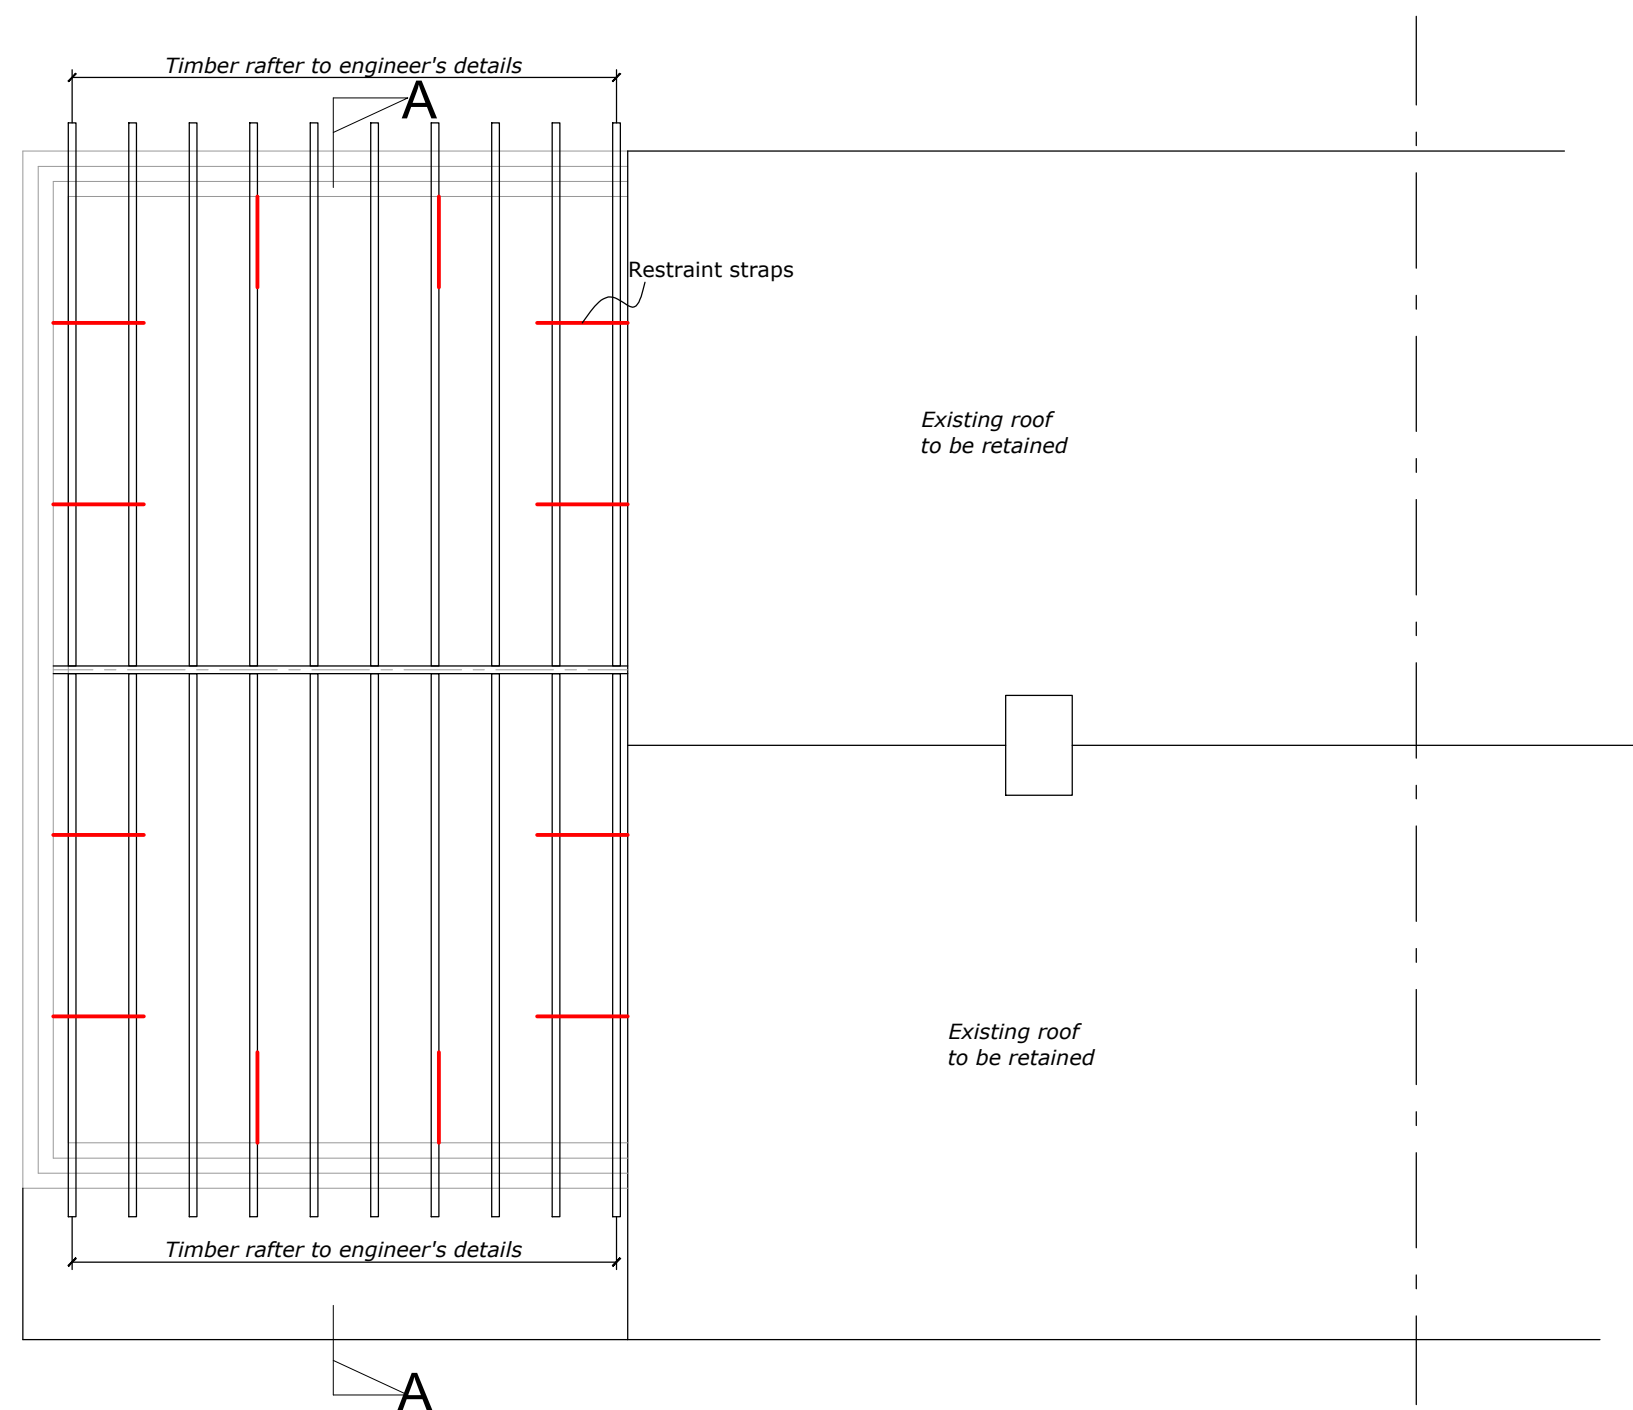


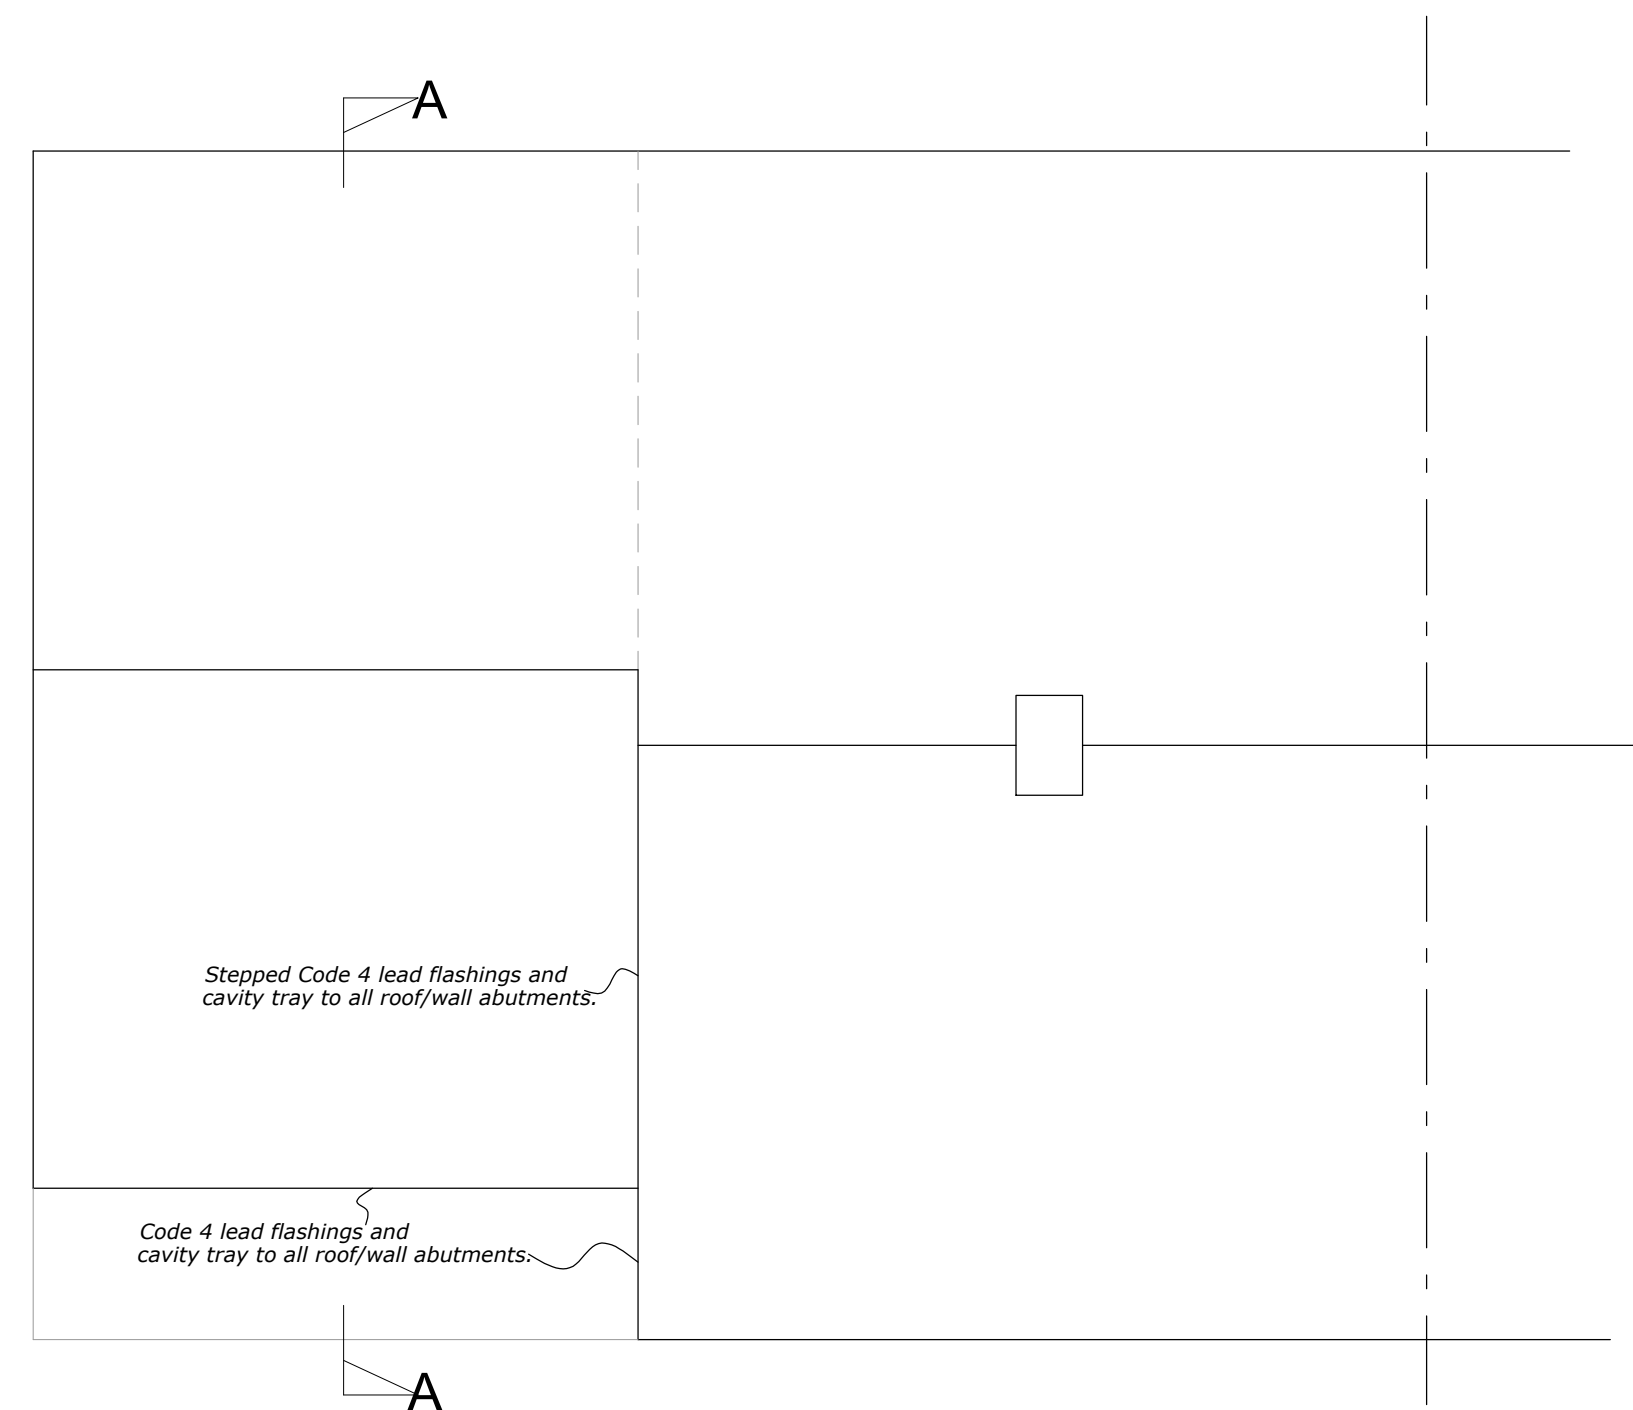


ROOF LAYOUT

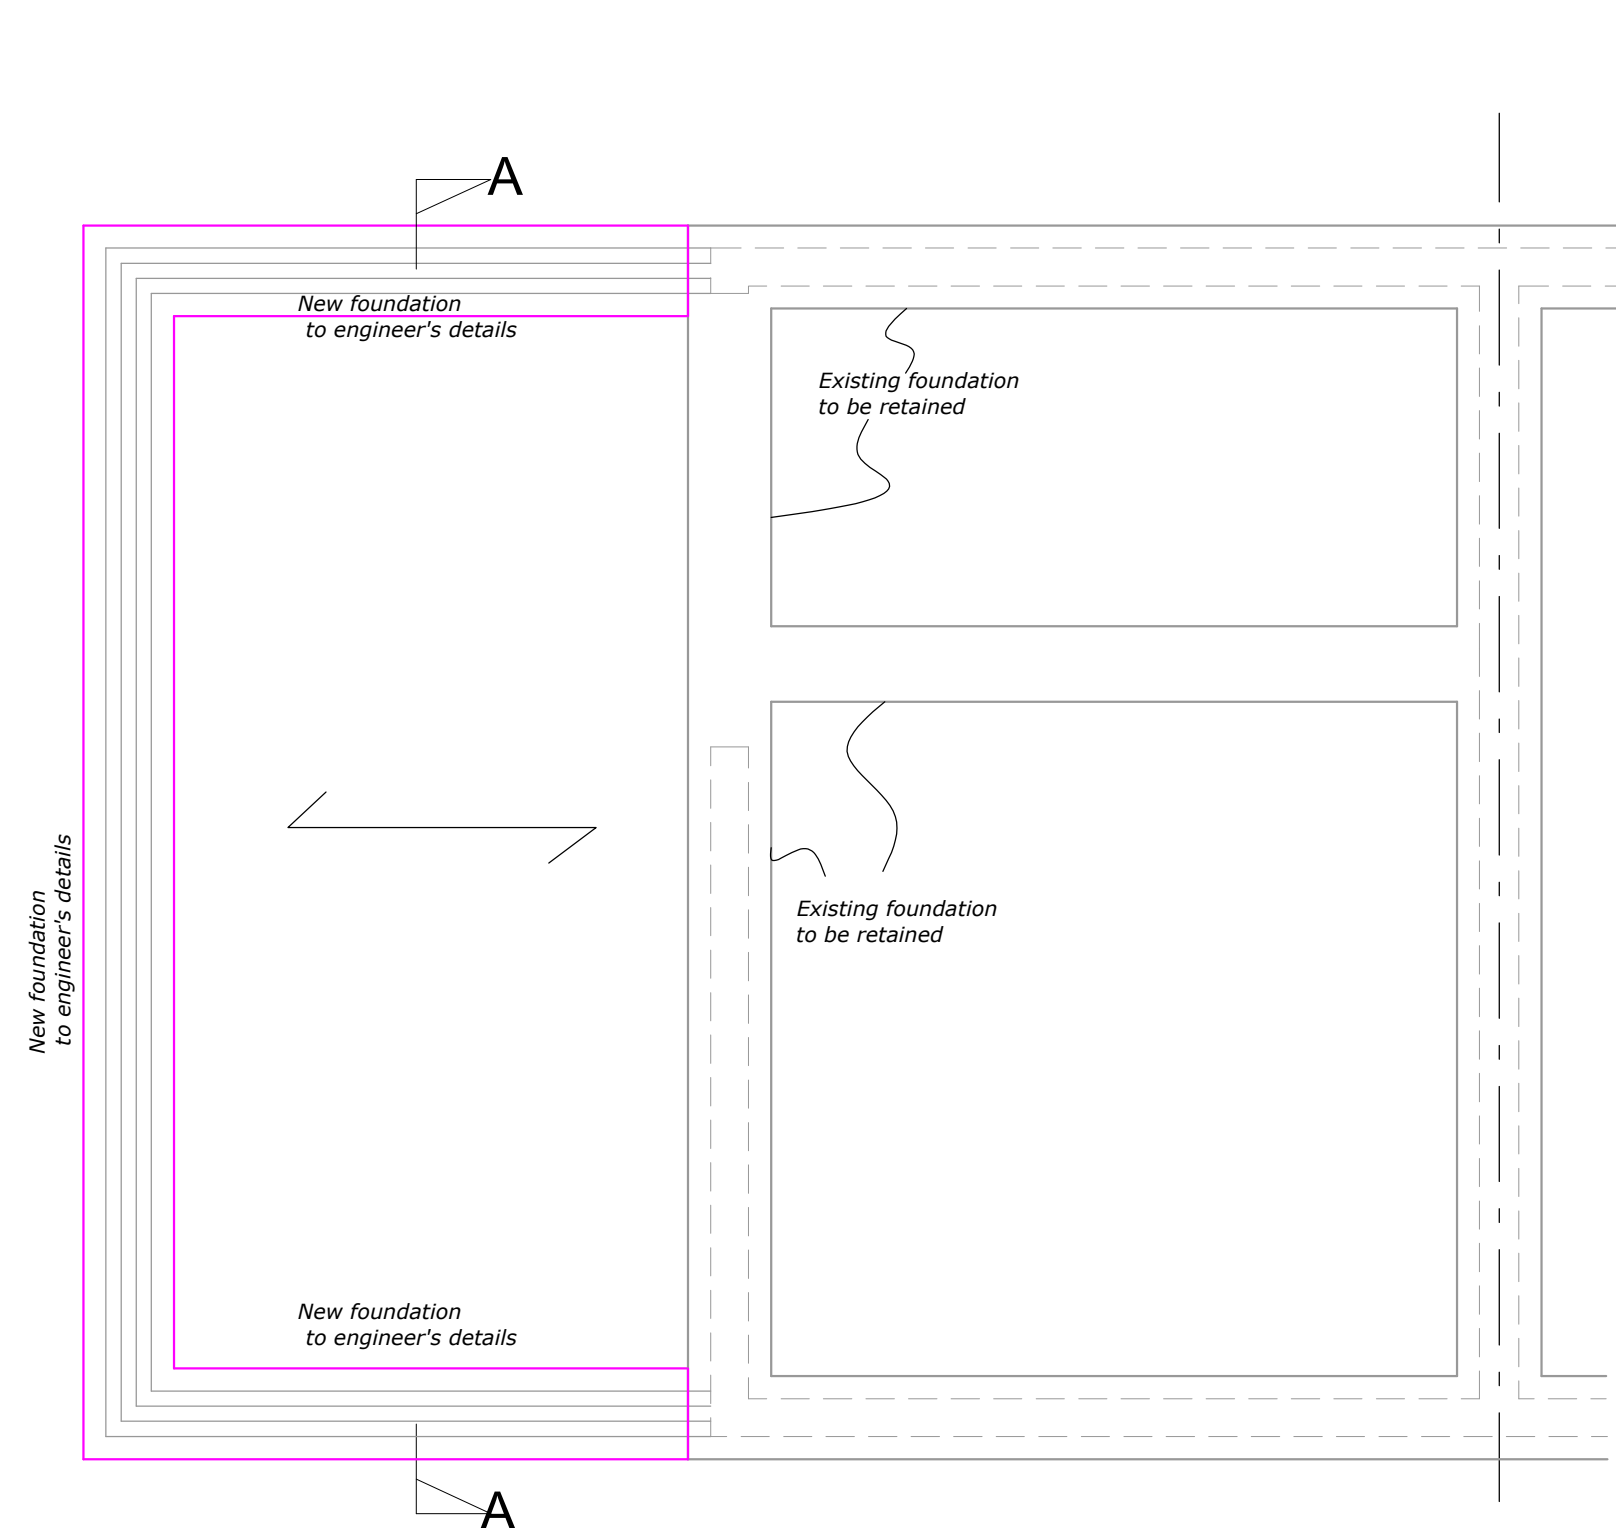


ROOF PLAN

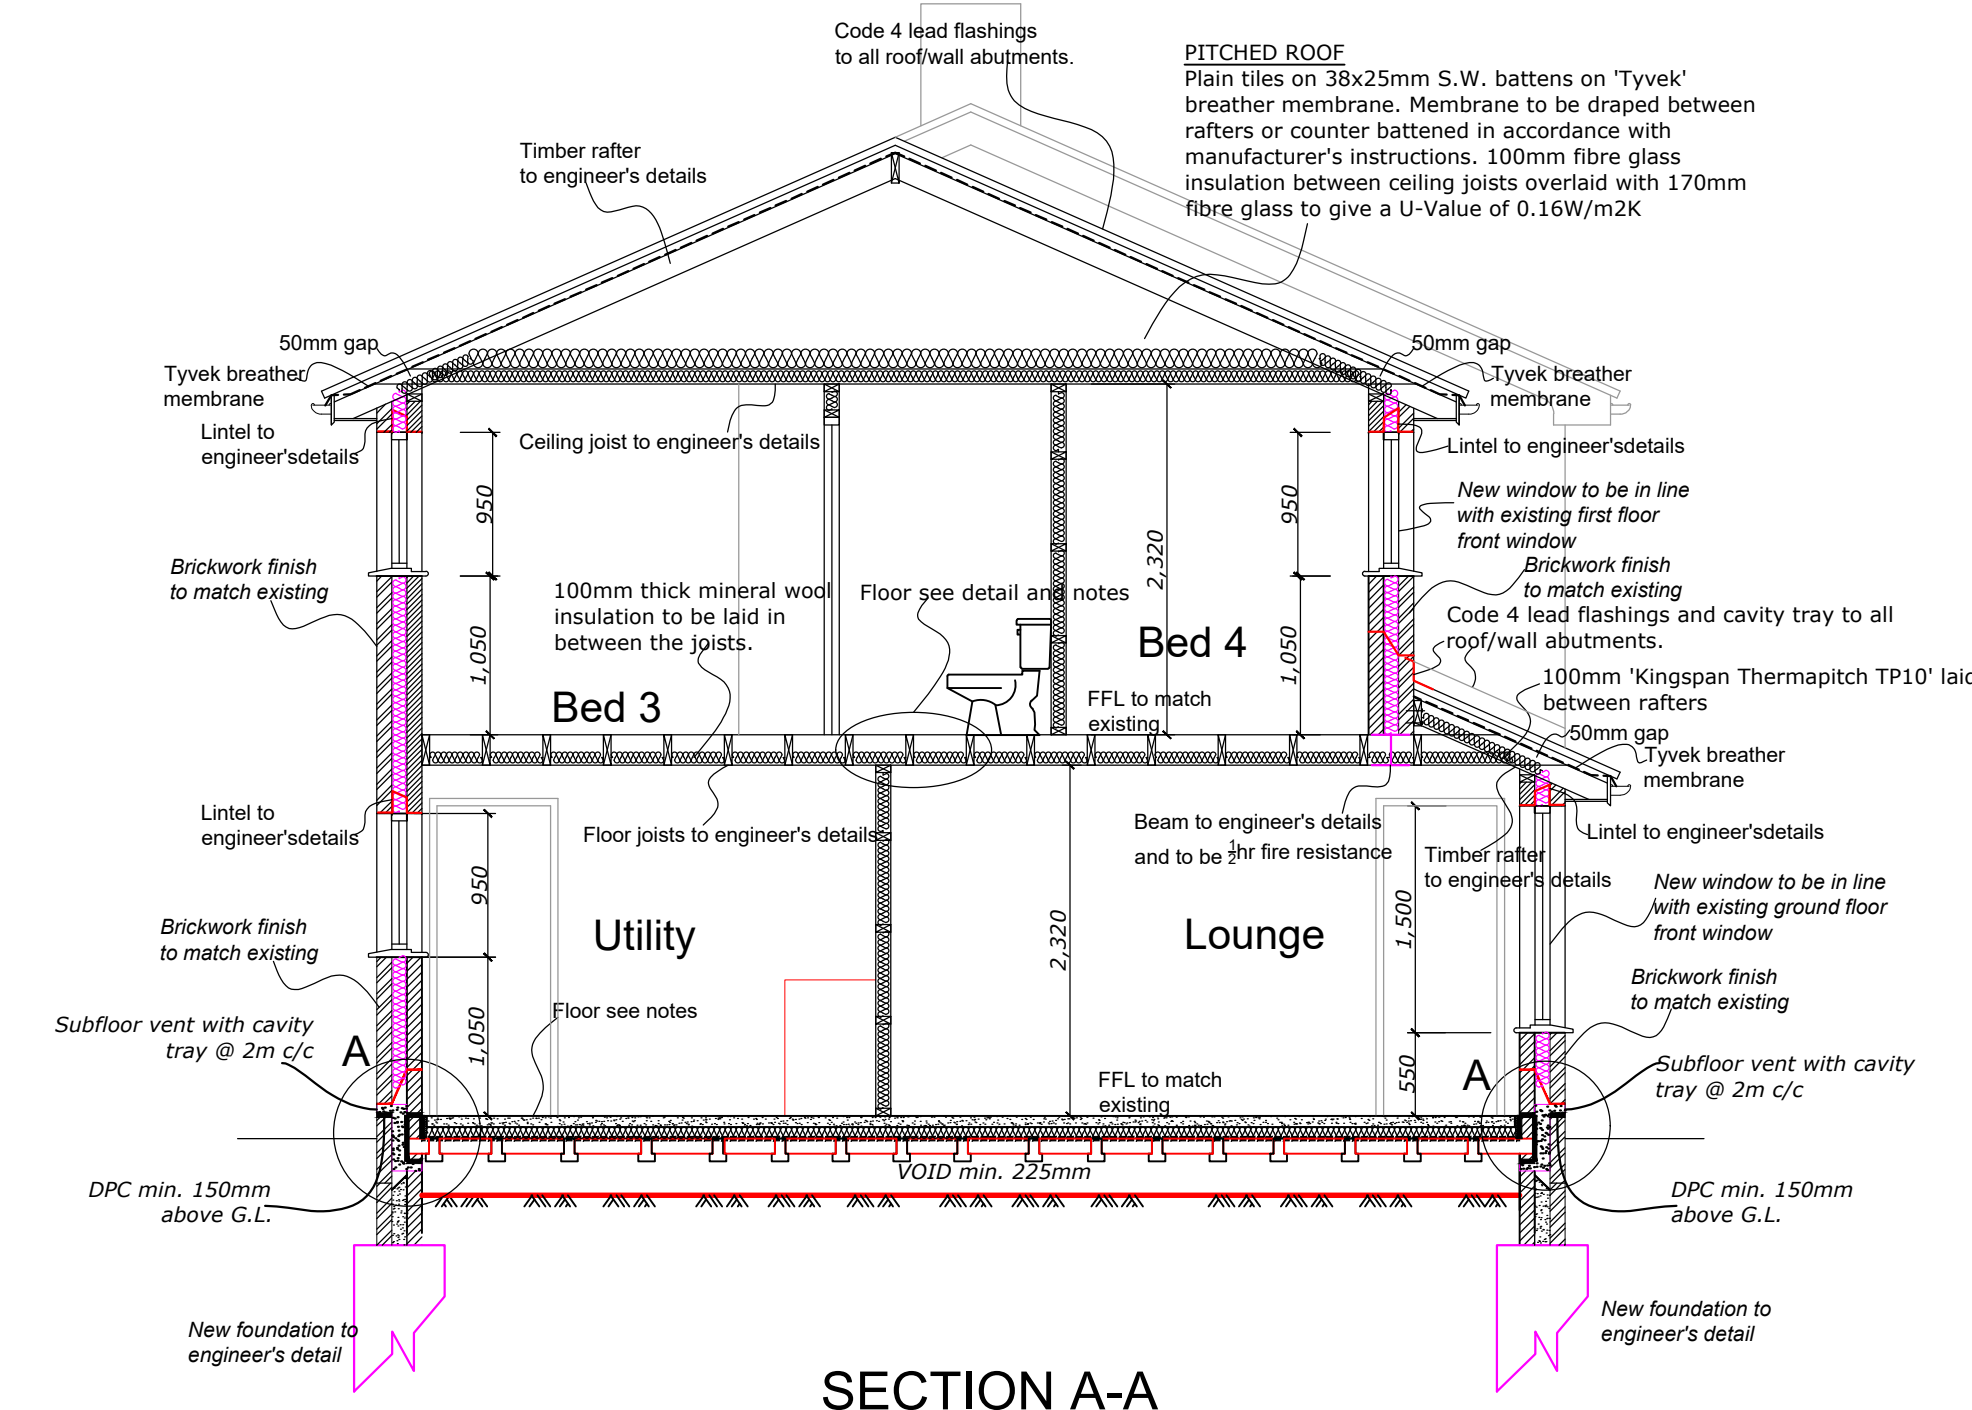

FOUNDATION LAYOUT

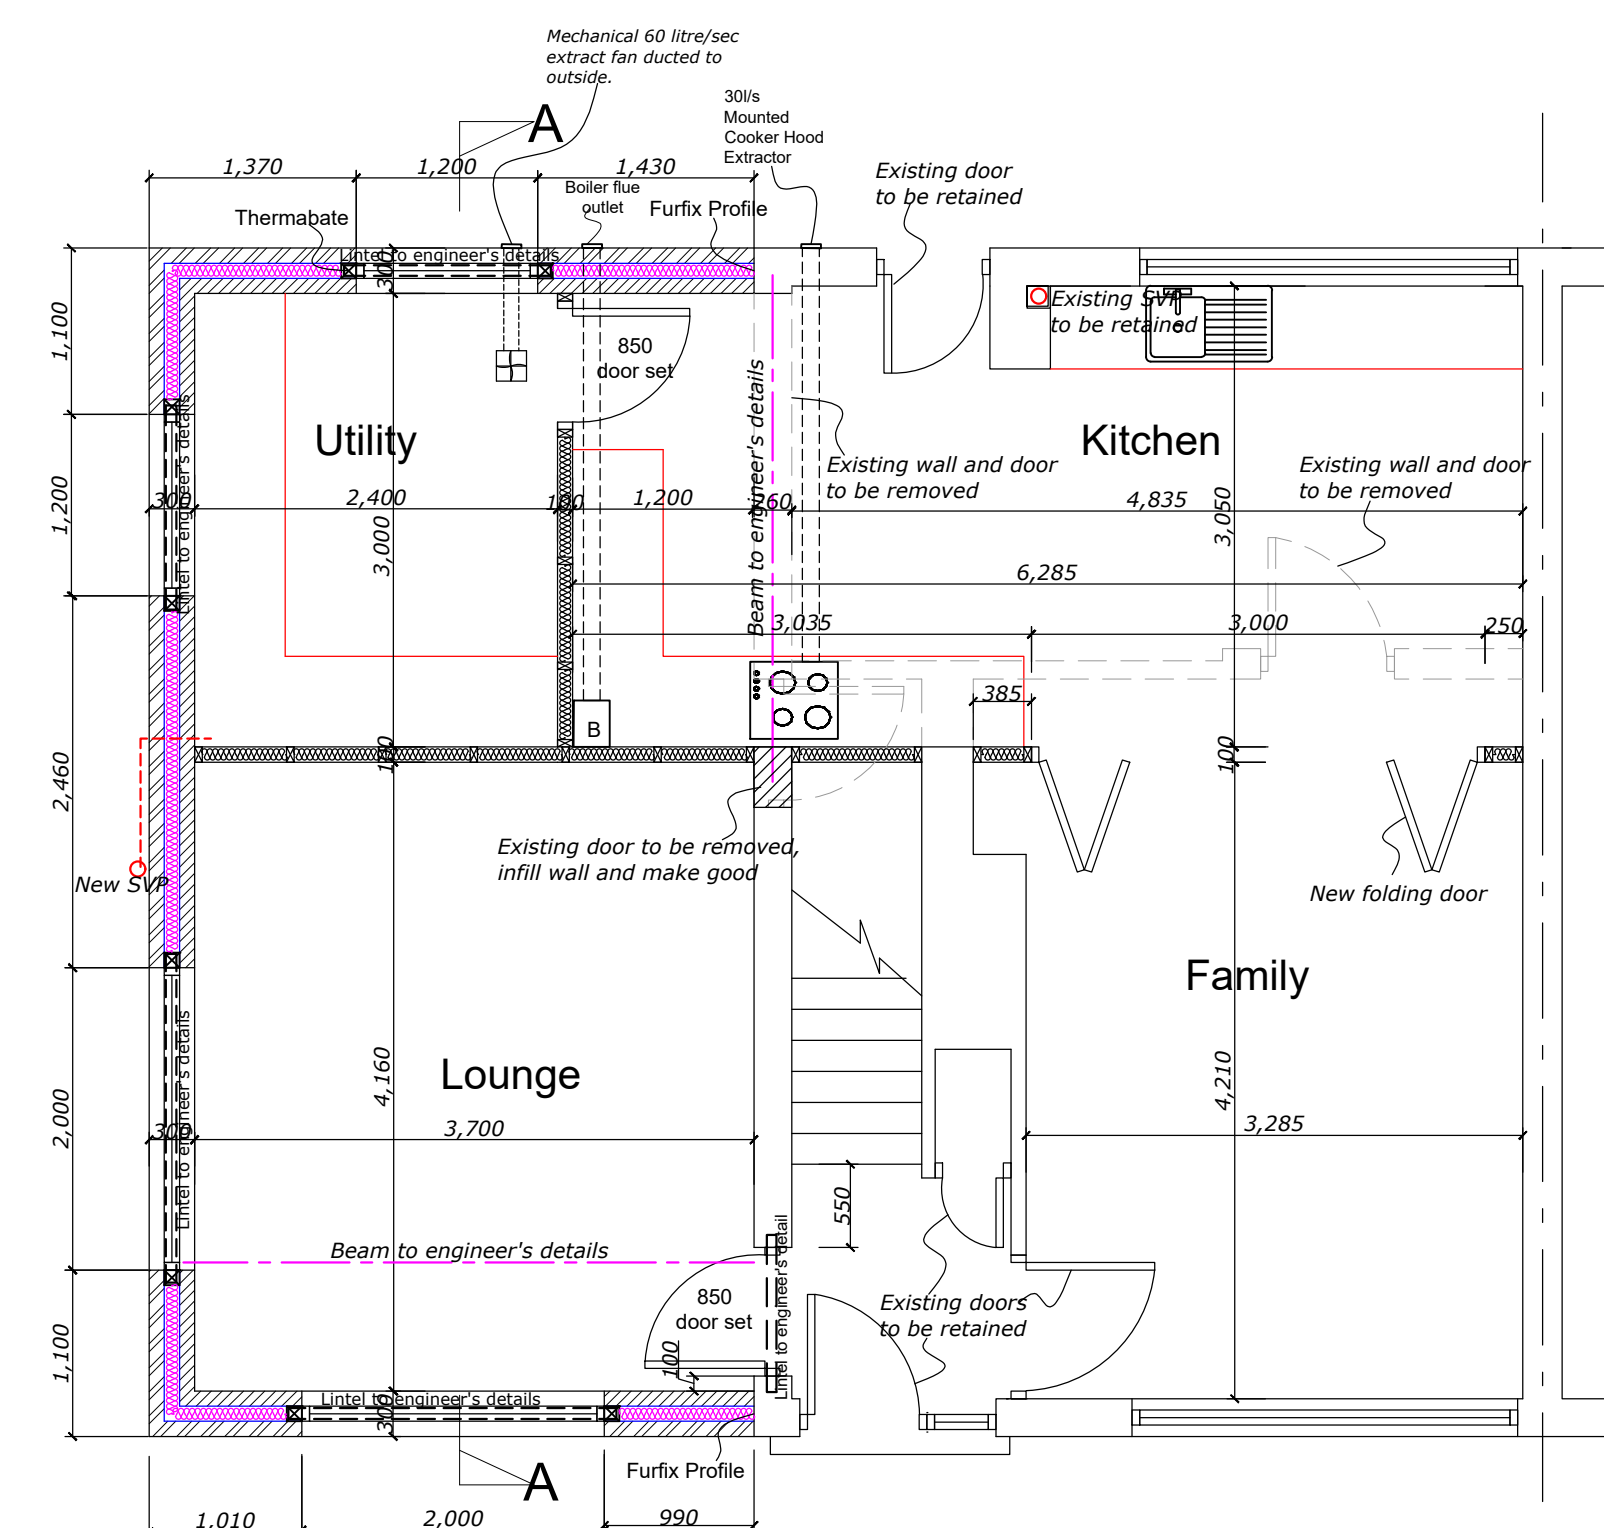



GROUND FLOOR LAYOUT

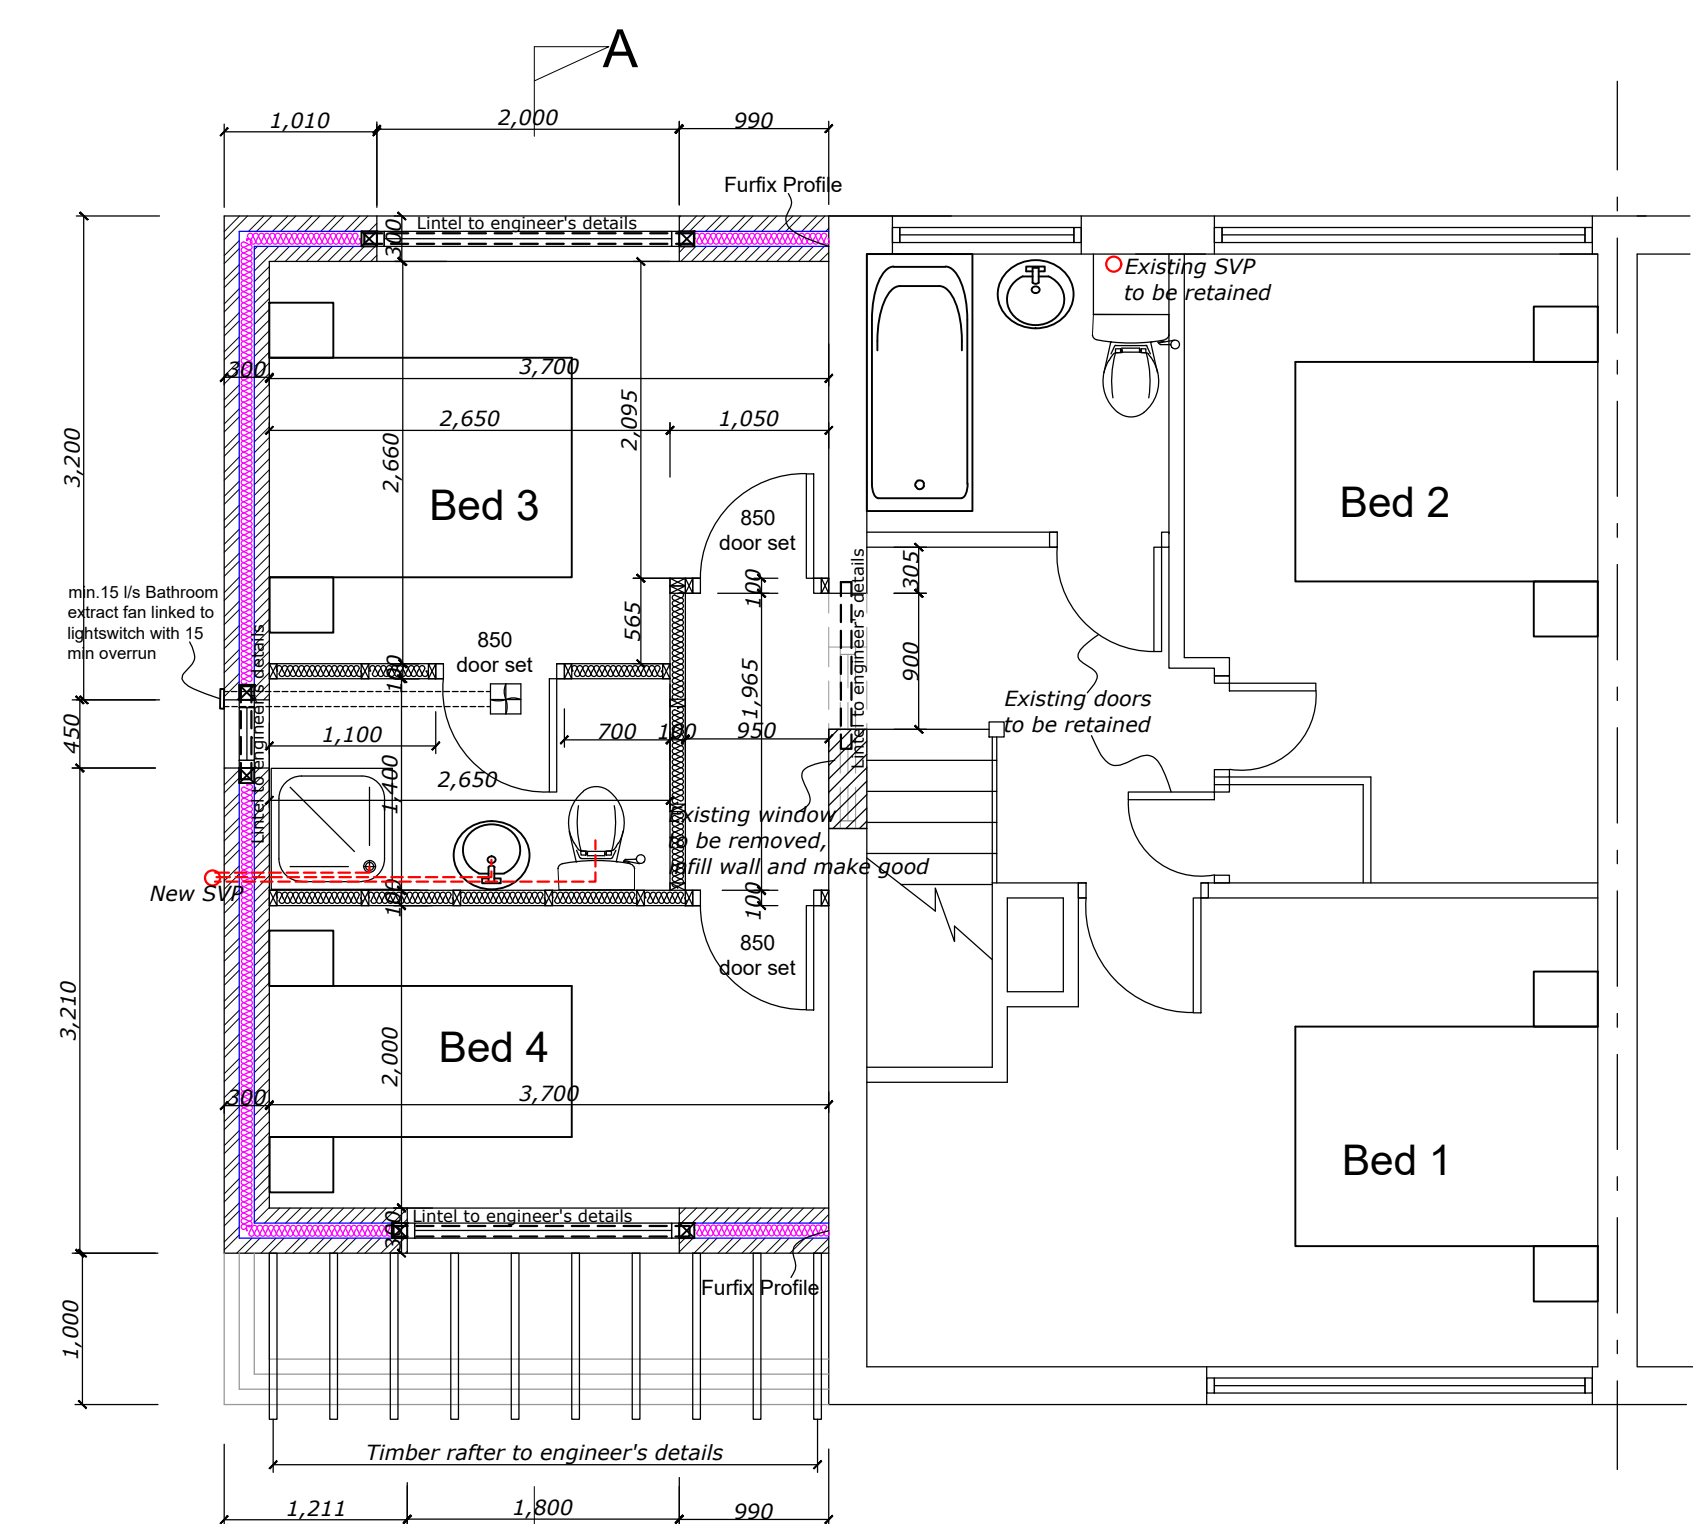

FIRST FLOOR LAYOUT

FOUNDATION, FLOOR LAYOUTS, ROOF PLAN AND SECTION

3 Hayman Crescent, Hayes UB4 8PW

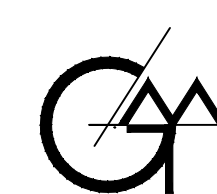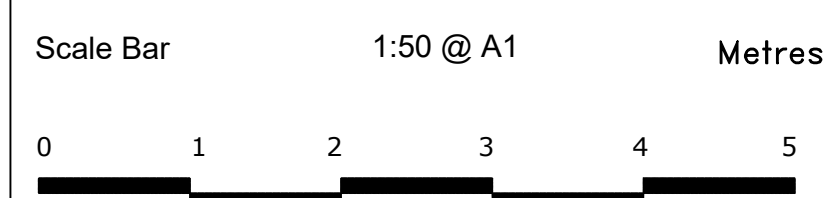

THE GILLETT MACLEOD PARTNERSHIP
Chartered Architects & Town Planning Consultants
1 High Road Old Eastcote Pinner Middlesex HA5 2EW tel. 0208 868 1333

Drg. No. 16/3025/11
Scale 1:50
Date 27/11/19
Drawn by AK

REVISION

C	drawn
---	-------