

Rev	Date	Description	Drawn	Checked	Approved

: 51019

A3
@
1:50

Drawn By:

AB


08/

ROFANT ROAD
HA6 3BE

Floor Plan (Ground Floor2)

Drawing No.:

B

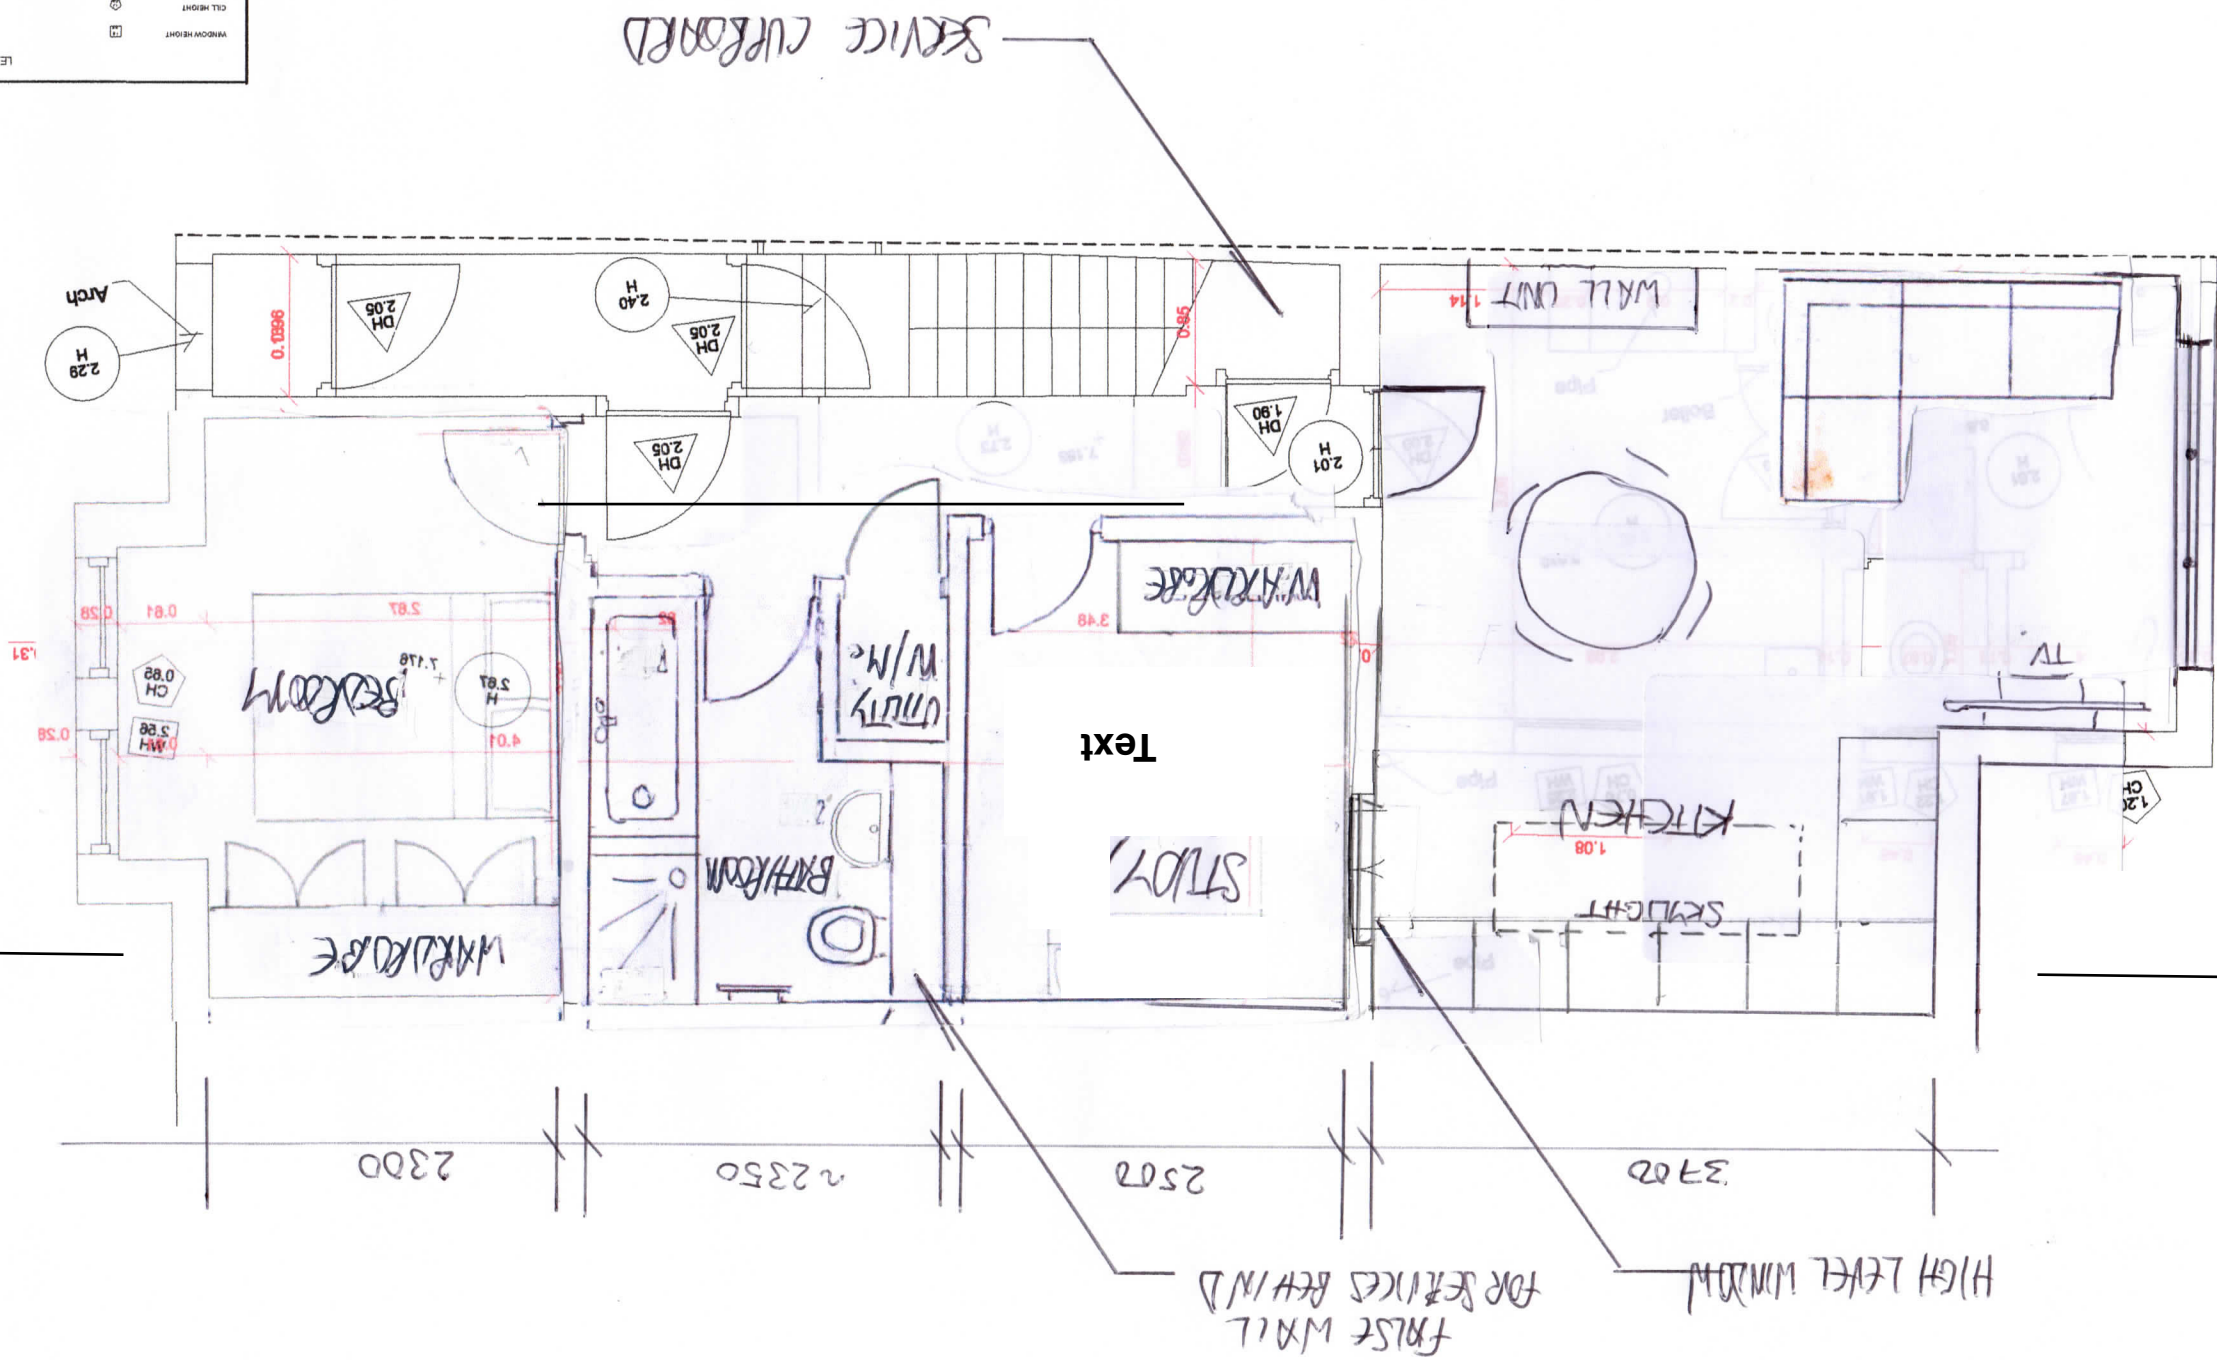

Section A

Section A

Rev B 26/01/17

MEASUREMENT METHOD	MEASUREMENT	NOTES
WINDOW HEIGHT		
CILL HEIGHT		
CEILING HEIGHT		
ROOM HEIGHT		