


Appendix B Existing Site and Proposed Plans

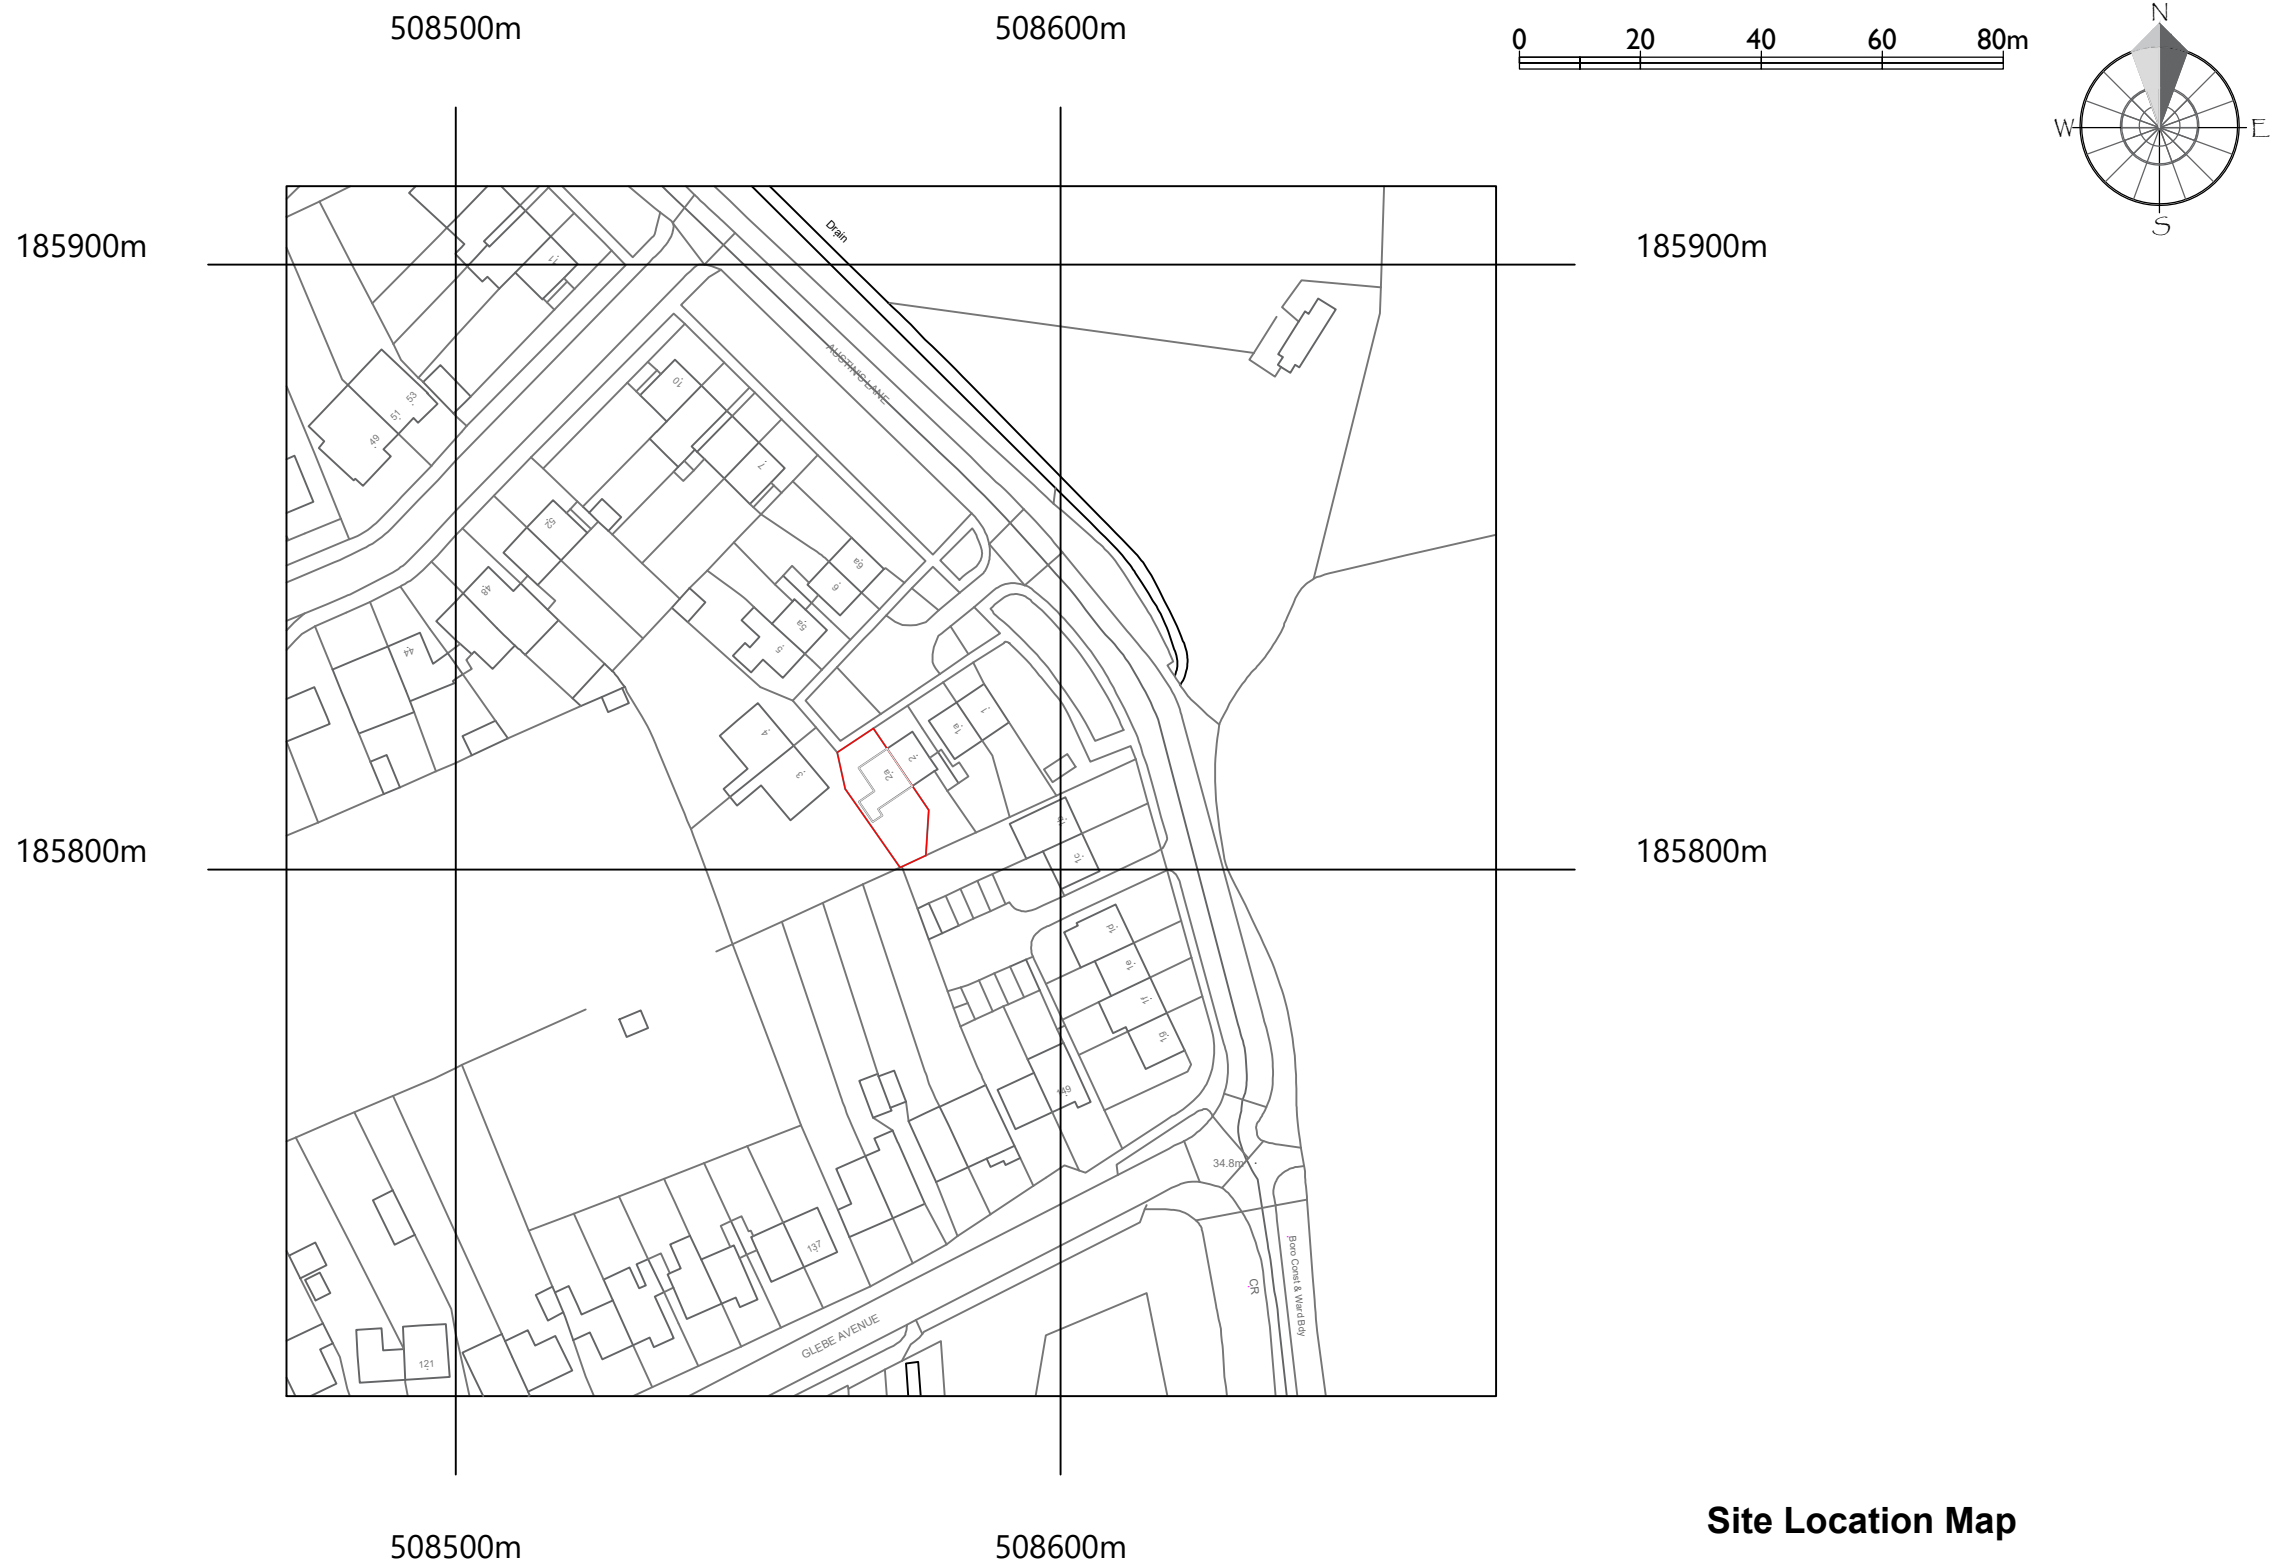

©Crown Copyright and database rights 2020 OS Licence no. 100051661

Site Location Map
2A Austin's Lane, Ickenham UB10 8RH

Notes:

NB.

All dimensions to be checked on site prior to building work.

In case of any discrepancies please inform the designer so appropriate adjustments can be done.

Do not scale from the drawing.

PLANNING DRAWINGS

REV	DATE	BY	DETAIL
A	08.02.21	KS	PLANNING DRAWING FOR COMMENT

SPACEBAR





STUDIO

Spacebar Studio Ltd.Staines TW18 1JN

kasia@spacebarstudio.co.uk

mob.07870199646

Project title		Drawing title	
2A Austin's Lane		LOCATION PLAN	
Ickenham, Uxbridge		AS EXISTING	
UB10 8RH			
Date		05.02.21	
Scale		1:1250@A3	
Job No		Dwg Type	
481		OS	
Dwg No.		Rev	
001		A	
Drawn by		KS/ECL	

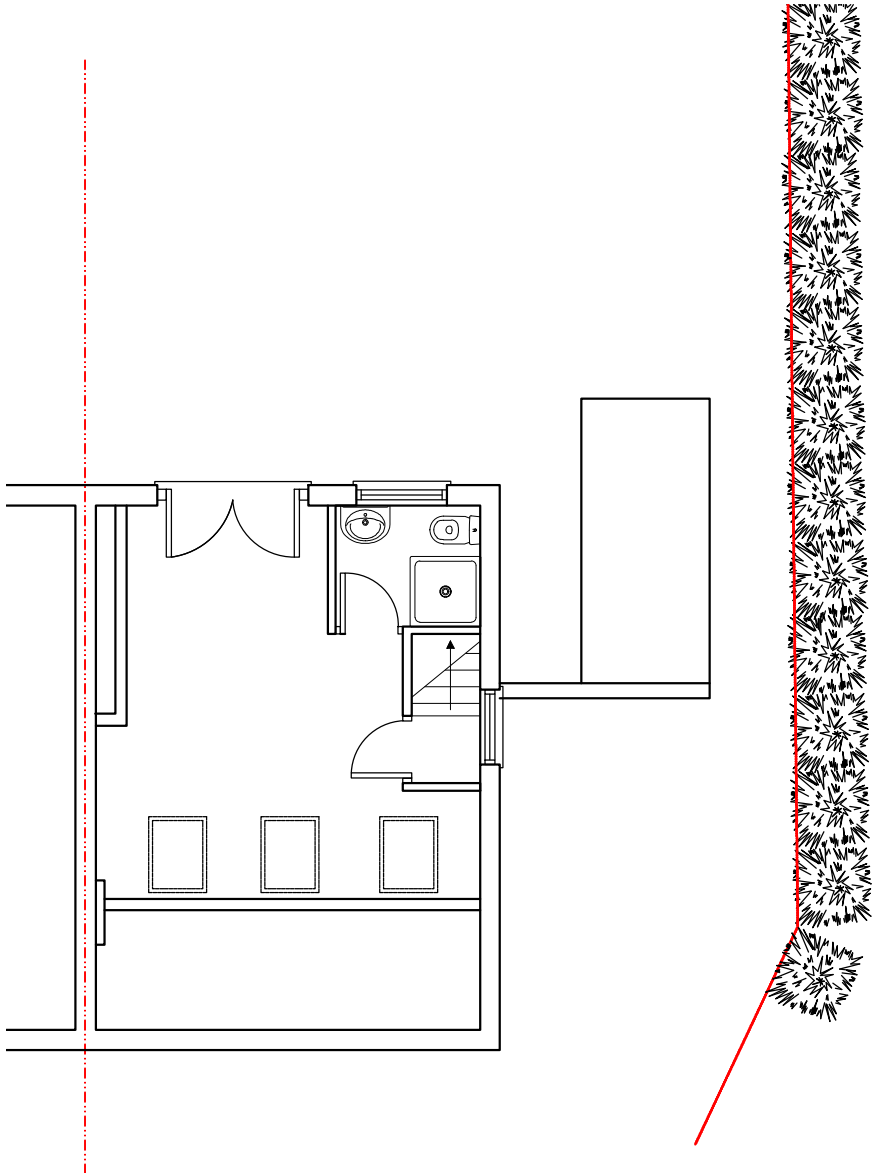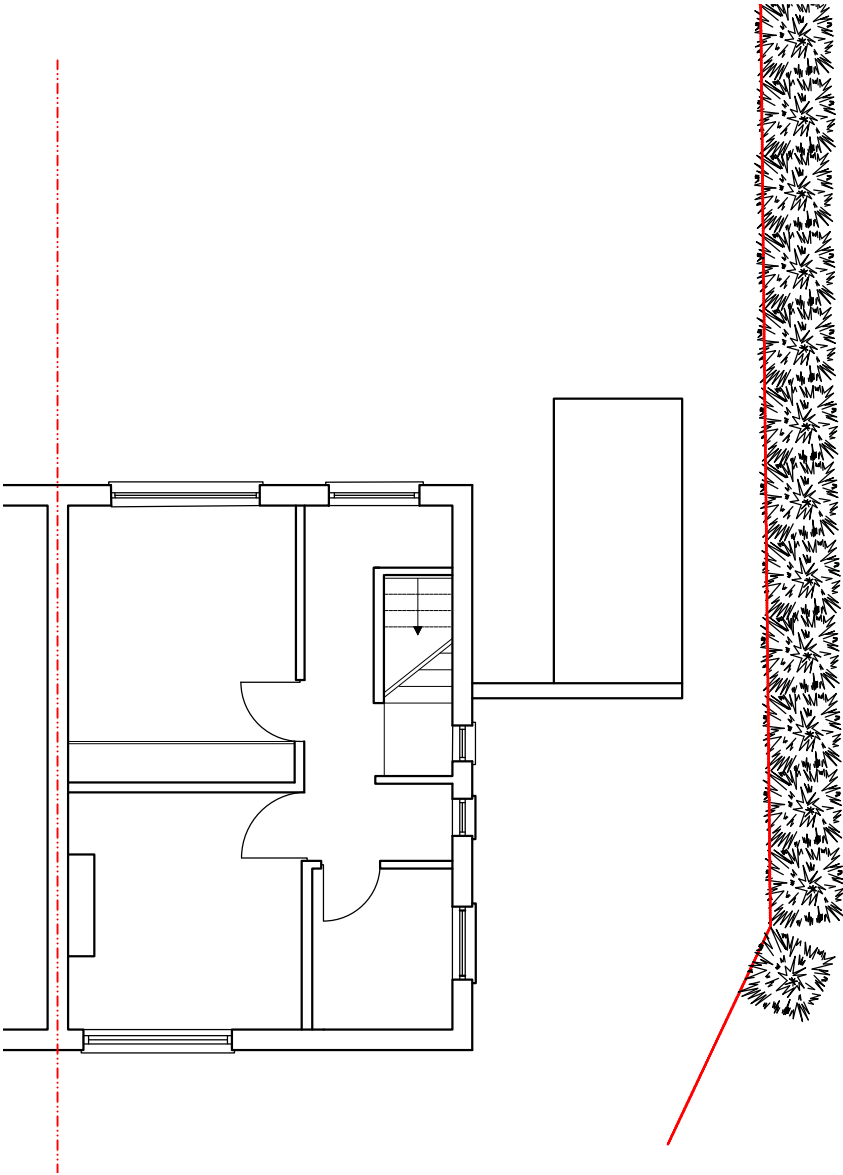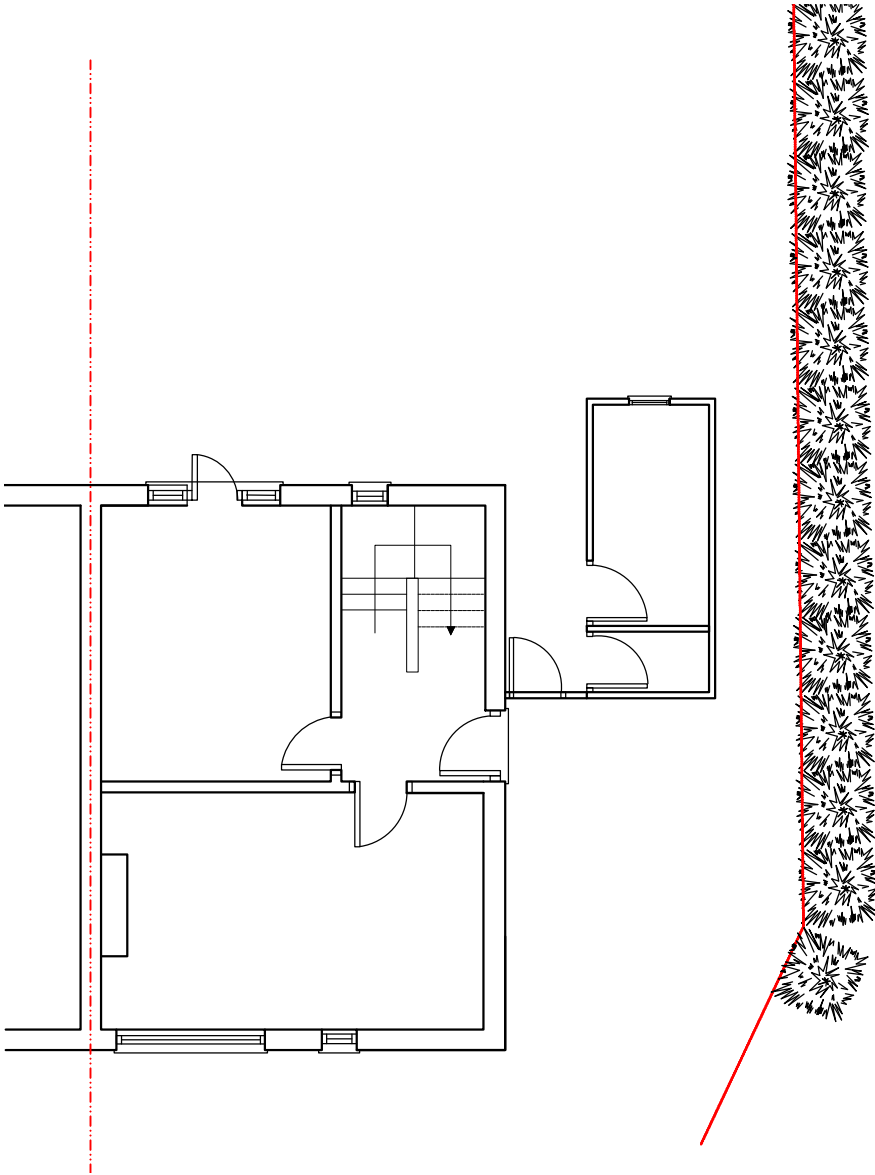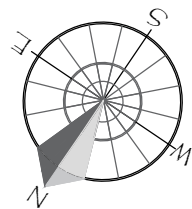

GA.010.1.EXISTING GROUND FLOOR PLAN

GA.010.2.EXISTING FIRST FLOOR

GA.010.3.EXISTING LOFT PLAN

Notes:

NB.
All dimensions to be checked on site prior to building work.
In case of any discrepancies please inform the designer so
appropriate adjustments can be done.
Do not scale from the drawing.

PLANNING DRAWING

REV	DATE	BY	DETAIL
A	08.02.21	KS	PLANNING ISSUE

SPACEBAR

STUDIO

Spacebar Studio Ltd.Staines TW18 1JN
kasia@spacebarstudio.co.uk
mob.07870199646


Project title
2A Austin's Lane
Ickenham, Uxbridge
UB10 8RH

Drawn by
KS/ECL

Drawing title
EXISTING PLANS

Date 05.02.21 Scale 1:100@A3

Job No 478	Dwg Type GA	Dwg No. 010	Rev A
---------------	----------------	----------------	----------

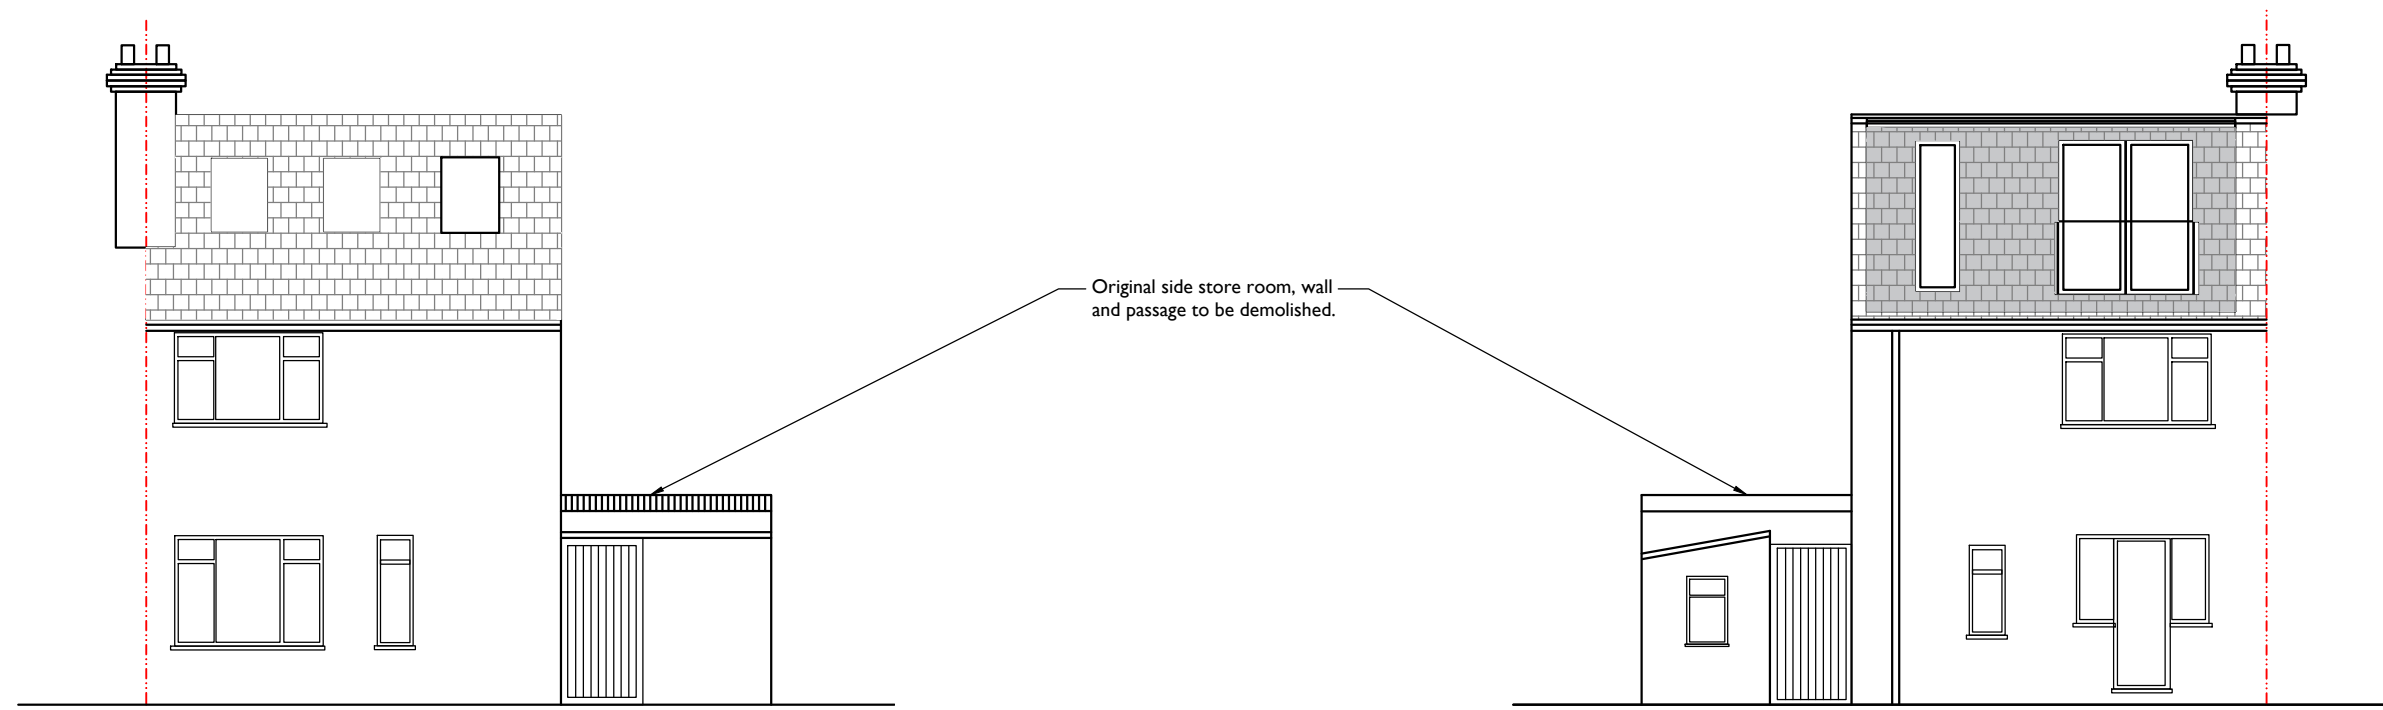


GA.050.1.EXISTING FRONT ELEVATION

GA.050.2.EXISTING REAR ELEVATION



GA.050.3.EXISTING SIDE ELEVATION

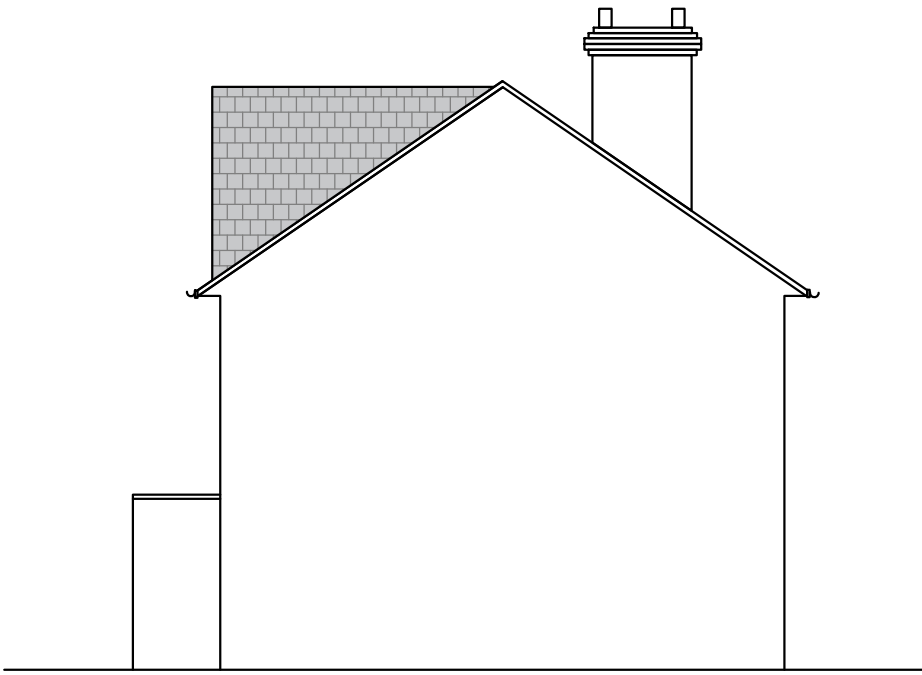

GA.050.4.EXISTING SIDE ELEVATION

Notes:

NB.
All dimensions to be checked on site prior to building work.
In case of any discrepancies please inform the designer so
appropriate adjustments can be done.
Do not scale from the drawing.

PLANNING DRAWINGS

REV	DATE	BY	DETAIL
A	08.02.21	KS	PLANNING ISSUE

SPACEBAR

STUDIO


Spacebar Studio Ltd.Staines TW18 1JN
kasia@spacebarstudio.co.uk
mob.07870199646

Project title
2A Austin's Lane
Ickenham, Uxbridge
UB10 8RH


Drawn by
KS/ECL

Drawing title
EXISTING ELEVATIONS


Date	05.02.21	Scale	1:100@A3
Job No	Dwg Type	Dwg No.	Rev
481	GA	050	A

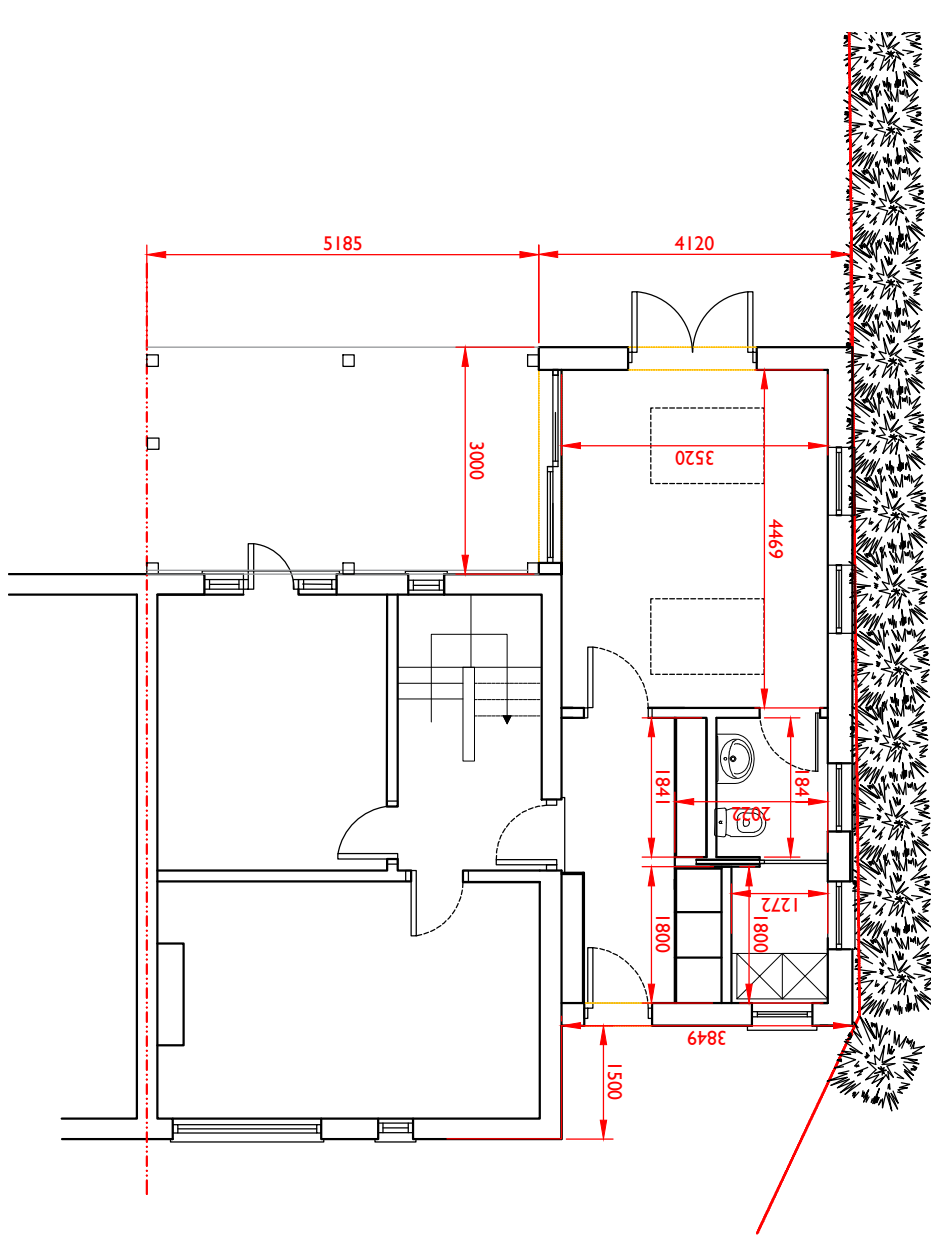



GA.110.1.PROPOSED GROUND FLOOR PLAN

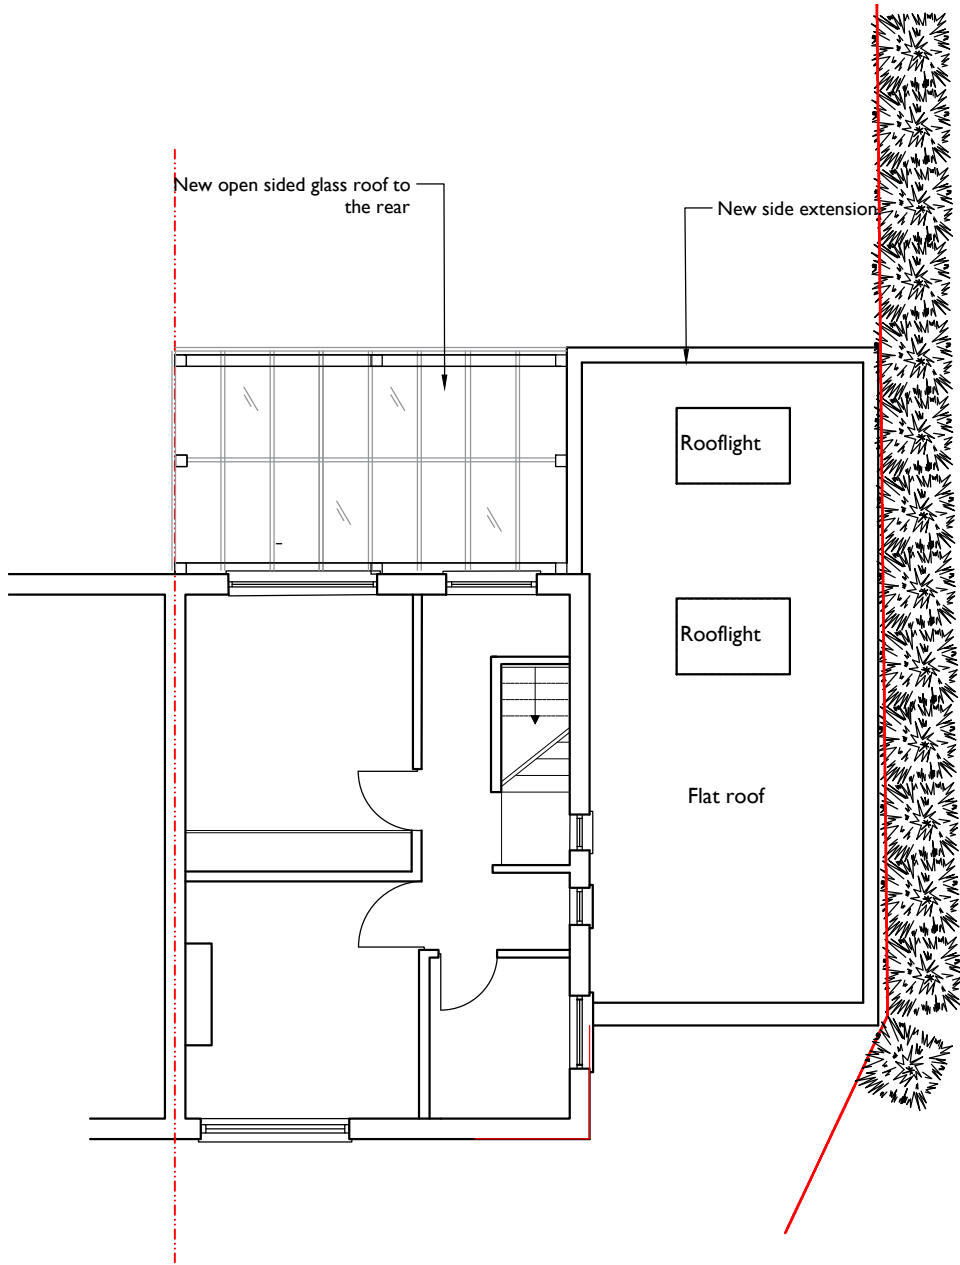

GA.110.2.PROPOSED FIRST FLOOR

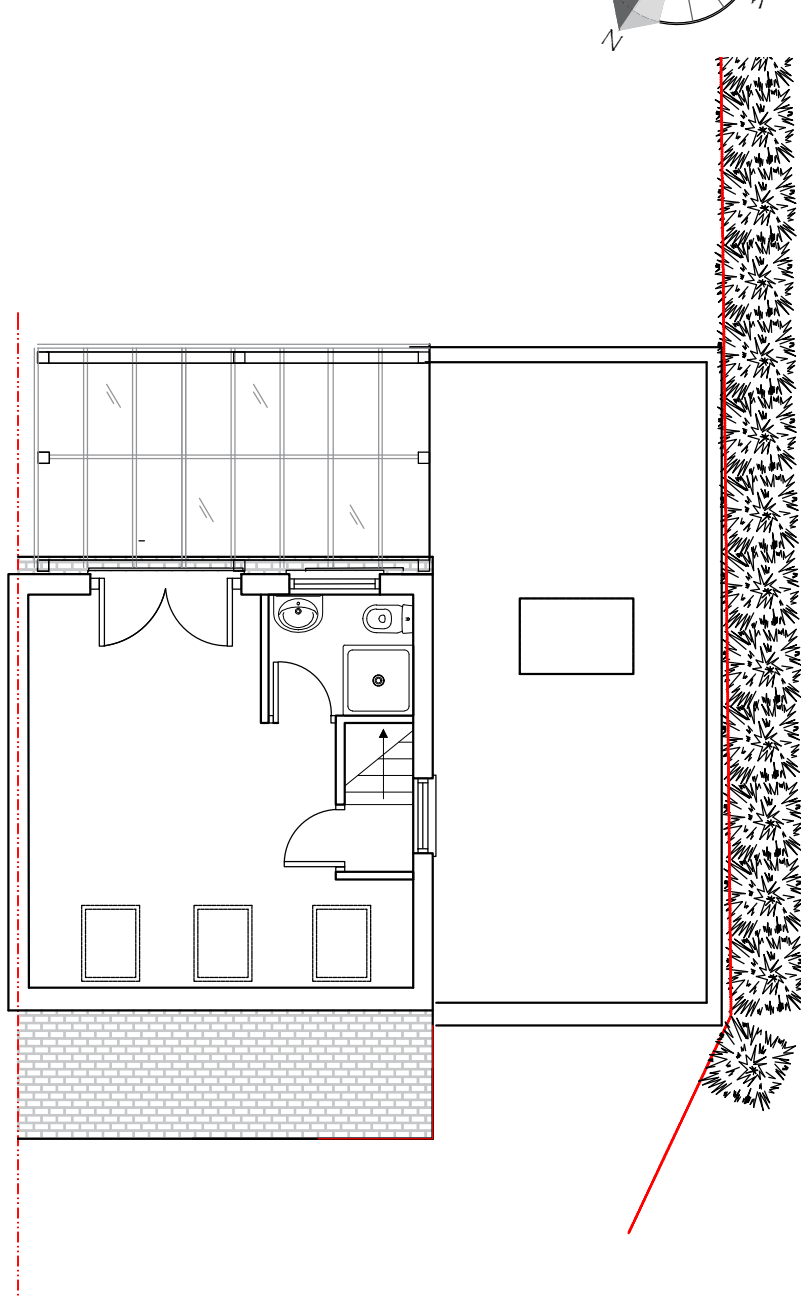

GA.110.3.PROPOSED SECOND FLOOR

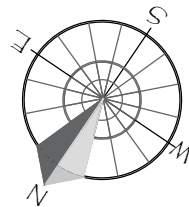 

Notes:

NB.
All dimensions to be checked on site prior to building work.
In case of any discrepancies please inform the designer so
appropriate adjustments can be done.
Do not scale from the drawing.

PLANNING DRAWINGS

REV	DATE	BY	DETAIL
A	05.02.21	KS	PLANNING DRAWING FOR COMMENT
B	08.02.21	KS	PLANNING ISSUE

SPACEBAR
STUDIO

Spacebar Studio Ltd.Staines TW18 1JN
kasia@spacebarstudio.co.uk
mob.07870199646


Project title
2A Austin's Lane
Ickenham, Uxbridge
UB10 8RH

Drawn by
KS/ECL


Drawing title
PROPOSED DRAWINGS
PLANS

Date 02.06.2020 Scale 1:100@A3


Job No 481 Dwg Type GA Dwg No. 110 Rev B

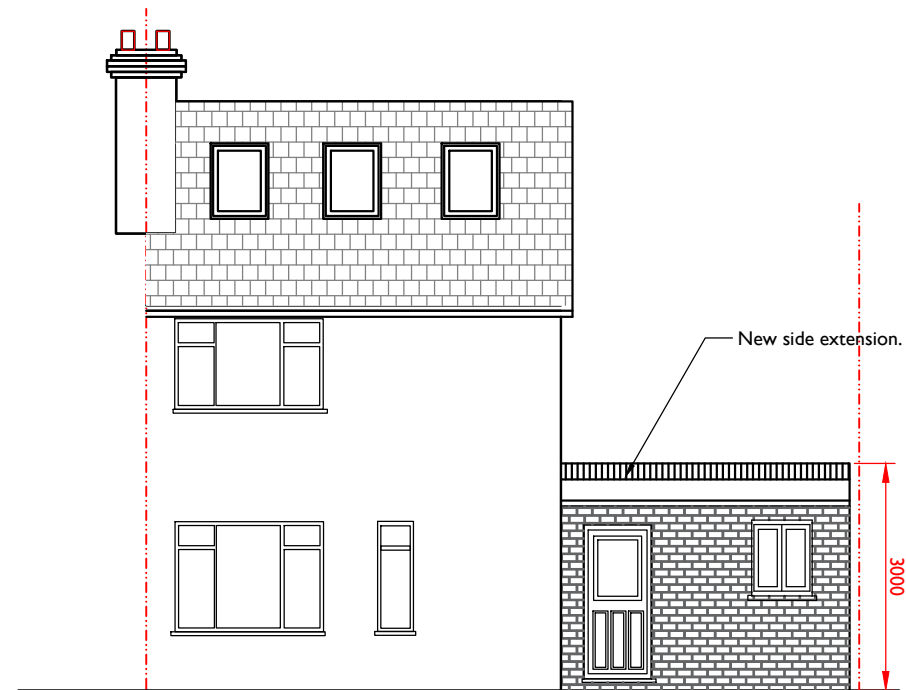


GA.150.1. PROPOSED FRONT ELEVATION

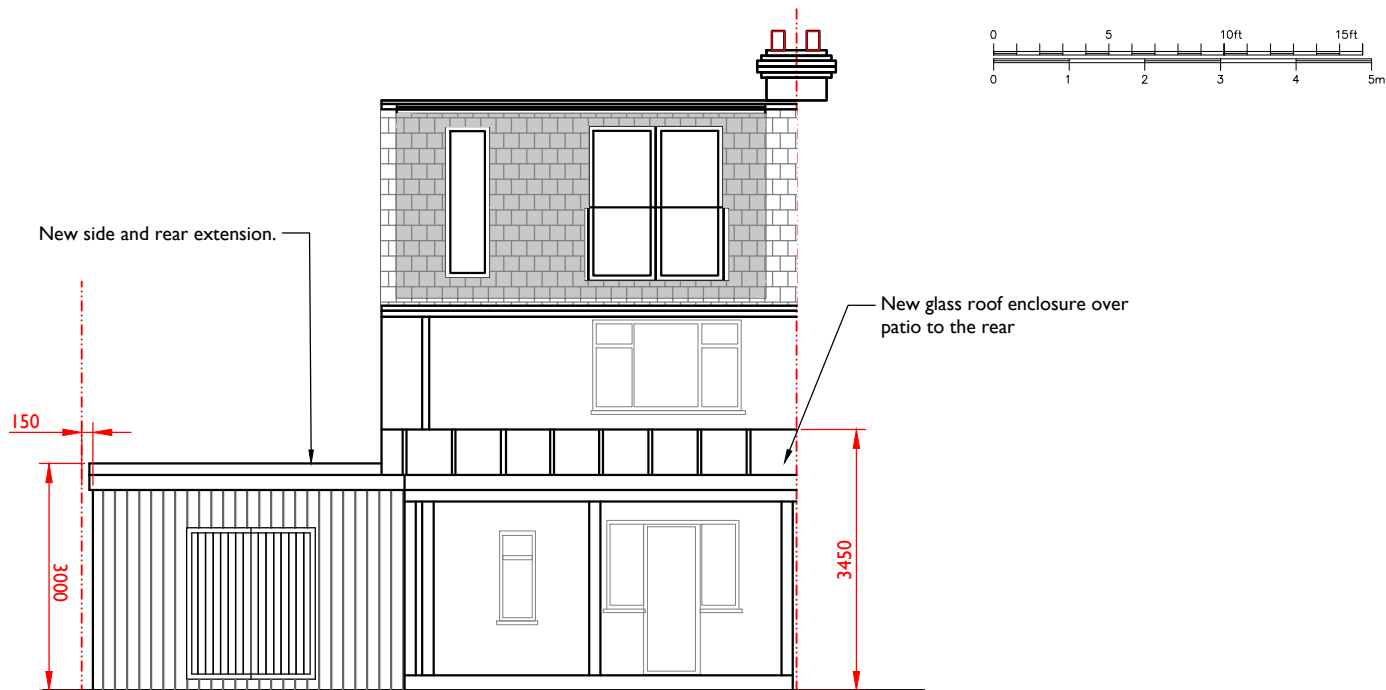

GA.150.2. PROPOSED REAR ELEVATION

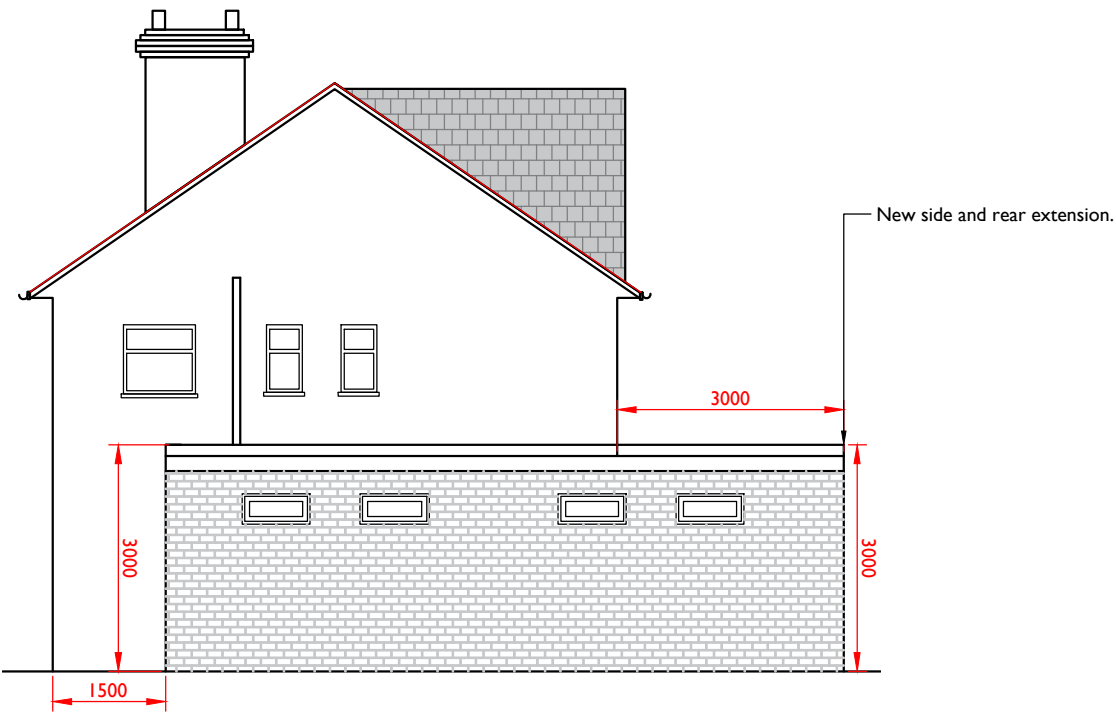

GA.150.3. PROPOSED SIDE ELEVATION

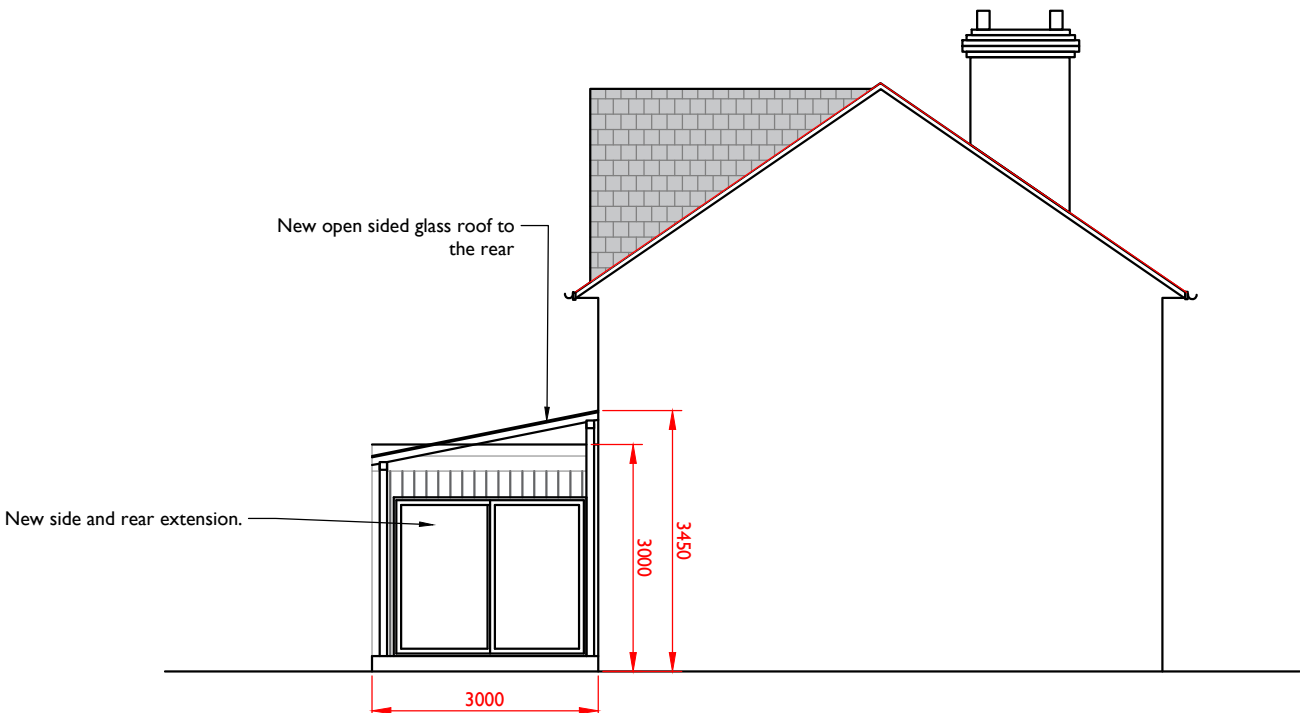

GA.150.4. PROPOSED SIDE ELEVATION

Notes:

NB.
All dimensions to be checked on site prior to building work.
In case of any discrepancies please inform the designer so
appropriate adjustments can be done.
Do not scale from the drawing.

PLANNING DRAWINGS

REV	DATE	BY	DETAIL
A	05.02.21	KS	PLANNING DRAWING FOR COMMENT
B	08.02.21	KS	PLANNING ISSUE

SPACEBAR

STUDIO




Spacebar Studio Ltd.Staines TW18 1JN
kasia@spacebarstudio.co.uk
mob.07870199646

Project title
2A Austin's Lane
Ickenham, Uxbridge
UB10 8RH

Drawn by
KS/ECL

Drawing title
PROPOSED DRAWINGS
ELEVATIONS

Date	02.06.2020	Scale	1:100@A3
Job No	481	Dwg Type	GA
Dwg No.	150	Rev	B

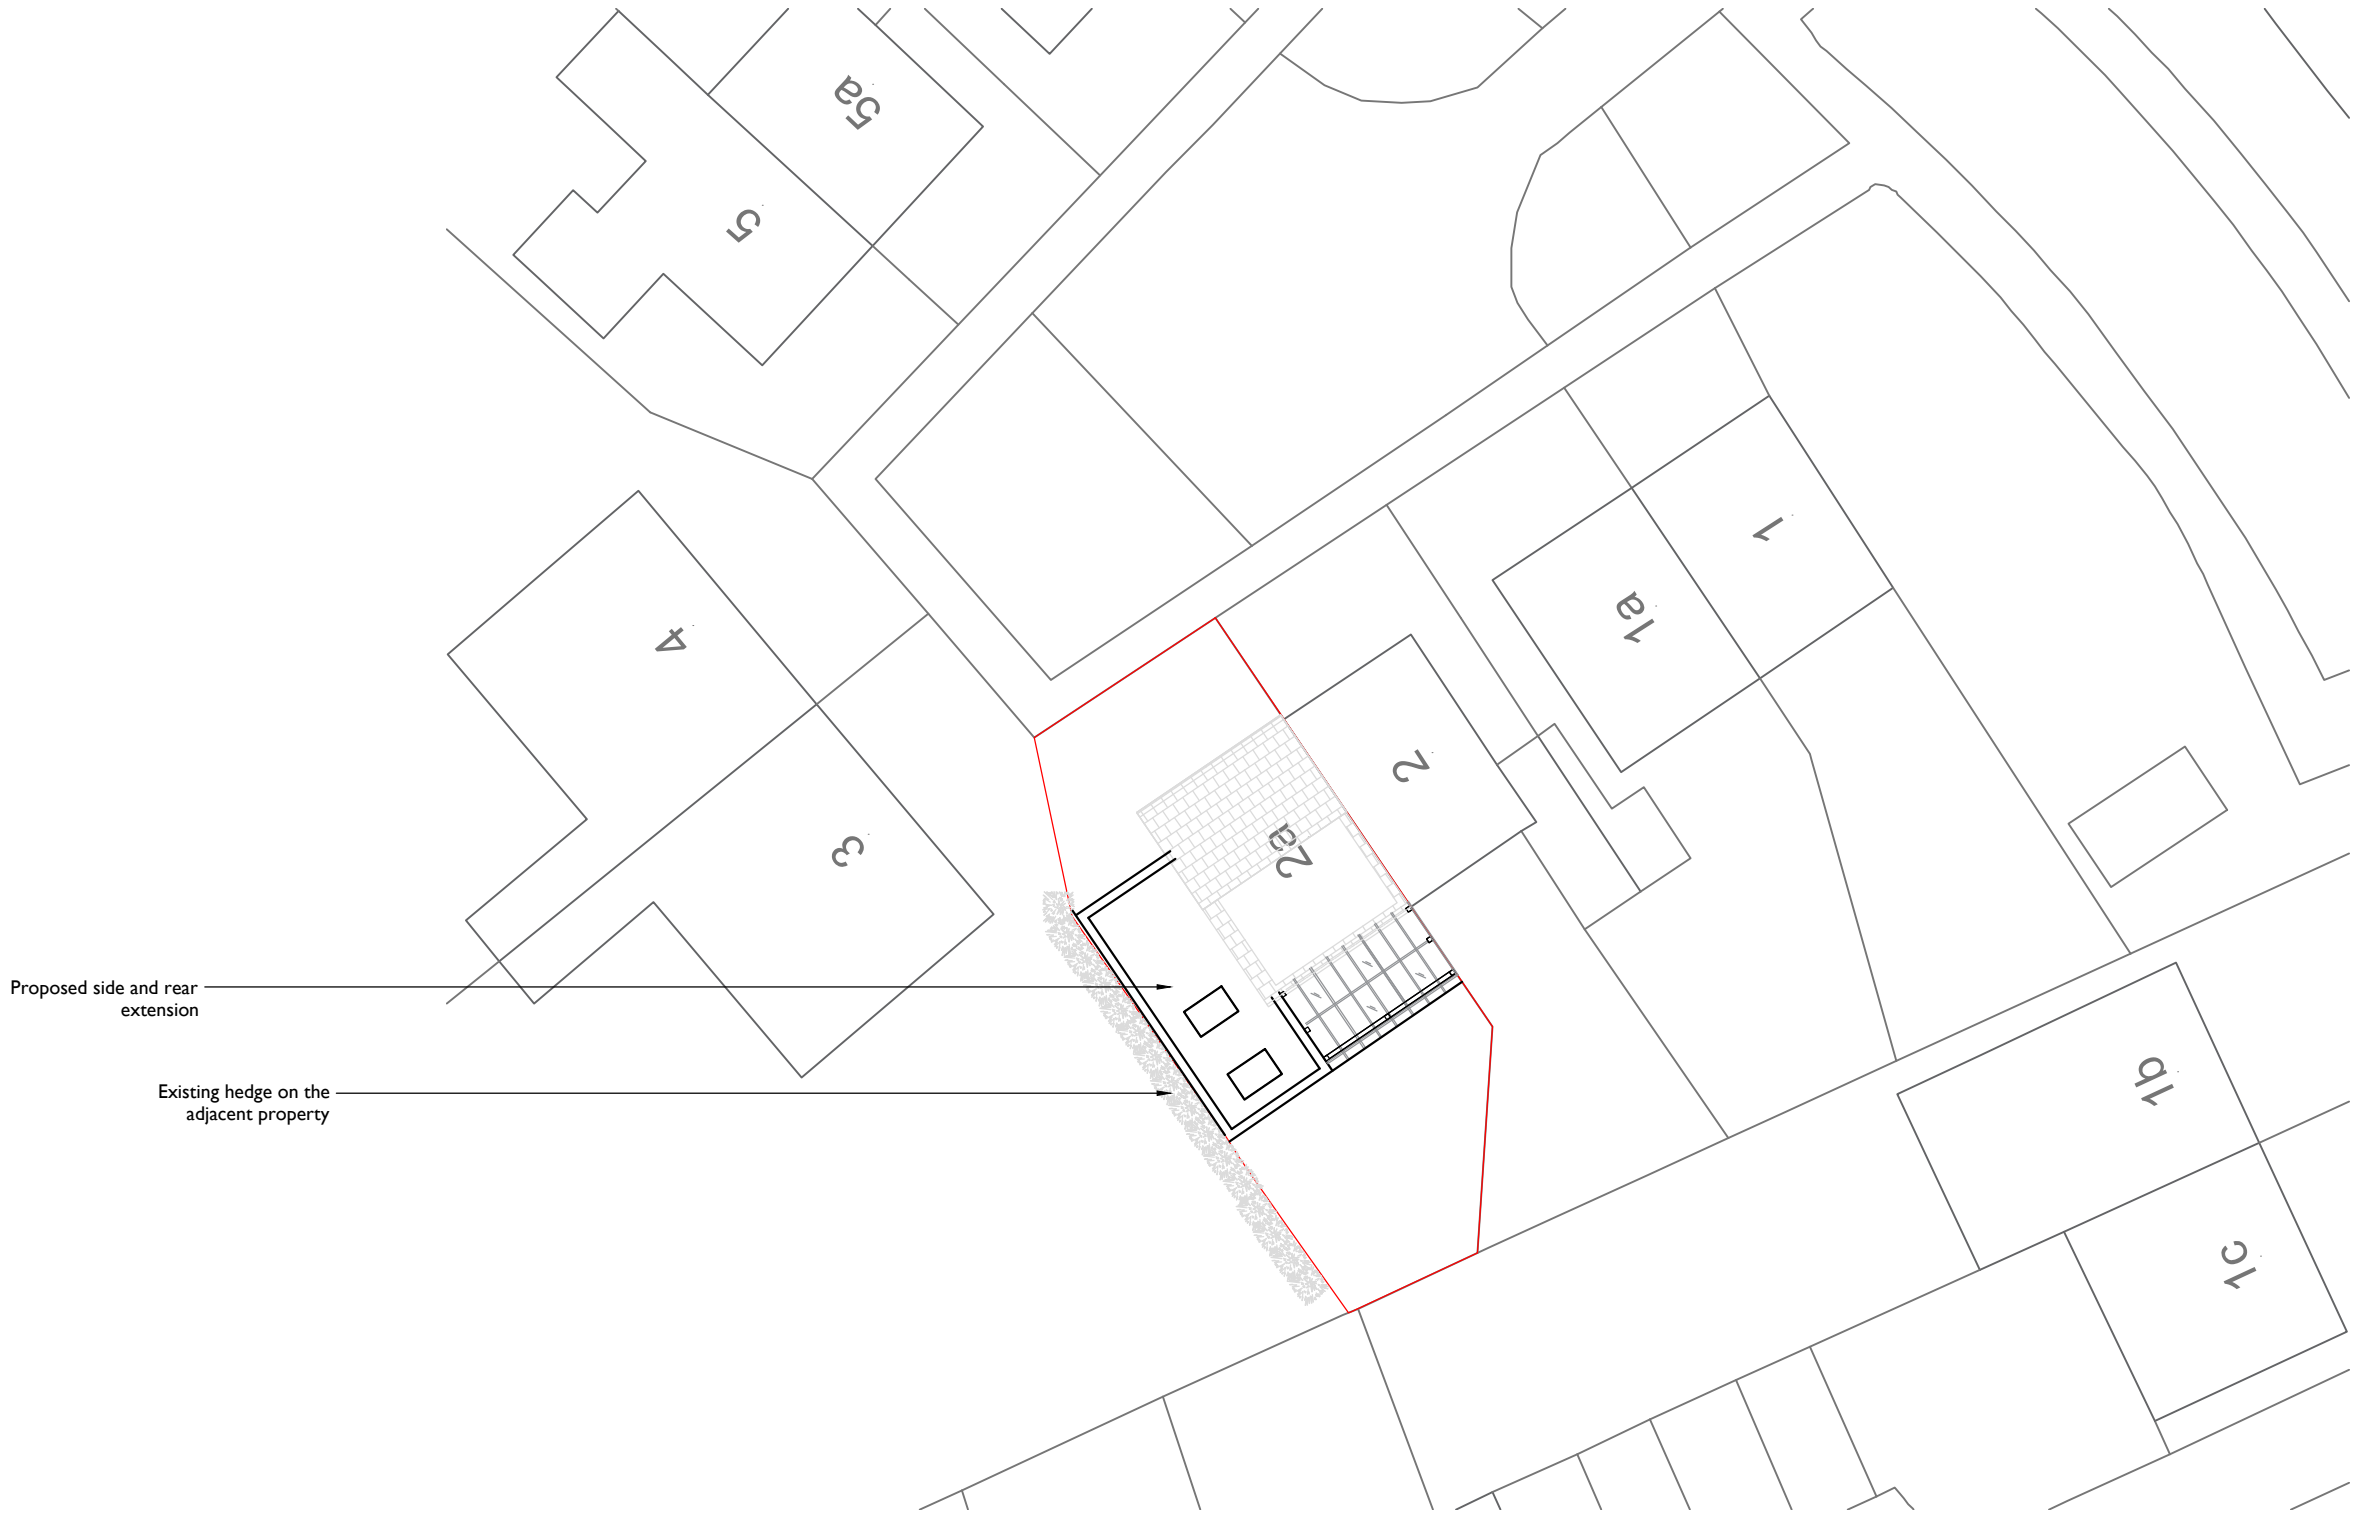 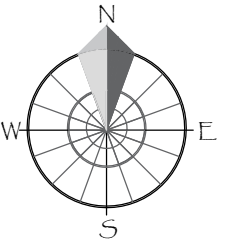

Notes:

NB.
All dimensions to be checked on site prior to building work.
In case of any discrepancies please inform the designer so
appropriate adjustments can be done.
Do not scale from the drawing.

PLANNING DRAWINGS

REV	DATE	BY	DETAIL
A	08.02	KS	PLANNING ISSUE

SPACEBAR

STUDIO

Spacebar Studio Ltd.Staines TW18 1JN
kasia@spacebarstudio.co.uk
mob.07870199646

Project title
2A Austin's Lane
Ickenham, Uxbridge
UB10 8RH

Drawn by
KS

Drawing title BLOCK PLAN AS PROPOSED			
Date	05.02.21	Scale	1:250@A3
Job No	Dwg Type	Dwg No.	Rev
481	OS	002	A

Appendix B Topographic Map of the Site

LIDAR- TQ0885_DTM_2m

Site: 2A Austin's Lane, Ickenham UB10 8RH

