

Scale bar


Proposed roof lights to be no higher than 150mm above existing roof line

All material used to match existing


Side facing windows to be obscure glazed and unopenable below 1.7m above FFL




Proposed front elevation

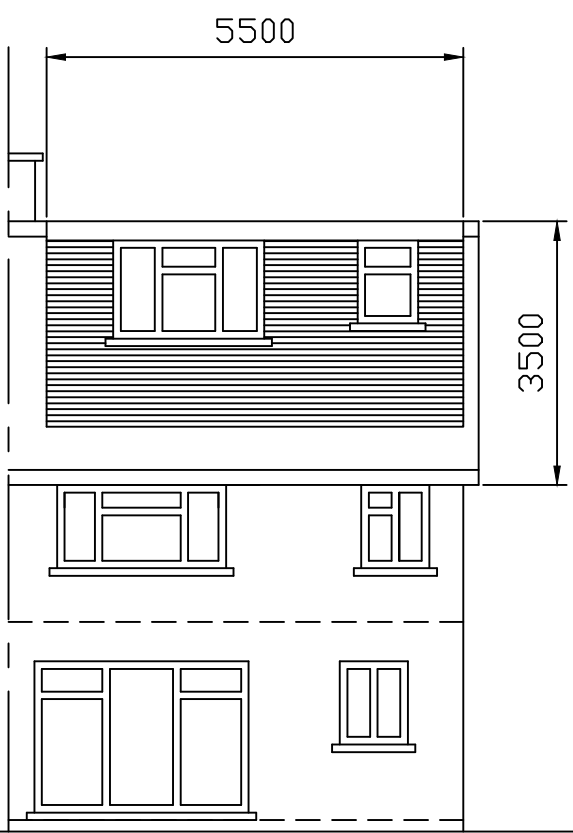

Proposed rear elevation

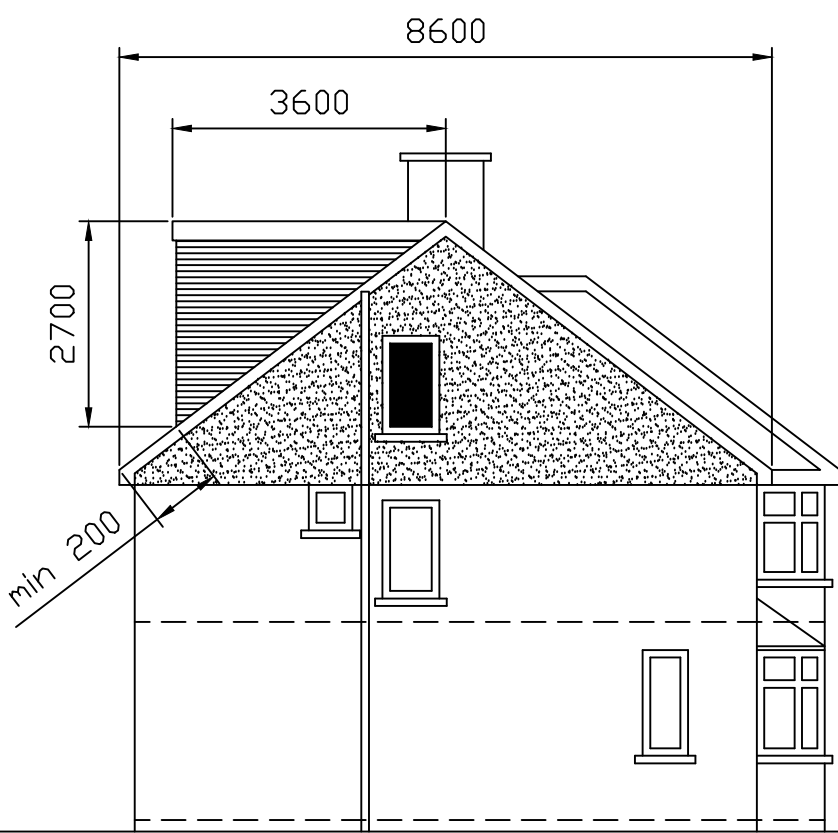


Proposed side elevation

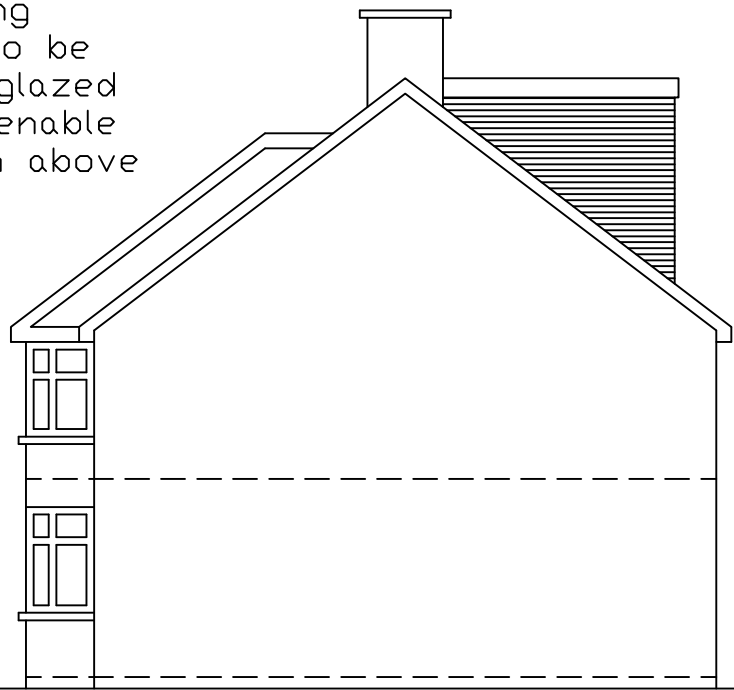


Proposed side elevation




Existing front elevation

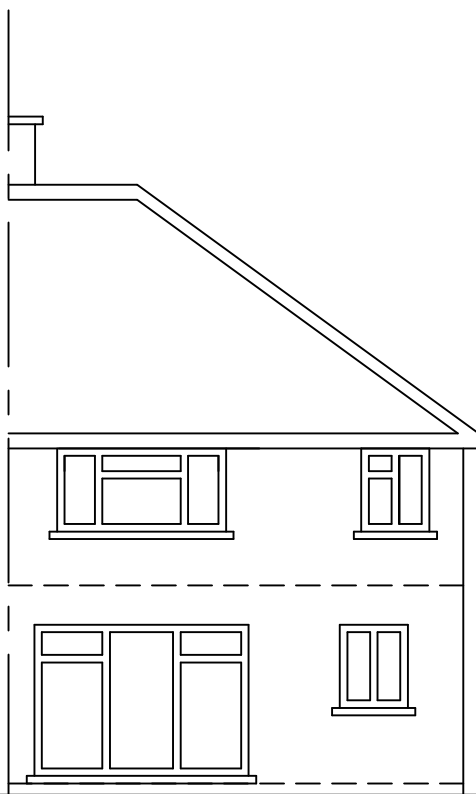


Existing rear elevation

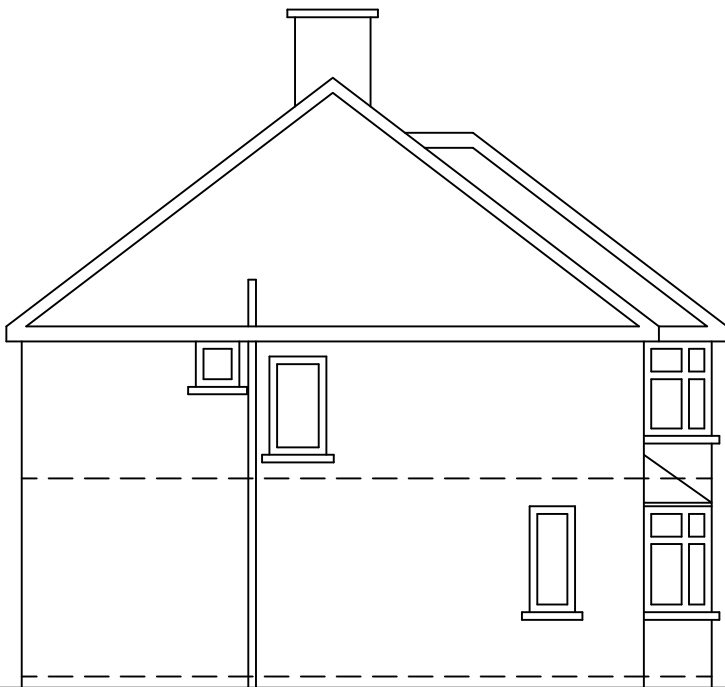


Existing side elevation

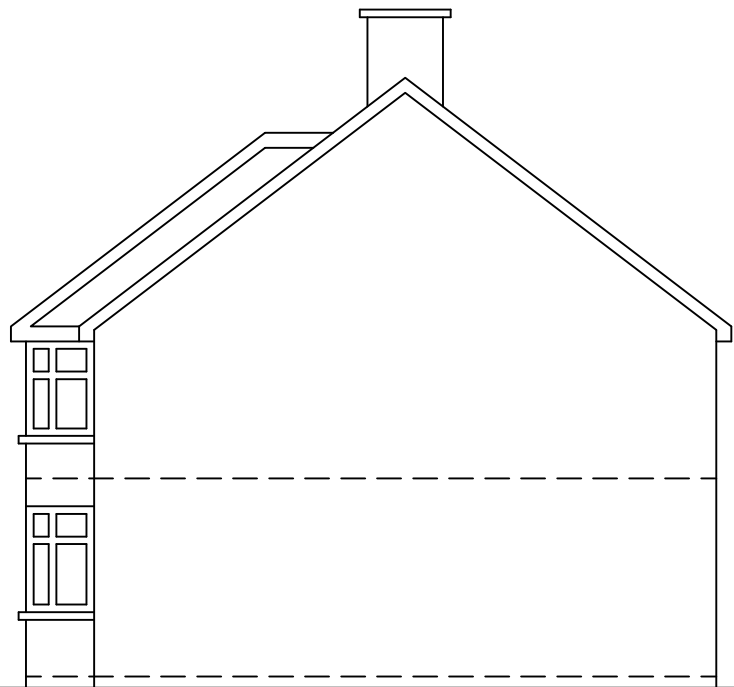


Existing side elevation

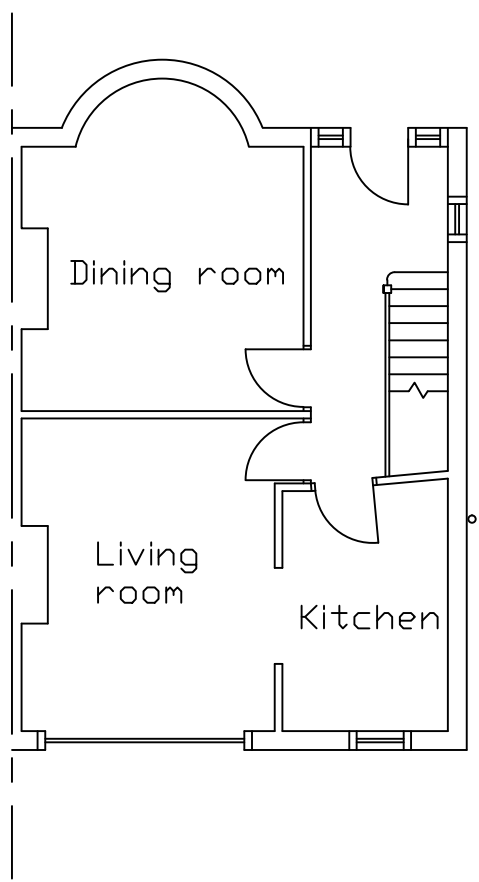

Existing ground floor plan

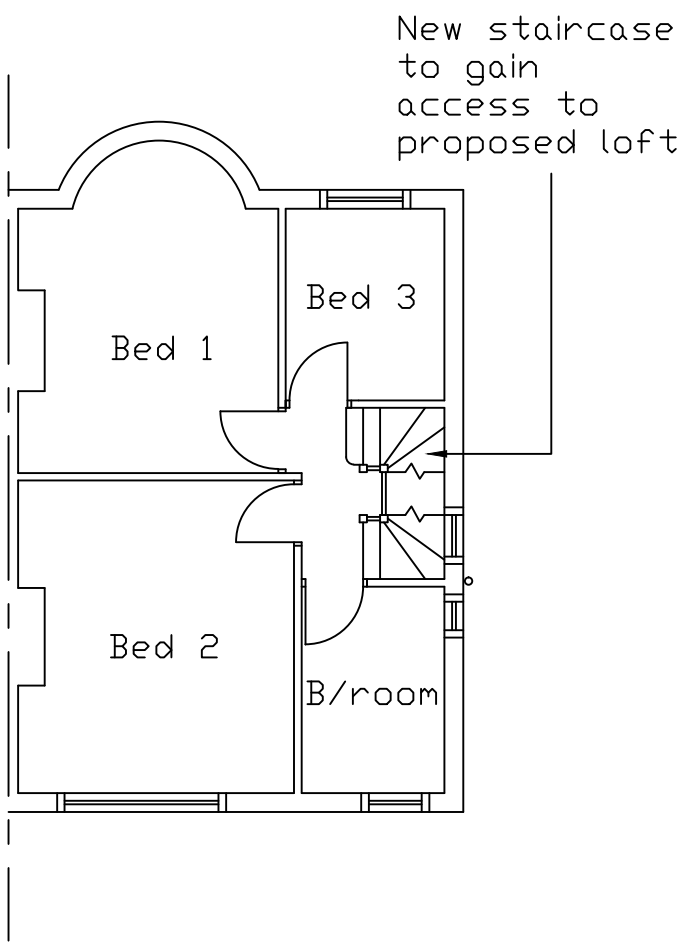

Existing first floor plan

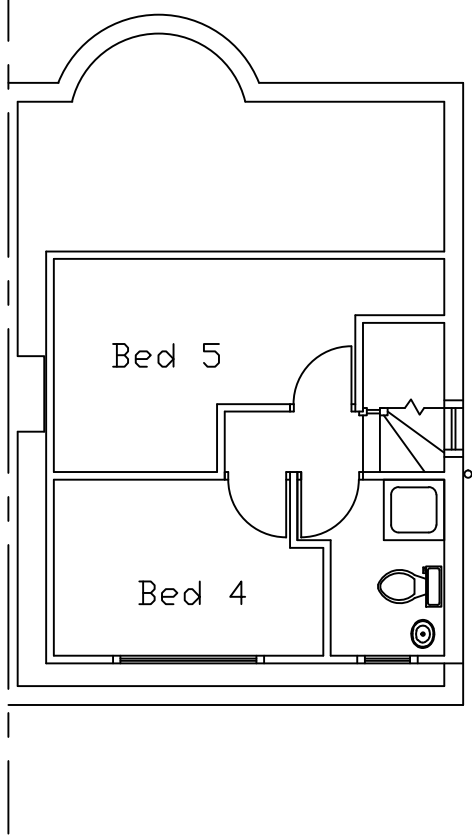

Proposed second floor plan


Volume of proposed gable:

$$\frac{3.5}{2} \times \frac{8.6}{3} \times \frac{4.5}{3} = 22.6$$

Volume of proposed dormer:

$$\frac{3.6}{2} \times \frac{2.7}{2} \times 5.5 = 26.8$$

Total: 49.4m³

 

Site plan

No	Revision	Date
DRAWN BY: E.Hannigan Building Services Ltd 32 Cedar Drive Pinner Middx HA5 4DE Tel/Fax: 020 8428 8111 Mob: 07775 927245 E-mail: eddiehannigan@aol.com		
PROJECT DETAILS: Proposed loft conversion with rear dormer at 22 Sunningdale Ave, Ruislip, HA4 9SR for Mr Randell		
SCALE: 1:100		DRAWING No: 973
DATE: December 2016		