
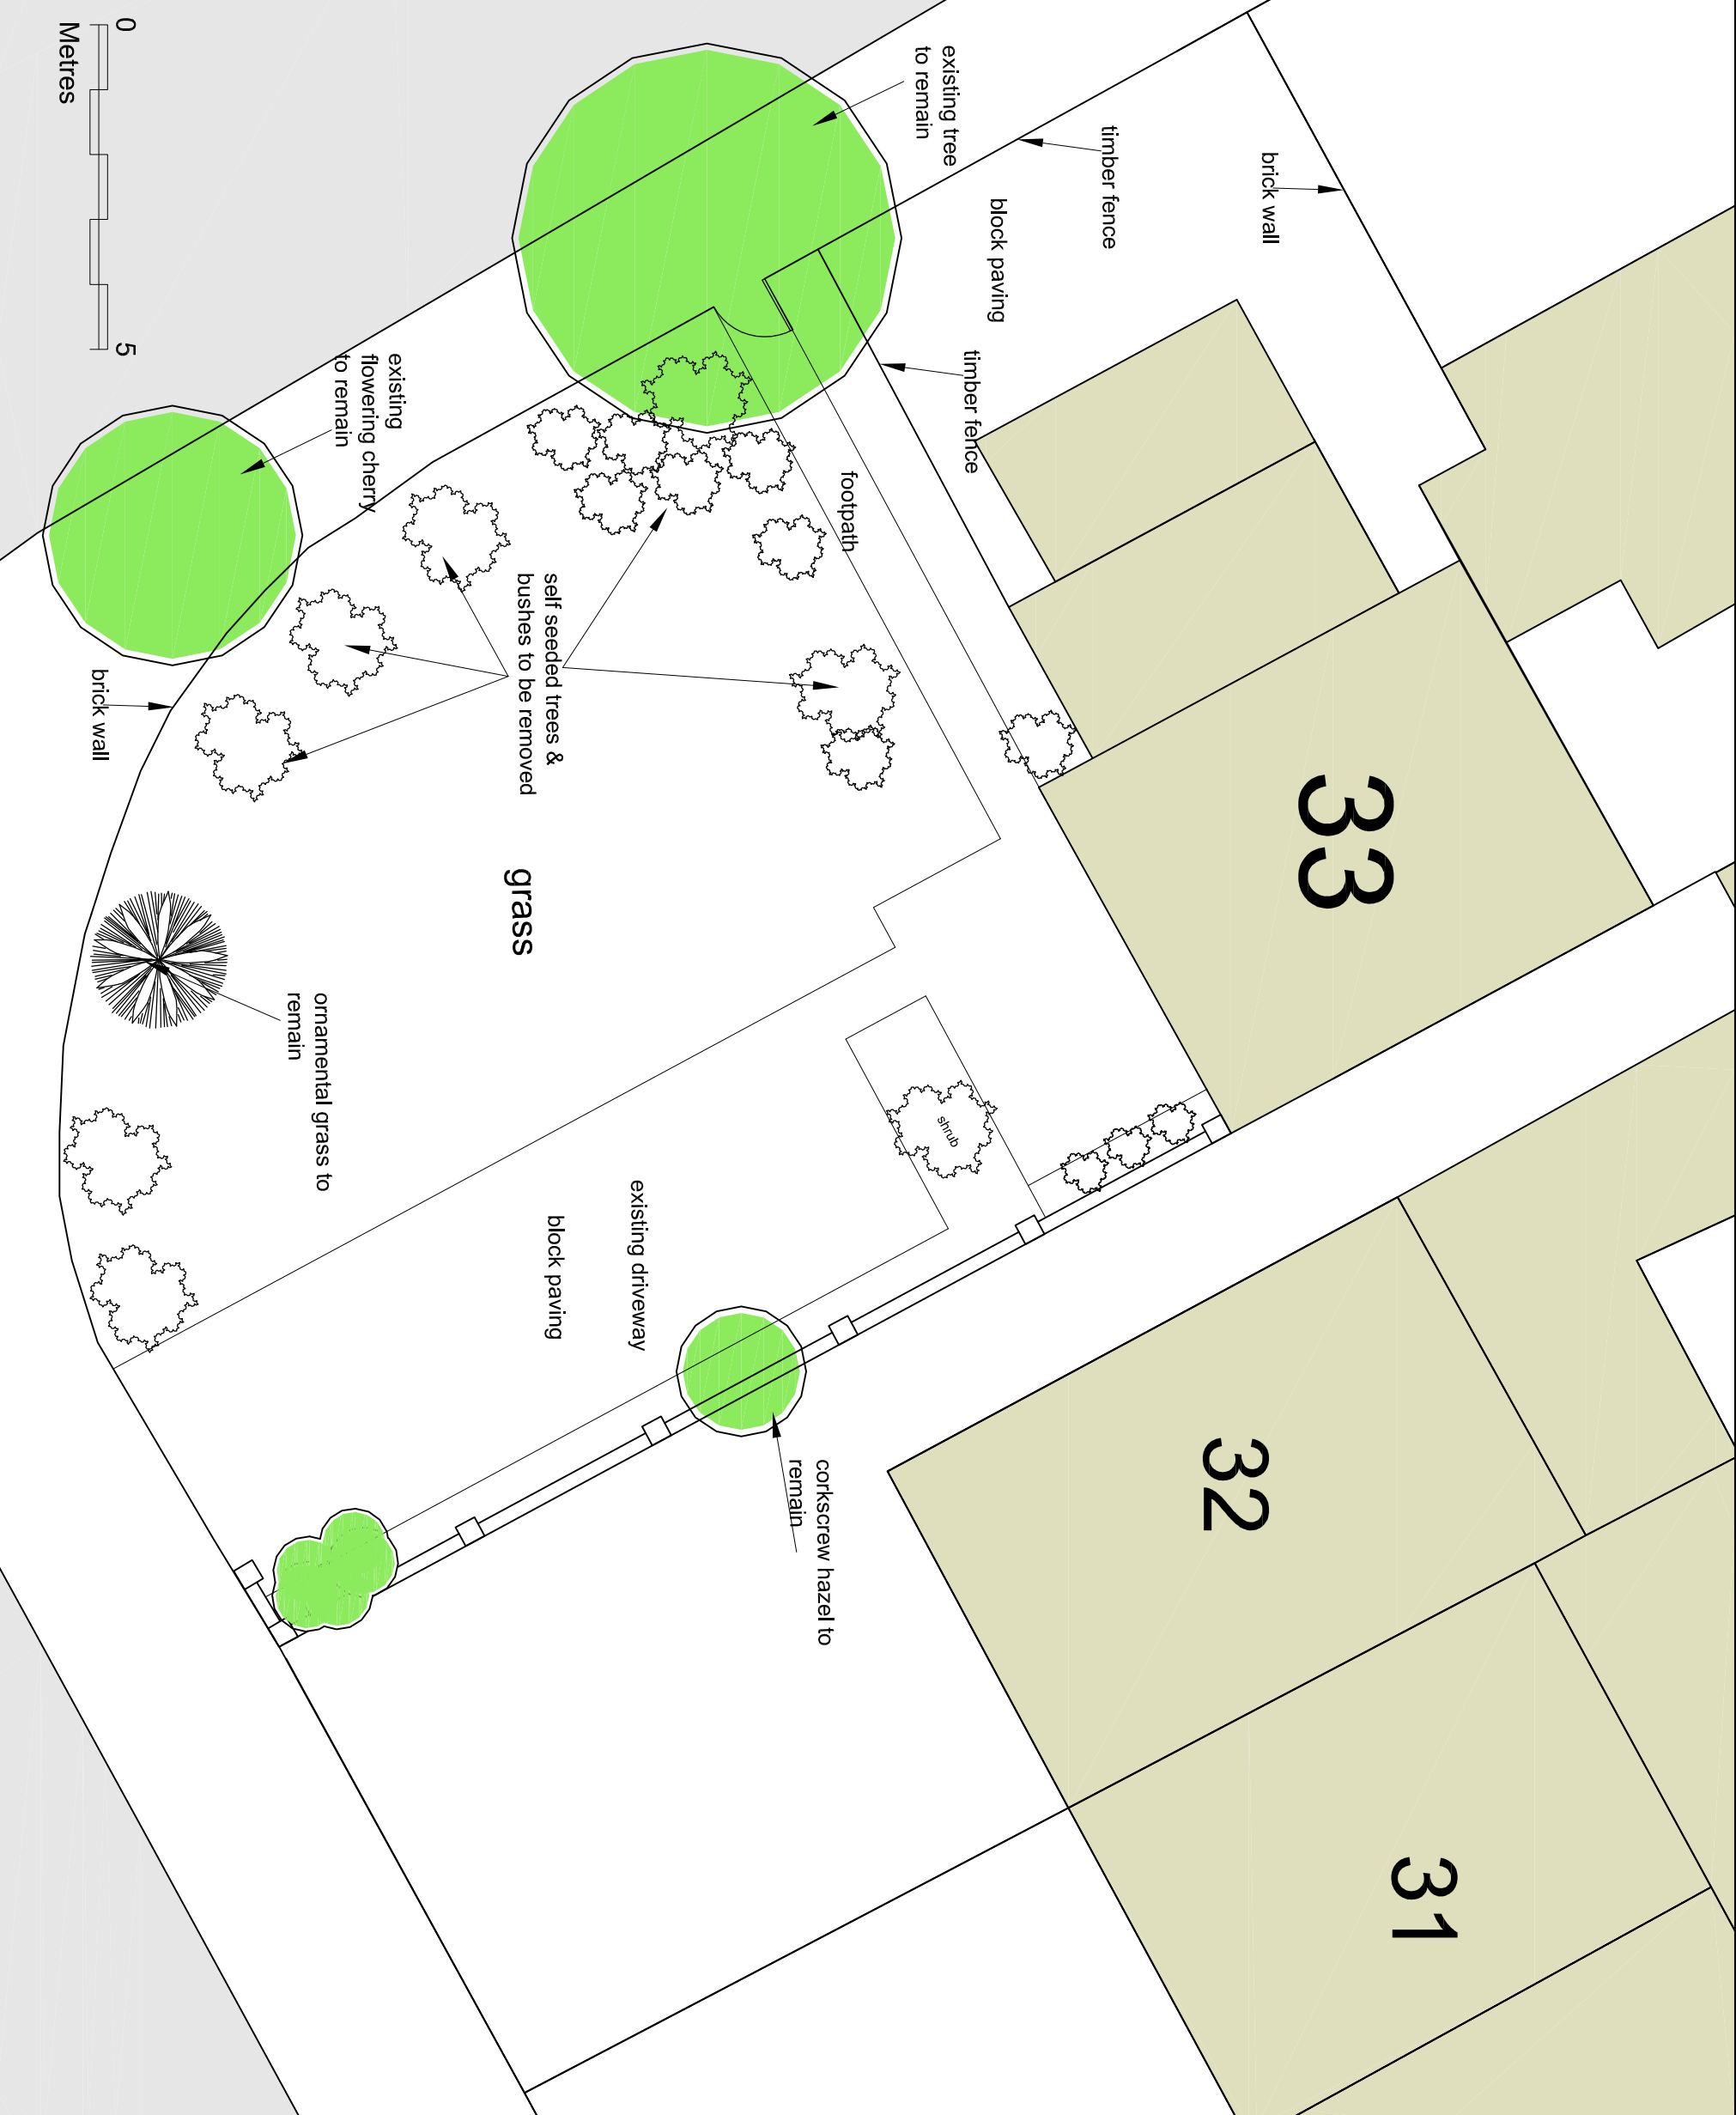


NOTES

The Contractor must verify all dimensions at the site before setting out, commencing work, or making any shop drawings. Any discrepancies must be reported to the Contract Administrator before proceeding.

DO NOT SCALE FROM THIS DRAWING

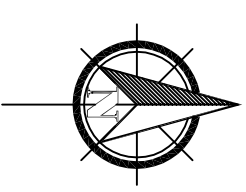

Category	Value
0	1
5	2
Metres	3

"(c) UKMap Copyright. The GeoInformation Group 2016 Licence No. LANDMLON100003121118"

EXISTING SITE PLAN

Rev	Revision notes	Initials	Date
-	-	-	-



GGC DESIGN LTD
CHARTERED ARCHITECT
Tel: 01895 251323
Mob: 07976 732636
g.g.callon11@btinternet.com

g.g.calton11@binternet.com

PROJECT
33 PARK ROAD, HAYES, UB4 8JN
SIDE & FRONT DOUBLE STOREY EXTENSION
AND SIDE SINGLE STOREY EXTENSION

DESCRIPTION
EXISTING SITE PLAN
LANDSCAPE

SCALE 1:100 @ A3	DRAWN BY EG, JT	CHECKED BY GC	DATE 18/04/19
---------------------	--------------------	------------------	------------------

33 PR / P / 08