


- KEY:
- Existing
 - Proposed
 - Steelwork
 - Timberwork
 - Concrete
 - Bathroom fittings
 - Demolished



EXISTING REAR ELEVATION

PROPOSED EXTERNAL FINISHES:
WALLS: Pebble dash and facing brickwork to match existing.
ROOF: Plain tiles and flat roof construction to match existing.
WINDOWS: UPVC.
DOORS: Aluminium.
RAINWATER GOODS: Black PVC.

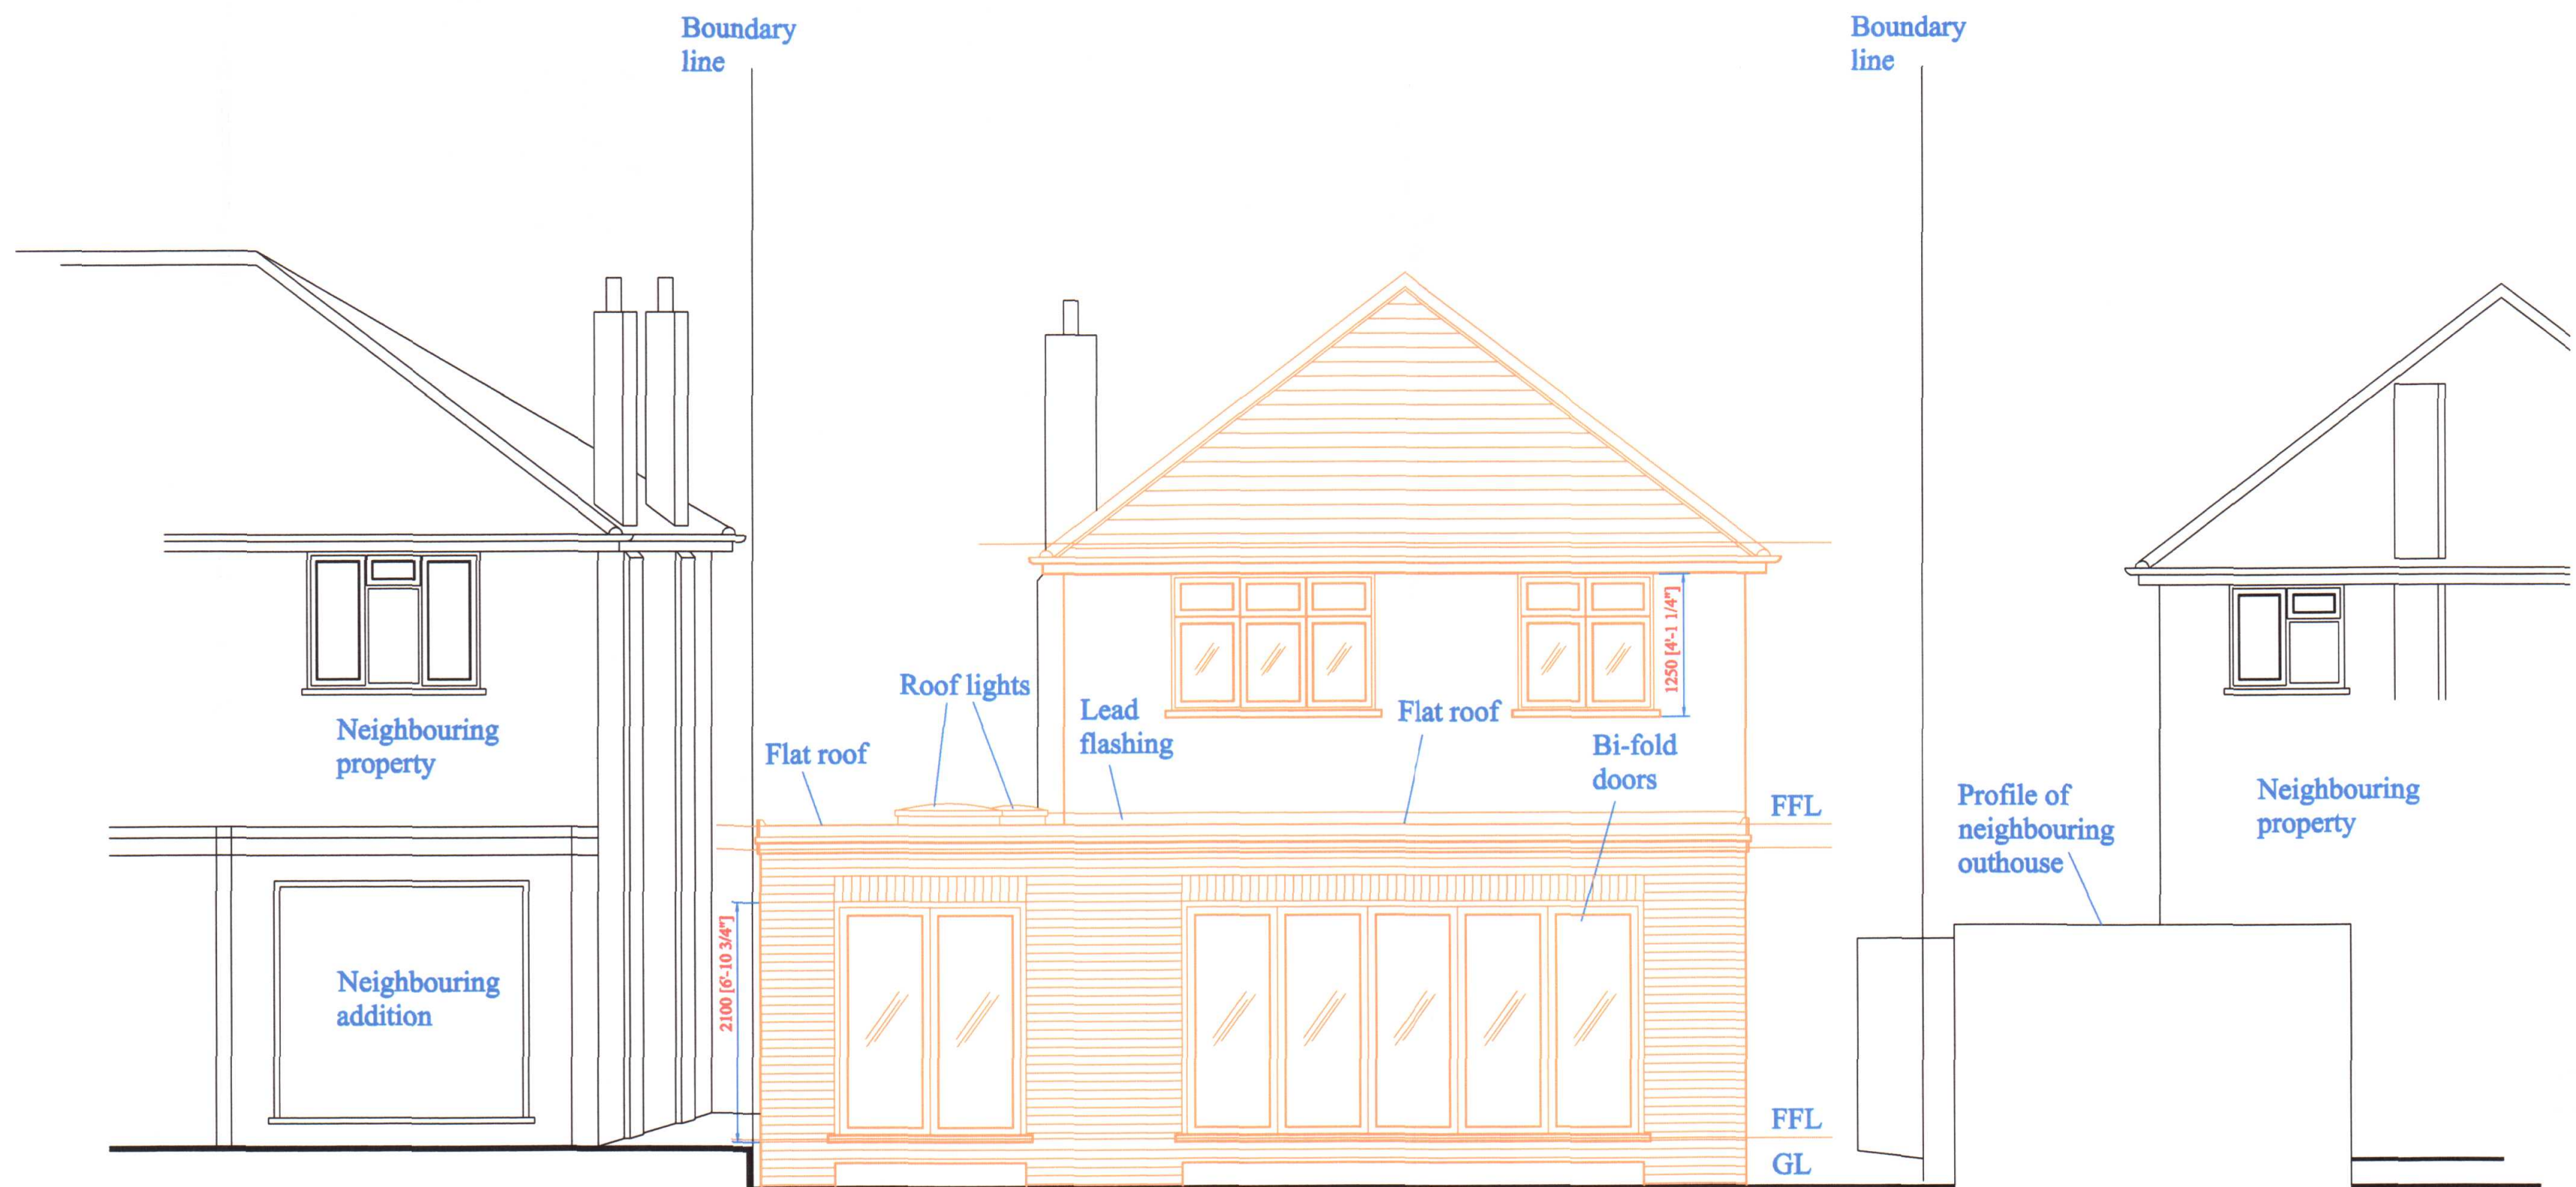

PROPOSED REAR ELEVATION

HOME COUNTIES DESIGN

ARCHITECTURAL AND INTERIOR PLANNING SERVICES

12 Banstead Road South, Sutton, Surrey, SM2 5LF
Telephone 0208 642 3352
E-mail info@homecountiesdesign.co.uk
Website www.homecountiesdesign.com

NOTE :

- DO NOT SCALE FROM THIS DRAWING.
- ALL DIMENSIONS TO BE VERIFIED ON SITE PRIOR TO ANY WORKS BEING COMMENCED.
- ANY DISCREPANCIES TO BE REPORTED TO HOME COUNTIES DESIGN BEFORE ANY WORK IS PUT IN HAND.
- ANY VARIATION FROM THIS DRAWING SHOULD BE REPORTED TO HOME COUNTIES DESIGN BEFORE BEING UNDERTAKEN.
- THIS DRAWING IS TO BE READ IN CONJUNCTION WITH RELEVANT CONSULTANTS AND SPECIALIST DRAWINGS.
- THIS DRAWING IS THE COPYRIGHT OF HOME COUNTIES DESIGN AND IS NOT TO BE REPRODUCED IN ANY FORM WITHOUT PRIOR WRITTEN CONSENT.

PLEASE NOTE:

THIS IS A PLANNING DRAWING
ONLY AND IS NOT TO BE USED
FOR CONSTRUCTION PURPOSES

DRAWING ISSUE RECORD

REVISION	A	B	C	D	E
DATE ISSUED					
CLIENT					
PLANNING OFFICE					
OFFICE USE					
TOTAL					

PROJECT:

PROPOSED TWO/SINGLE STOREY REAR
EXTENSION, SINGLE STOREY SIDE
EXTENSION AND INTERNAL ALTERATIONS

SITE ADDRESS: 166 HOYLAKE CRESENT,
ICKENHAM,
UXBRIDGE,
UB10 8JJ

CLIENT: HARJI BAGRI

ADDRESS: 166 HOYLAKE CRESENT
ICKENHAM
UXBRIDGE
UB10 8JJ

TELEPHONE NUMBER: 07970 483162

CLIENTS APPROVAL
SIGNATURE :

DATE :

EXISTING & PROPOSED ELEVATIONS

SCALE : 1 : 50	DATE : DEC 16
DRAWING NUMBER 16/2187	SHEET NUMBER 8
	REVISION