


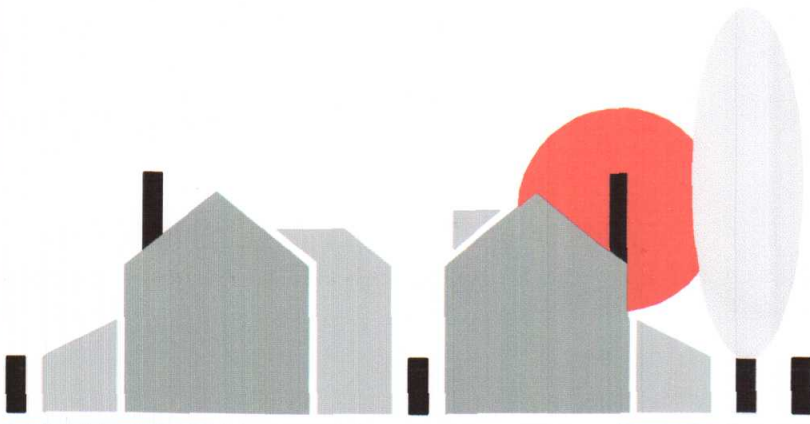

HOME COUNTIES DESIGN
ARCHITECTURAL AND INTERIOR PLANNING SERVICES

12 Banstead Road South, Sutton, Surrey, SM2 5LF
Telephone 0208 642 3352
E-mail info@homecountiesdesign.co.uk
Website www.homecountiesdesign.com

NOTE :

1. DO NOT SCALE FROM THIS DRAWING.
2. ALL DIMENSIONS TO BE VERIFIED ON SITE PRIOR TO ANY WORKS BEING COMMENCED.
3. ANY DISCREPANCIES TO BE REPORTED TO HOME COUNTIES DESIGN BEFORE ANY WORK IS PUT IN HAND.
4. ANY VARIATION FROM THIS DRAWING SHOULD BE REPORTED TO HOME COUNTIES DESIGN BEFORE BEING UNDERTAKEN.
5. THIS DRAWING IS TO BE READ IN CONJUNCTION WITH RELEVANT CONSULTANTS AND SPECIALIST DRAWINGS.
6. THIS DRAWING IS THE COPYRIGHT OF HOME COUNTIES DESIGN AND IS NOT TO BE REPRODUCED IN ANY FORM WITHOUT PRIOR WRITTEN CONSENT.

PLEASE NOTE:
THIS IS A PLANNING DRAWING ONLY AND IS NOT TO BE USED FOR CONSTRUCTION PURPOSES

DRAWING ISSUE RECORD

REVISION	A	B	C	D	E
DATE ISSUED					
CLIENT					
PLANNING OFFICE					
OFFICE USE					
TOTAL					

PROJECT:
PROPOSED TWO/SINGLE STOREY REAR EXTENSION, SINGLE STOREY SIDE EXTENSION AND INTERNAL ALTERATIONS


SITE ADDRESS:
166 HOYLAKES CRESENT,
ICKENHAM,
UXBRIDGE,
UB10 8JJ

CLIENT: HARJI BAGRI
ADDRESS: 166 HOYLAKES CRESENT
ICKENHAM
UXBRIDGE
UB10 8JJ
TELEPHONE NUMBER: 07970 483162




CLIENTS APPROVAL SIGNATURE :
DATE :

EXISTING & PROPOSED ROOF PLANS

SCALE :	1 : 50	DATE :	DEC 16
DRAWING NUMBER	SHEET NUMBER	REVISION	
16/2187	5		

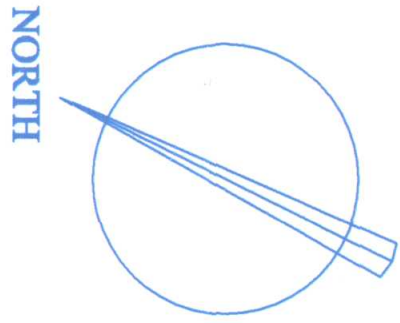

EXISTING ROOF LAYOUT

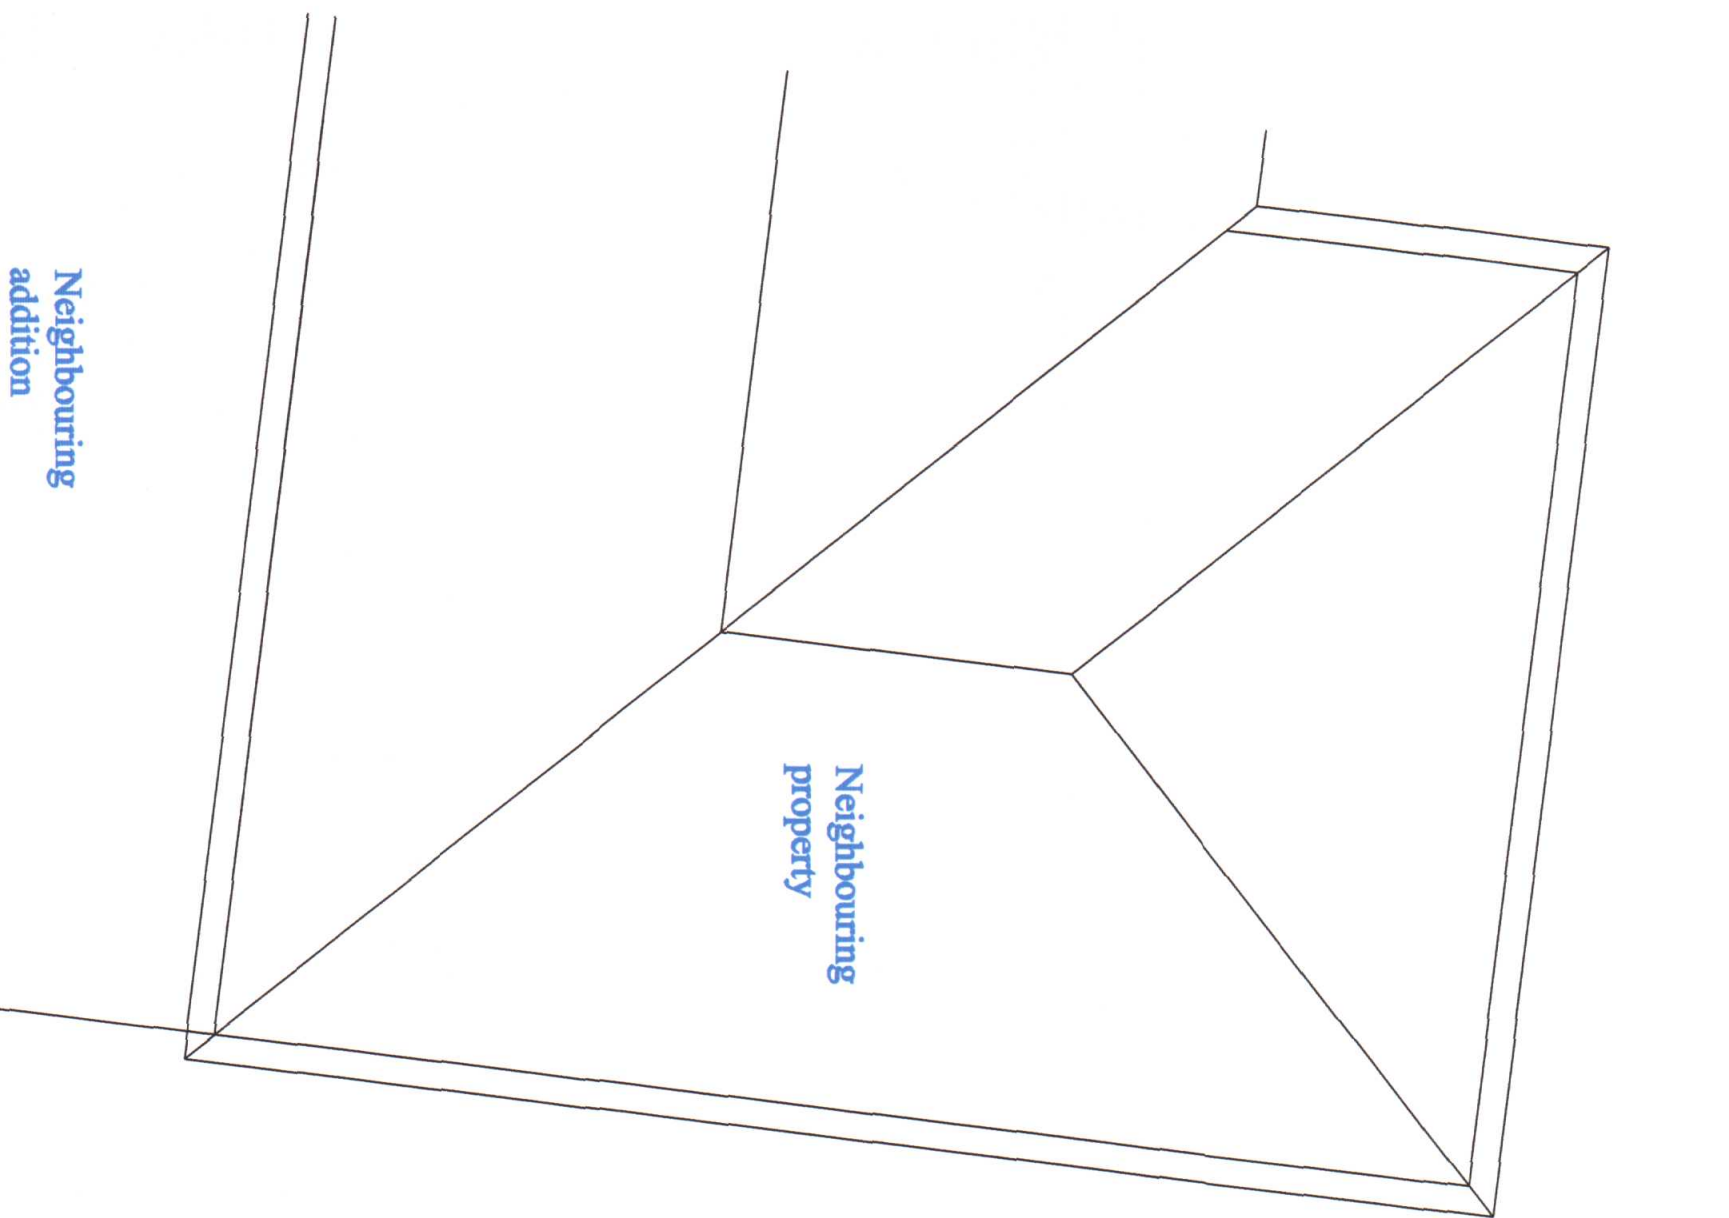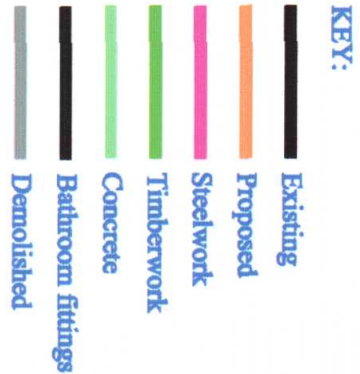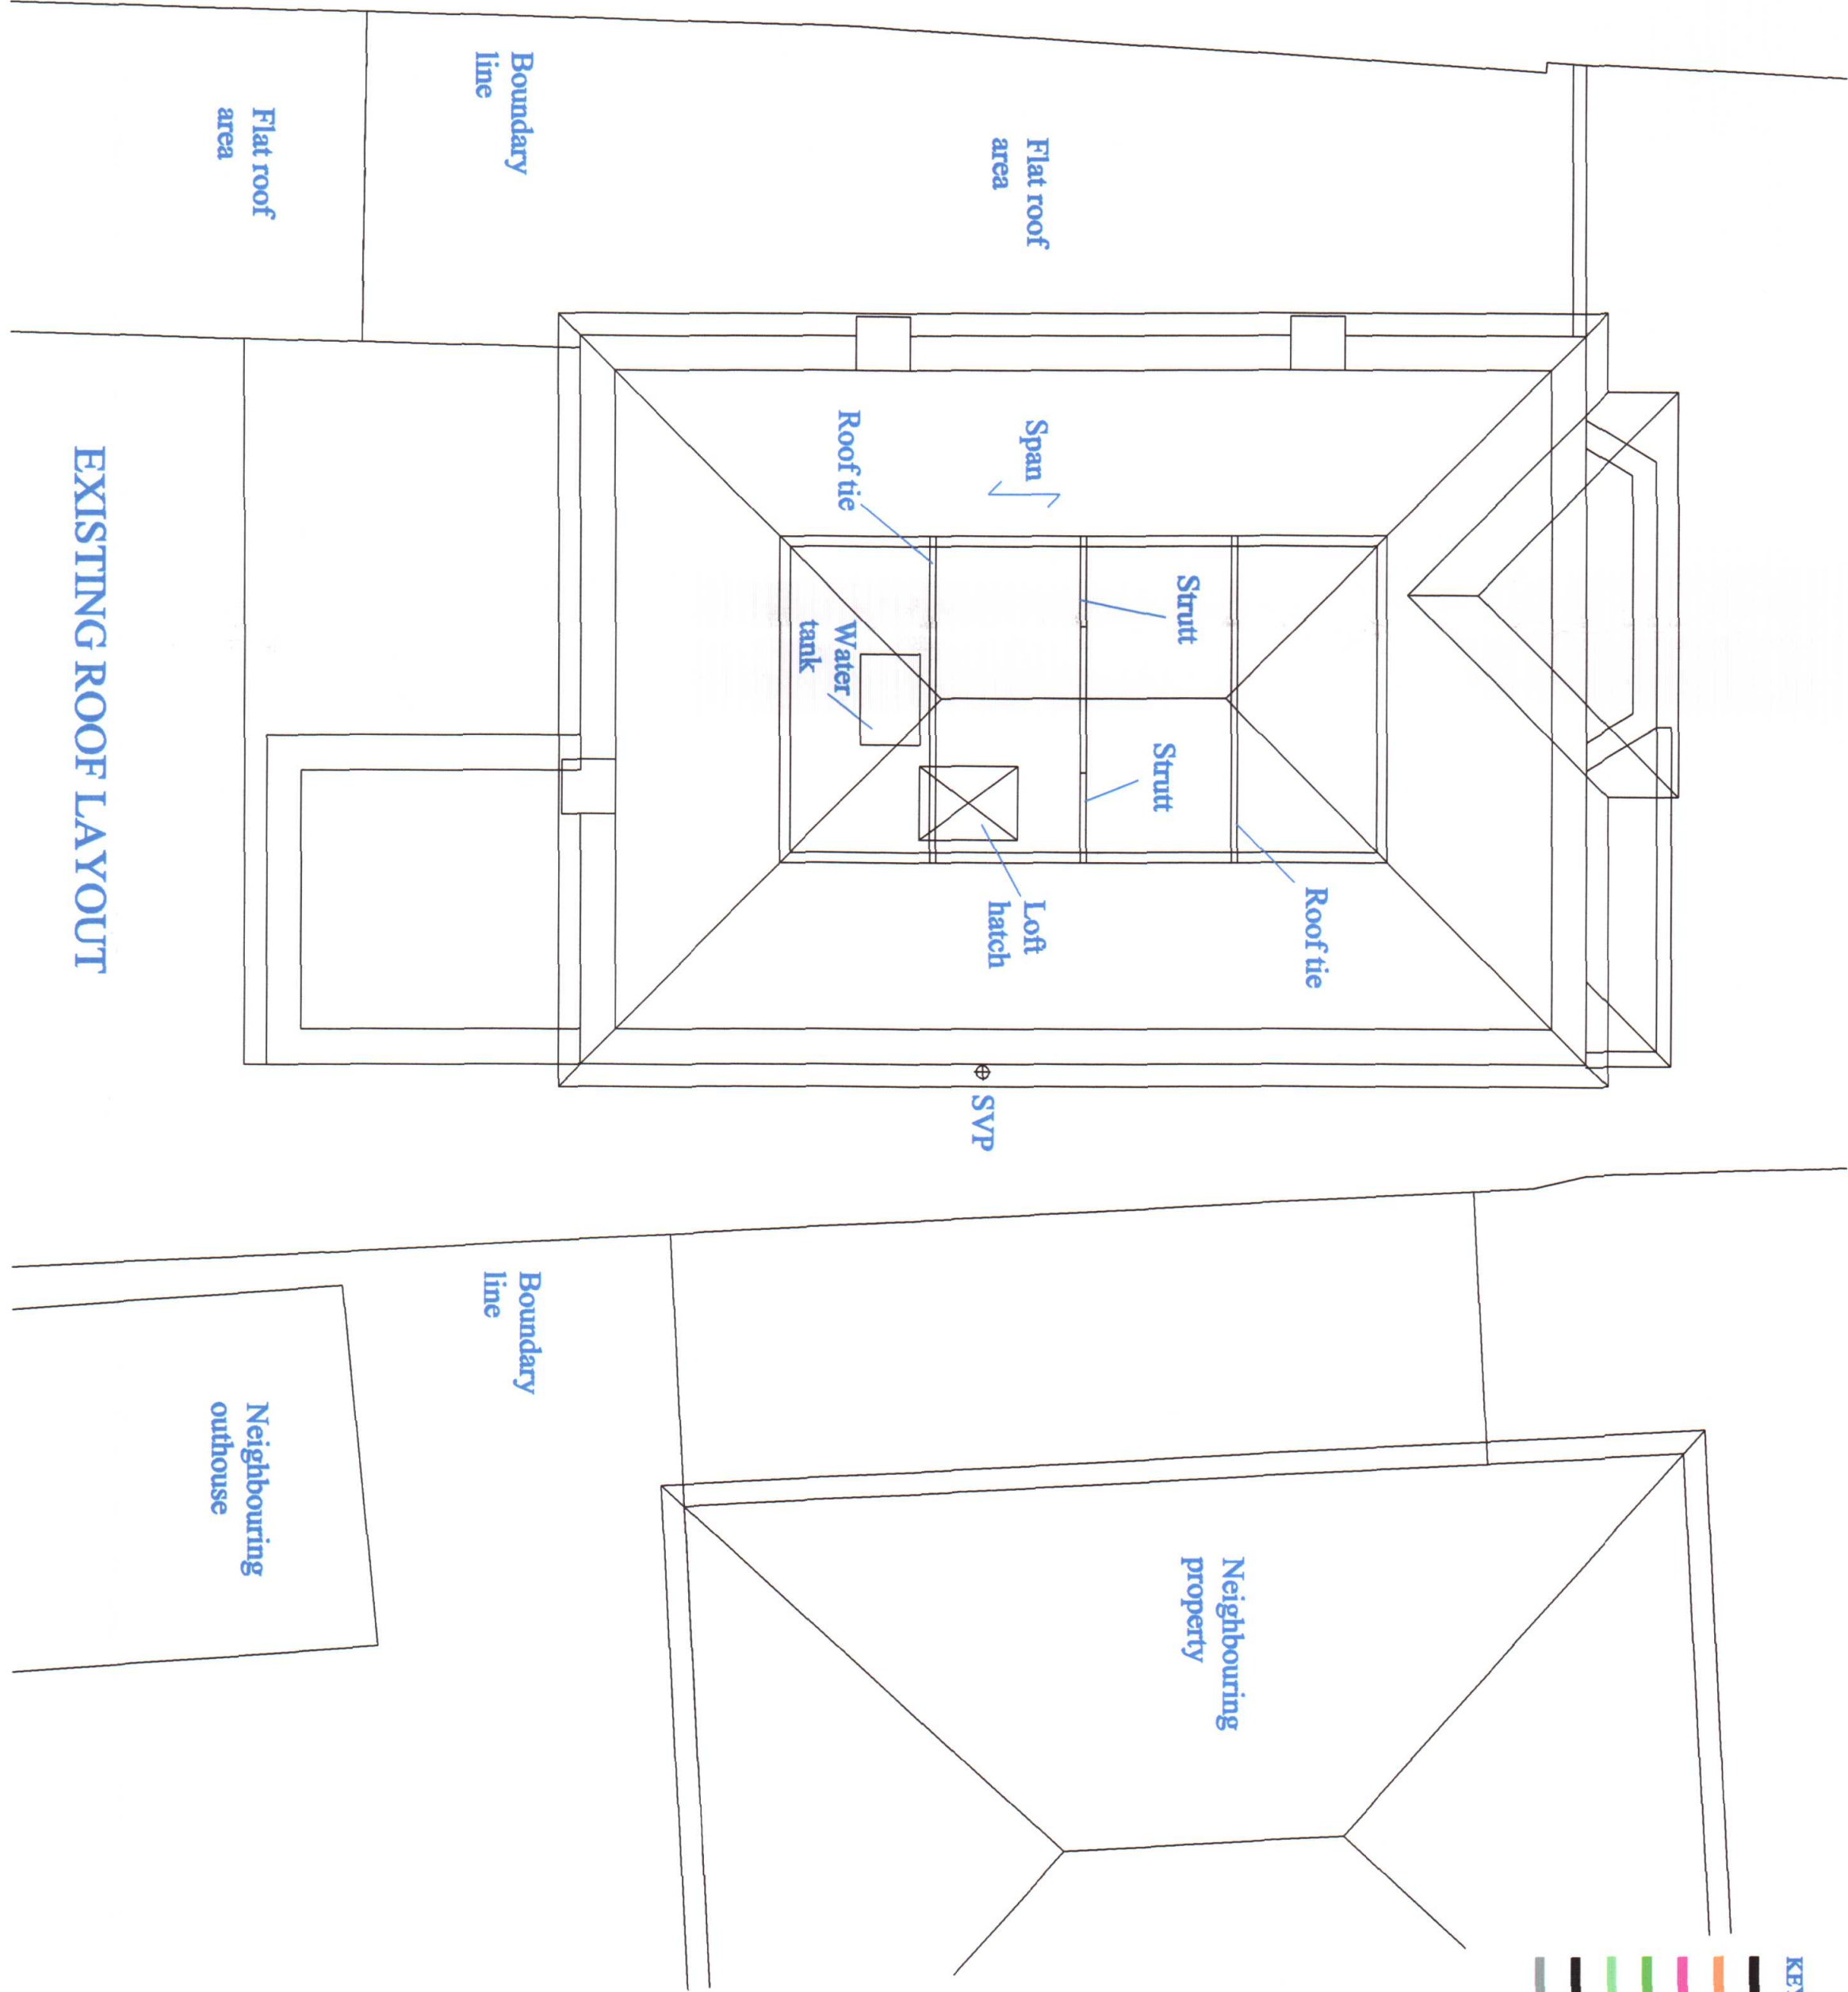

PROPOSED ROOF LAYOUT

