





Location Plan - 1:1250

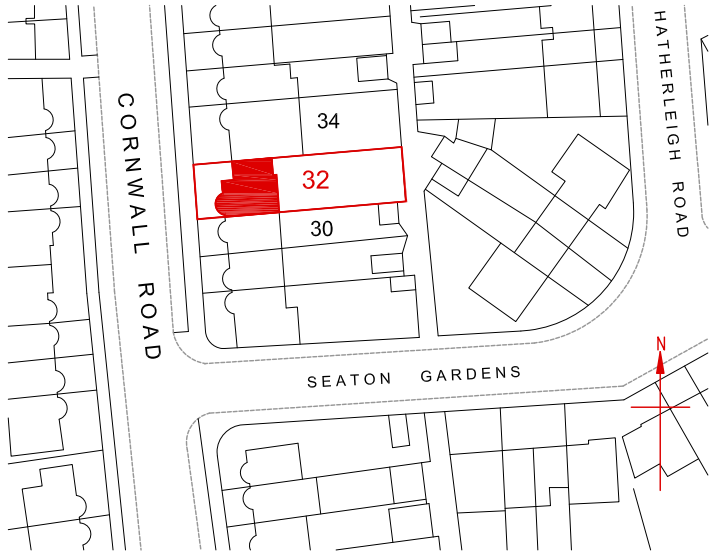

Site Plan - 1:200

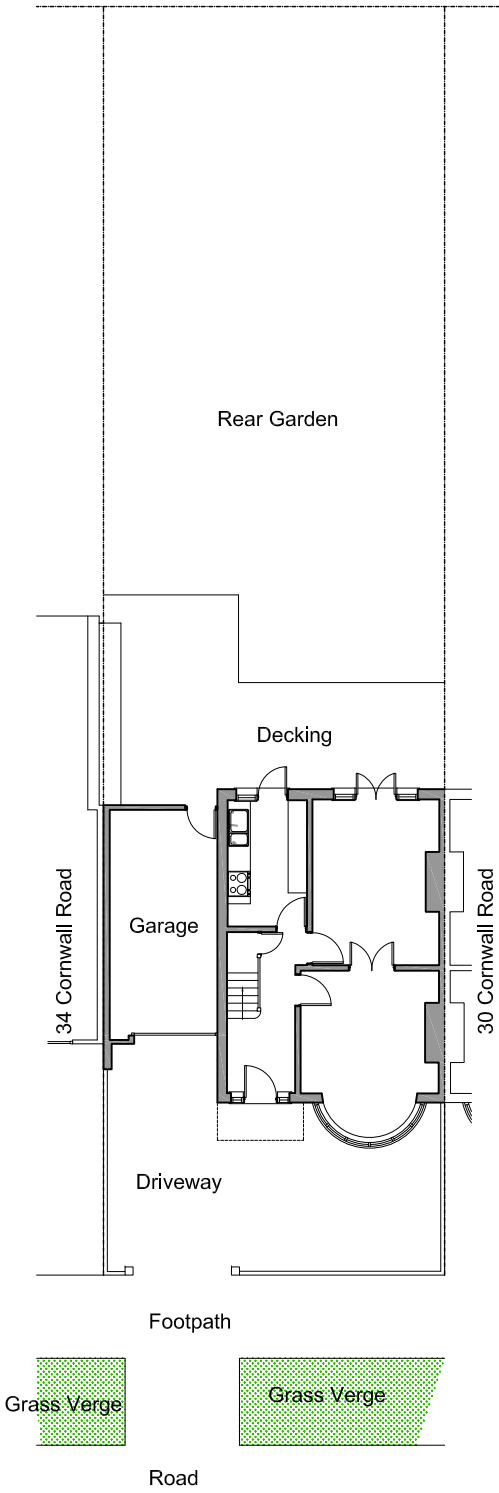

Existing Ground Floor Plan - 1:100

 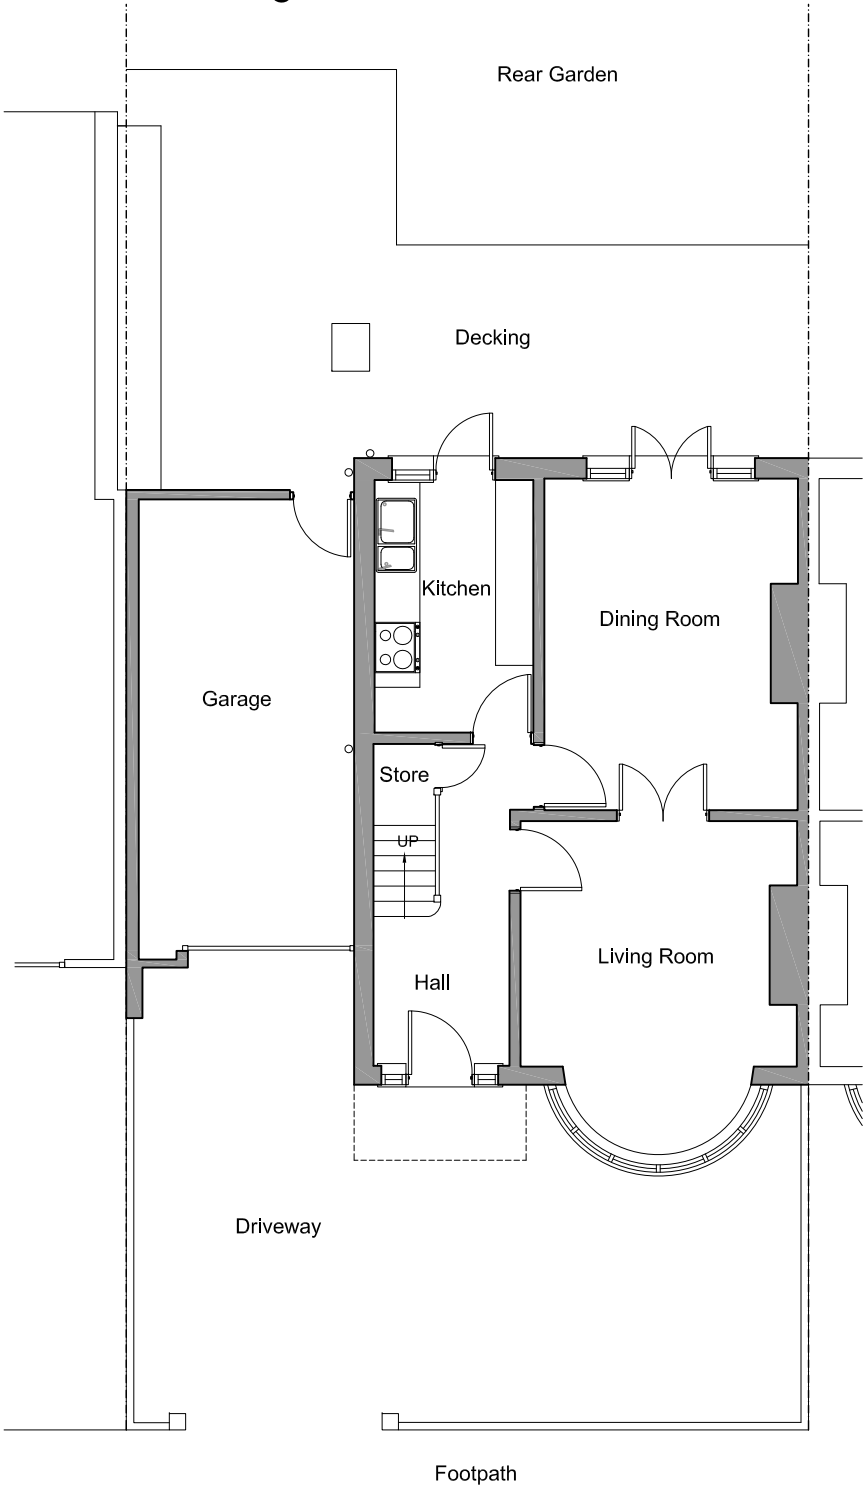

All dimensions and levels to be checked on site by contractor prior to commencement of work. This drawing and the copyrights and patents therein are the property of the Linear Insight Ltd and may not be used or reproduced without consent. This drawing is to be read in conjunction with all relevant consultants and/or specialist's drawings/documents and any discrepancies or variations are to be notified to the designer before the affected work commences. All works on site are to be carried out fully in accordance with current CDM regulations and recommendations, current Building Regulations, British Standards and Codes of Practice as appropriate.	Purpose of Issue	Project		Drawing		LINEAR INSIGHT Ltd Architectural Design and Development Solutions info@linearinsight.com - www.linearinsight.com	
	Preliminary	☒	32 Cornwall Road	Location Plan			
	Information	☐	Rutslip	Site Plan			
	Approval	☐	HA4 6AN	Existing Ground Floor Plan			
	Tender	☐	Client	Drawing Scale	Date	Drawing No.	
	Construction	☐	Mr Nakrani	1:1250/ 200/ 100@A3	Nov 2016	1303-001-PL	Rev. -