






Proposed Ground Floor Plan - 1:100

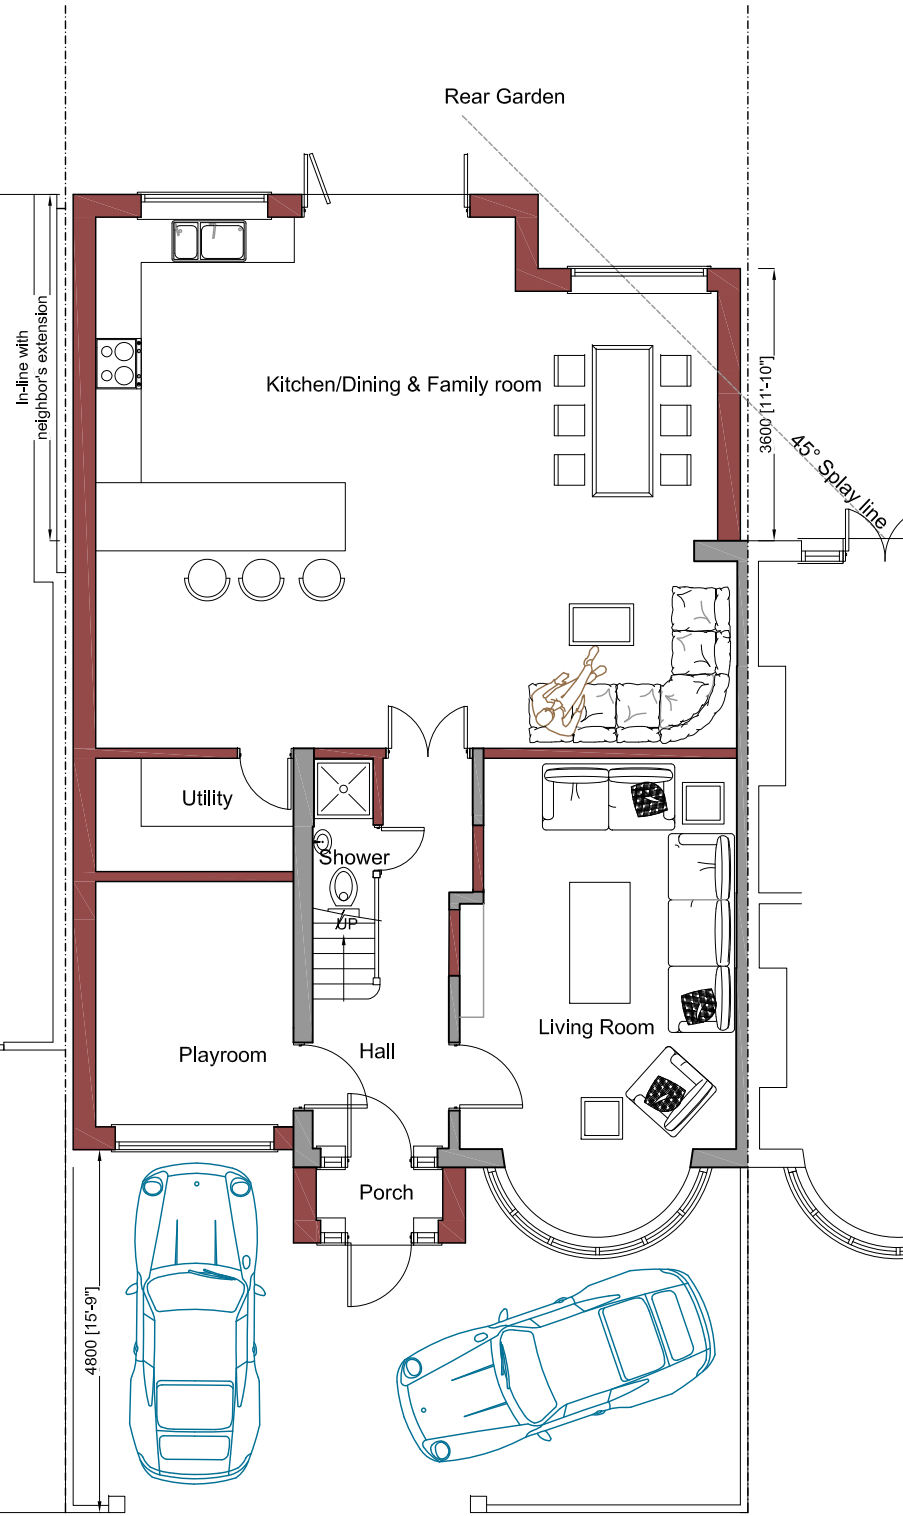

Proposed First Floor Plan - 1:100

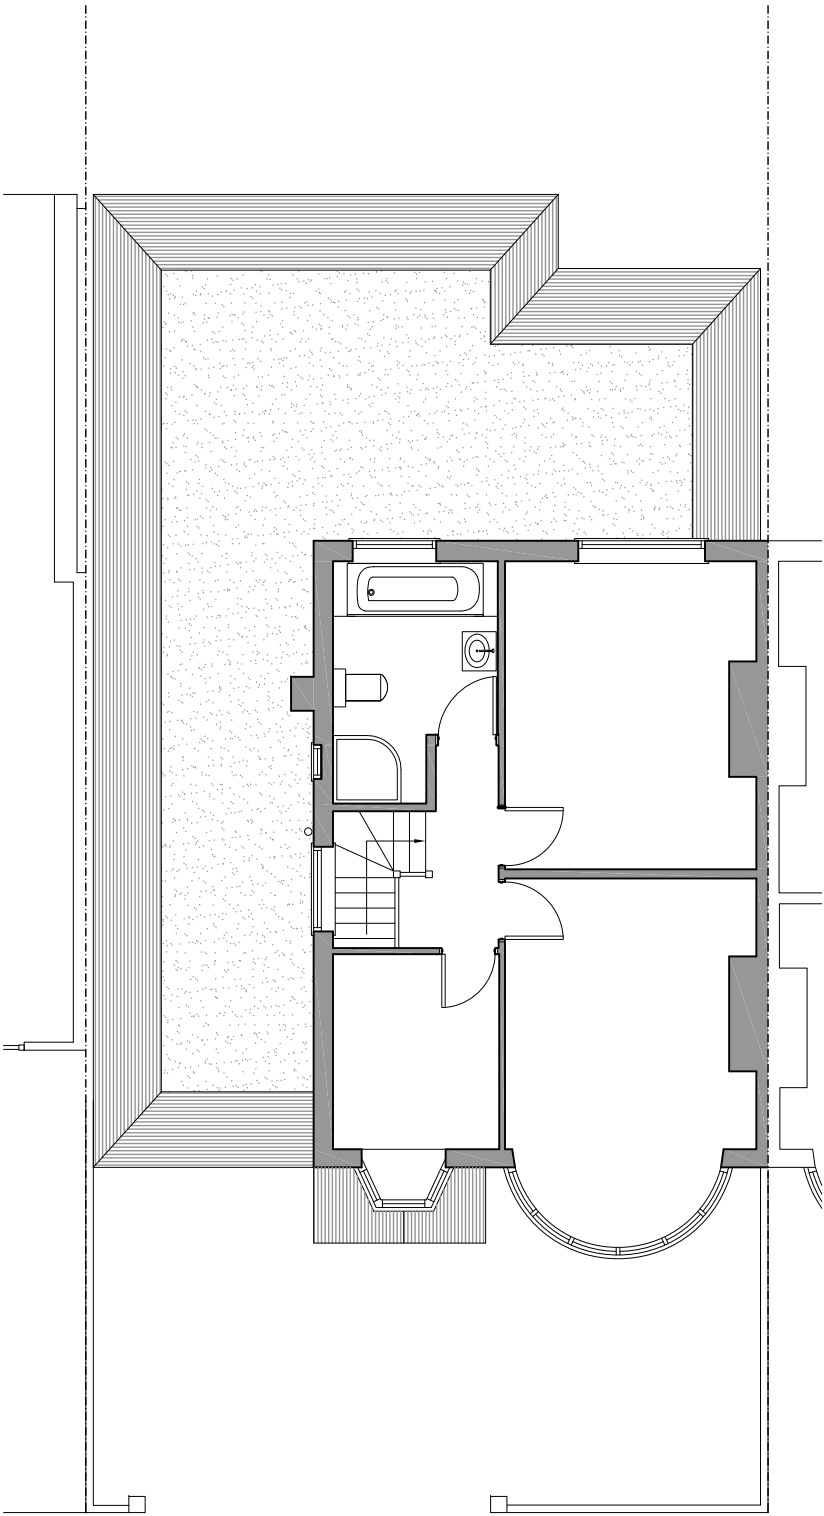

Proposed Roof Plan - 1:100

 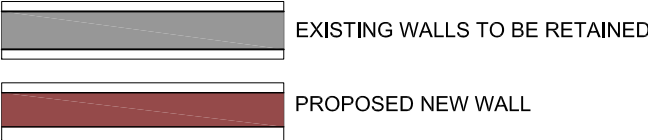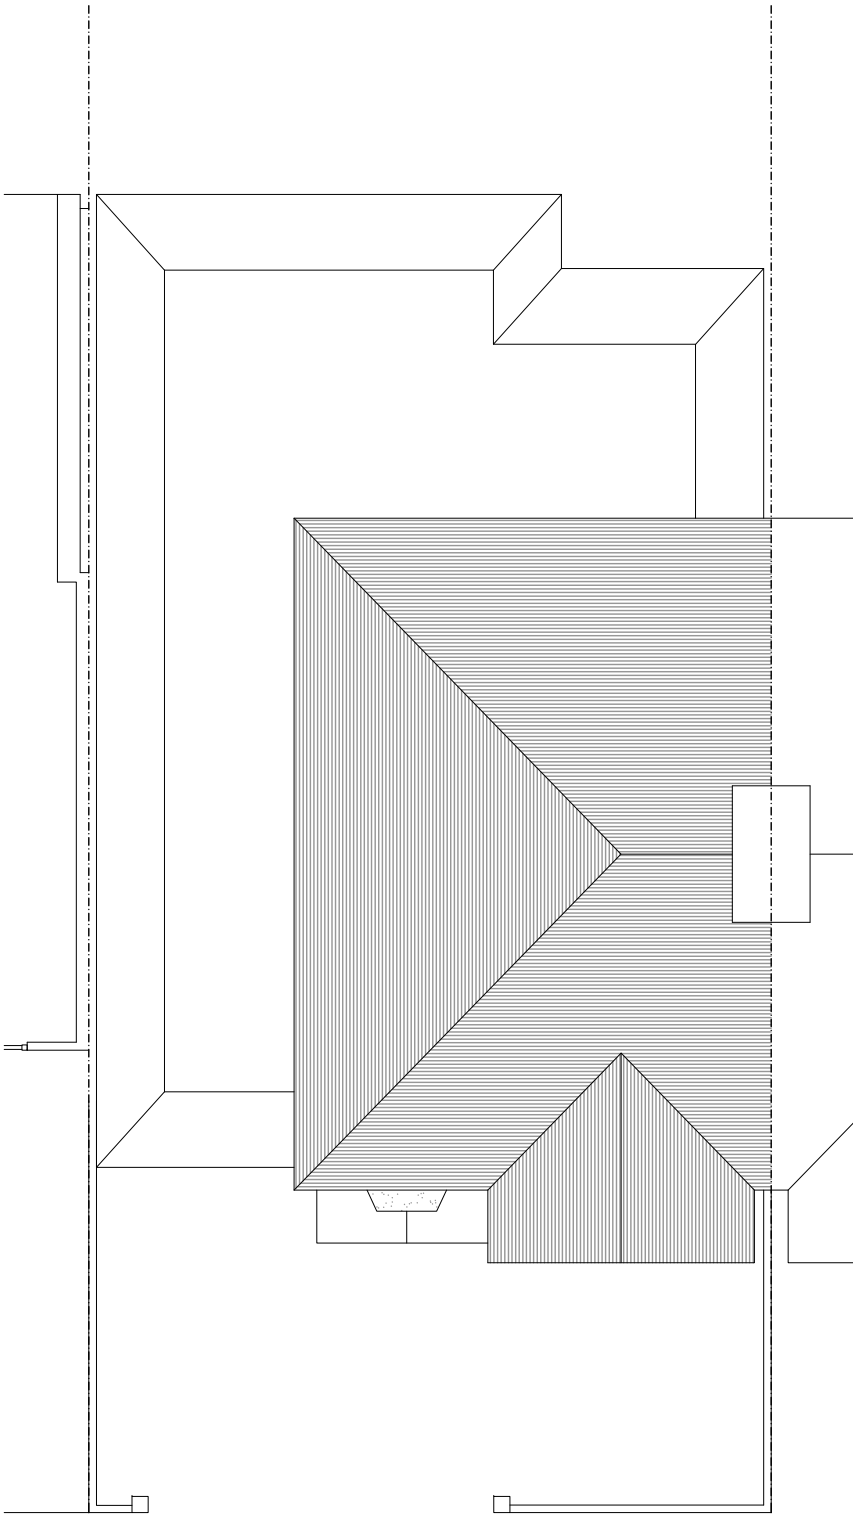

All dimensions and levels to be checked on site by contractor prior to commencement of work. This drawing and the copyrights and patents therein are the property of the Linear Insight Ltd and may not be used or reproduced without consent. This drawing is to be read in conjunction with all relevant consultants and/or specialist's drawings/documents and any discrepancies or variations are to be notified to the designer before the affected work commences. All works on site are to be carried out fully in accordance with current CDM regulations and recommendations, current Building Regulations, British Standards and Codes of Practice as appropriate.

Purpose of Issue
☒ Preliminary
☐ Information
☐ Approval
☐ Tender
☐ Construction

Project
☒ 32 Cornwall Road
Rutslip
HA4 6AN
Client
Mr Nakrani

Drawing
Proposed Ground Floor Plan
Proposed First Floor Plan
Proposed Roof Plan
Drawing Scale
1:100@A3
Date
Nov 2016

LINEAR INSIGHT Ltd
Architectural Design and Development Solutions
info@linearinsight.com - www.linearinsight.com
Drawing No.
1303-004-PL
Rev.
C