

Revisions		
Rev	Detail	Date


Proposed Front Elevation - 1:100





Proposed Rear Elevation - 1:100



Proposed Side Elevation - 1:100

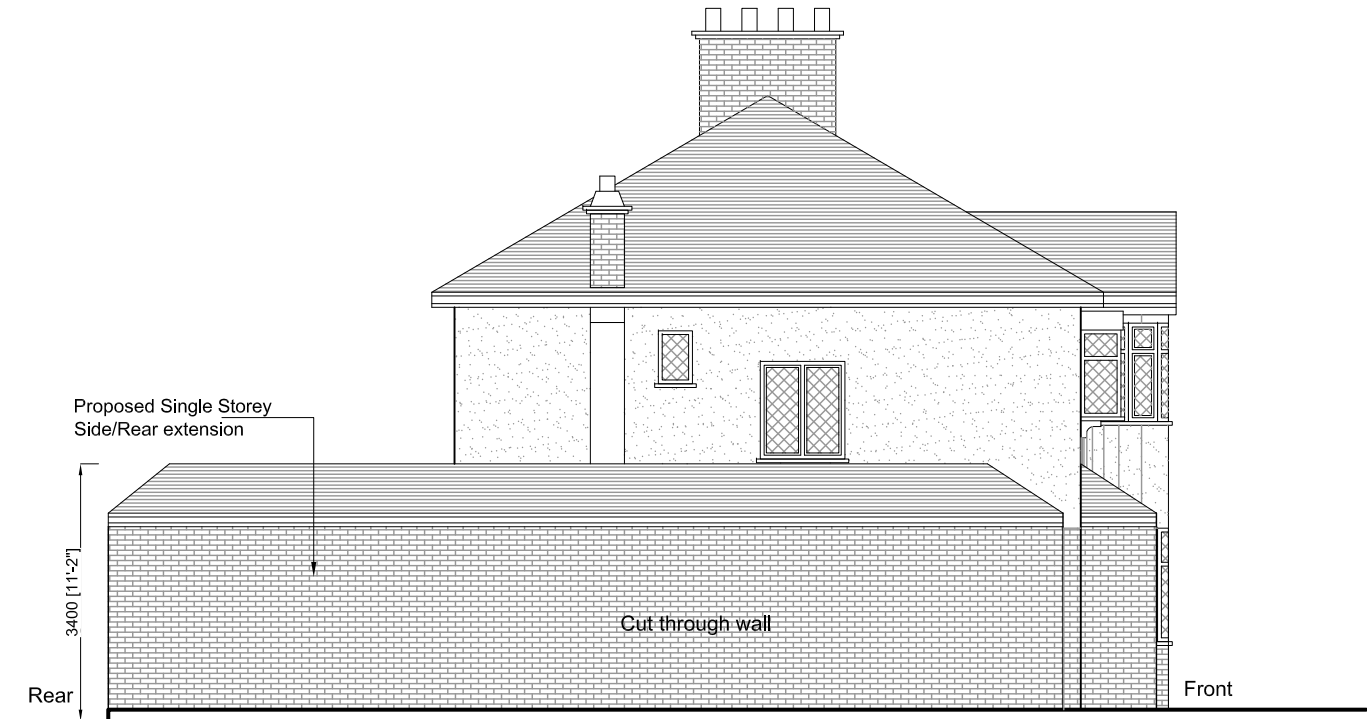

Proposed Side Elevation - 1:100

 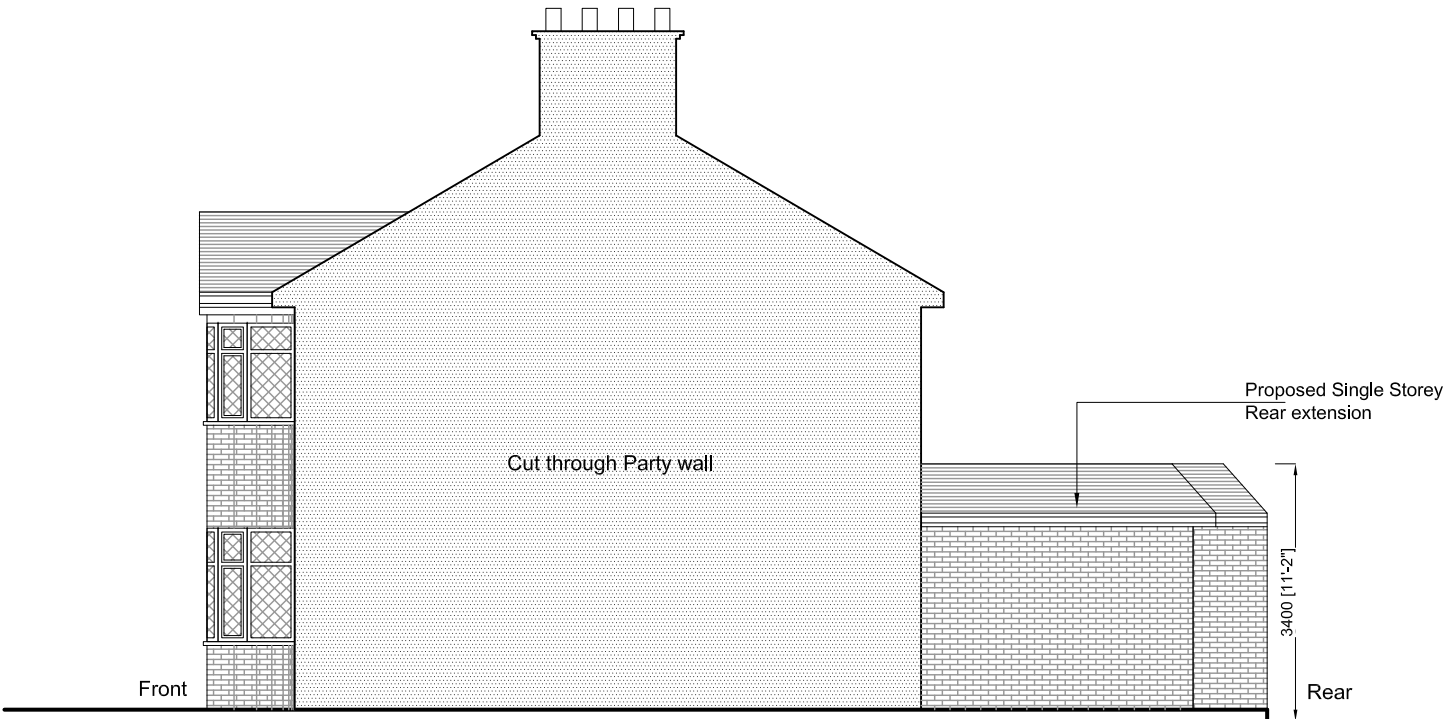

All dimensions and levels to be checked on site by contractor prior to commencement of work. This drawing and the copyrights and patents therein are the property of the Linear Insight Ltd and may not be used or reproduced without consent. This drawing is to be read in conjunction with all relevant consultants and/or specialist's drawings/documents and any discrepancies or variations are to be notified to the designer before the affected work commences. All works on site are to be carried out fully in accordance with current CDM regulations and recommendations, current Building Regulations, British Standards and Codes of Practice as appropriate.	Purpose of Issue	☒ Project	Drawing		LINEAR INSIGHT Ltd Architectural Design and Development Solutions info@linearinsight.com - www.linearinsight.com	
	Preliminary	☐ 32 Cornwall Road	Proposed Elevations			
	Information	☐ Rutslip				
	Approval	☐ HA4 6AN				
	Tender	☐ Client	Drawing Scale	Date		
	Construction	☐ Mr Nakrani	1:100@A3	Nov 2016	Drawing No.	Rev.
					1303-005-PL	C