


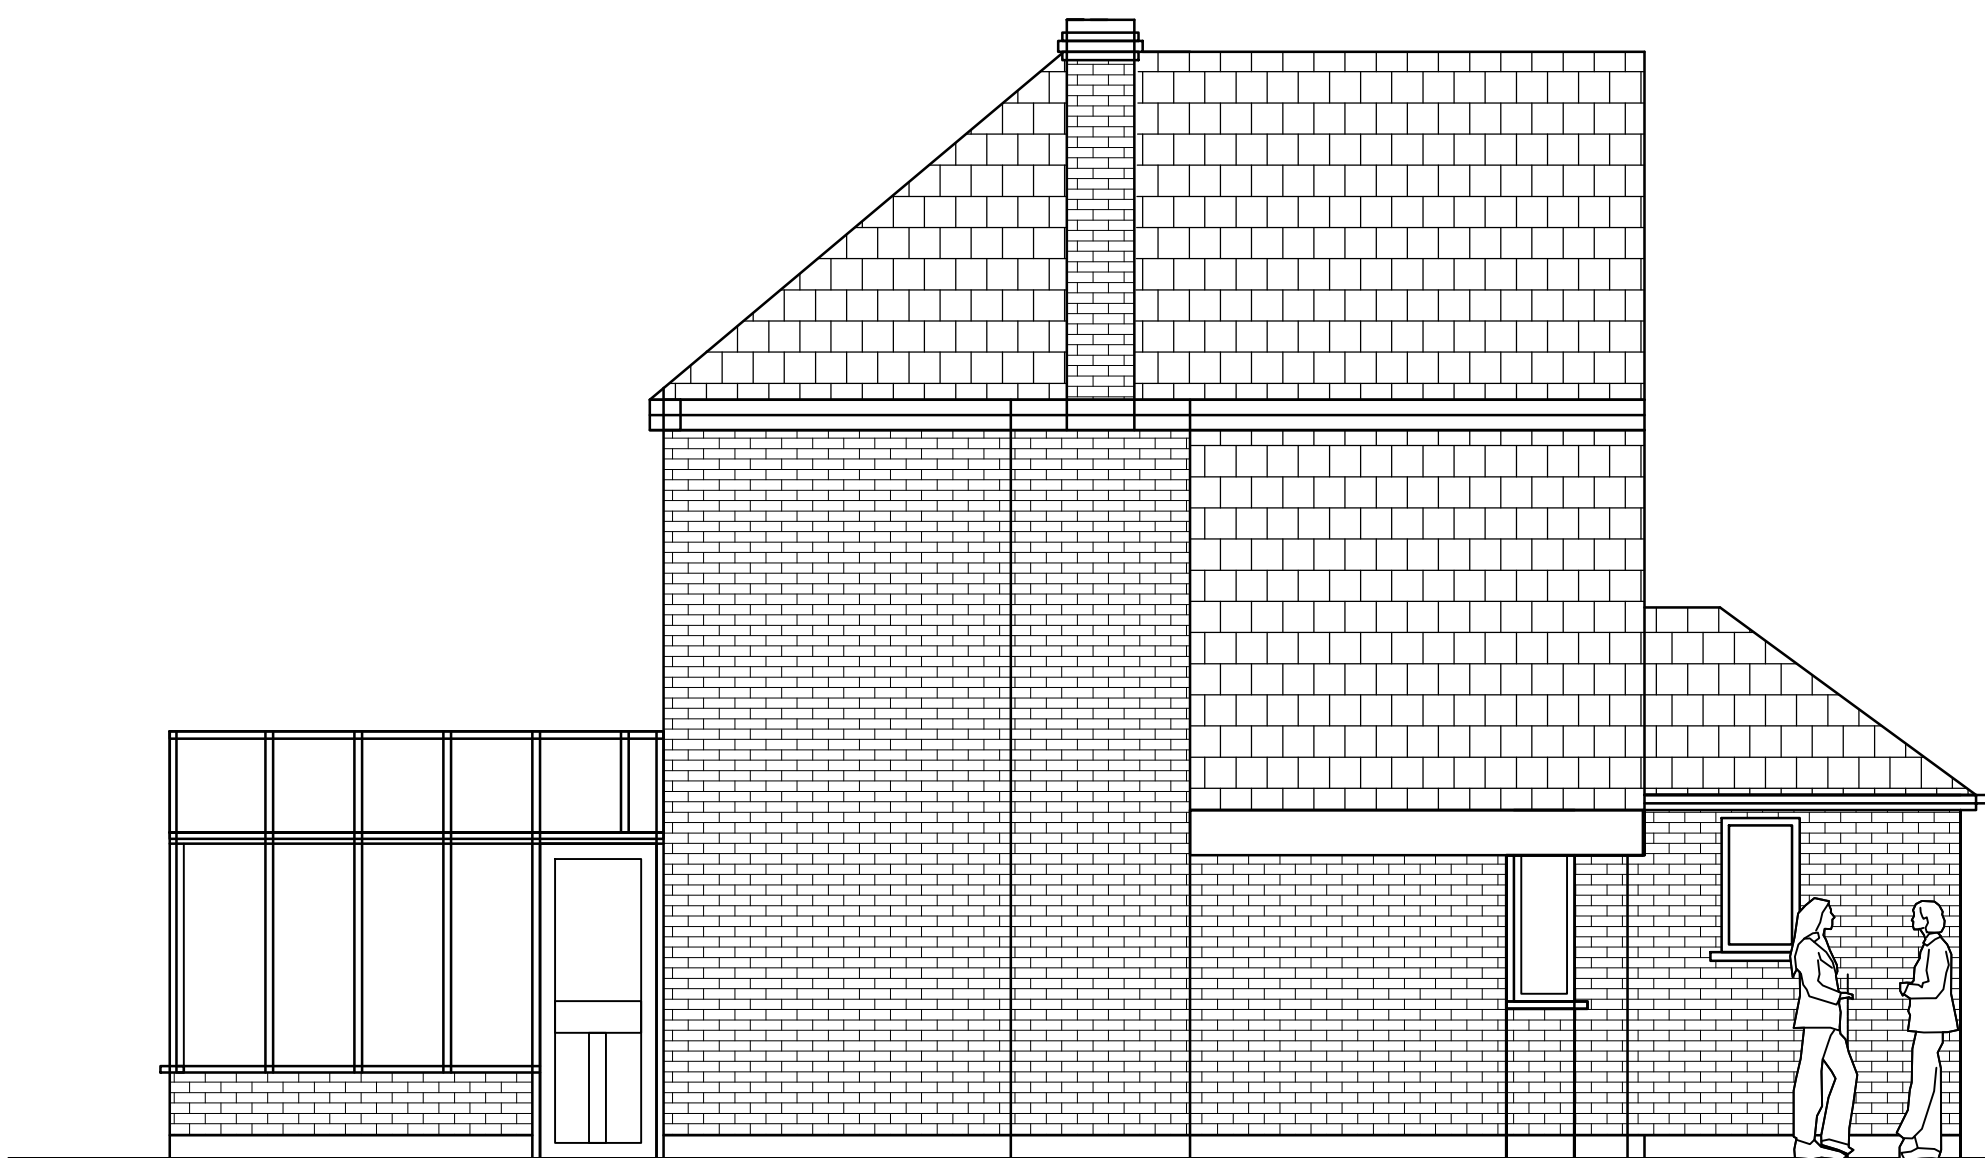

4 LEFT SIDE ELEVATION
existing - scale 1:50




2 REAR ELEVATION - south -
existing - scale 1:50



3 RIGHT SIDE ELEVATION
existing - scale 1:50



1 FRONT ELEVATION - north -
proposed - scale 1:50

 

REV.	NOTES	DATE	BY
DO NOT SCALE. WRITTEN DIMENSIONS TO BE USED IN PREFERENCE TO SCALED DIMENSIONS. ALL DIMENSIONS TO BE CHECKED ON SITE BY CONTRACTOR & ALL DISCREPANCIES TO BE REPORTED TO SMITH COLDHAM DESIGN LTD.			
CLIENT			
Jane Setton			
JOB TITLE			
61 Lime Grove Ruislip HA4 8RL			
DRAWING TITLE			
Elevations As Existing			
SCALE		DRAWING No	
1-50 @ A1		5802-16-101	
DATE		REVISION	
Nov 2016			
DRAWN BY			
Patrick Smith MCSD			
scd smith coldham design ltd 55 LIME GROVE, RUISLIP, MIDDLESEX, HA4 8RL M: 07774 476519 T: 020 8859 9681 E: patrick@smithcoldham.net design - architecture - brand development - project management			