


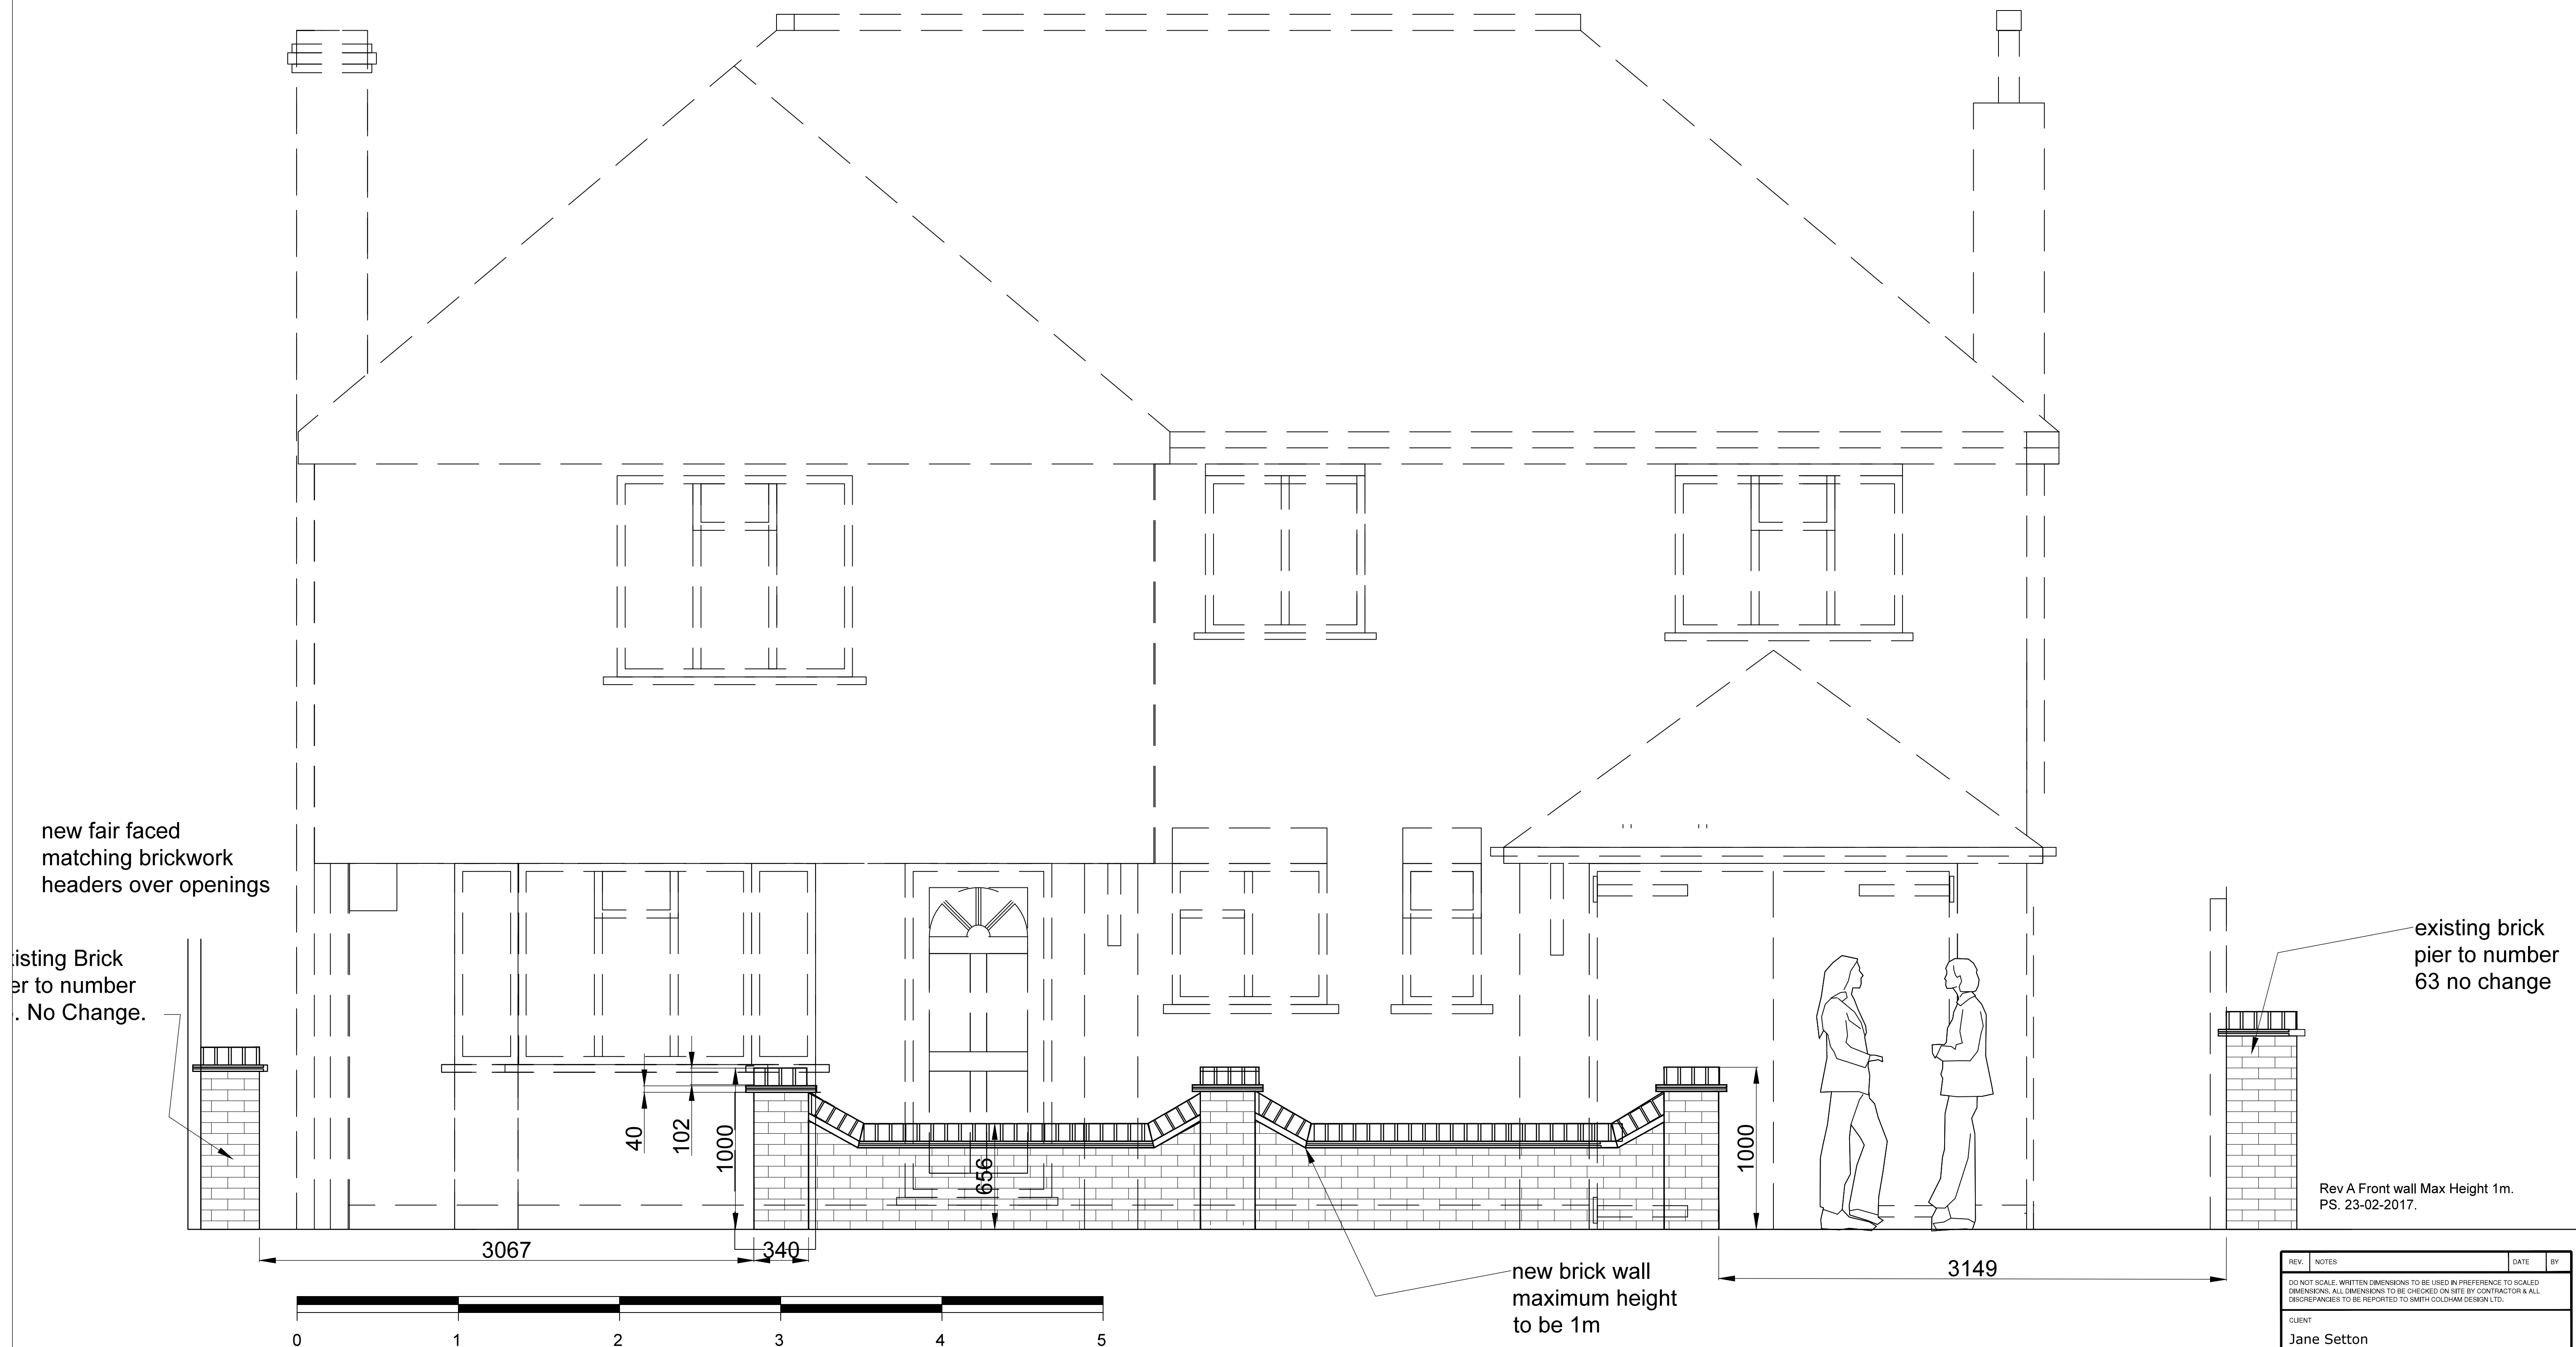

1
- **FRONT ELEVATION - north -**
as proposed - scale 1:20
showing new front garden wall

REV.	NOTES	DATE	BY
DO NOT SCALE. WRITTEN DIMENSIONS TO BE USED IN PREFERENCE TO SCALED DIMENSIONS. ALL DIMENSIONS TO BE CHECKED ON SITE BY CONTRACTOR & ALL DISCREPANCIES TO BE REPORTED TO SMITH COLDHAM DESIGN LTD.			
CLIENT			
Jane Setton			
JOB TITLE			
61 Lime Grove Ruislip HA4 8RL			
DRAWING TITLE			
Proposed Front Garden Wall Elevation			
SCALE		DRAWING No	
1-20 @ A1		5802-16-104	
DATE		REVISION	
Jan 2017		A	
DRAWN BY			
Patrick Smith MCSD			
 smith coldham design ltd 55 LIME GROVE, RUISLIP, MIDDLESEX, HA4 8RL M: 07774 476519 T: 020 8860 9681 E: patrick@smithcoldham.net design - architecture - brand development - project management			