



NOTES:
All dimensions must be checked on site and not scaled from this drawing.

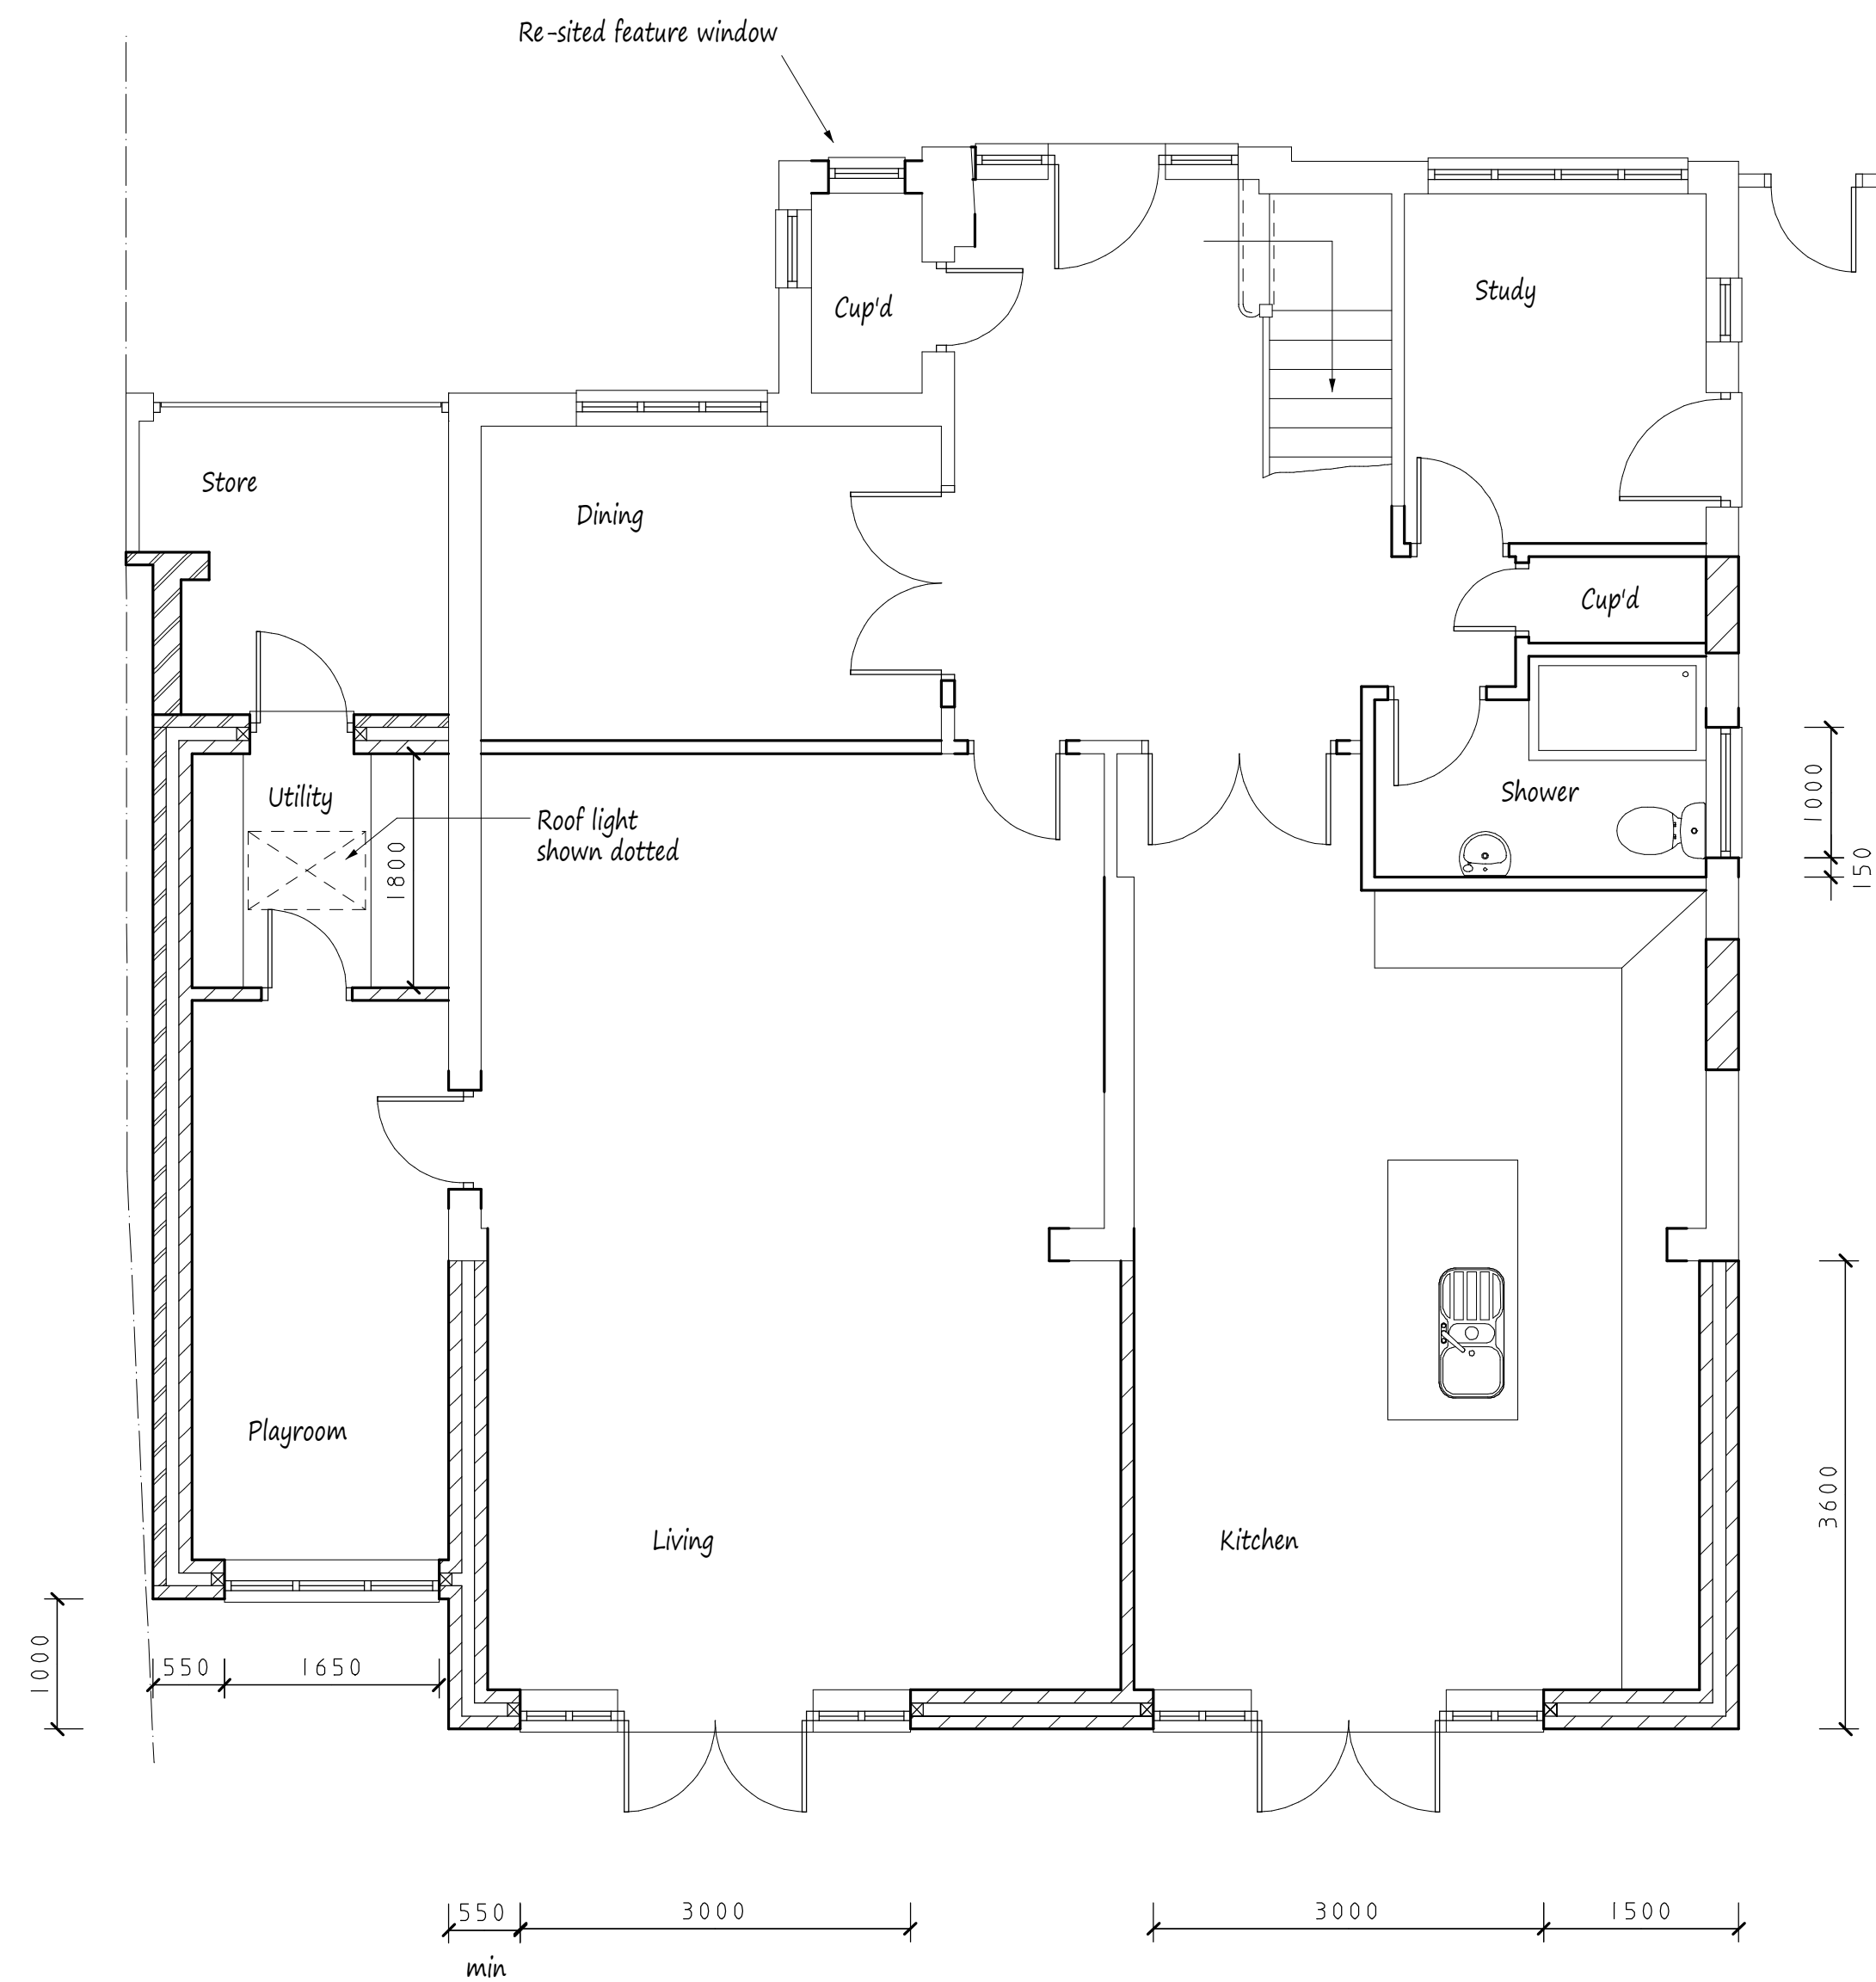


Proposed Ground Floor Plan

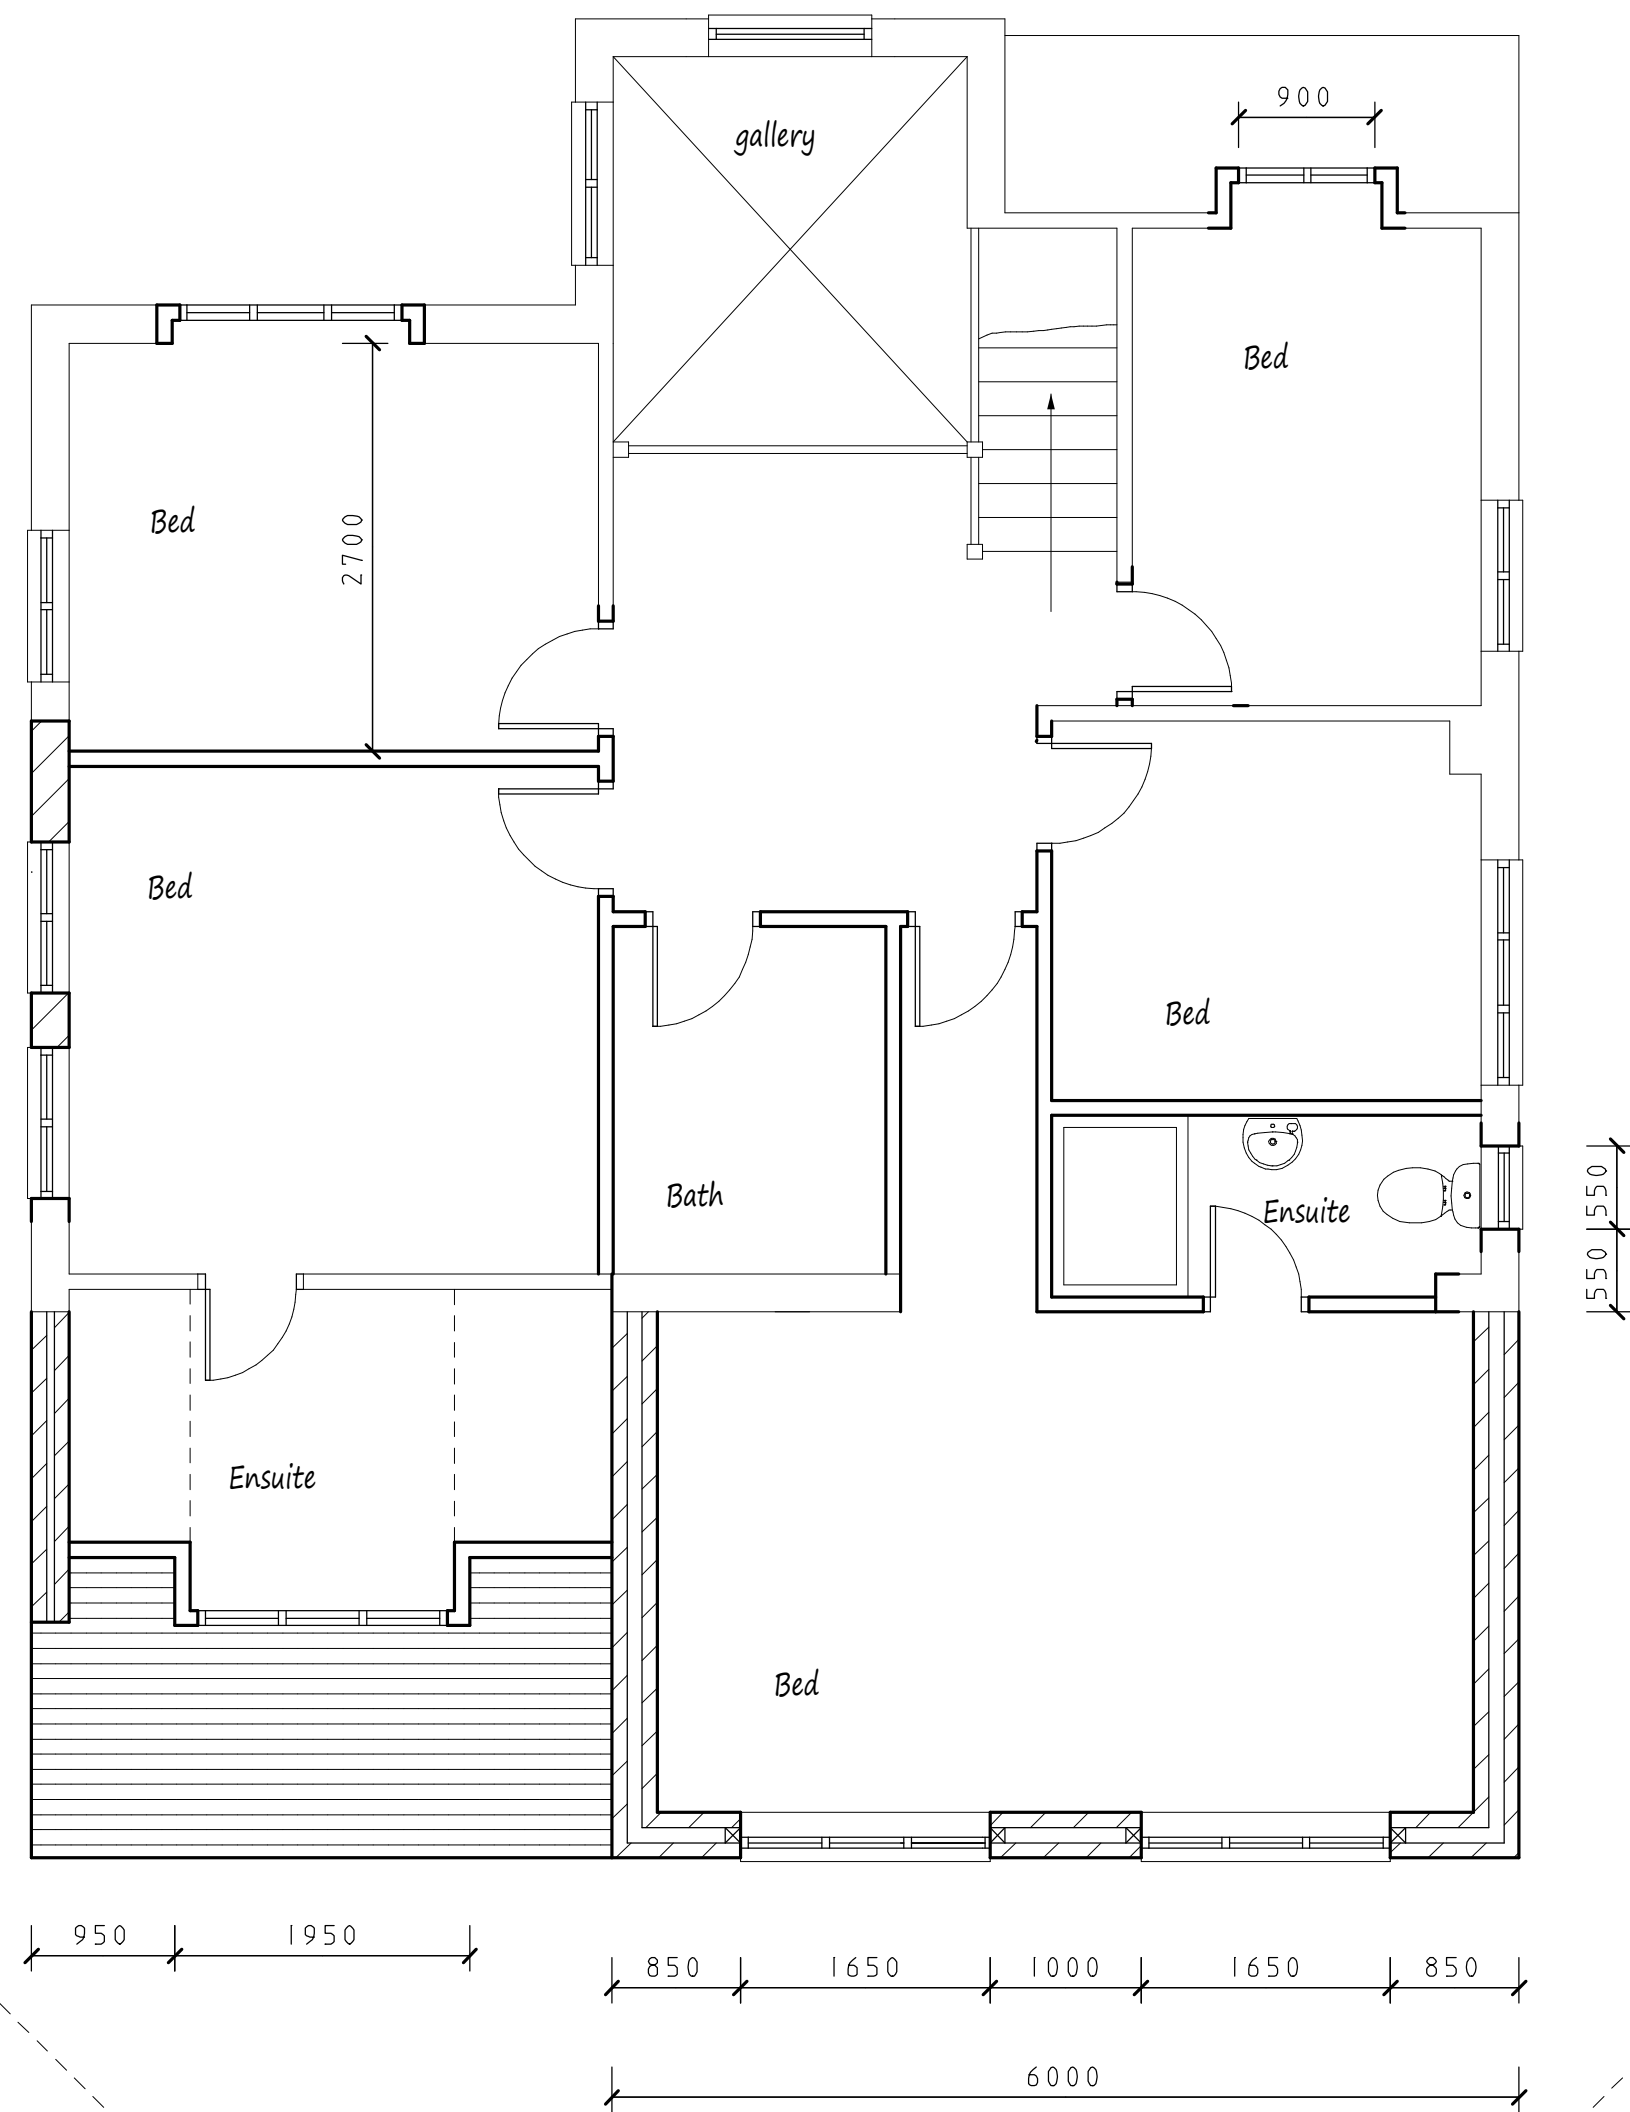


Proposed First Floor Plan

Scale Bars

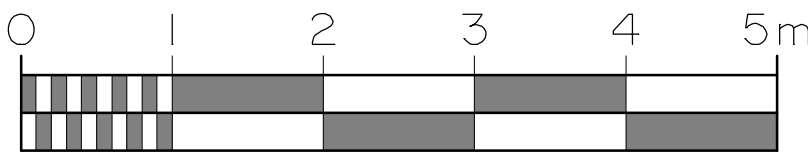

1:50

 

1:100

45° visibility splay from nearest neighbours window

45° visibility splay from nearest neighbours window

This drawing to be read in conjunction with Drg No's 3826/01 & 03

Proposed Elevations - All Materials to Match Existing




Block in opening with new entrance door as shown.

Front Elevation

Re-site existing window as shown.

Take new parapet wall up to existing pitched roof.

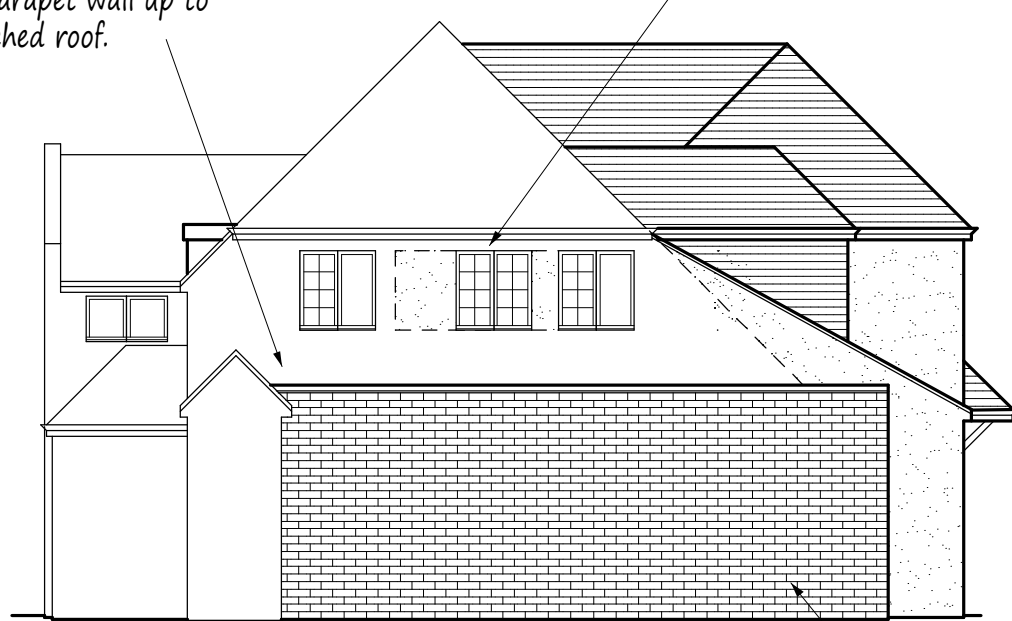

Block in openings as shown and re-site existing windows.


Side Elevation

Face brickwork along side boundary



Rear Elevation

Rendered to match

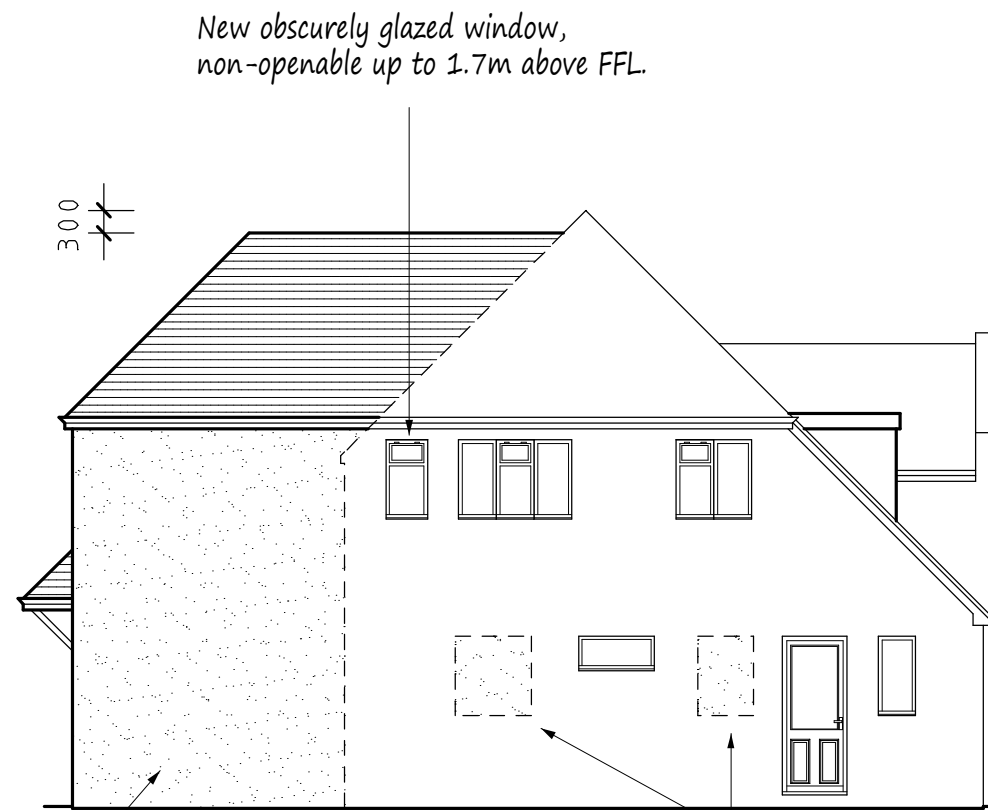

New obscurely glazed window, non-operable up to 1.7m above FFL.

Side Elevation

Block in openings as shown and make good

A	Apr 2017	Rev'd application
Date		Revisions

Copyright

Pottle & Co.
Building Design &
Management Services

Suite A
128 Manor Way
Ruislip
Middlesex
HA4 8HR

Tel: 01895 622800
www.pottle.uk.com

Client
Mr & Mrs Patel

Job Title

33 Kingsend
Ruislip
Middlesex

Drawing Title

Proposed Two Storey Rear, Single
Storey Side Extension and Further
Alterations.

Scale

1:50 100

Date
December 2016

Drawn by
MDP

Drg No.
3826/02A