


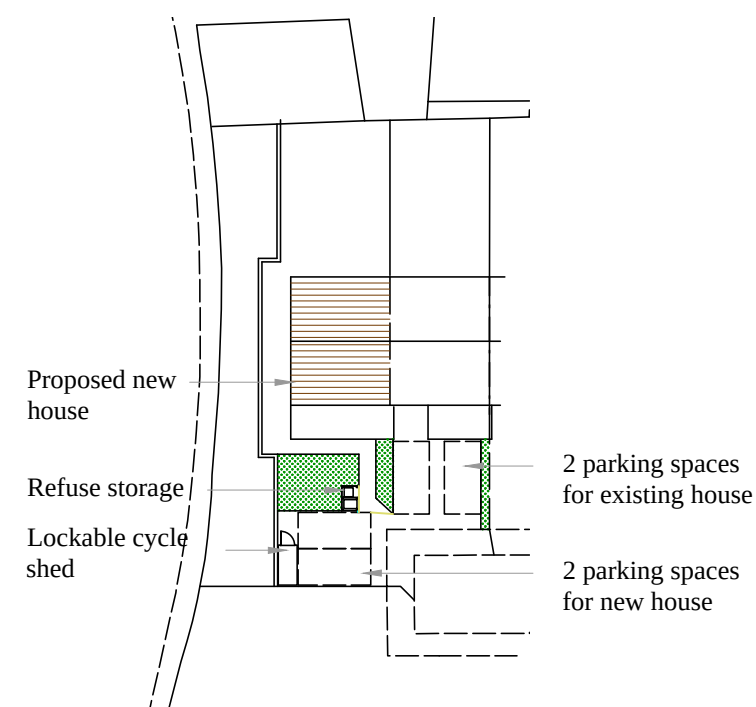


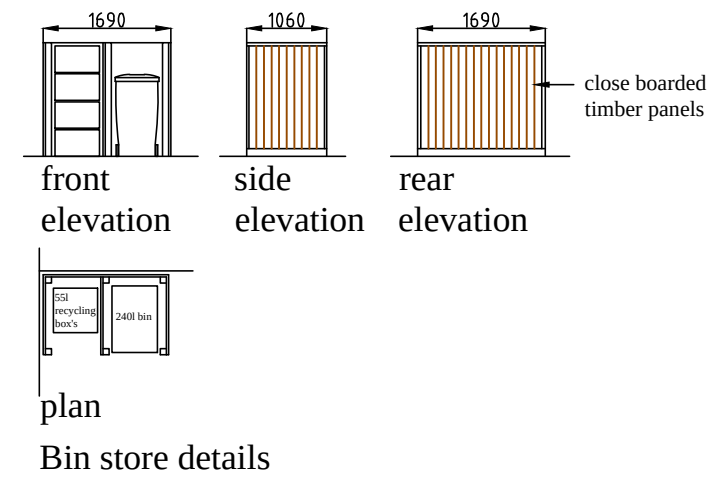

Proposed front elevation

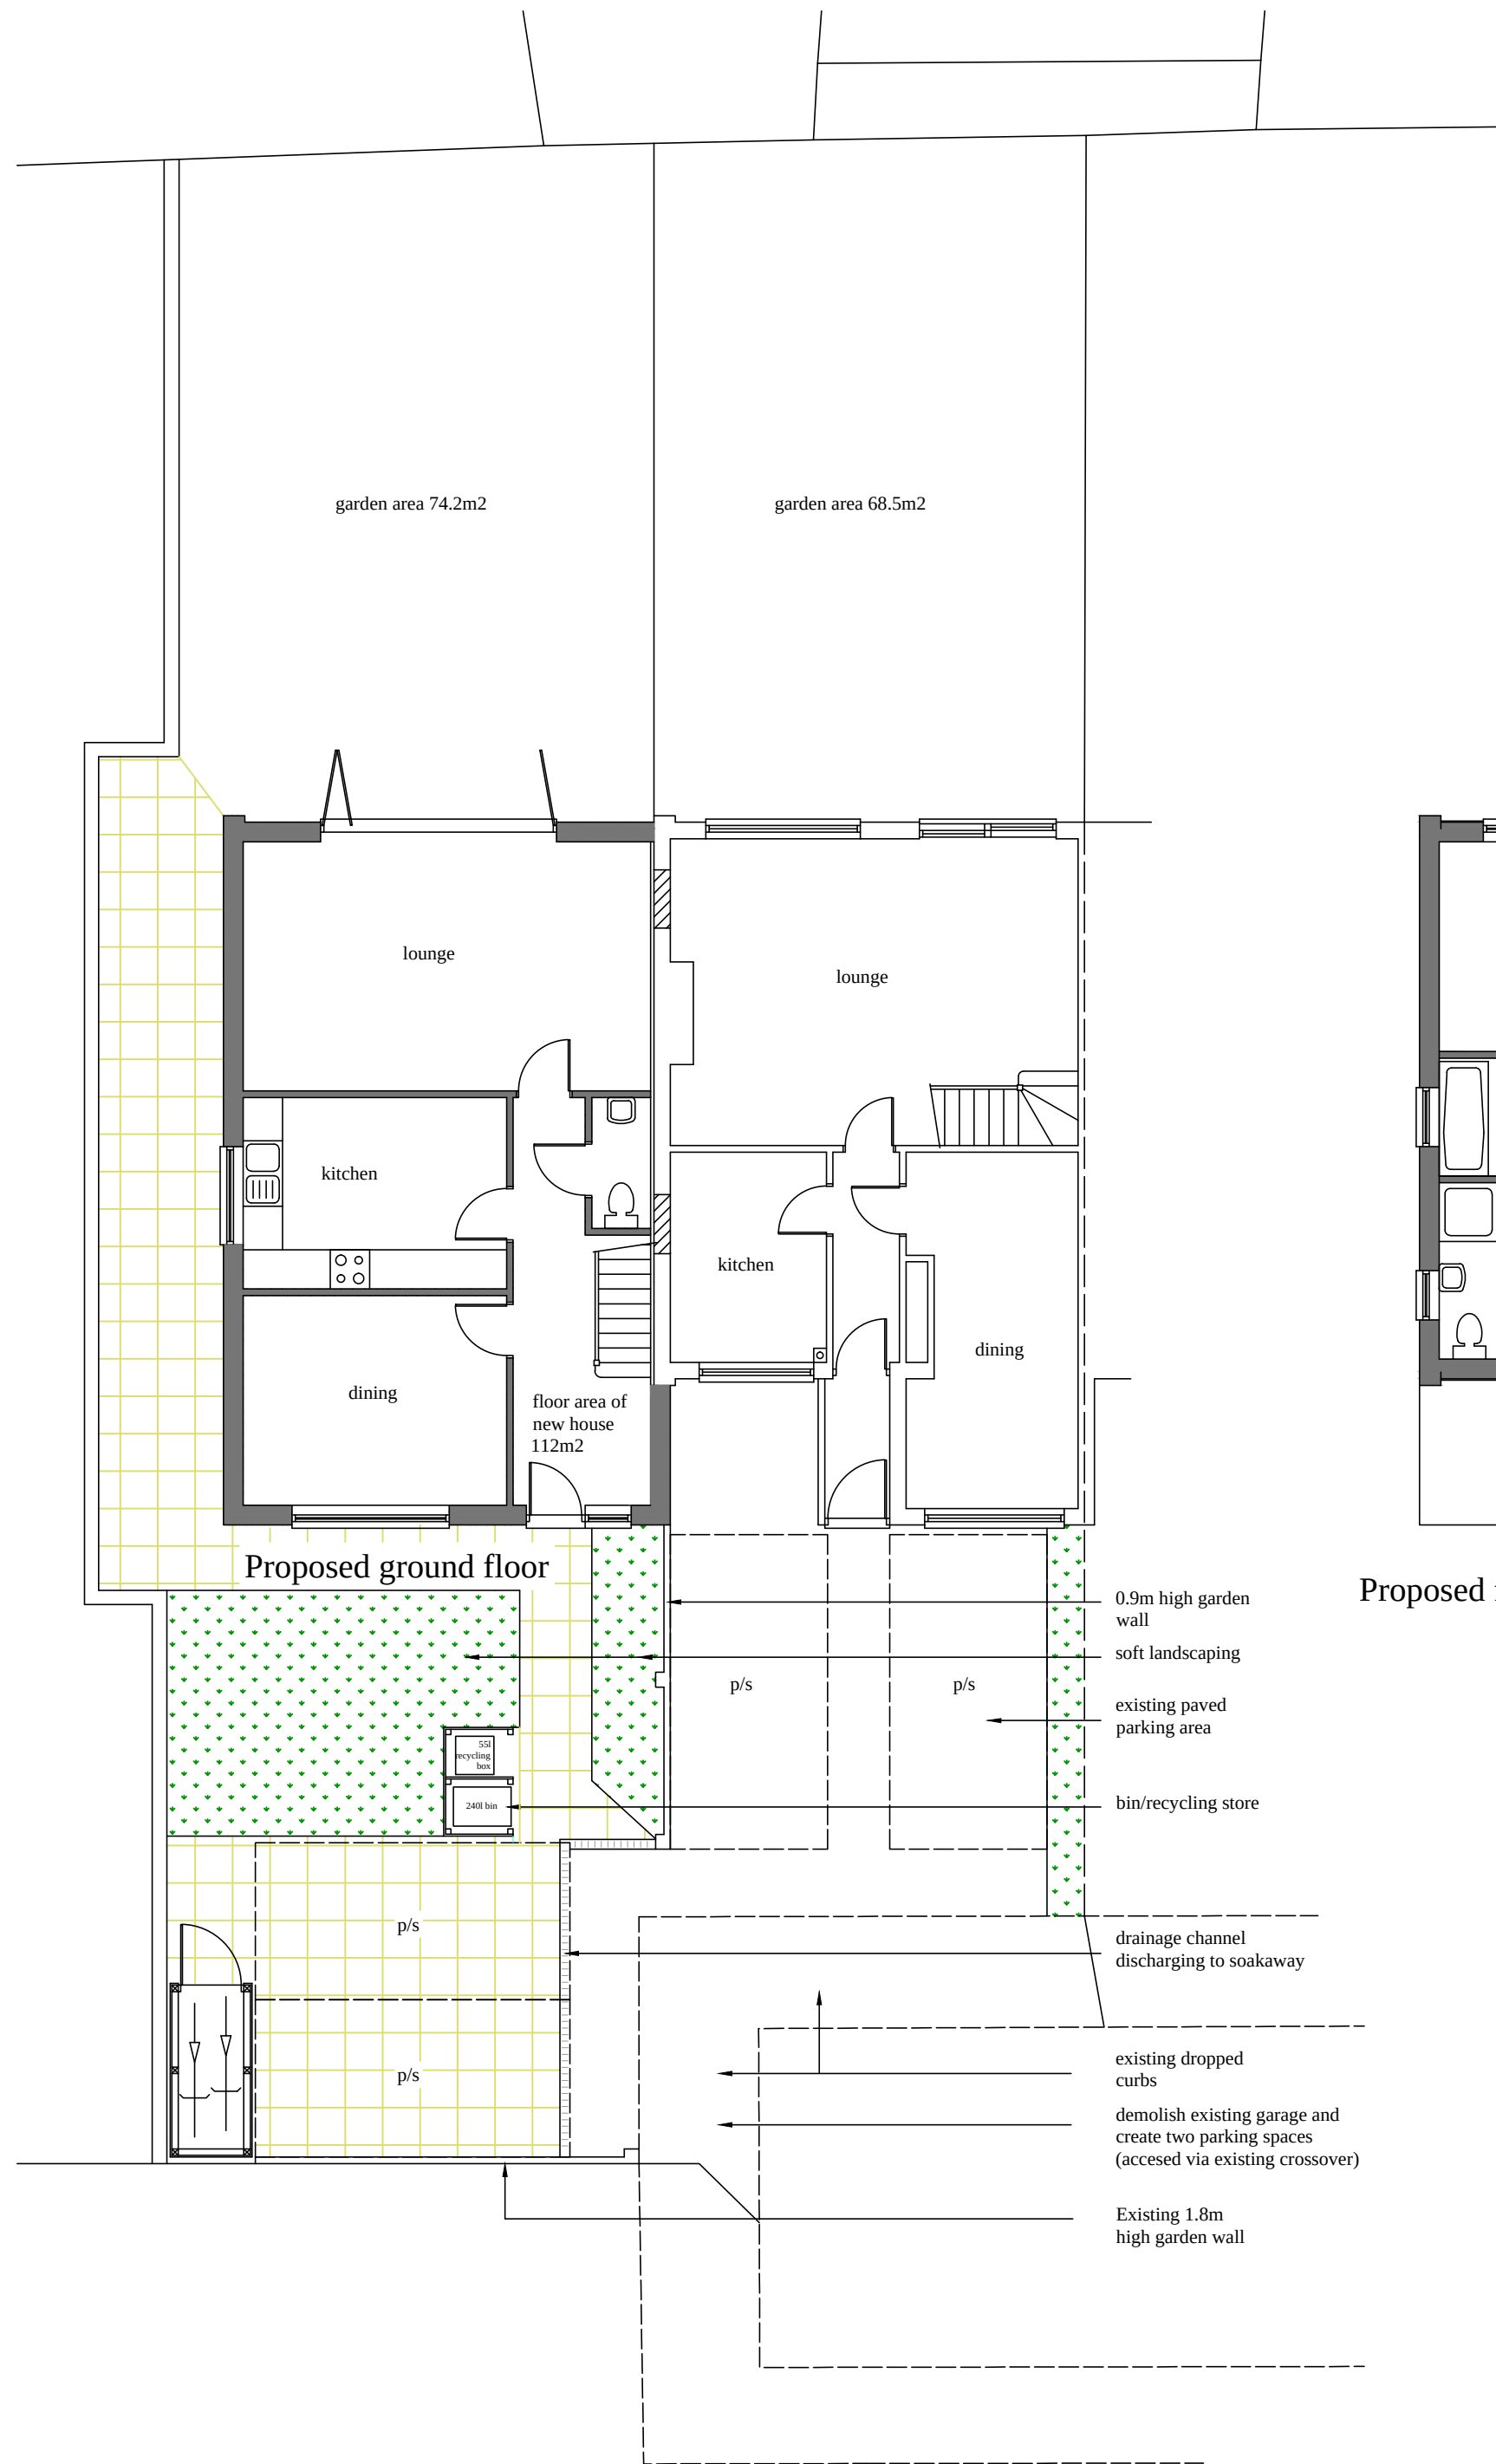

Proposed Side elevation

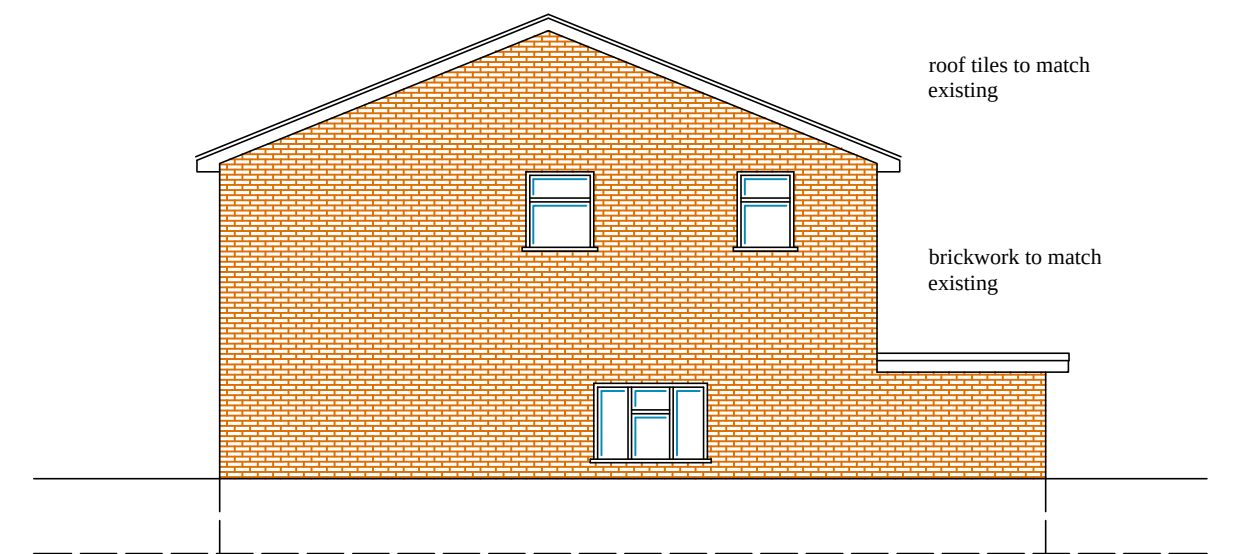

Proposed rear elevation



|           |   |                                  |          |
|-----------|---|----------------------------------|----------|
| Revisions | B | Width of new house reduced.      | 15/05/17 |
|           | A | Parking and landscaping revised. | 27/04/17 |

**ABA** Chartered Surveyors  
49 The Green, Southall UB2 4AR  
email:aba@aujla.co.uk  
Tel: 020 8574 3535

|                      |                                  |                                       |
|----------------------|----------------------------------|---------------------------------------|
| scale 1:100 @A2      | title<br>Floor plan + Elevations |                                       |
| date 13/01/17        |                                  |                                       |
| drg no<br>1703-pl-01 | rev<br>B                         | site<br>13 Salt Hill Close, Uxbridge. |