





FRONT ELEVATION

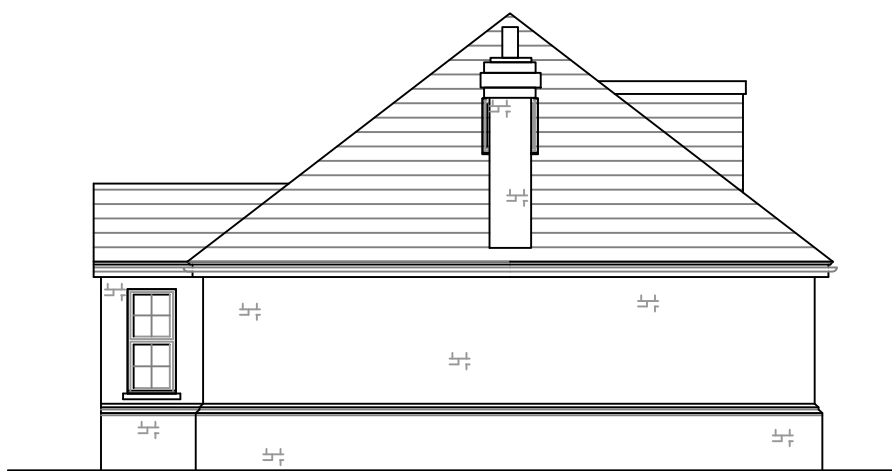


SIDE ELEVATION




REAR ELEVATION

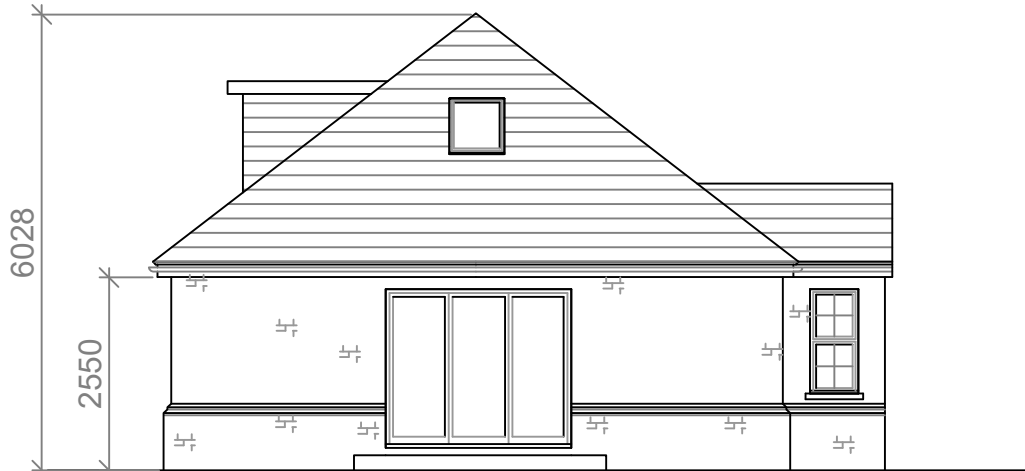



PARTY SIDE ELEVATION

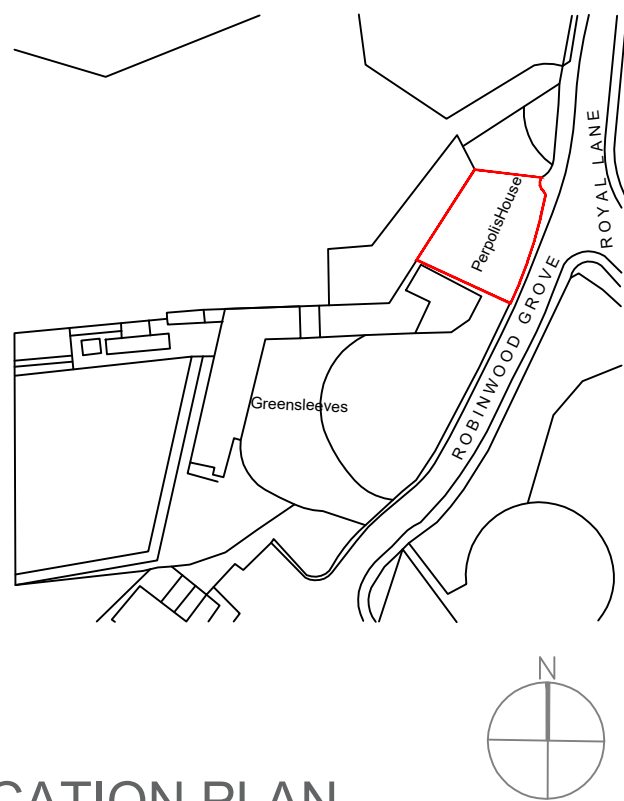


LOCATION PLAN
SCALE:1-1250
0 10m 50m

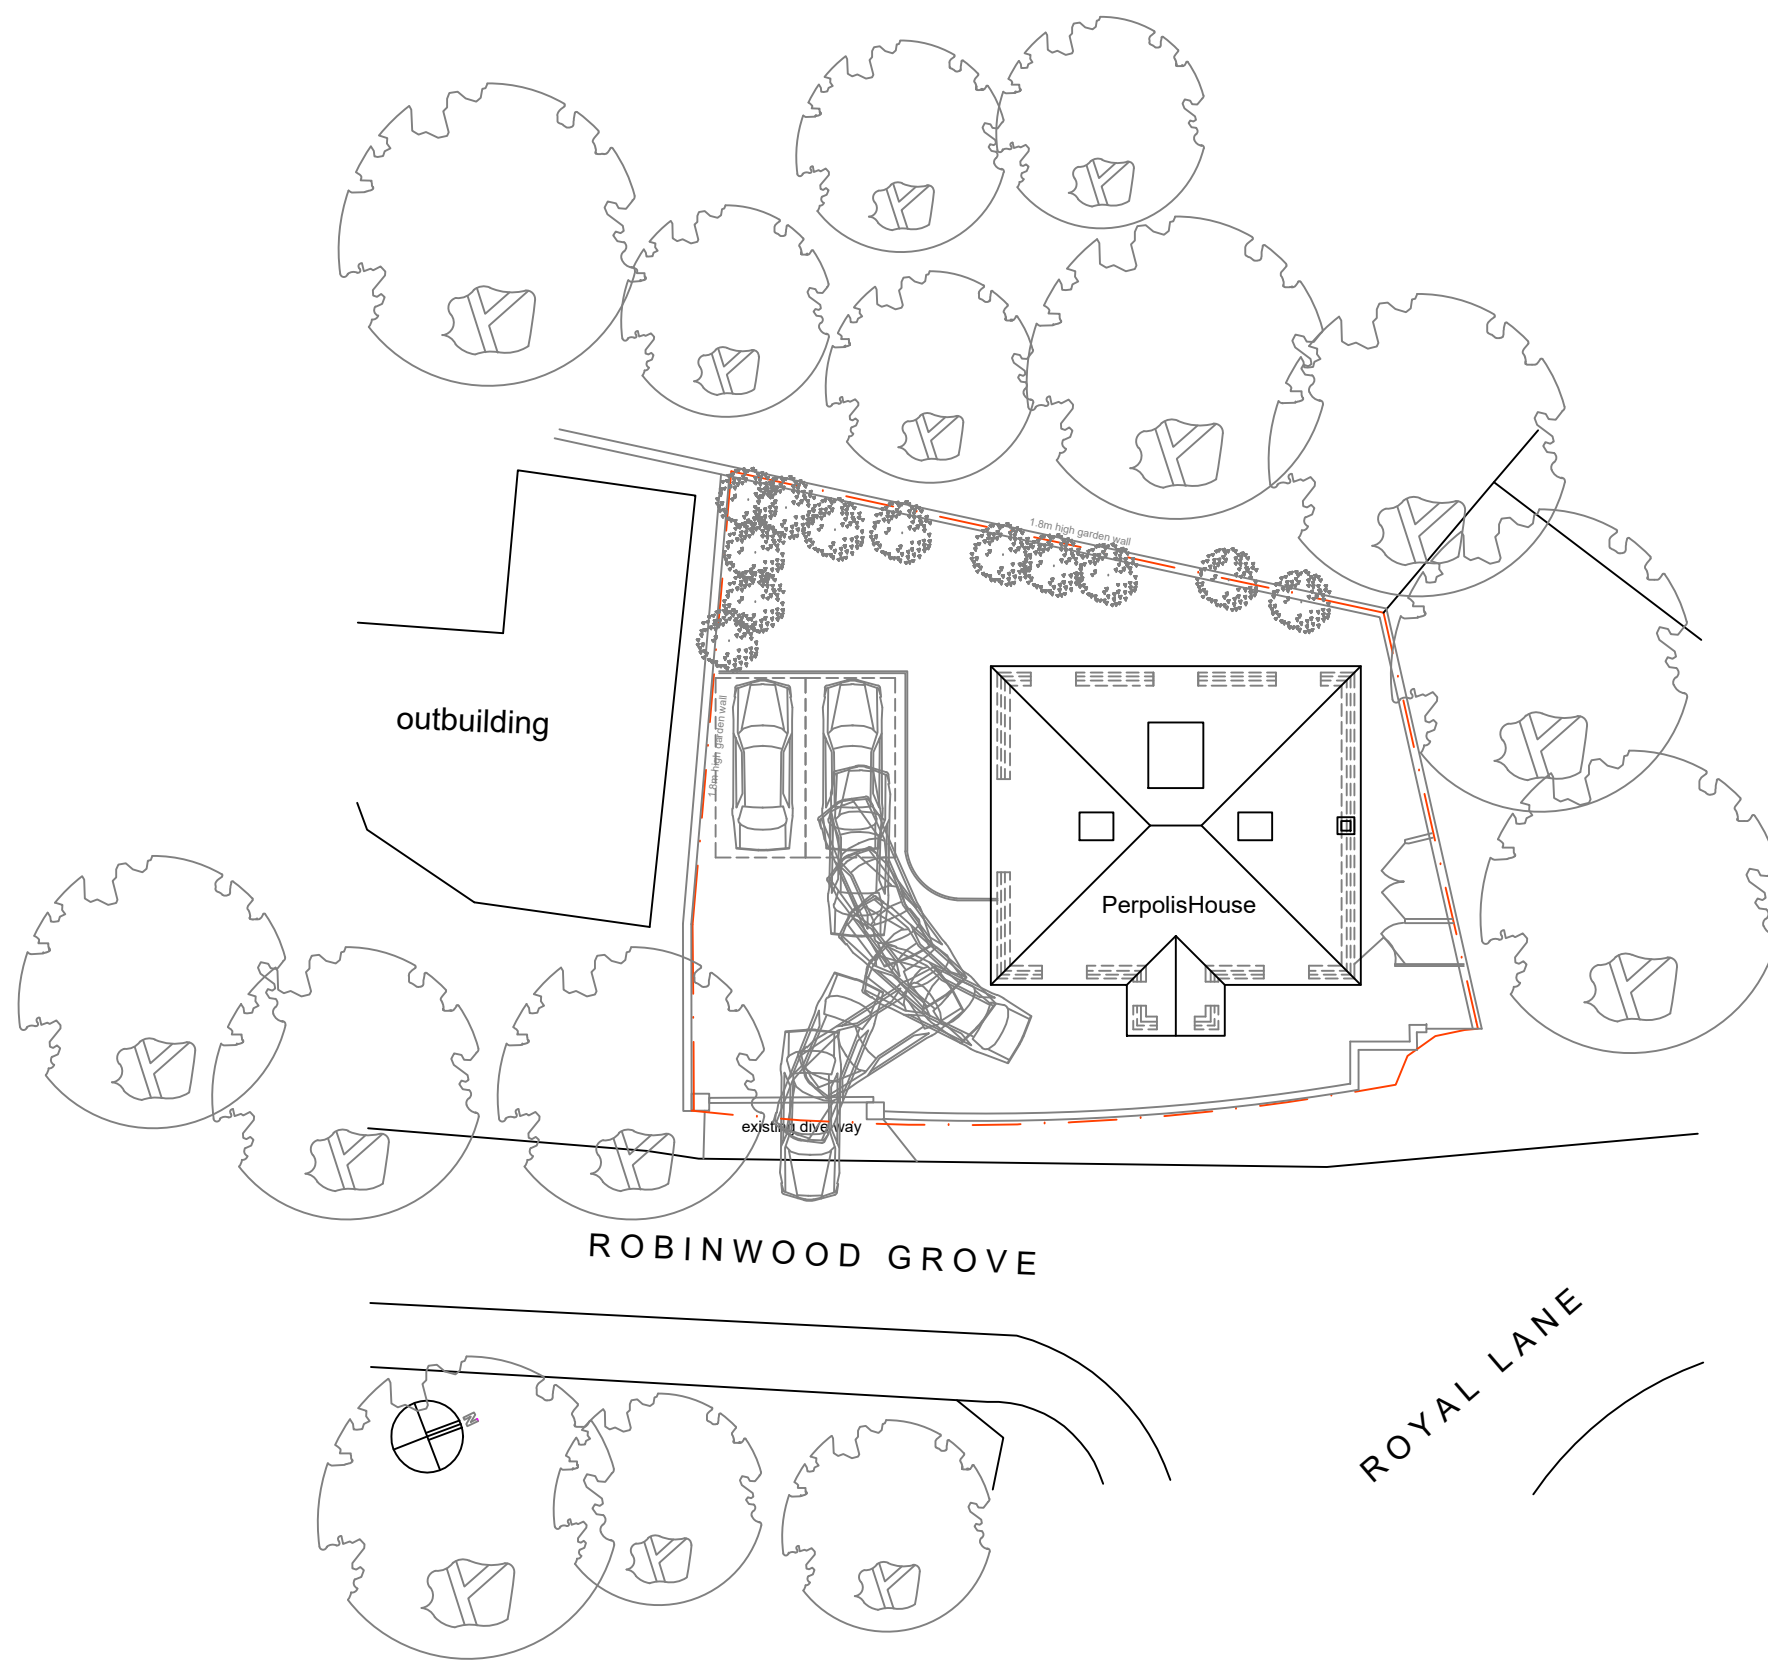


BLOCK PLAN
SCALE:1-200

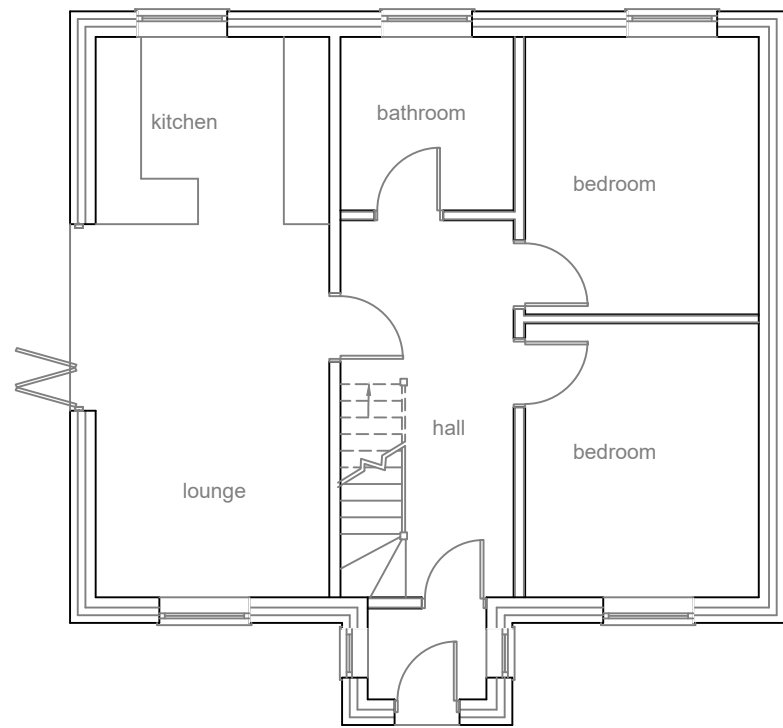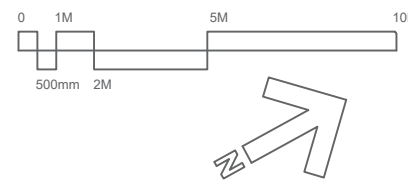


GROUND FLOOR LAYOUT

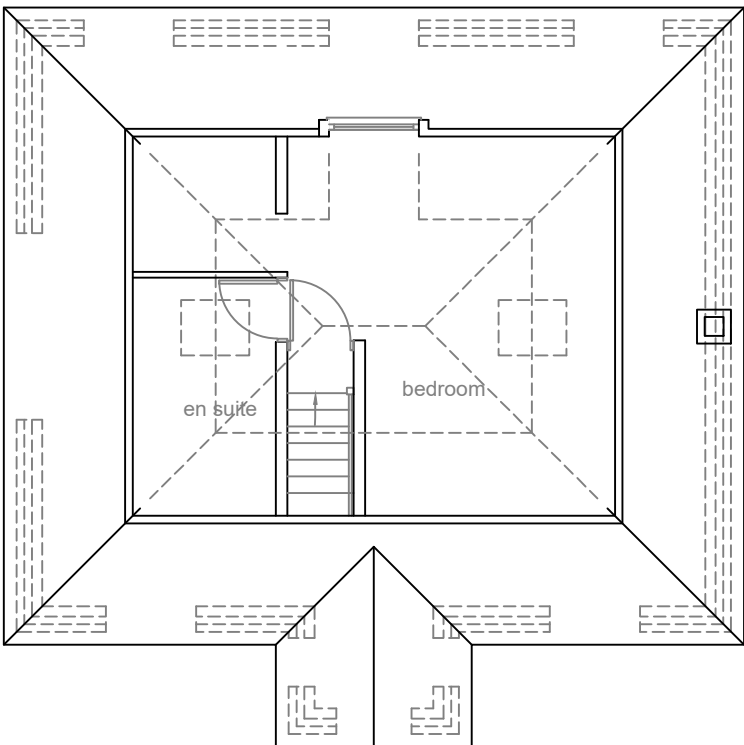

LOFT LAYOUT

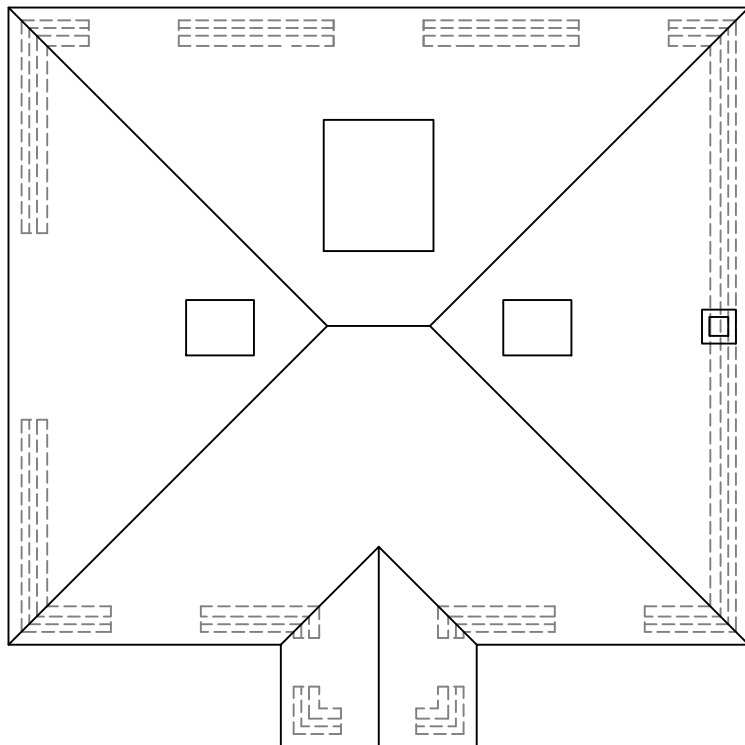

ROOF LAYOUT

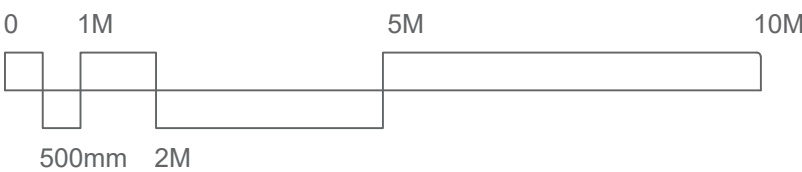

1. Do not scale from this drawing.
 2. All dimensions to be checked on site before ordering.
- By using this drawing the user and his or her employer signify their agreement of the above terms and conditions.

rev no	rev date	info
Perspolis House Robinwood Grove Uxbridge Middlesex UB8 3TW		
EXISTING LAYOUT DWG534-01 SCALE:1:100(A1)		
Drawn by: SK	Date of issue: apr 2021	
Dimensions are taken from the approved layouts		