





FRONT ELEVATION

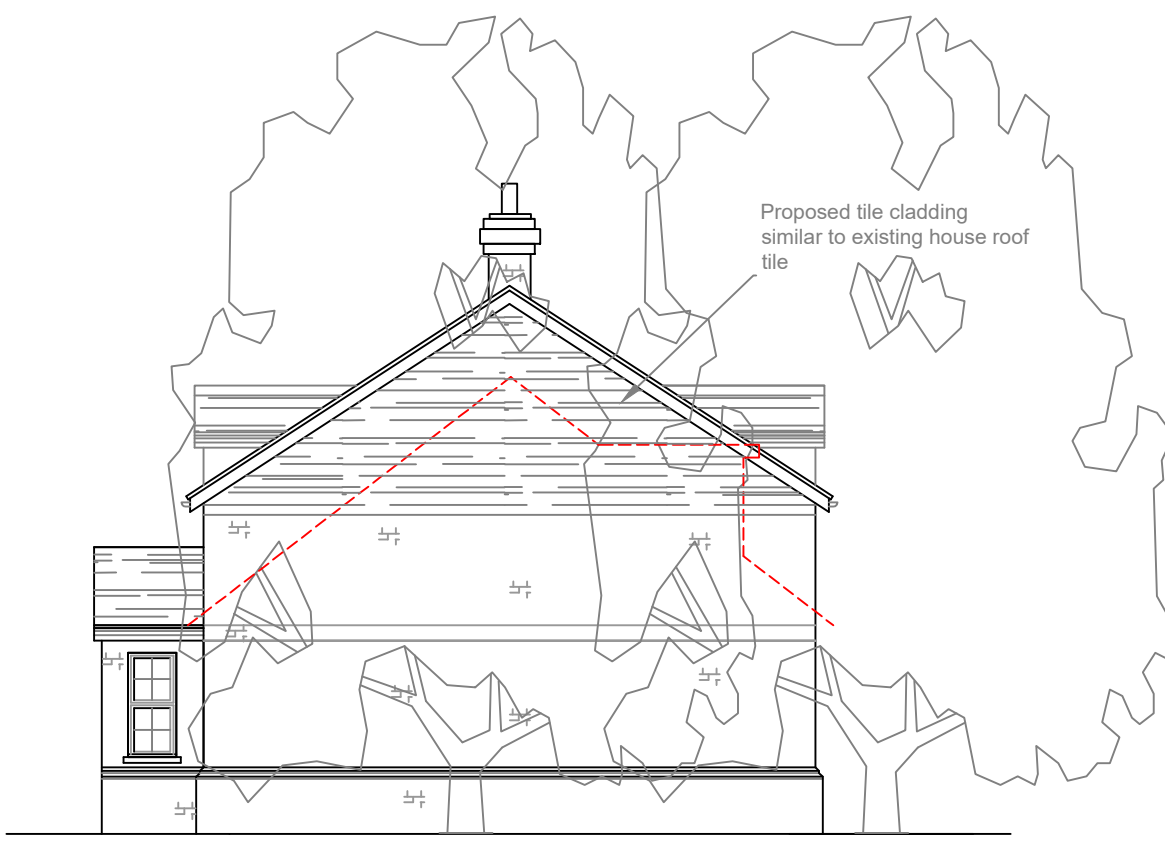

SIDE ELEVATION



REAR ELEVATION

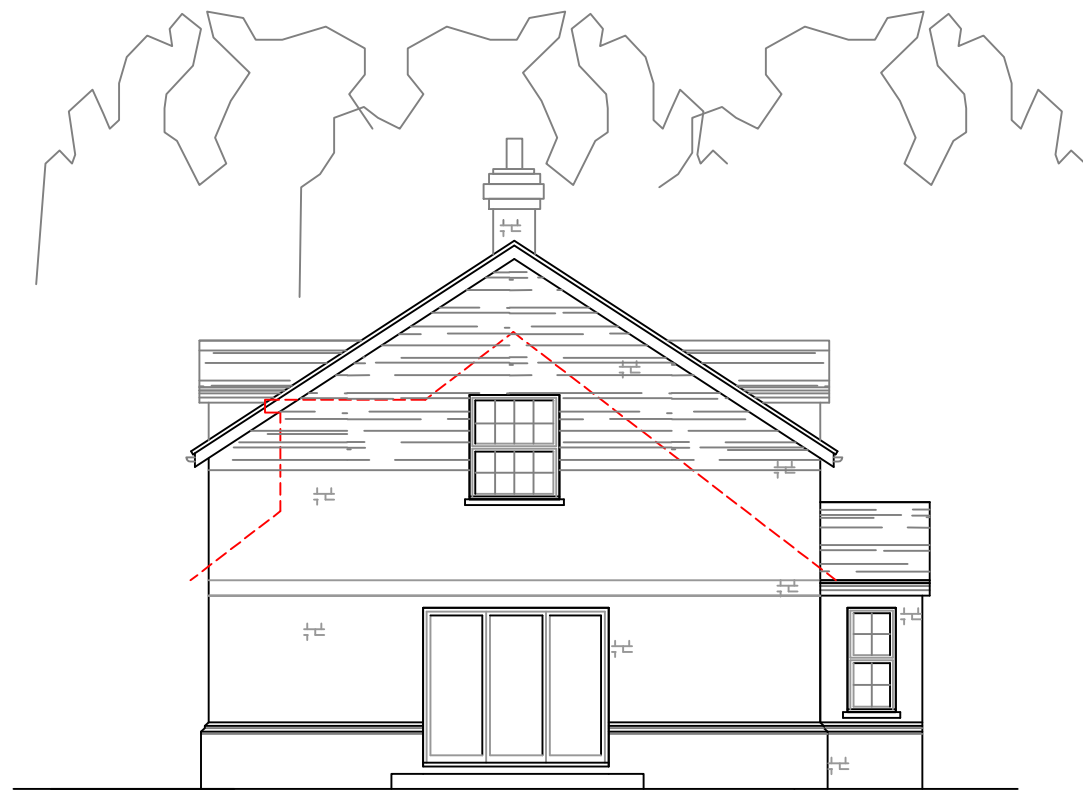


SIDE ELEVATION

Proposed tile cladding
similar to existing house roof
tile


Proposed roof tile
similar to existing house

Proposed brick finish
similar to existing house


Proposed windows and doors
similar to existing house

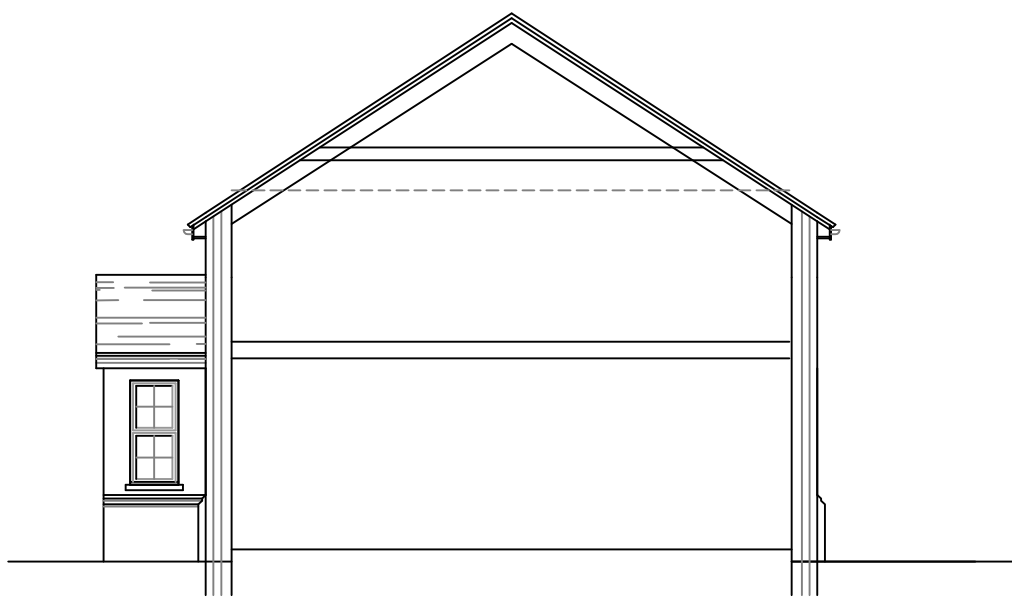


SECTION

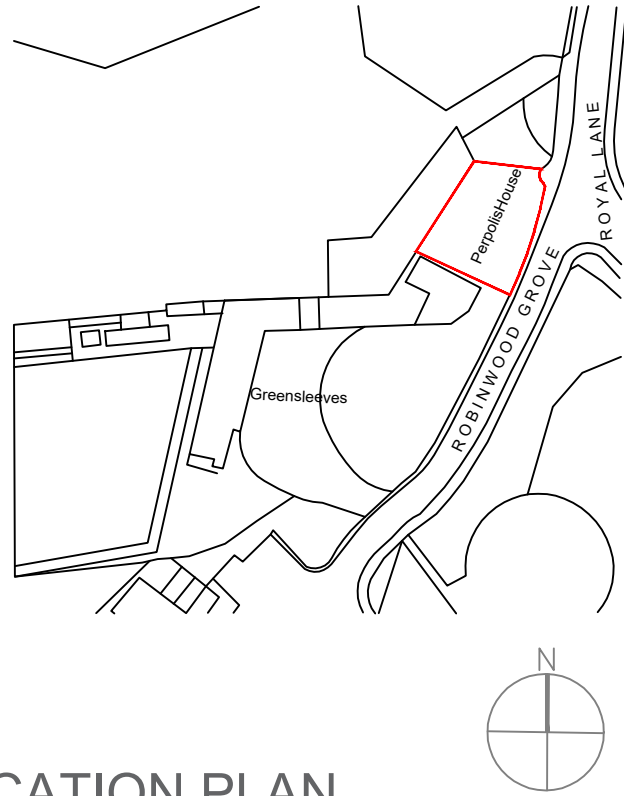


LOCATION PLAN
SCALE:1-1250
0 10m 50m

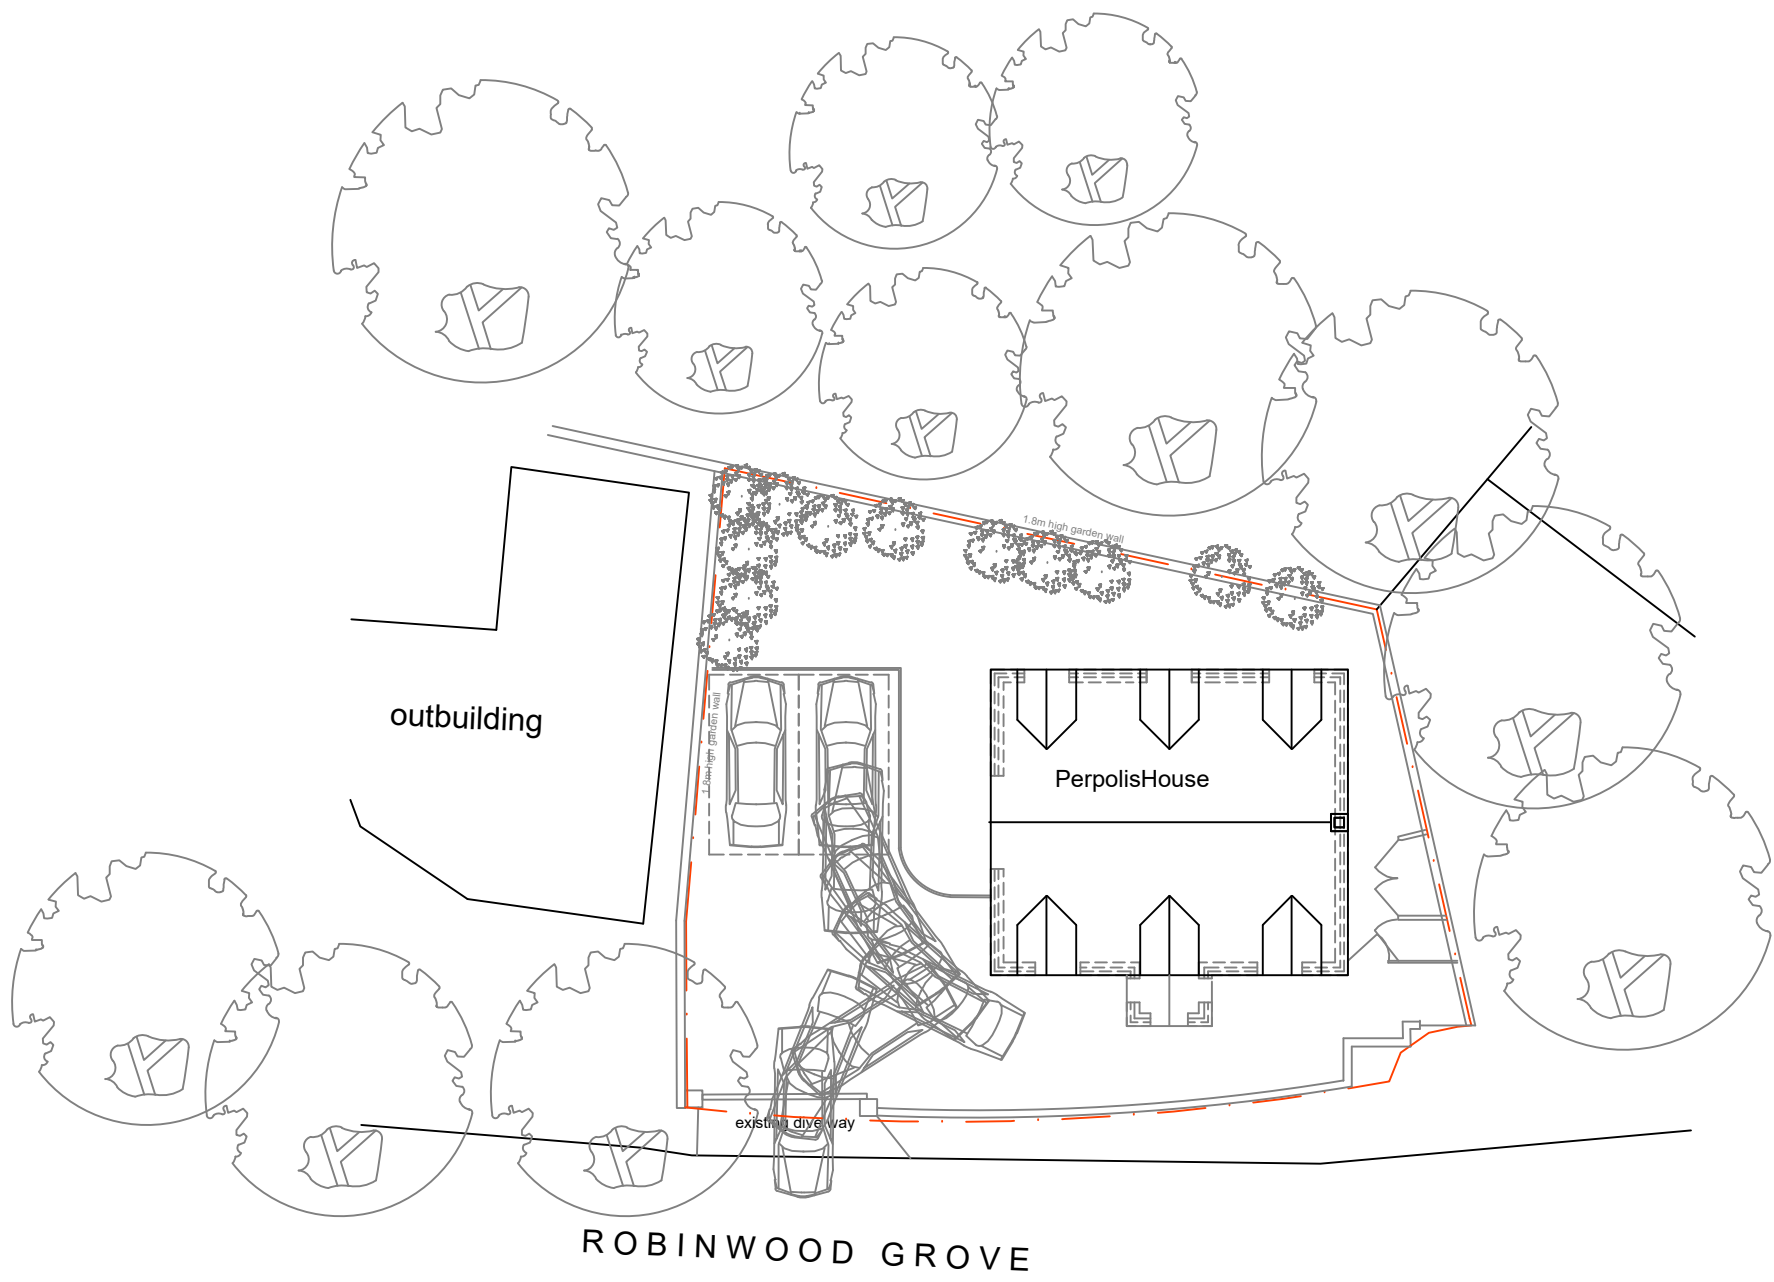


BLOCK PLAN
SCALE:1-200

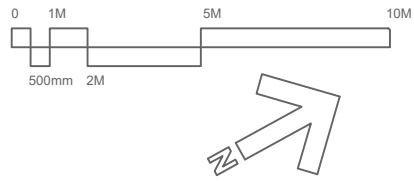


1. Do not scale from this drawing.
2. All dimensions to be checked on site before ordering.
By using this drawing the user and his or her employer
signify their agreement of the above terms and conditions.

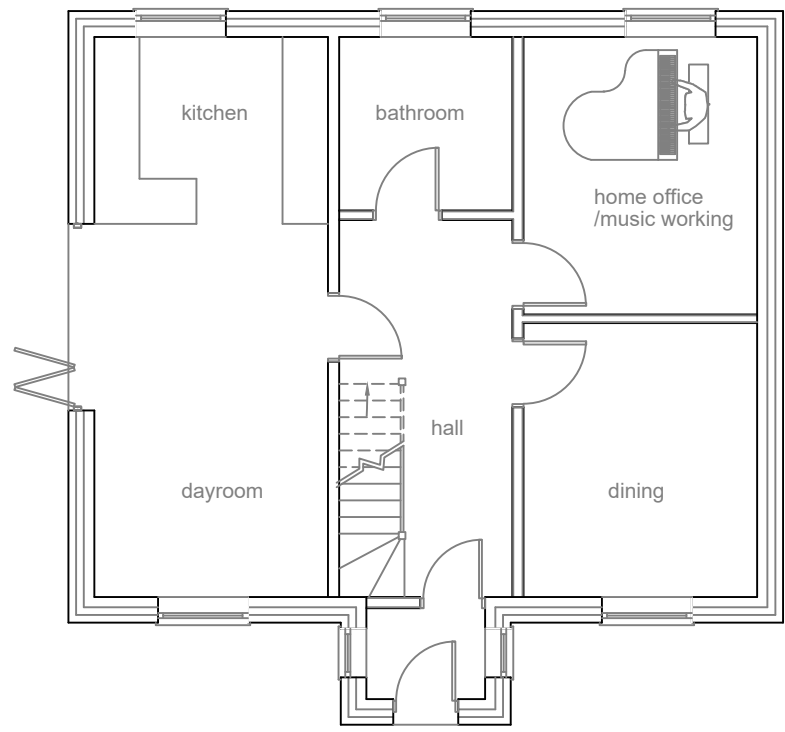


GROUND FLOOR LAYOUT

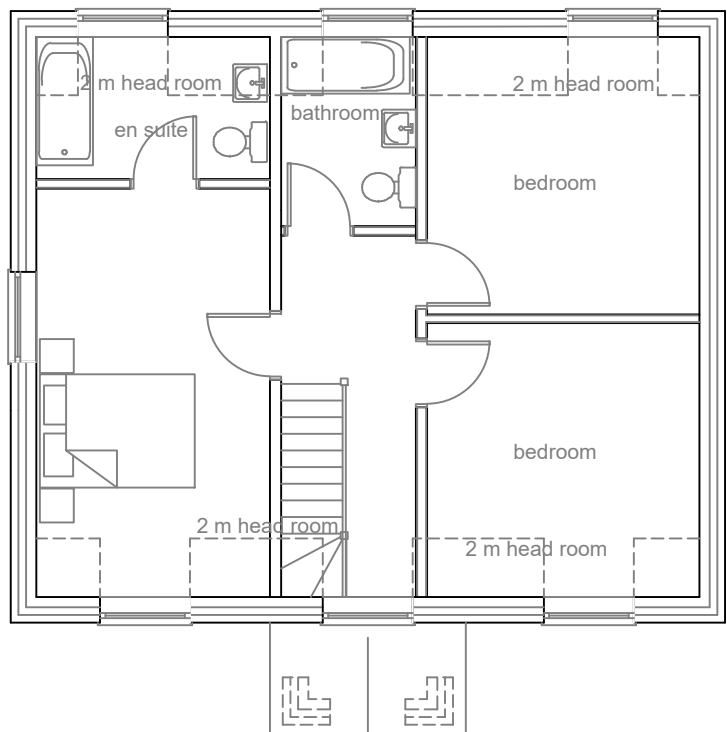

LOFT LAYOUT

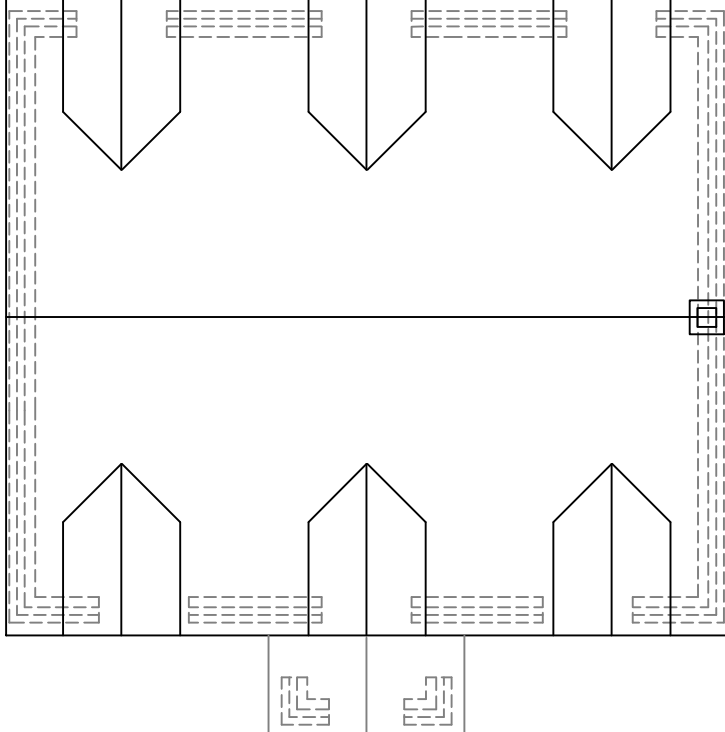

LOFT LAYOUT

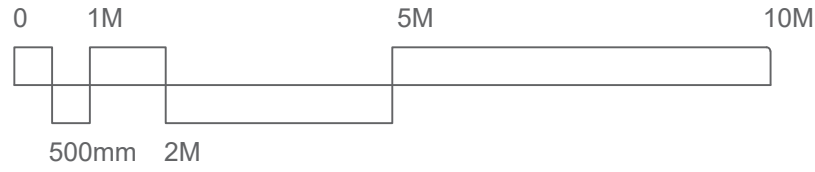

rev no	rev date	info
		Perspolis House Robinwood Grove Uxbridge Middlesex UB8 3TW
		PROPOSED LAYOUT DWG534-02 SCALE:1:100(A1)
		Drawn by: SK Date of issue: apr 2021
		Dimensions are taken from the approved layouts