




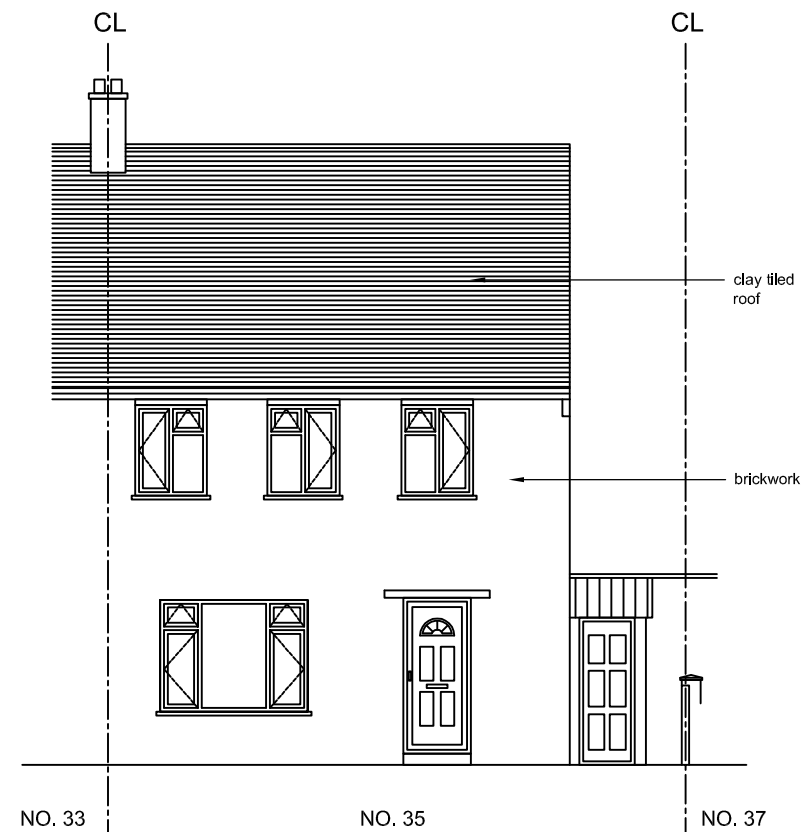


EXISTING FRONT ELEVATION

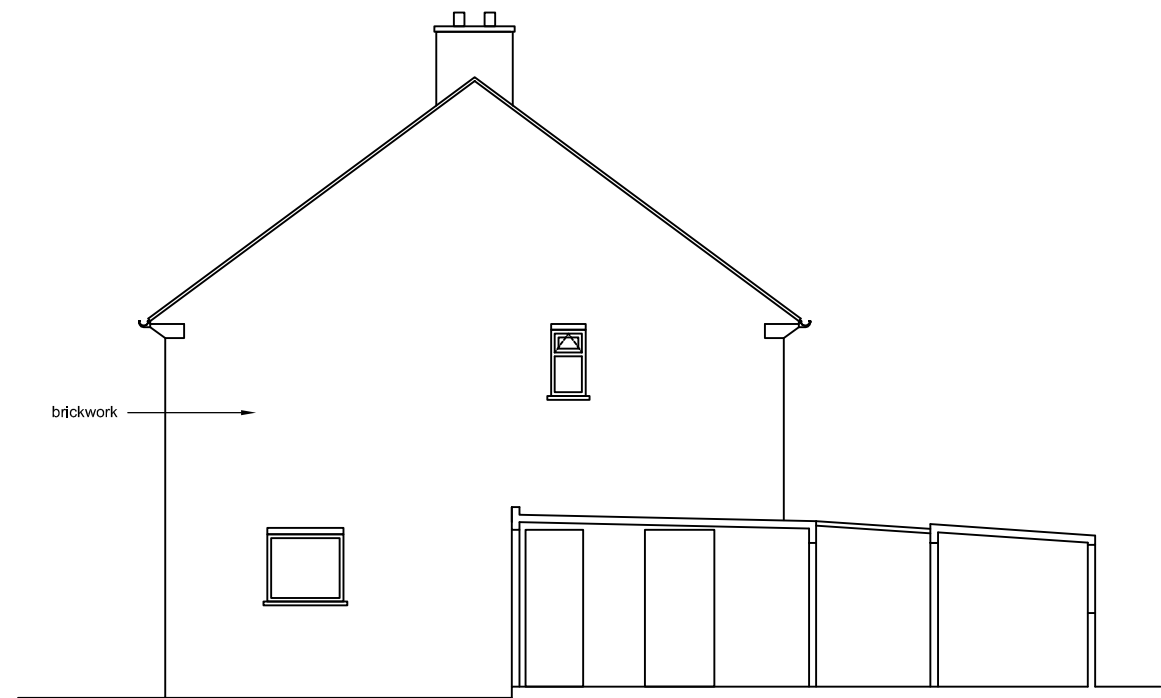


EXISTING SIDE ELEVATION

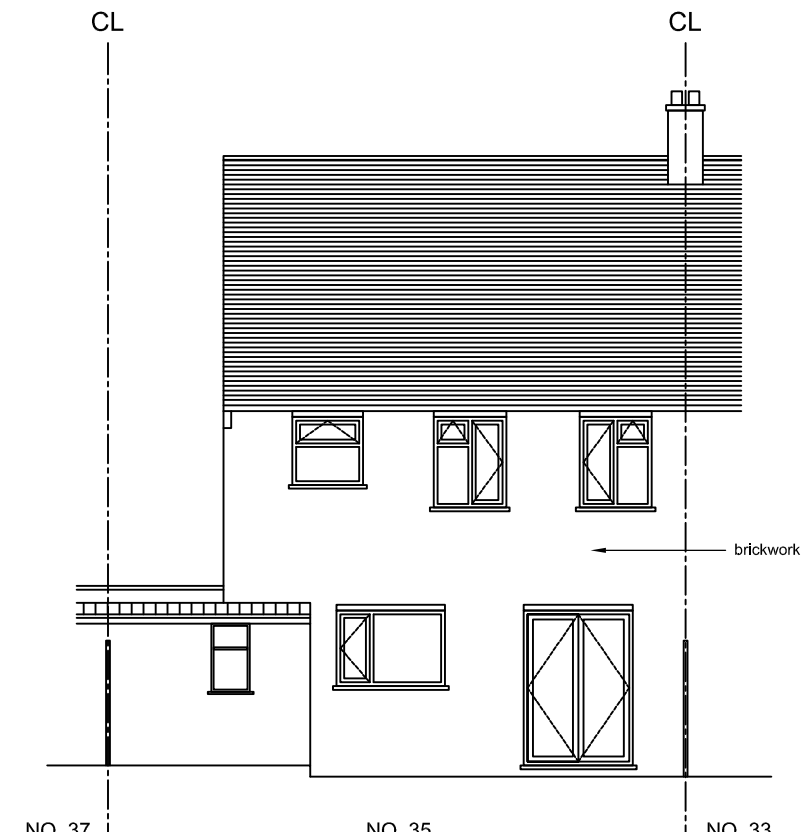

EXISTING REAR ELEVATION

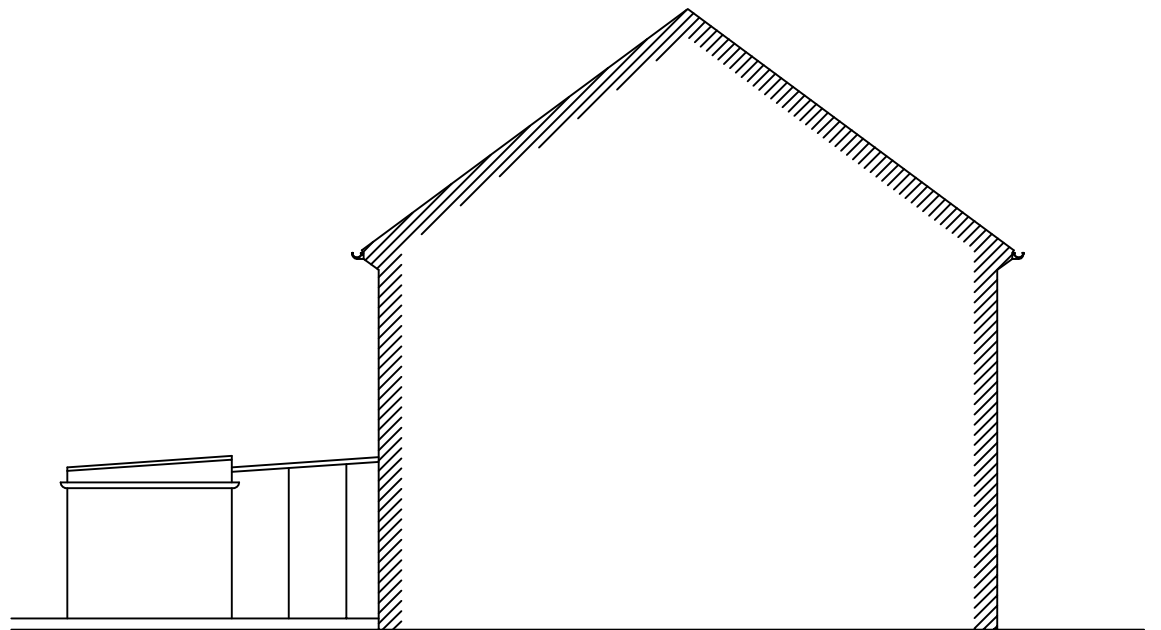

EXISTING SIDE ELEVATION

 

NOTES

The Contractor must verify all dimensions at the site before setting out, commencing work, or making any shop drawings. Any discrepancies must be reported to the Contract Administrator before proceeding.

DO NOT SCALE FROM THIS DRAWING

Rev	Revision notes	Initials	Date



GGC DESIGN LTD
CHARTERED ARCHITECT
Tel: 01895 251323
Mob: 07976 732636
g.g.calton11@btinternet.com

PROJECT
35 WORCESTER ROAD, COWLEY, UB8 3TH
REAR EXTENSION

DESCRIPTION
EXISTING ELEVATIONS

SCALE 1:100 @ A3	DRAWN BY EG	CHECKED BY GC	DATE 15/10/16
DRAWING No. 35 WR / P / 04			REV.