



NOTES


The Contractor must verify all dimensions at the site before setting out. Any discrepancies between the drawings and the site conditions must be reported to the Contract Administrator before proceeding.
DO NOT SCALE FROM THIS DRAWING

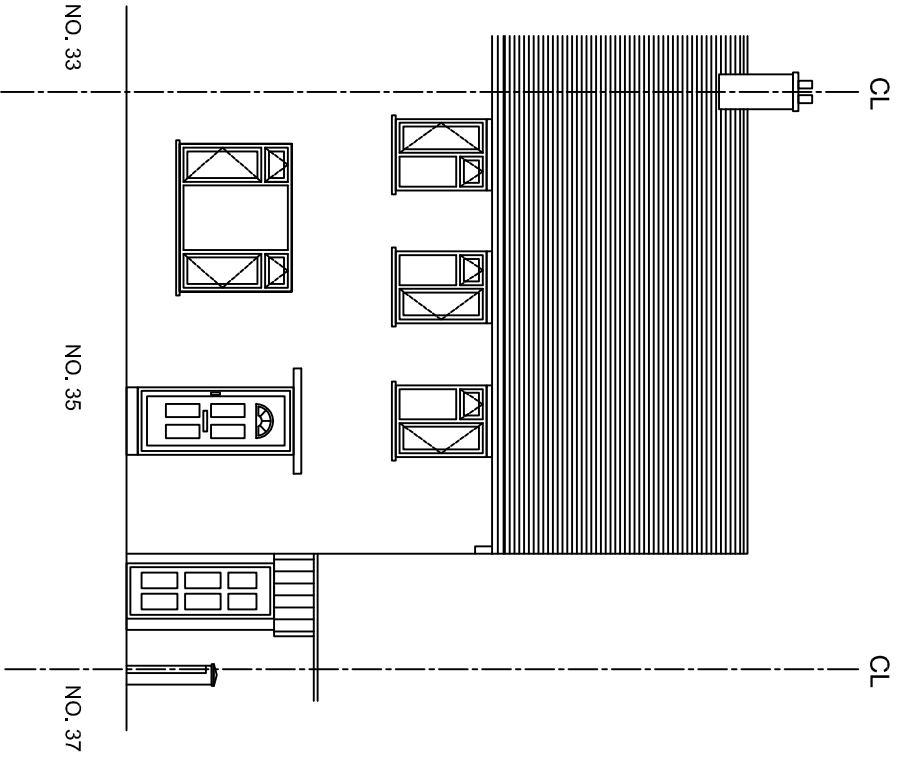


PROPOSED FRONT ELEVATION

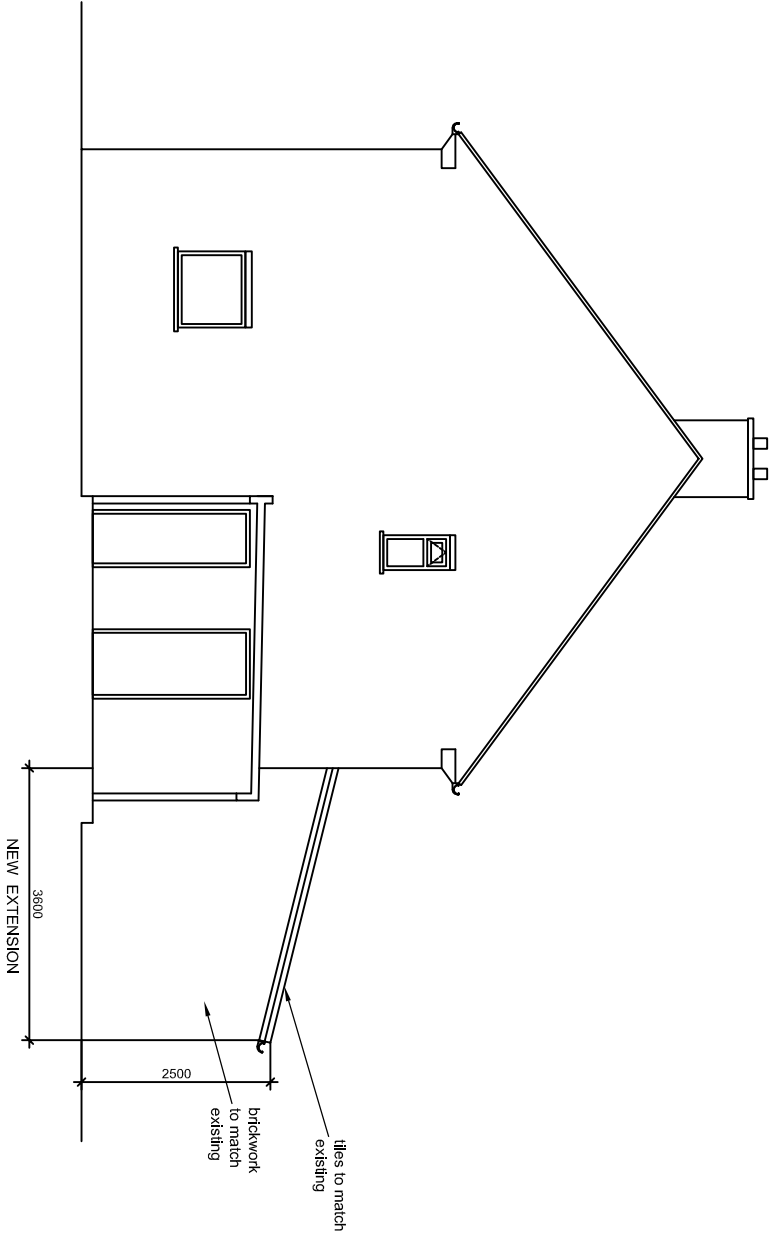


PROPOSED SIDE ELEVATION

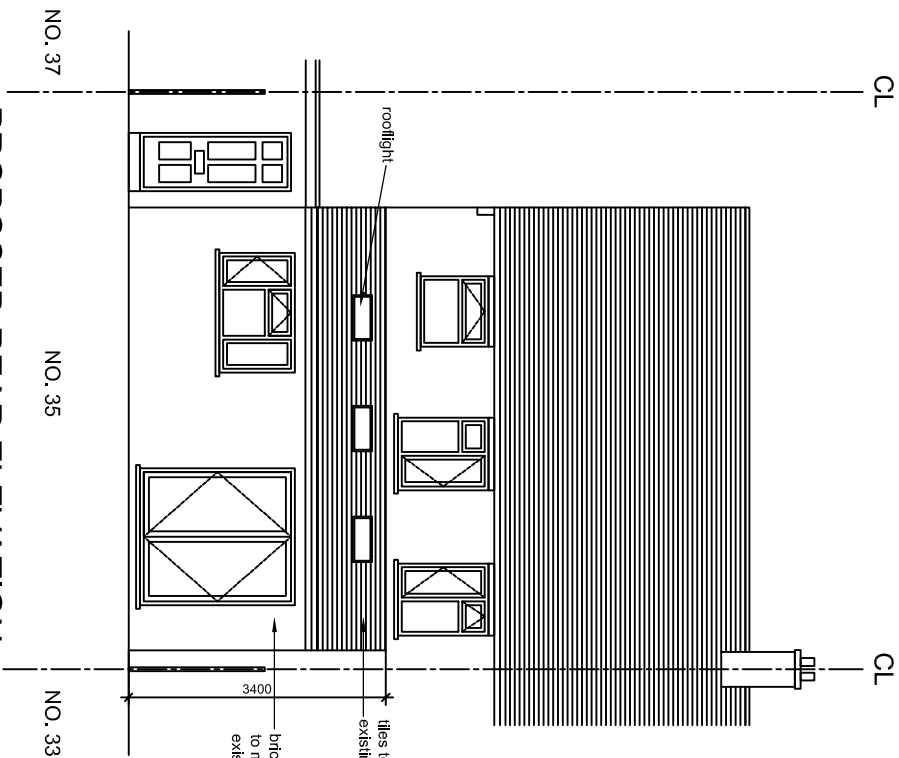

PROPOSED REAR ELEVATION

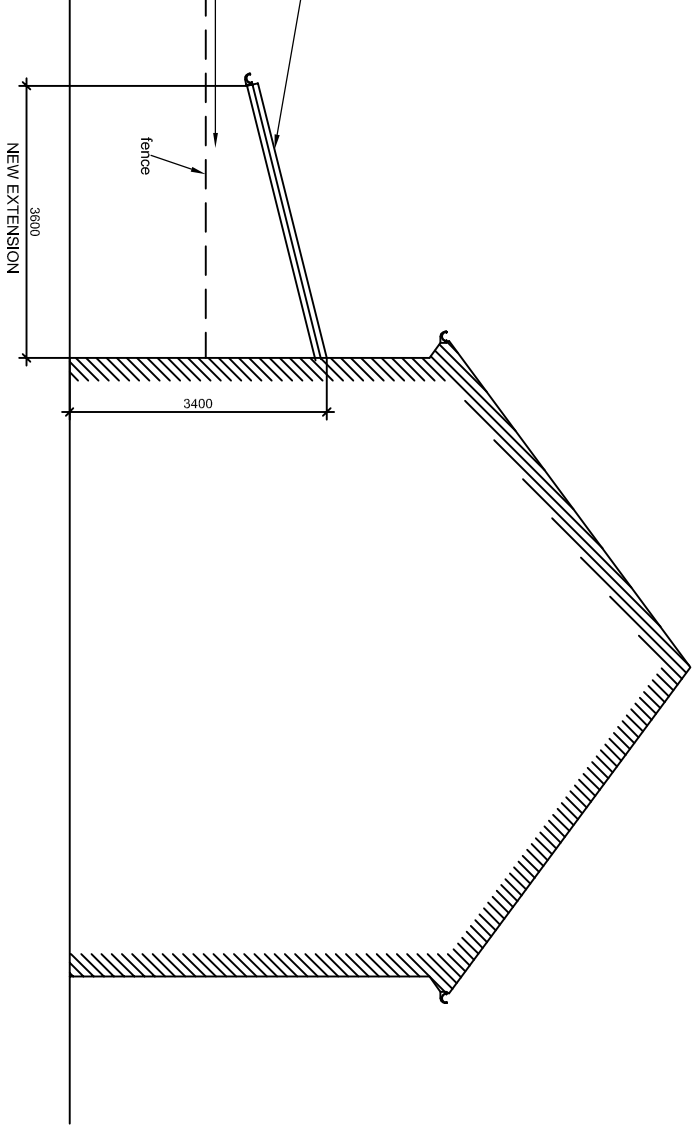

PROPOSED SIDE ELEVATION

 

Rev	Revision notes	Initials	Date
-	-	-	-



GGC DESIGN LTD
CHARTERED ARCHITECT
Tel: 01895 251323
Mob: 07976 732636
g.g.callon11@btinternet.com

PROJECT
35 WORCESTER ROAD, COWLEY, UB8 3TH
REAR EXTENSION

DESCRIPTION PROPOSED ELEVATIONS			
SCALE 1:100 @ A3	DRAWN BY EG	CHECKED BY GC	DATE 15/10/16
DRAWING No. 35 WR / P / 05	REV.	C	