

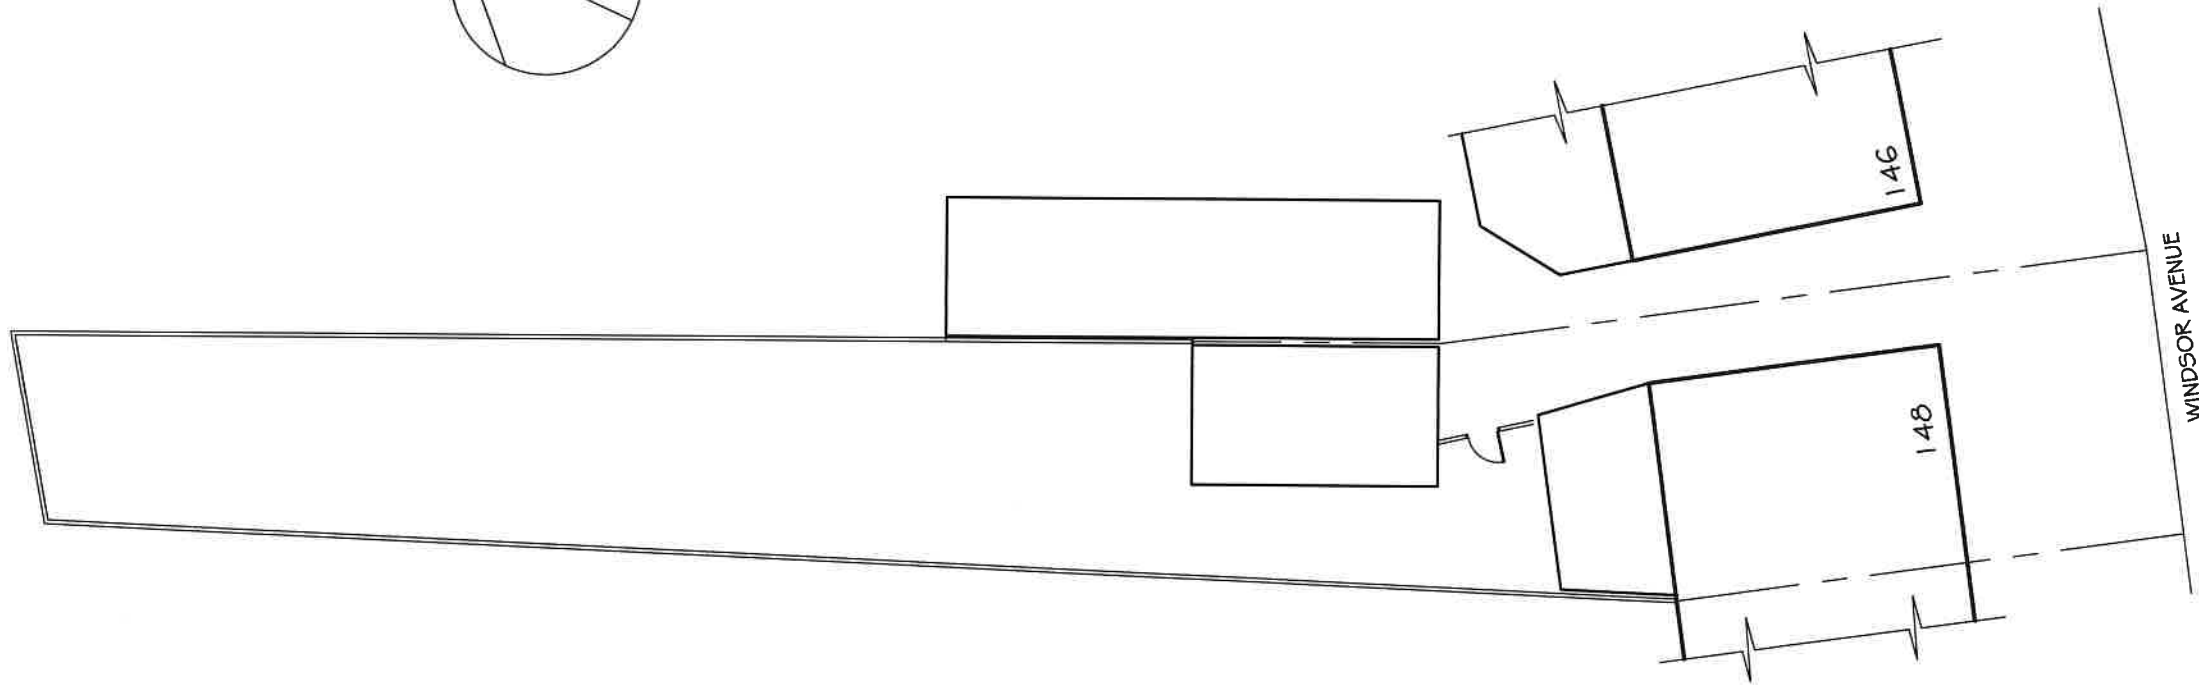


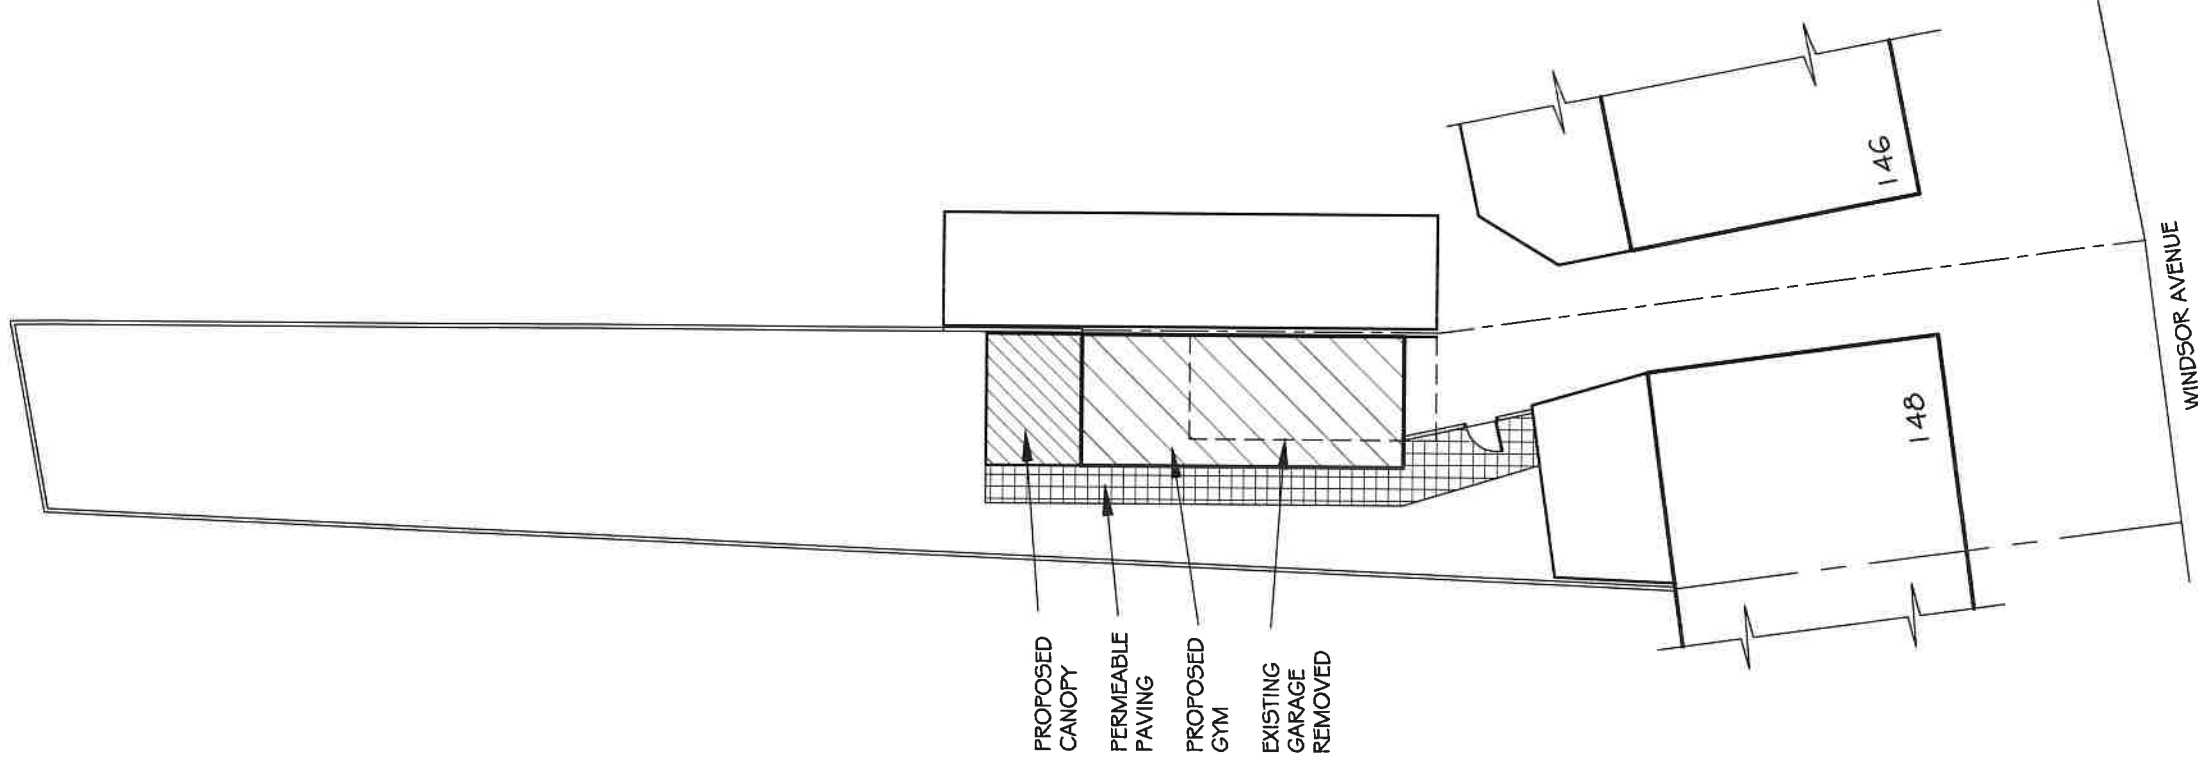

EXISTING SITE PLAN

SCALE= 1:200

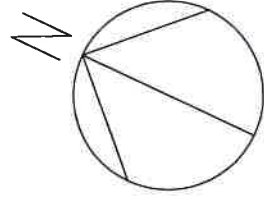


PROPOSED SITE PLAN

SCALE= 1:200





SCALE BAR


K A ARCHITECTURAL DRAWING SERVICES 141 LANGLEY ROAD, SLOUGH SL3 7DZ TEL/FAX 01753 541 824, MOBILE 07939213221			
148 Windsor Avenue, Hillingdon Gym and Canopy			
Mr Nabi Kamrabb			
Existing and Proposed Site Plan			
Date September 2003	Scale As Shown (A3)	No. 2189/1	Date Issued

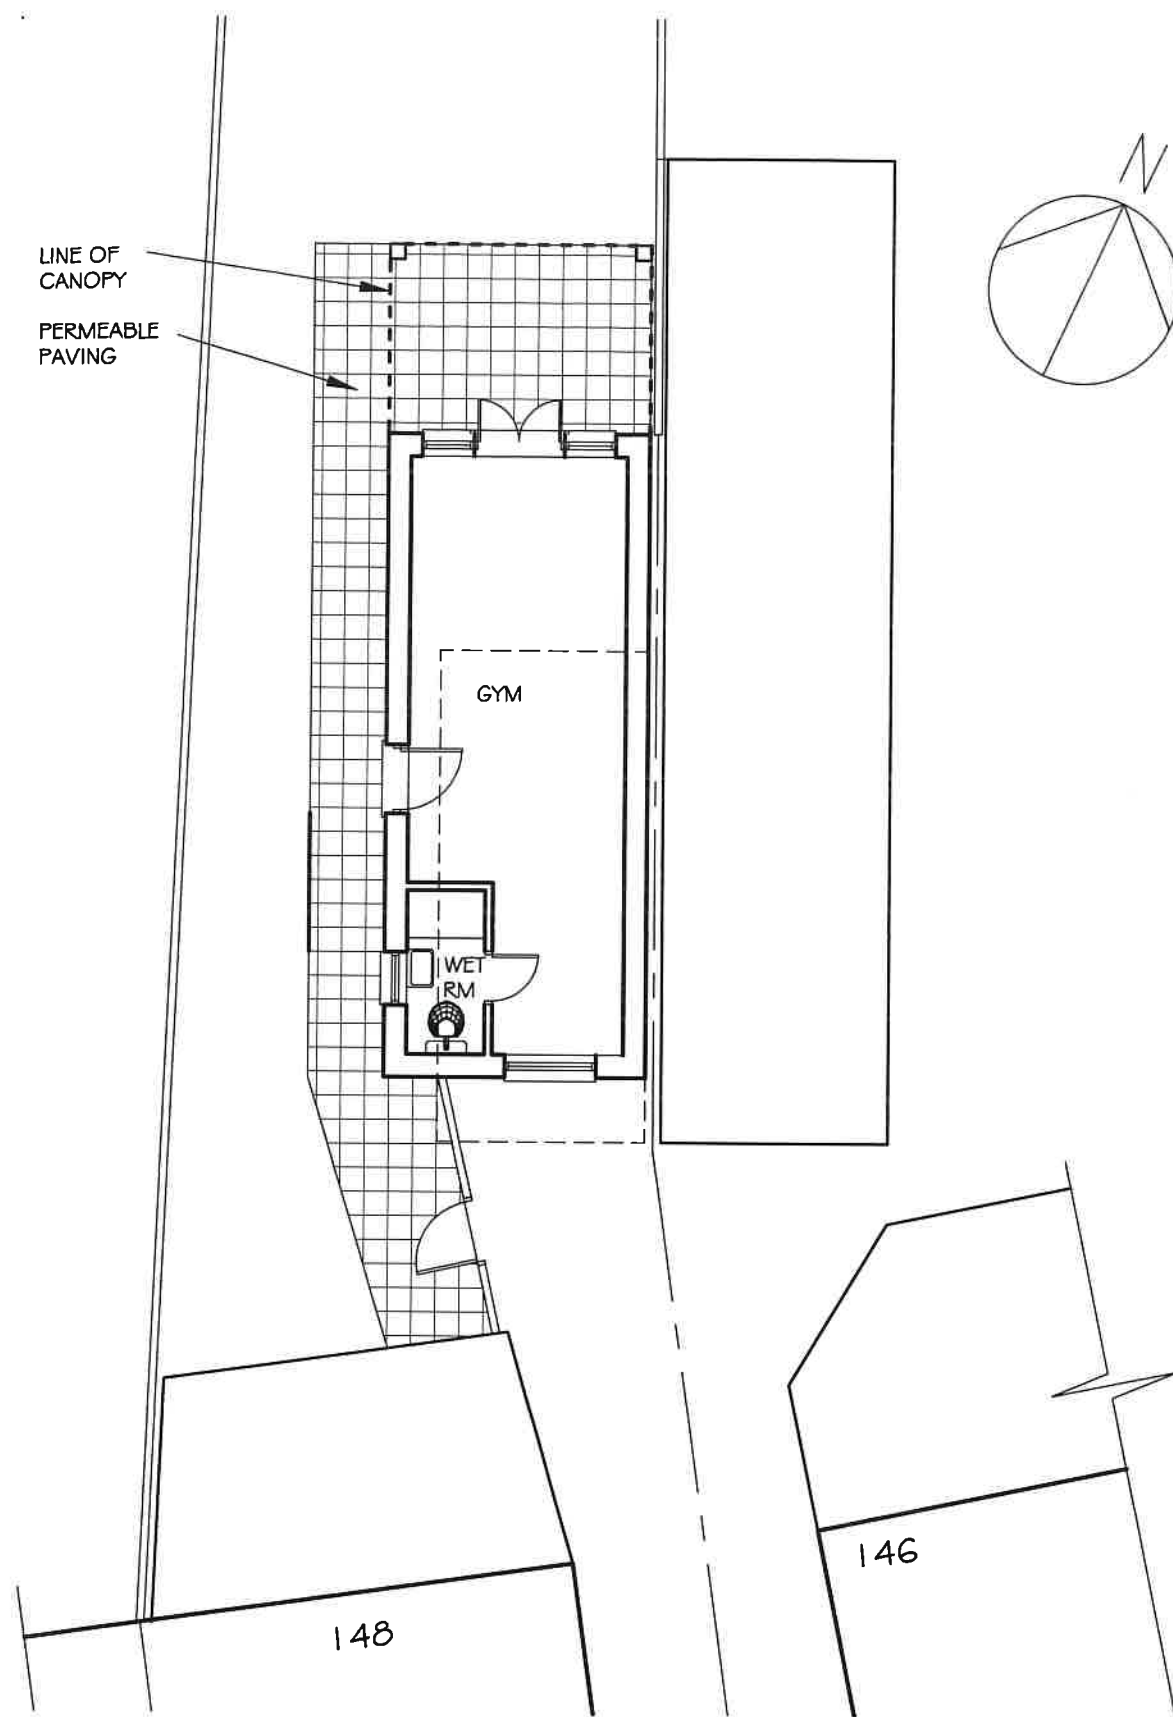

GROUND FLOOR PLAN
SCALE= 1:100

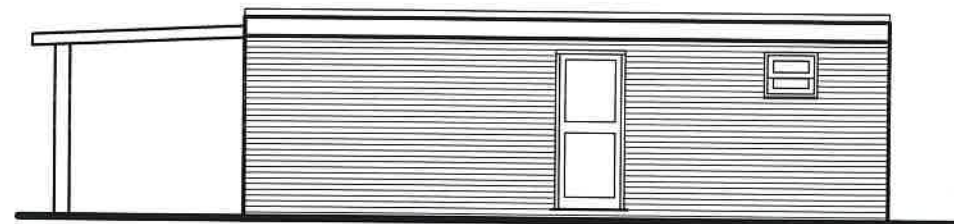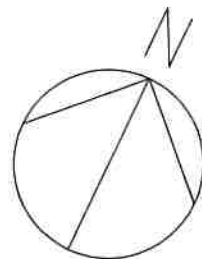


WEST ELEVATION
SCALE= 1:100

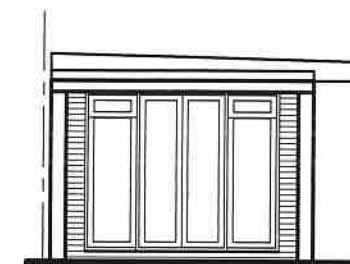

NORTH ELEVATION
SCALE= 1:100



EAST ELEVATION
SCALE= 1:100

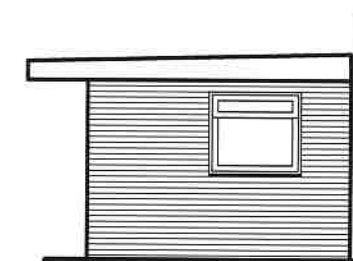

SOUTH ELEVATION
SCALE= 1:100



SCALE BAR

K A ARCHITECTURAL DRAWING SERVICES 141 LANGLEY ROAD, SLOUGH SL3 7DZ TEL/FAX 01753 541 824, MOBILE 07939213221			
Job	148 Windsor Avenue, Hillingdon Gym and Canopy		Date Revisions
Client	Mr Nabi Kamyab		
Drawing	Proposed Plan and Elevations		
Date	September 2026	Scale	As Shown (A3)
		Dep. No.	2189/2