



Notes

All work to be in accordance with the current Building Regulations, all relevant British Standard Codes of Practice.
Contractor to check all dimensions on site prior to commencement of works.

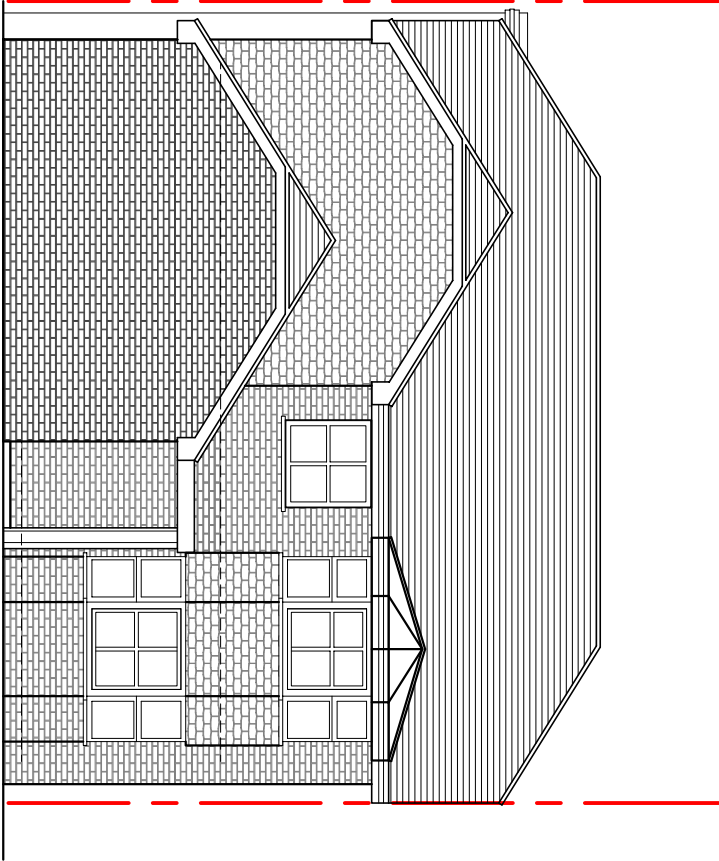


EXISTING FRONT ELEVATION

SCALE 1:100

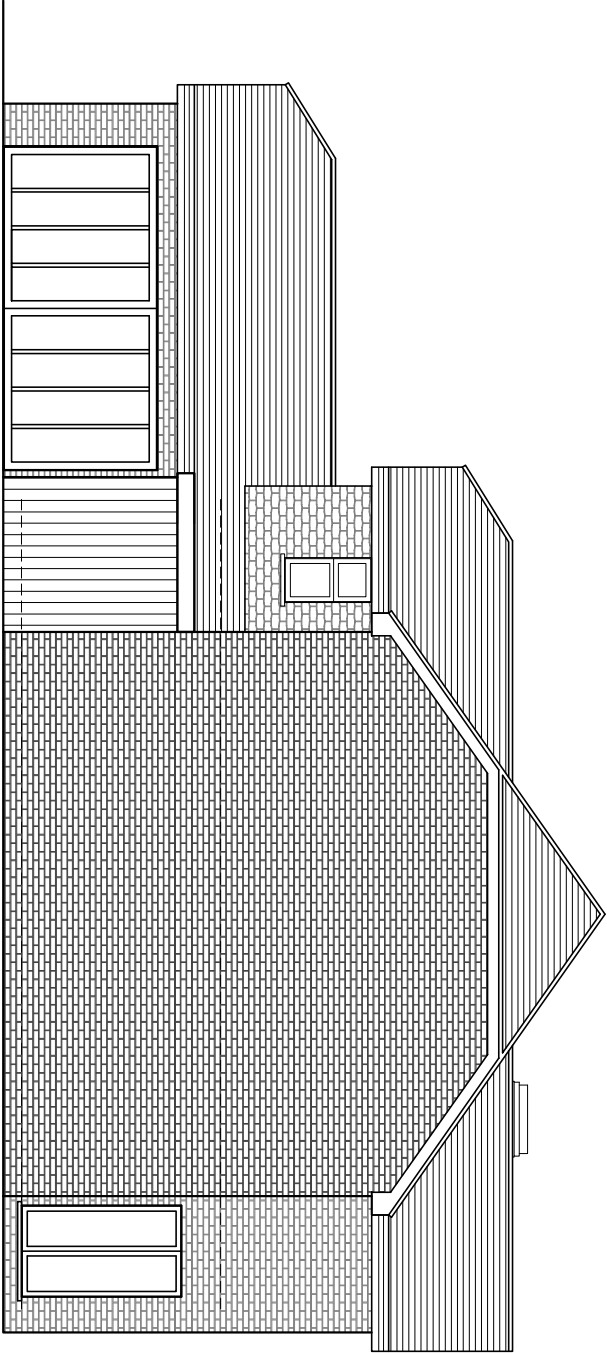

EXISTING SIDE ELEVATION

SCALE 1:100

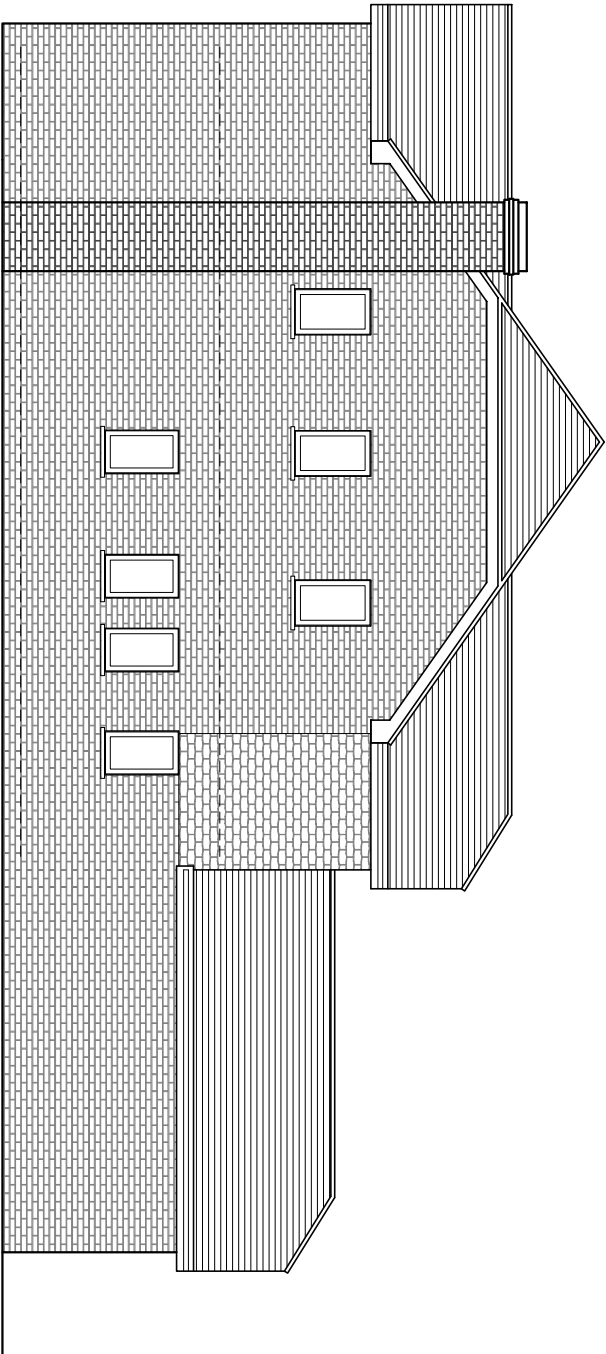

EXISTING SIDE ELEVATION

SCALE 1:100

All dimensions must be checked on site and not scaled from this drawing. Any dimensional discrepancies discovered must be reported to the Surveyor before any work is commenced. This drawing is to be read in conjunction with all relevant documents.

This drawing is copyright © and may not be reproduced without permission

Revisions

-	-
---	---

CLIENT	*****
--------	-------

JOB DESCRIPTION	248a SWAKELEYS ROAD ICKENHAM, UXBRIDGE UB10 8AU
-----------------	---

DRAWING TITLE	EXISTING ELEVATIONS
---------------	---------------------

Scale	Date	Drawn	Checked
1:100 @ A3	JAN '20	BJLC	



4 Bowden Way, Failand, Bristol, BS9 3XA
T: 01275 393752 - F: 01275 393752
www.tacookdevelopments.co.uk
enquiries@tacookdevelopments.co.uk