


Notes


All work to be in accordance with the current Building Regulations, all relevant British Standard Codes of Practice. Contractor to check all dimensions on site prior to commencement of work.

10cm

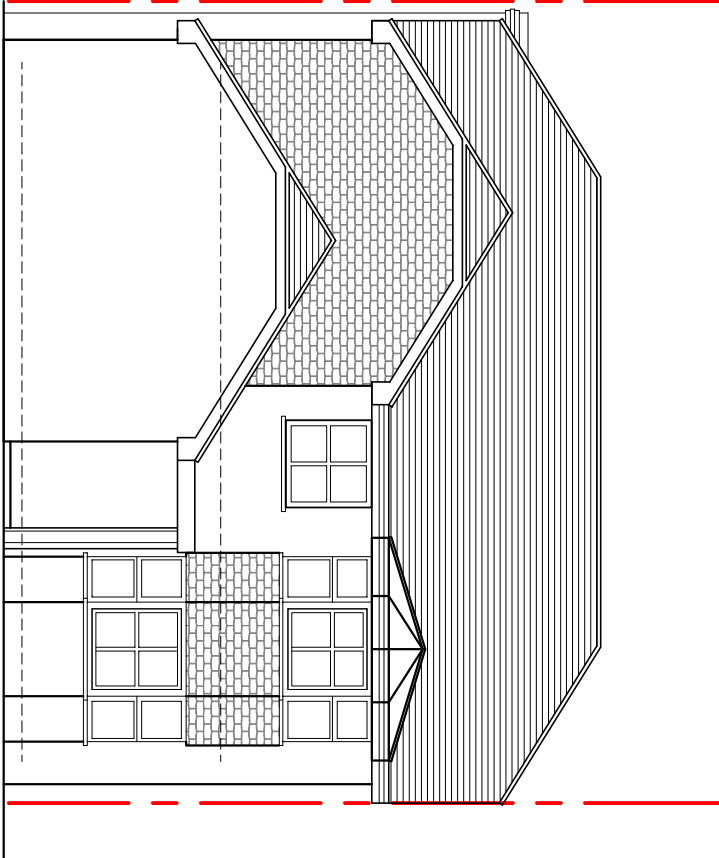

PROPOSED FRONT ELEVATION

SCALE 1:100

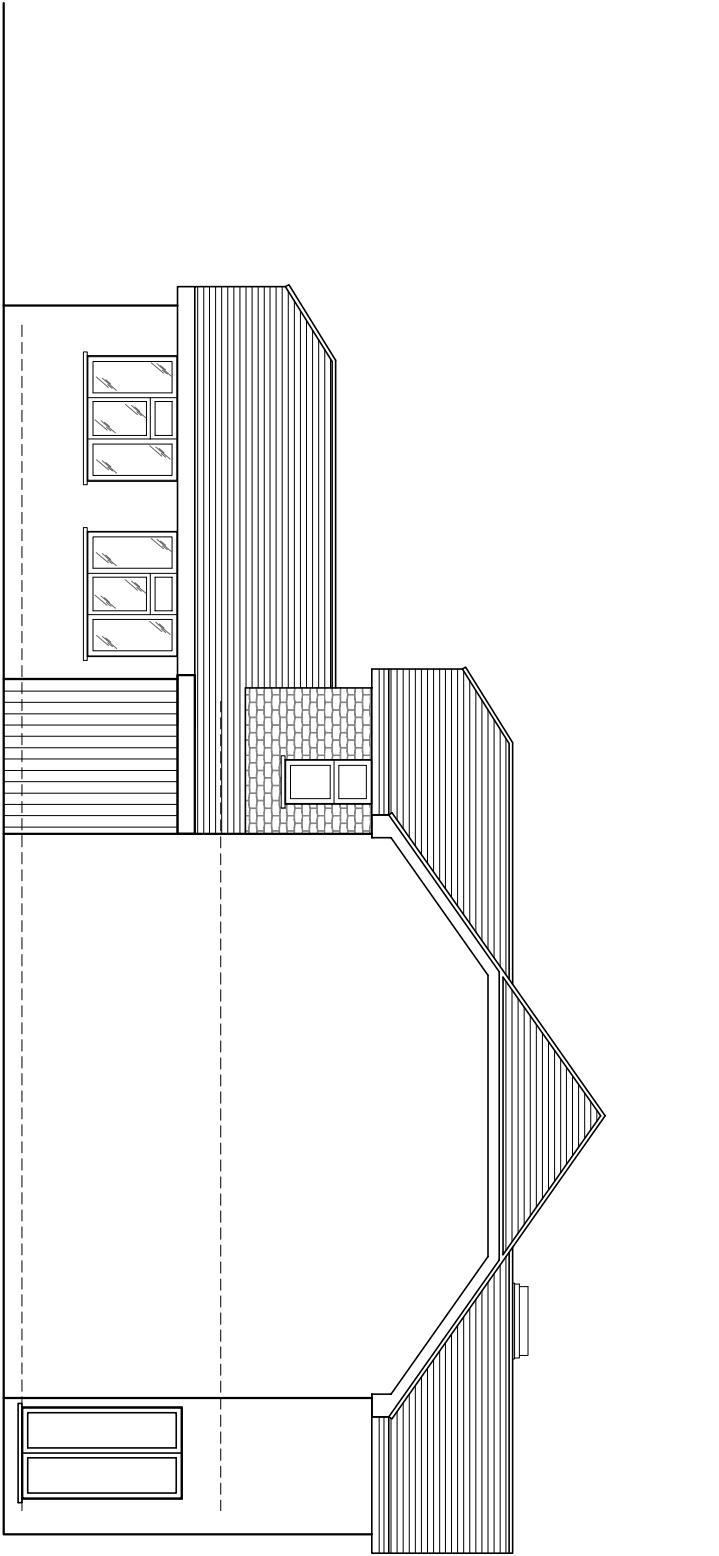

PROPOSED SIDE ELEVATION

SCALE 1:100

All dimensions must be checked on site and not scaled from this drawing. Any dimensional discrepancies discovered must be reported to the Surveyor before commencement of work. This drawing is to be read in conjunction with all relevant documents.

This drawing is copyright © and may not be reproduced without permission

Revisions

A | 02.05.20 PROPOSED GARAGE REMOVED.

CLIENT	

JOB DESCRIPTION	
248a SWAKELEYS ROAD	
ICKENHAM, UXBRIDGE	
UB10 8AU	
DRAWING TITLE	

PROPOSED ELEVATIONS

Scale	Date	Drawn	Checked
1:100 @ A3	JAN '20	BJLC	



4 Bowden Way, Failand, Bristol, BS9 3XA
T: 01275 393752 • F: 01275 393752
www.tacooodevelopments.co.uk
enquiries@tacooodevelopments.co.uk

Drawing Number TAC 3512 - 105 A