


EXISTING OFFICES - FRIST FLOOR PLAN


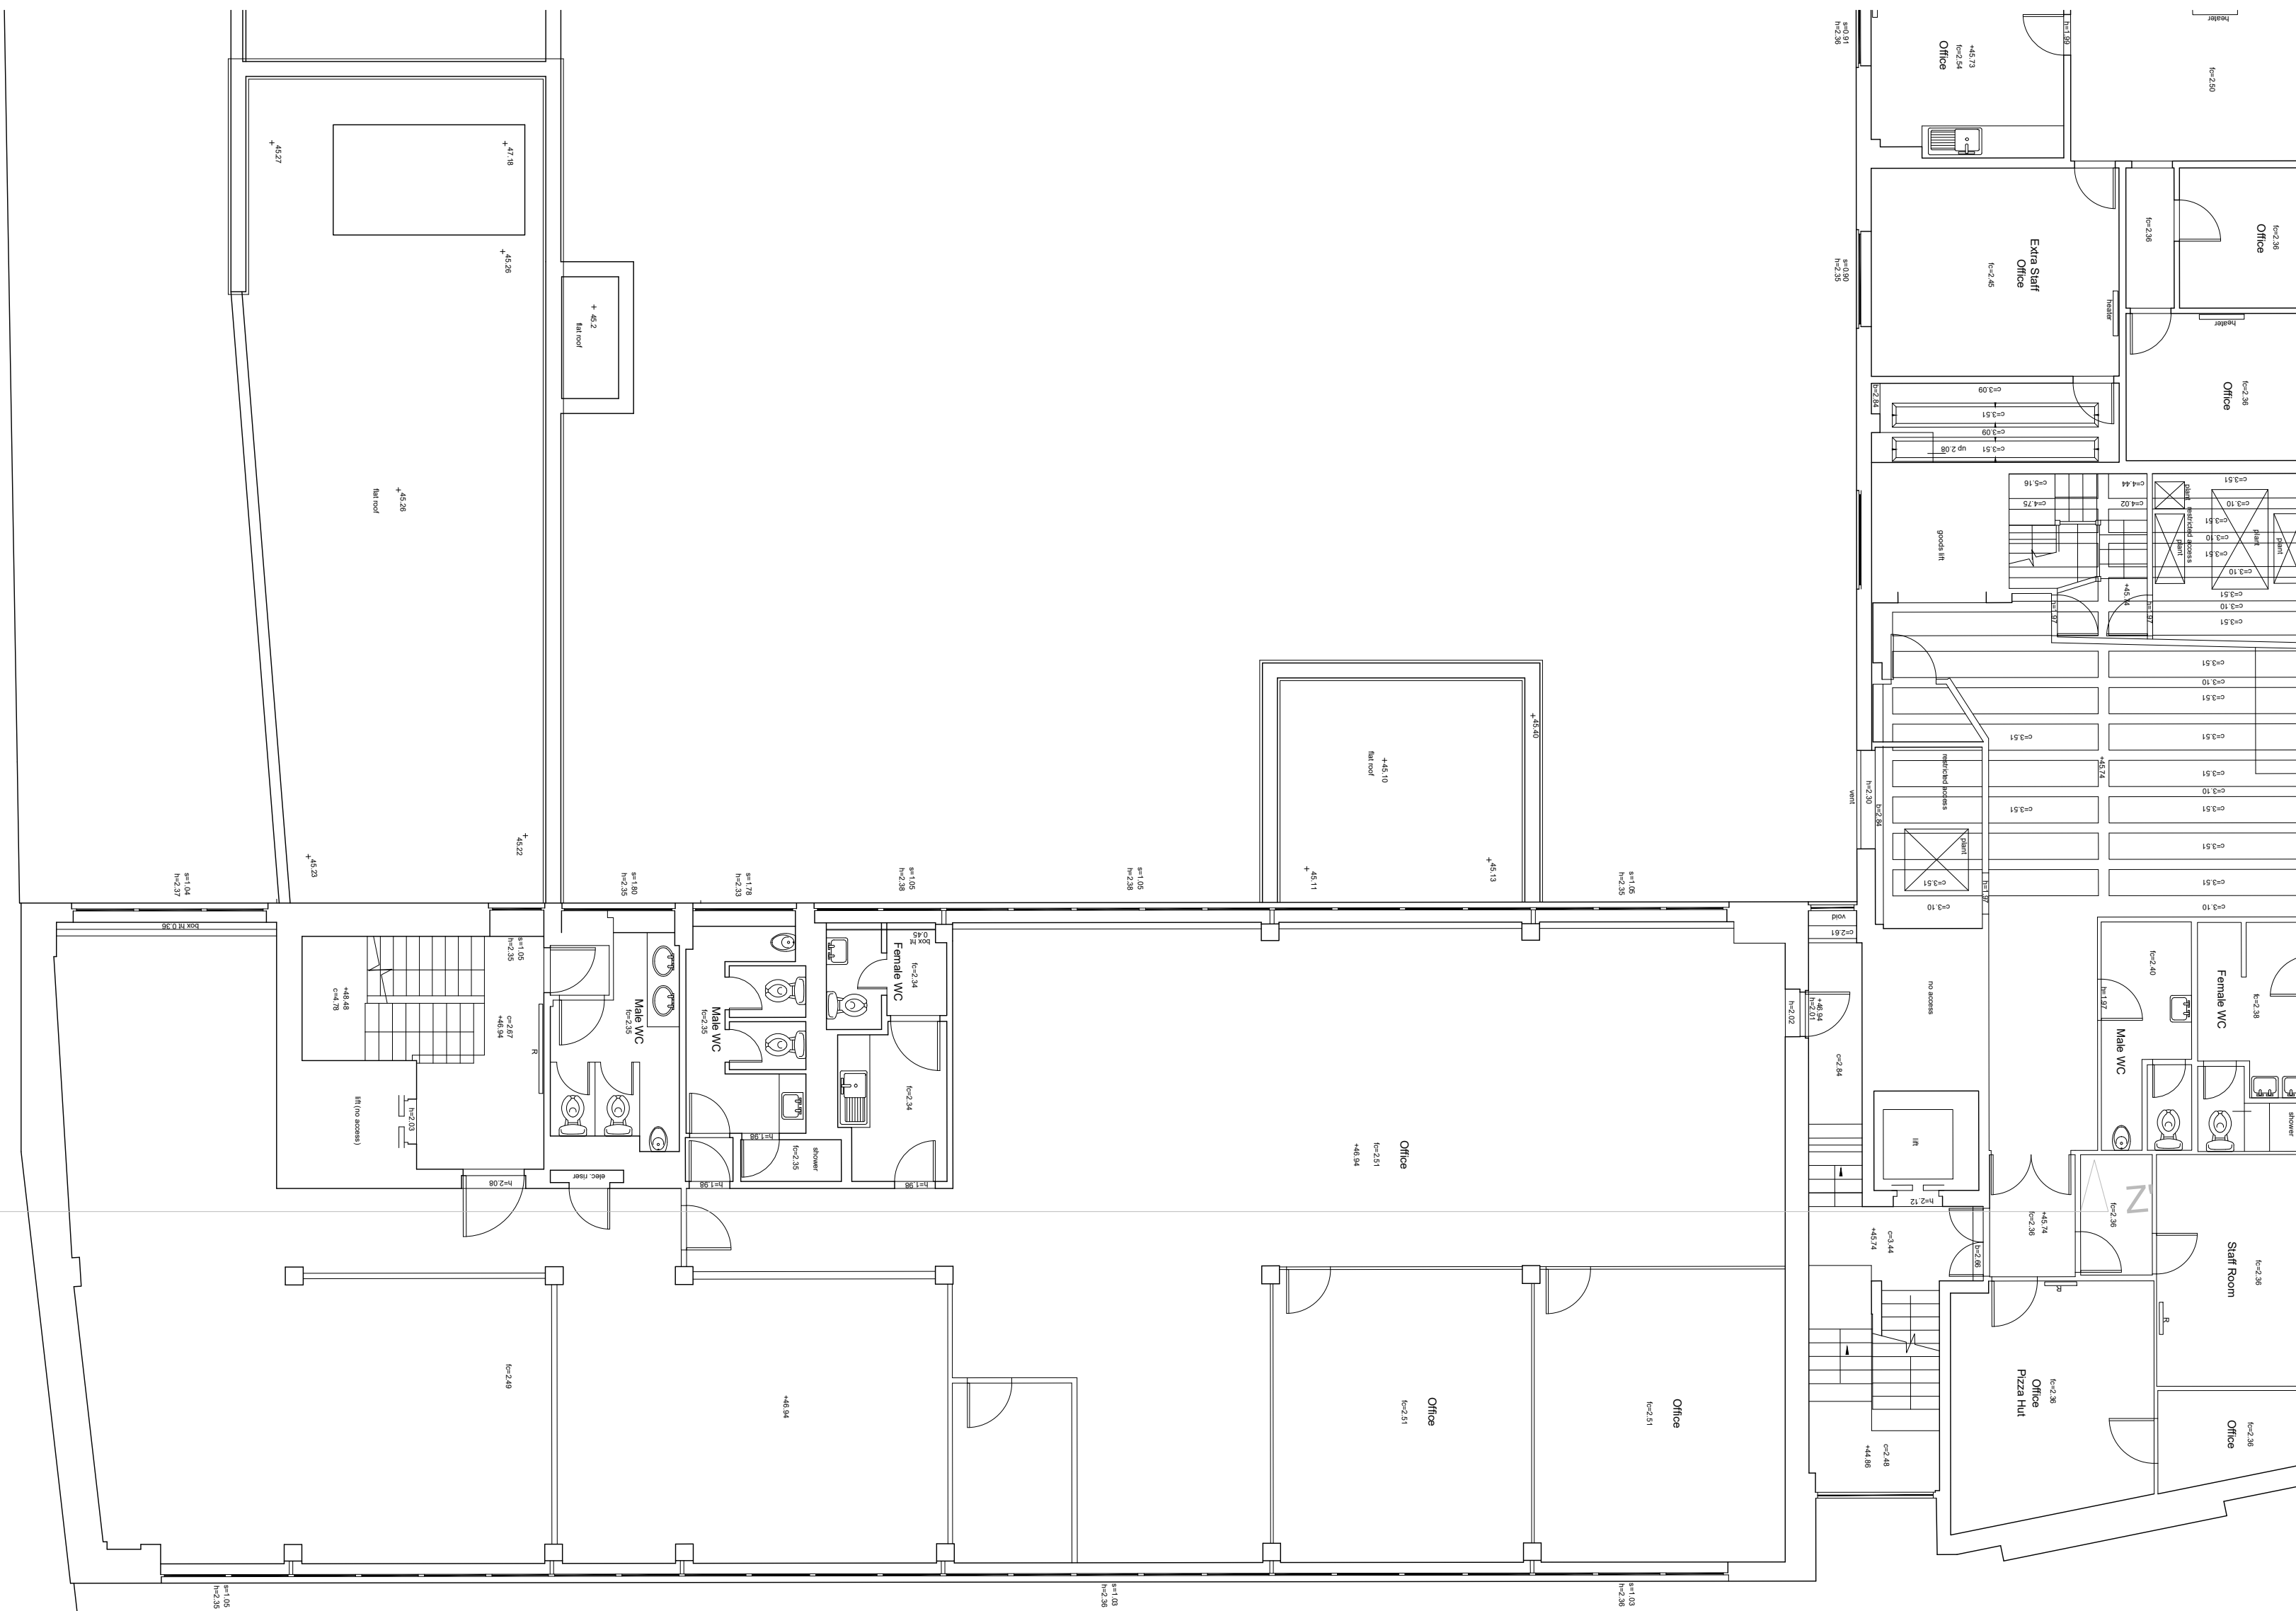


rev	date	initials	revision	checked
*	13/09/18	KT	First Issue for Planning	KT

Planning

Revision	Description	Date
<u>L E G E N D</u>		

p = Plinth Height	RL = Ridge Level
s = Sill Height	EL = Eaves Level
h = Head Height	RFL = Roof Level
c = Ceiling Height	SFL = Soffit Level
b = Beam Height	THL = Threshold Level
sp = Spring Point Height	FHL = Finished Floor Level
fc = False Ceiling Height	PWL = Parapet Wall Level
sc = Structural Ceiling Height	
sf = Soffit Height	
	+35.20 Detailed spot level
c\b = Cupboard	52.76 Detailed spot levels

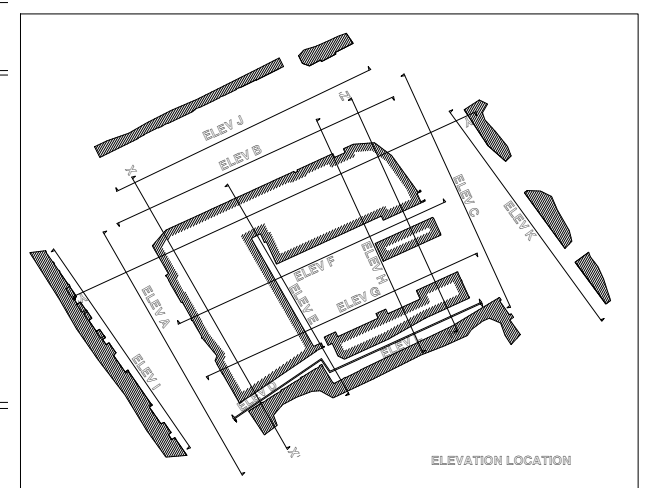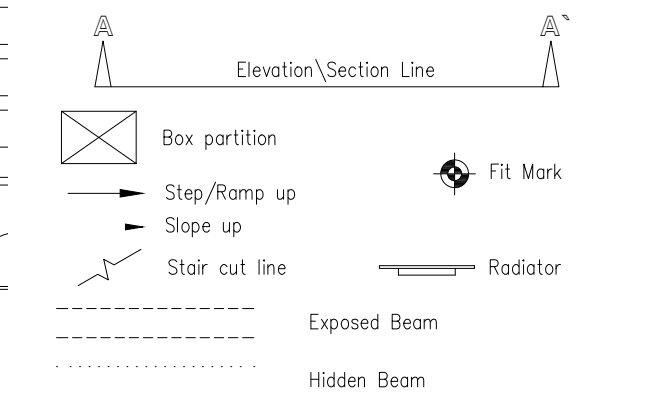

Client
HSBC Bank Pension Trust (UK) Ltd

Project
Bakers House
25 Bakers Road, Uxbridge

Planning

Title
Existing Offices
First Floor Plan

Drawing No	Rev	Drawn	Date	Scale
12024 /EX-P 101	*	KT	01/08/2018	1:100 @A2

GAUNT FRANCIS
Architects

[illegible]