


rev	date	initials	revision	checked
*	06/09/18	MH	First Issue for Planning	KT
A	25/09/18	KT	Second Issue for Planning	KT
B	12/12/18	KAT	Third Issue for Planning	AF
C	14/12/18	KAT	Fourth Issue for Planning	AF

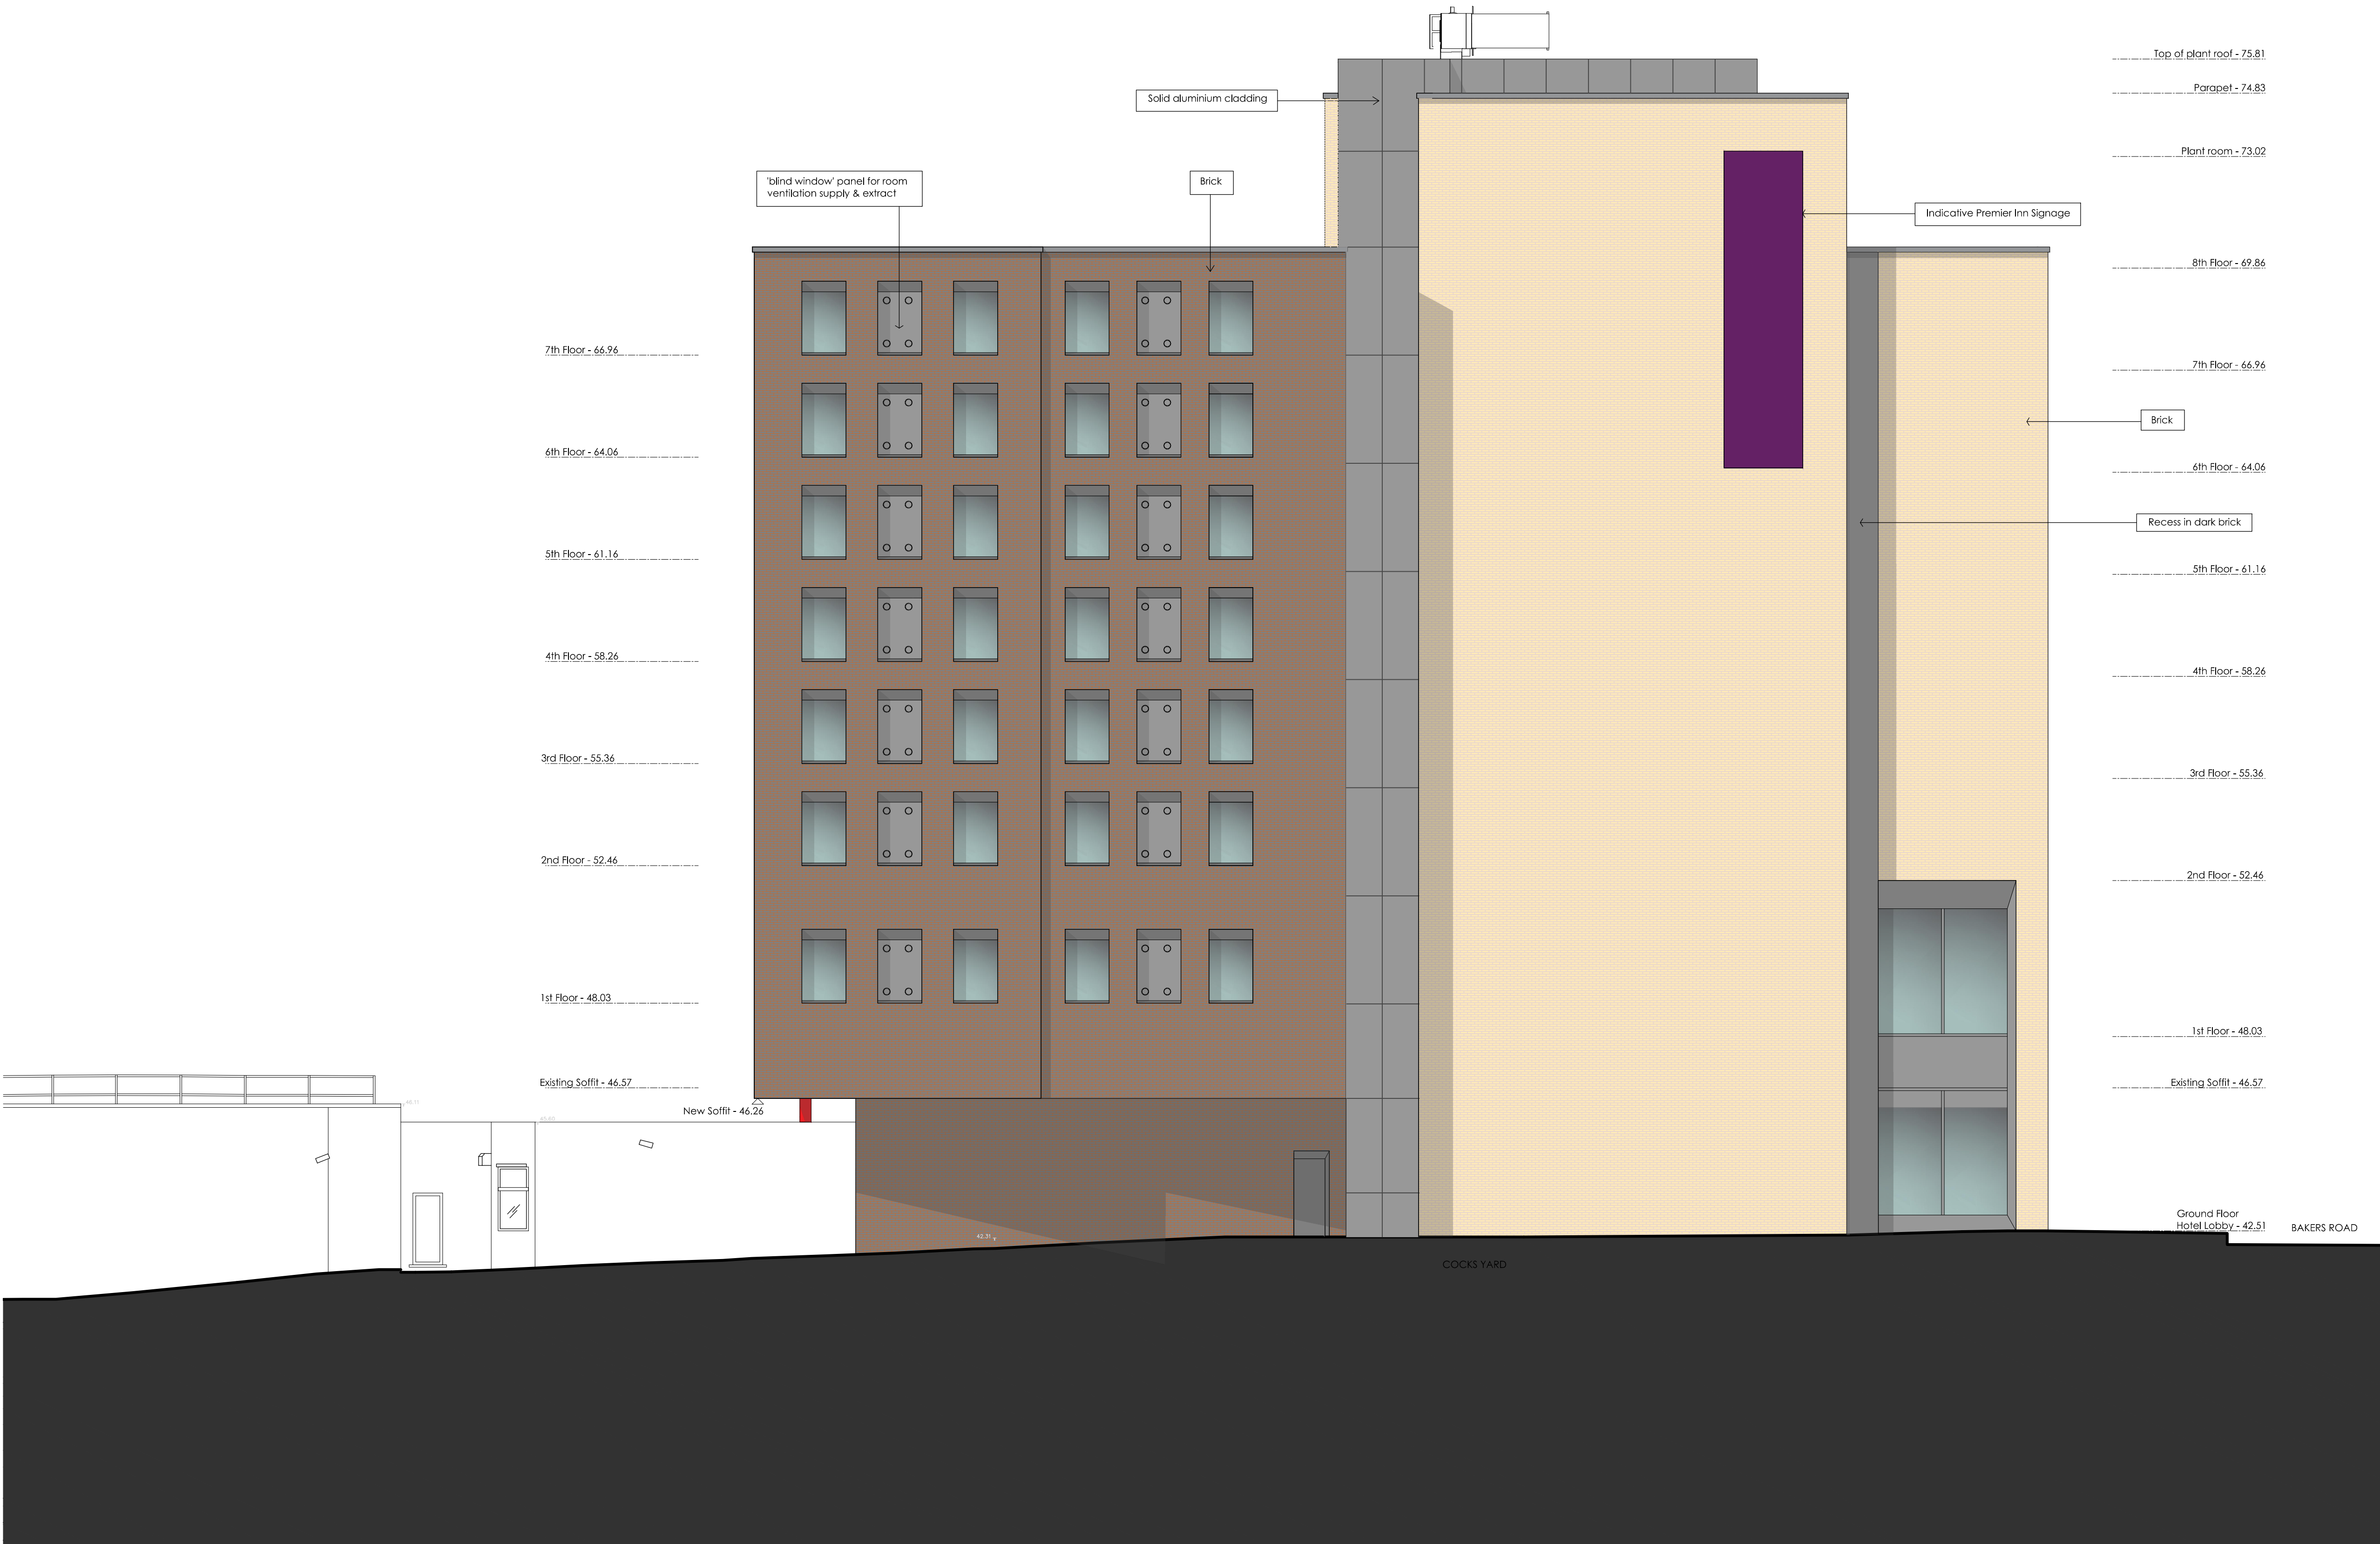

Planning

NB.
All proposed plans are subject to:
- Planning
- Engineers coordination (some plant areas, risers, etc. may alter)
- Rights of light.

This drawing is copyright. All rights described in Chapter IV of the Copyright, Designs and Patents Act 1988 have generally been asserted. All drawings are the property of the architect. No part of this drawing may be reproduced or transmitted in any form or by any means, electronic, mechanical, photocopying, recording, or by any information storage and retrieval system, without the prior written permission of the architect.

Client
HSBC Bank Pension Trust (UK) Ltd

Project
Bakers House
25 Bakers Road, Uxbridge
Proposed New Hotel Development

Title
Cocks Yard / South East Elevation

Drawing No	Rev	Drawn	Date	Scale
12024 /PL-E 401	C	MH	06/09/18	1:100 @A1

GAUNT FRANCIS
Architects

London & Cardiff
31 Southampton Row | London WC1B 5HU | T: 020 7629 3993 | W: GauntFrancis.co.uk

12024 - High St & Belmont Road, Uxbridge GFA PROJECT WORK DRAWINGS G - TITLED DUCKS PROPOSED HOTEL