


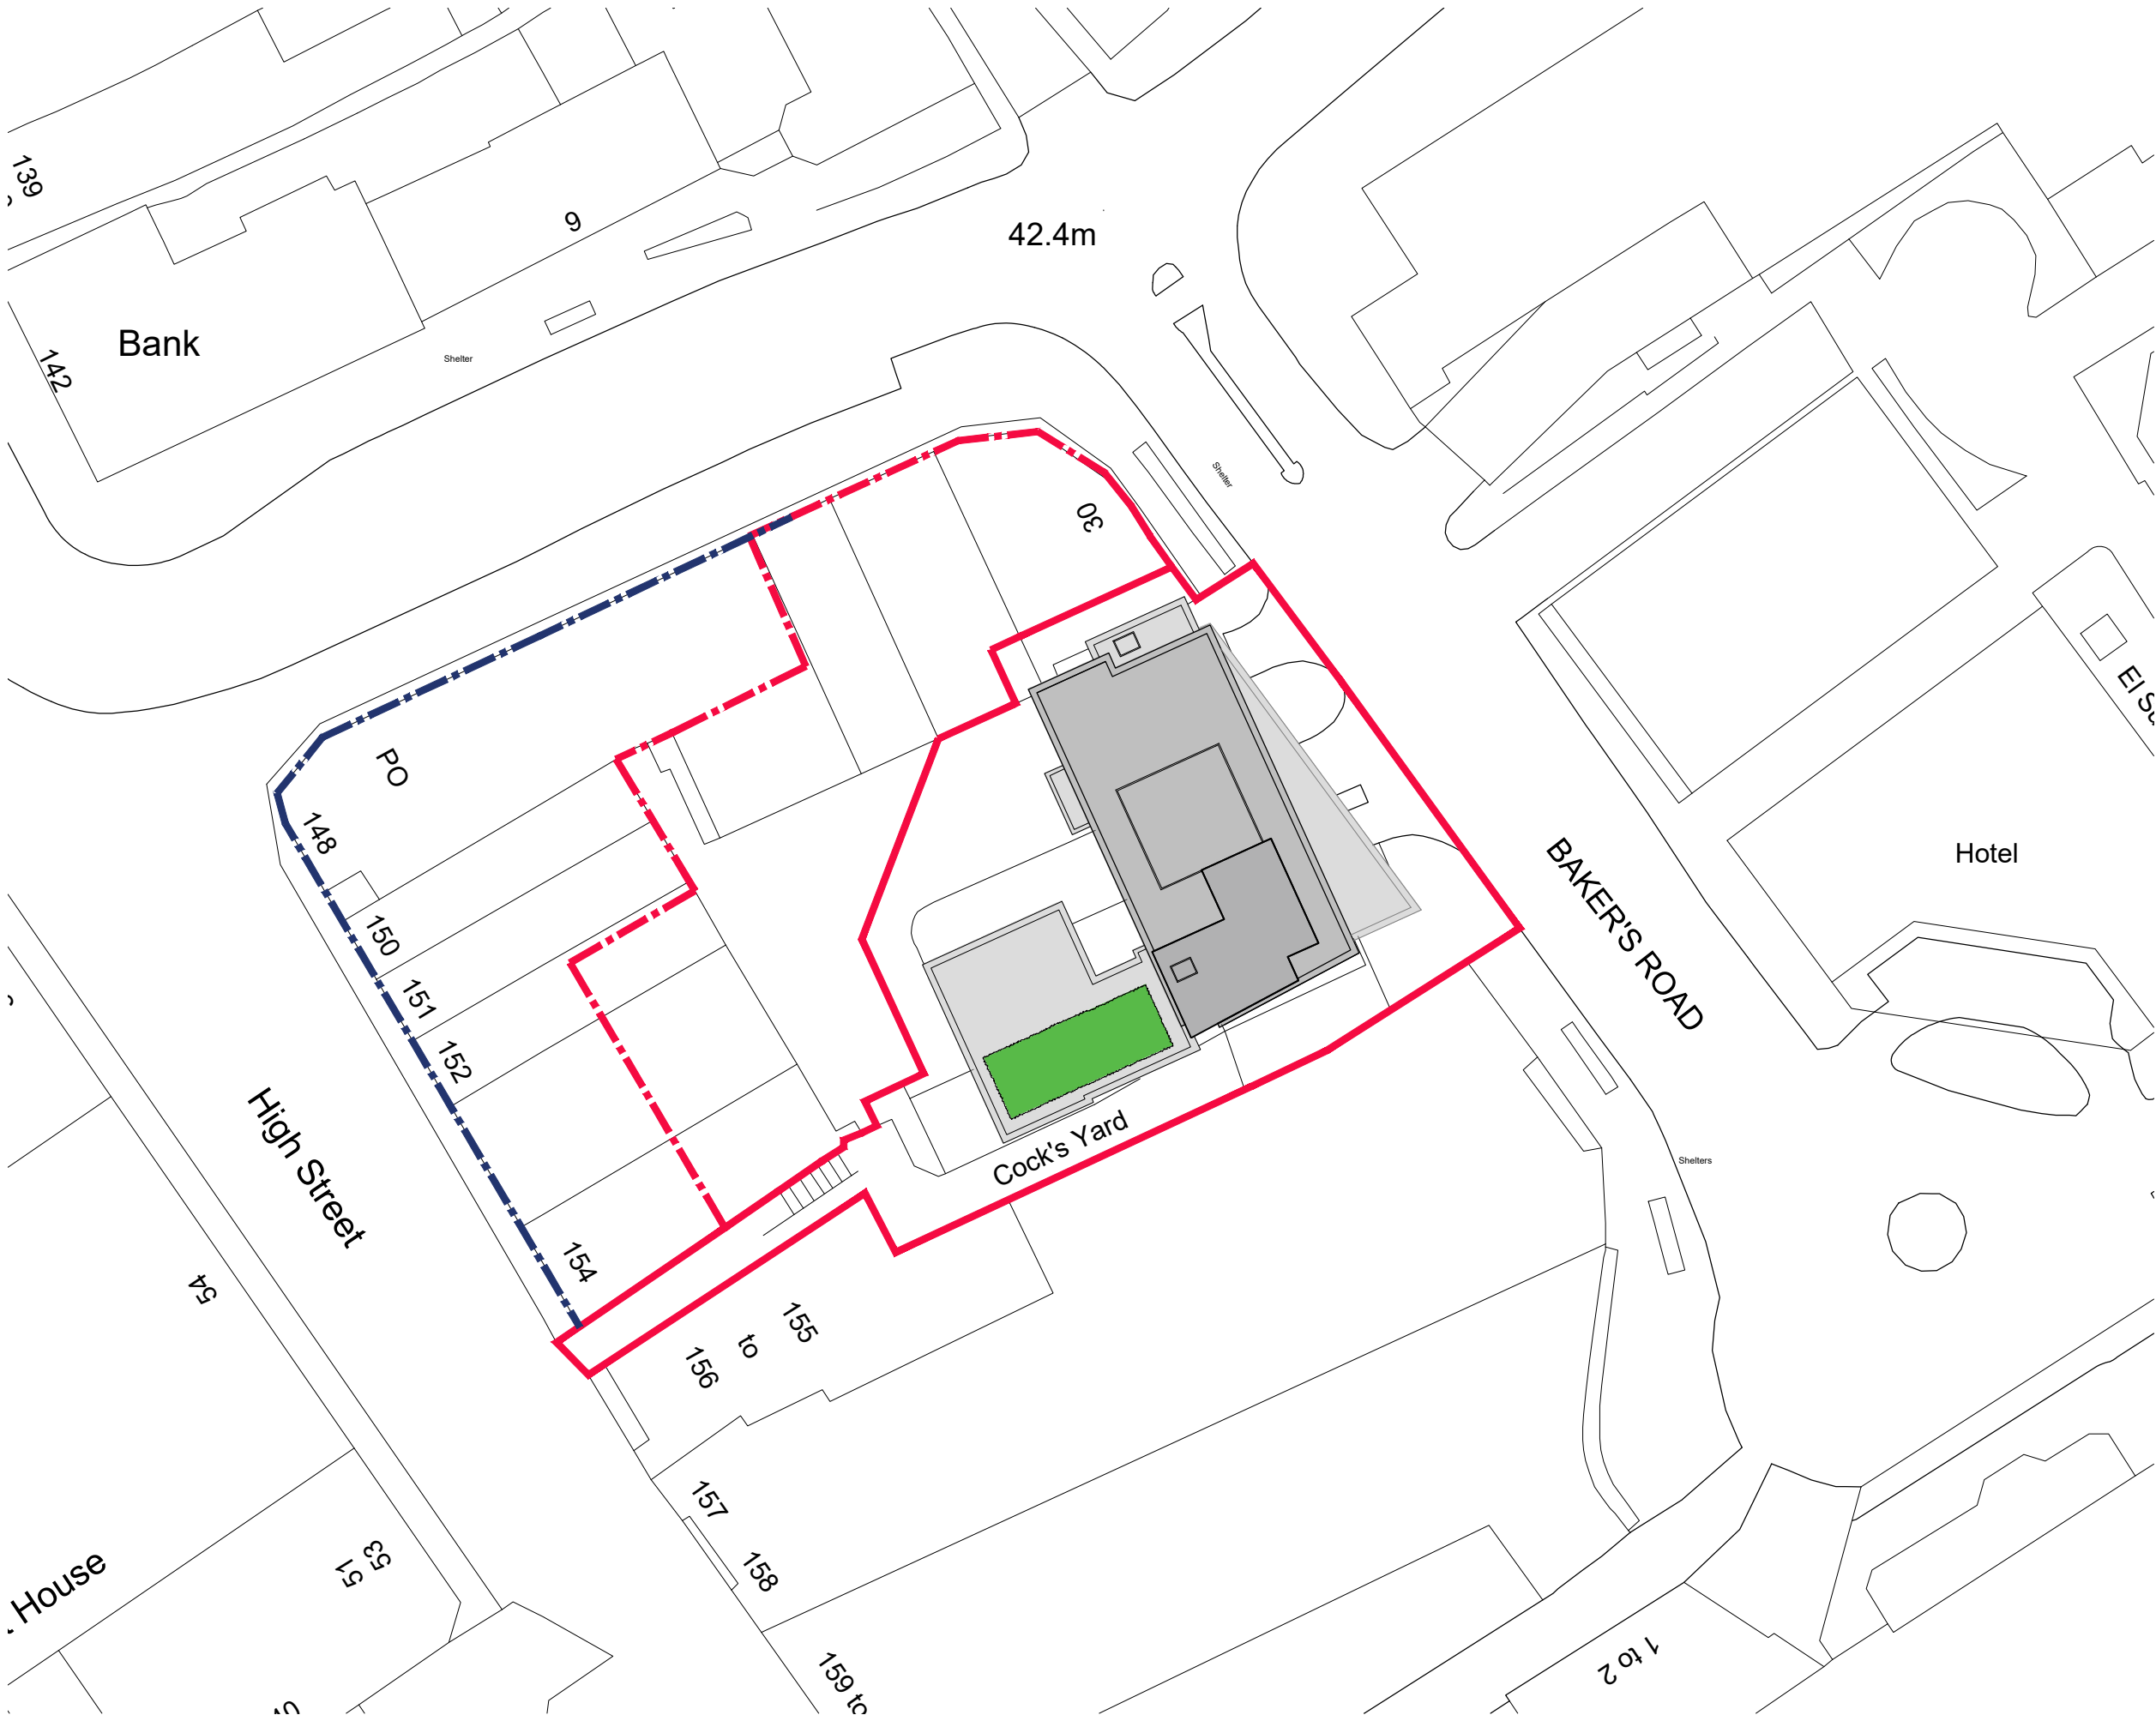

rev	date	initials	revision	checked
*	05/09/18	KAT	First Issue for Planning	KT
A	25/09/18	KAT	Second Issue for Planning	KT
B	24/10/18	KAT	Second Issue for Planning Red Dotted Line changed	KT
C	12/12/18	KAT	Second Issue for Planning	AF
D	23/05/19	MH	Basement Red Line amended	AF
E	11/07/19	MH	Revised layout for Planning	AF
E	24/07/19	MH	Revised layout for Planning	AF

Planning

KEY

Application boundary
(ground floor level and above)

Additional area, basement only,
where the car parking will be
refurbished (ground floor and
above unaffected)

Other land in the applications
ownership

This drawing is copyright. All rights reserved in Copyright. Designs and Patents Act 1988 have generally been observed. All dimensions for the structure are in m. Do not scale. Any discrepancy between this drawing and other information is to be reported to GFA. The drawing is for the client's use only.

Client
HSBC Bank Pension Trust (UK) Ltd

Project
Bakers House
25 Bakers Road, Uxbridge

Proposed New Hotel Development

Title
Site Plan

Drawing No
12024 /PL-P 002

Rev
F

Drawn
KT

Date
05/09/18

Scale
1:500 @ A3

GAUNT FRANCIS
Architects

London & Cardiff
31 Southampton Row | London WC1S 8JU | T: 020 7629 3993 | W: Gauntfrancis.co.uk

12024 - High St & Baker's Road, Uxbridge GFA PROJECT WORKS DRAWINGS LG - TITLE DWG IN PROPOSED NEW