



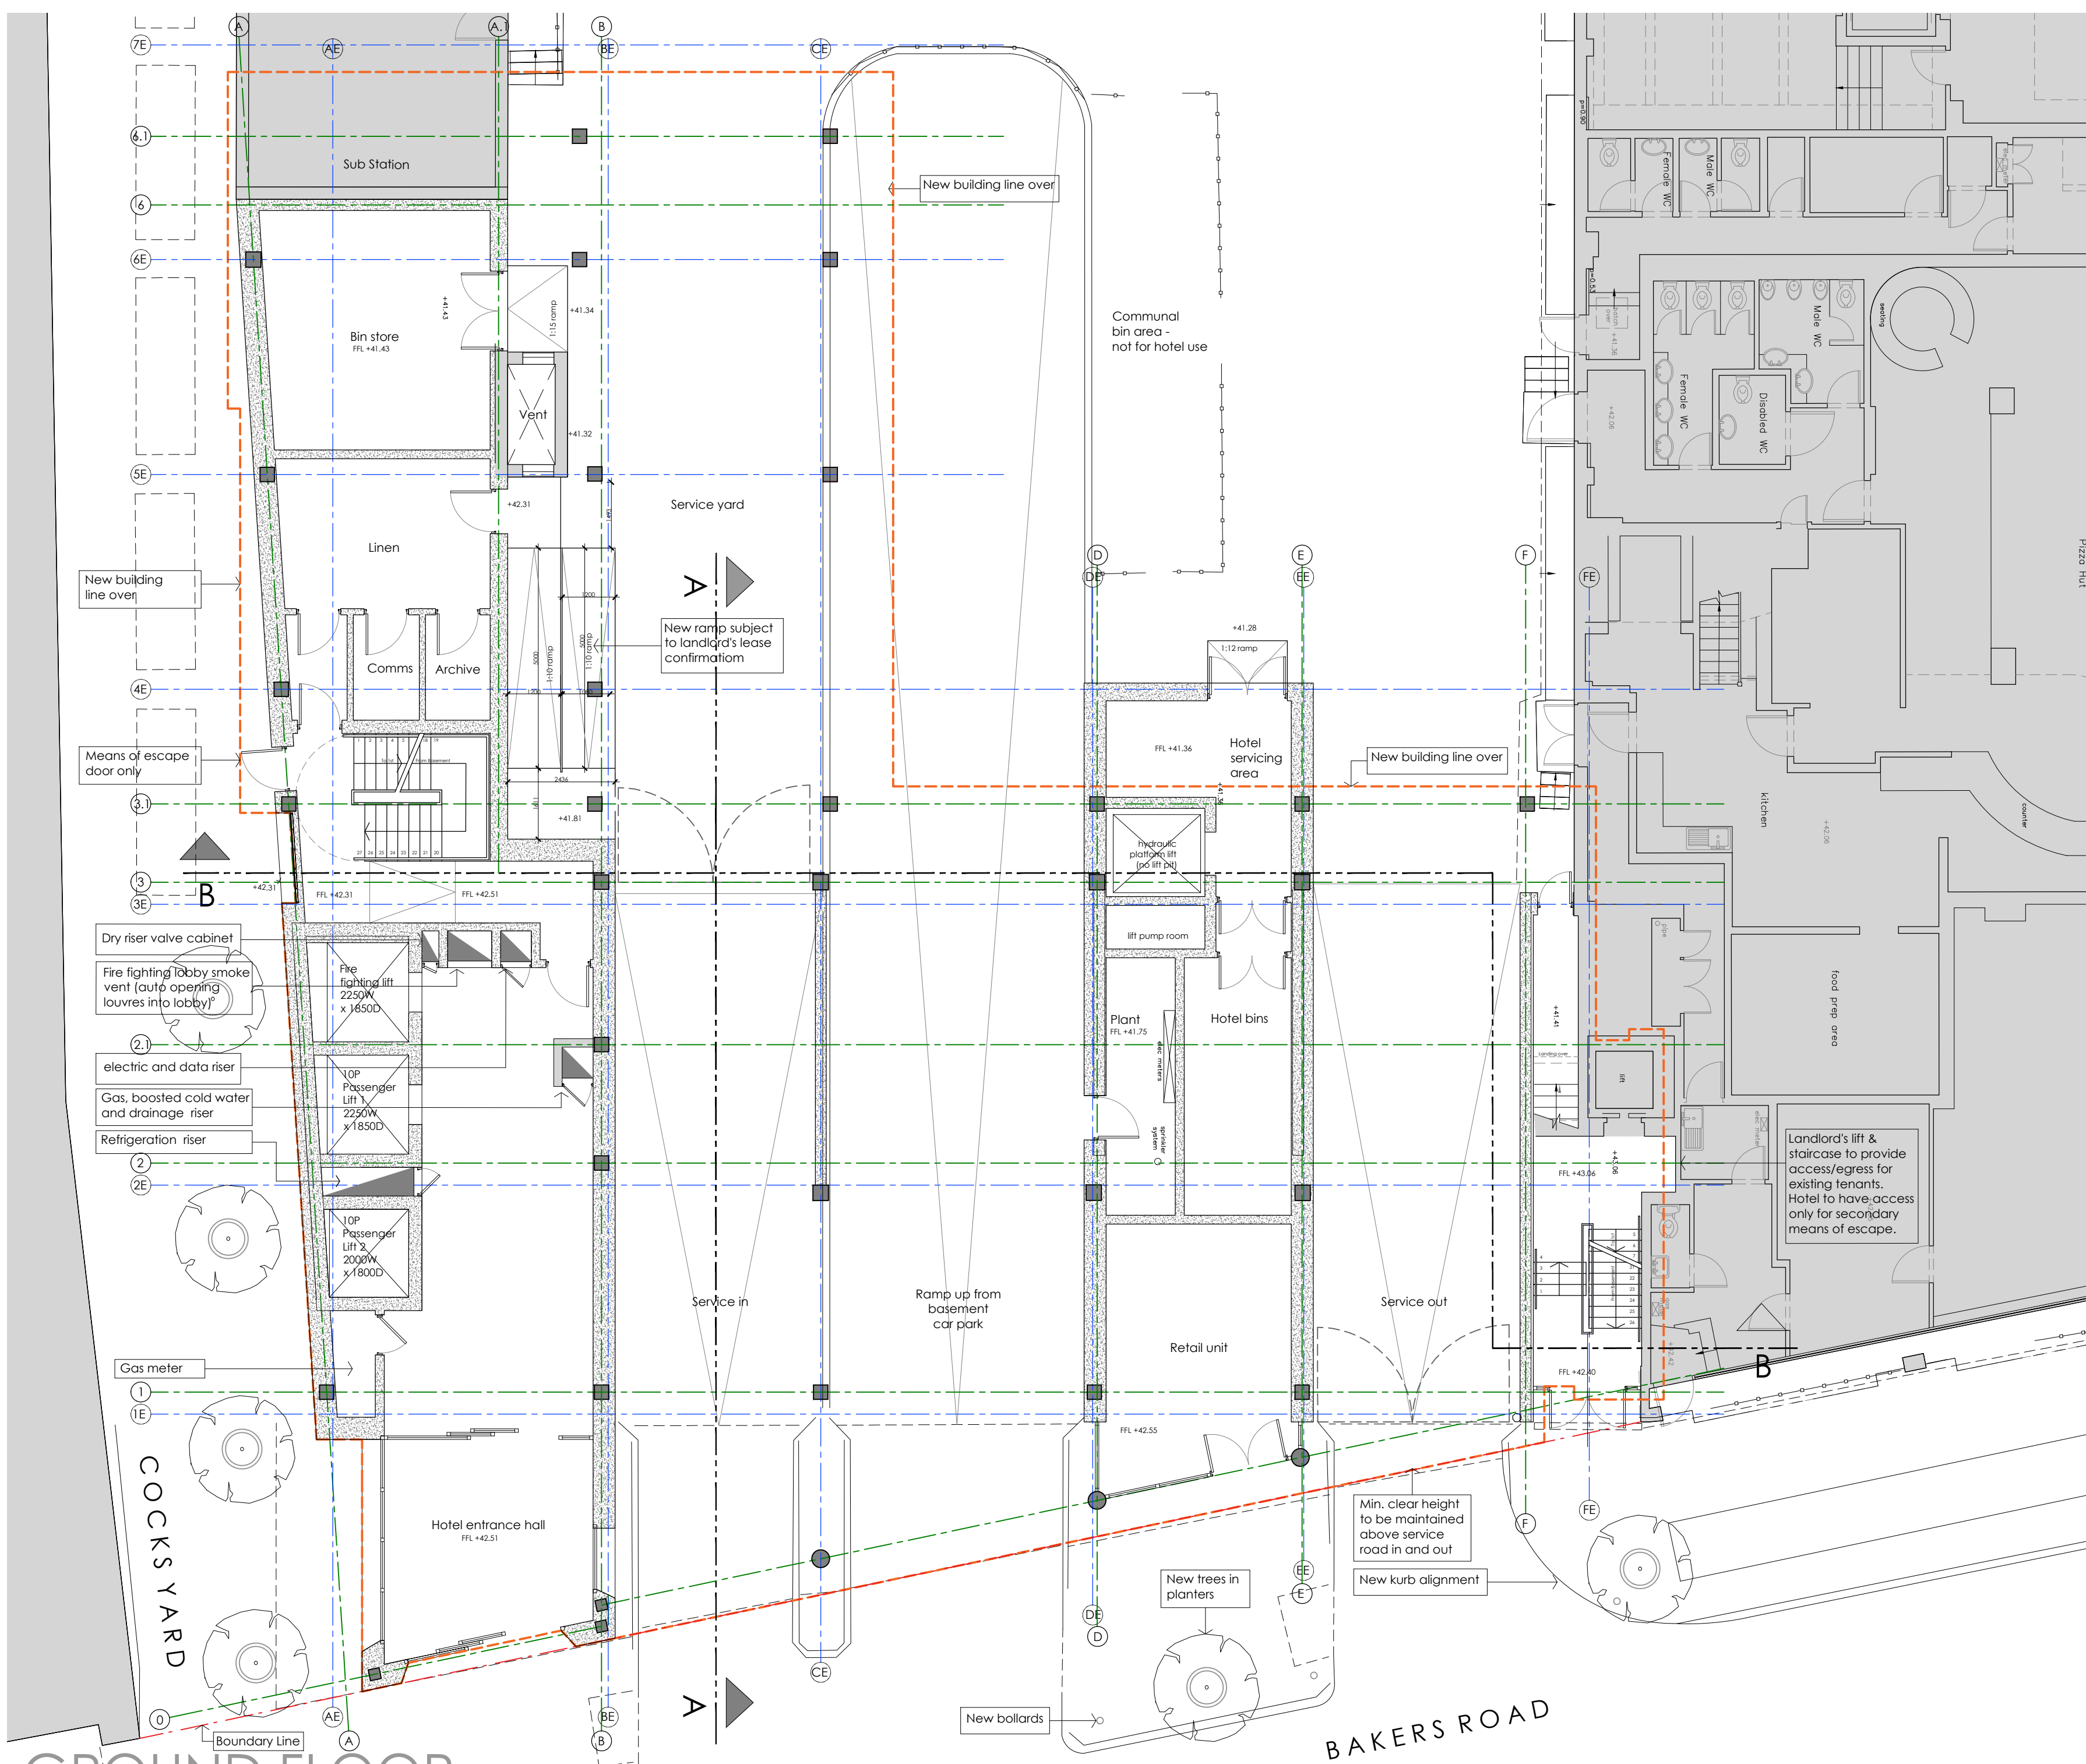

rev	date	initials	revision	checked
*	04/09/18	MH	First Issue for Planning	KT
A	25/09/18	KAT	Second Issue for Planning	KT
B	12/12/18	KAT	Third Issue for Planning	KT
C	14/12/18	KAT	Fourth Issue for Planning	KT
D	21/12/18	KAT	Changed new building line over	AF
E	23/05/19	MH	Column positions amended, Community Policing Unit added	AF
F	05/07/19	MH	Revised layout for Planning	AF
G	11/07/19	MH	Revised layout for Planning	AF
H	24/07/19	MH	Revised layout for Planning	AF

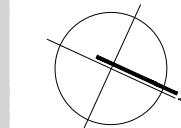

Planning

NB.
All proposed plans are subject to:
- Planning
- Engineers coordination (some plant areas, risers, etc. may alter)
- Rights of light.

This drawing is copyright. All rights reserved to Chapter 17 of the Copyright, Designs and Patents Act 1988 have been asserted. All other rights are reserved. No part of this drawing may be reproduced without the prior written permission of GFA. The copyright owner is GFA.

Client
HSBC Bank Pension Trust (UK) Ltd

Project
Bakers House
25 Bakers Road, Uxbridge
Proposed New Hotel Development

Title
Ground Floor Plan

Drawing No	Rev	Drawn	Date	Scale
12024 /PL-P 100	H	MH	04/09/18	1:100 @A2

GAUNT FRANCIS Architects
London & Cardiff
31 Southampton Row | London WC1B 3SH | T: 020 7629 3993 | W: Gauntfrancis.co.uk