



THIRD FLOOR - Hotel

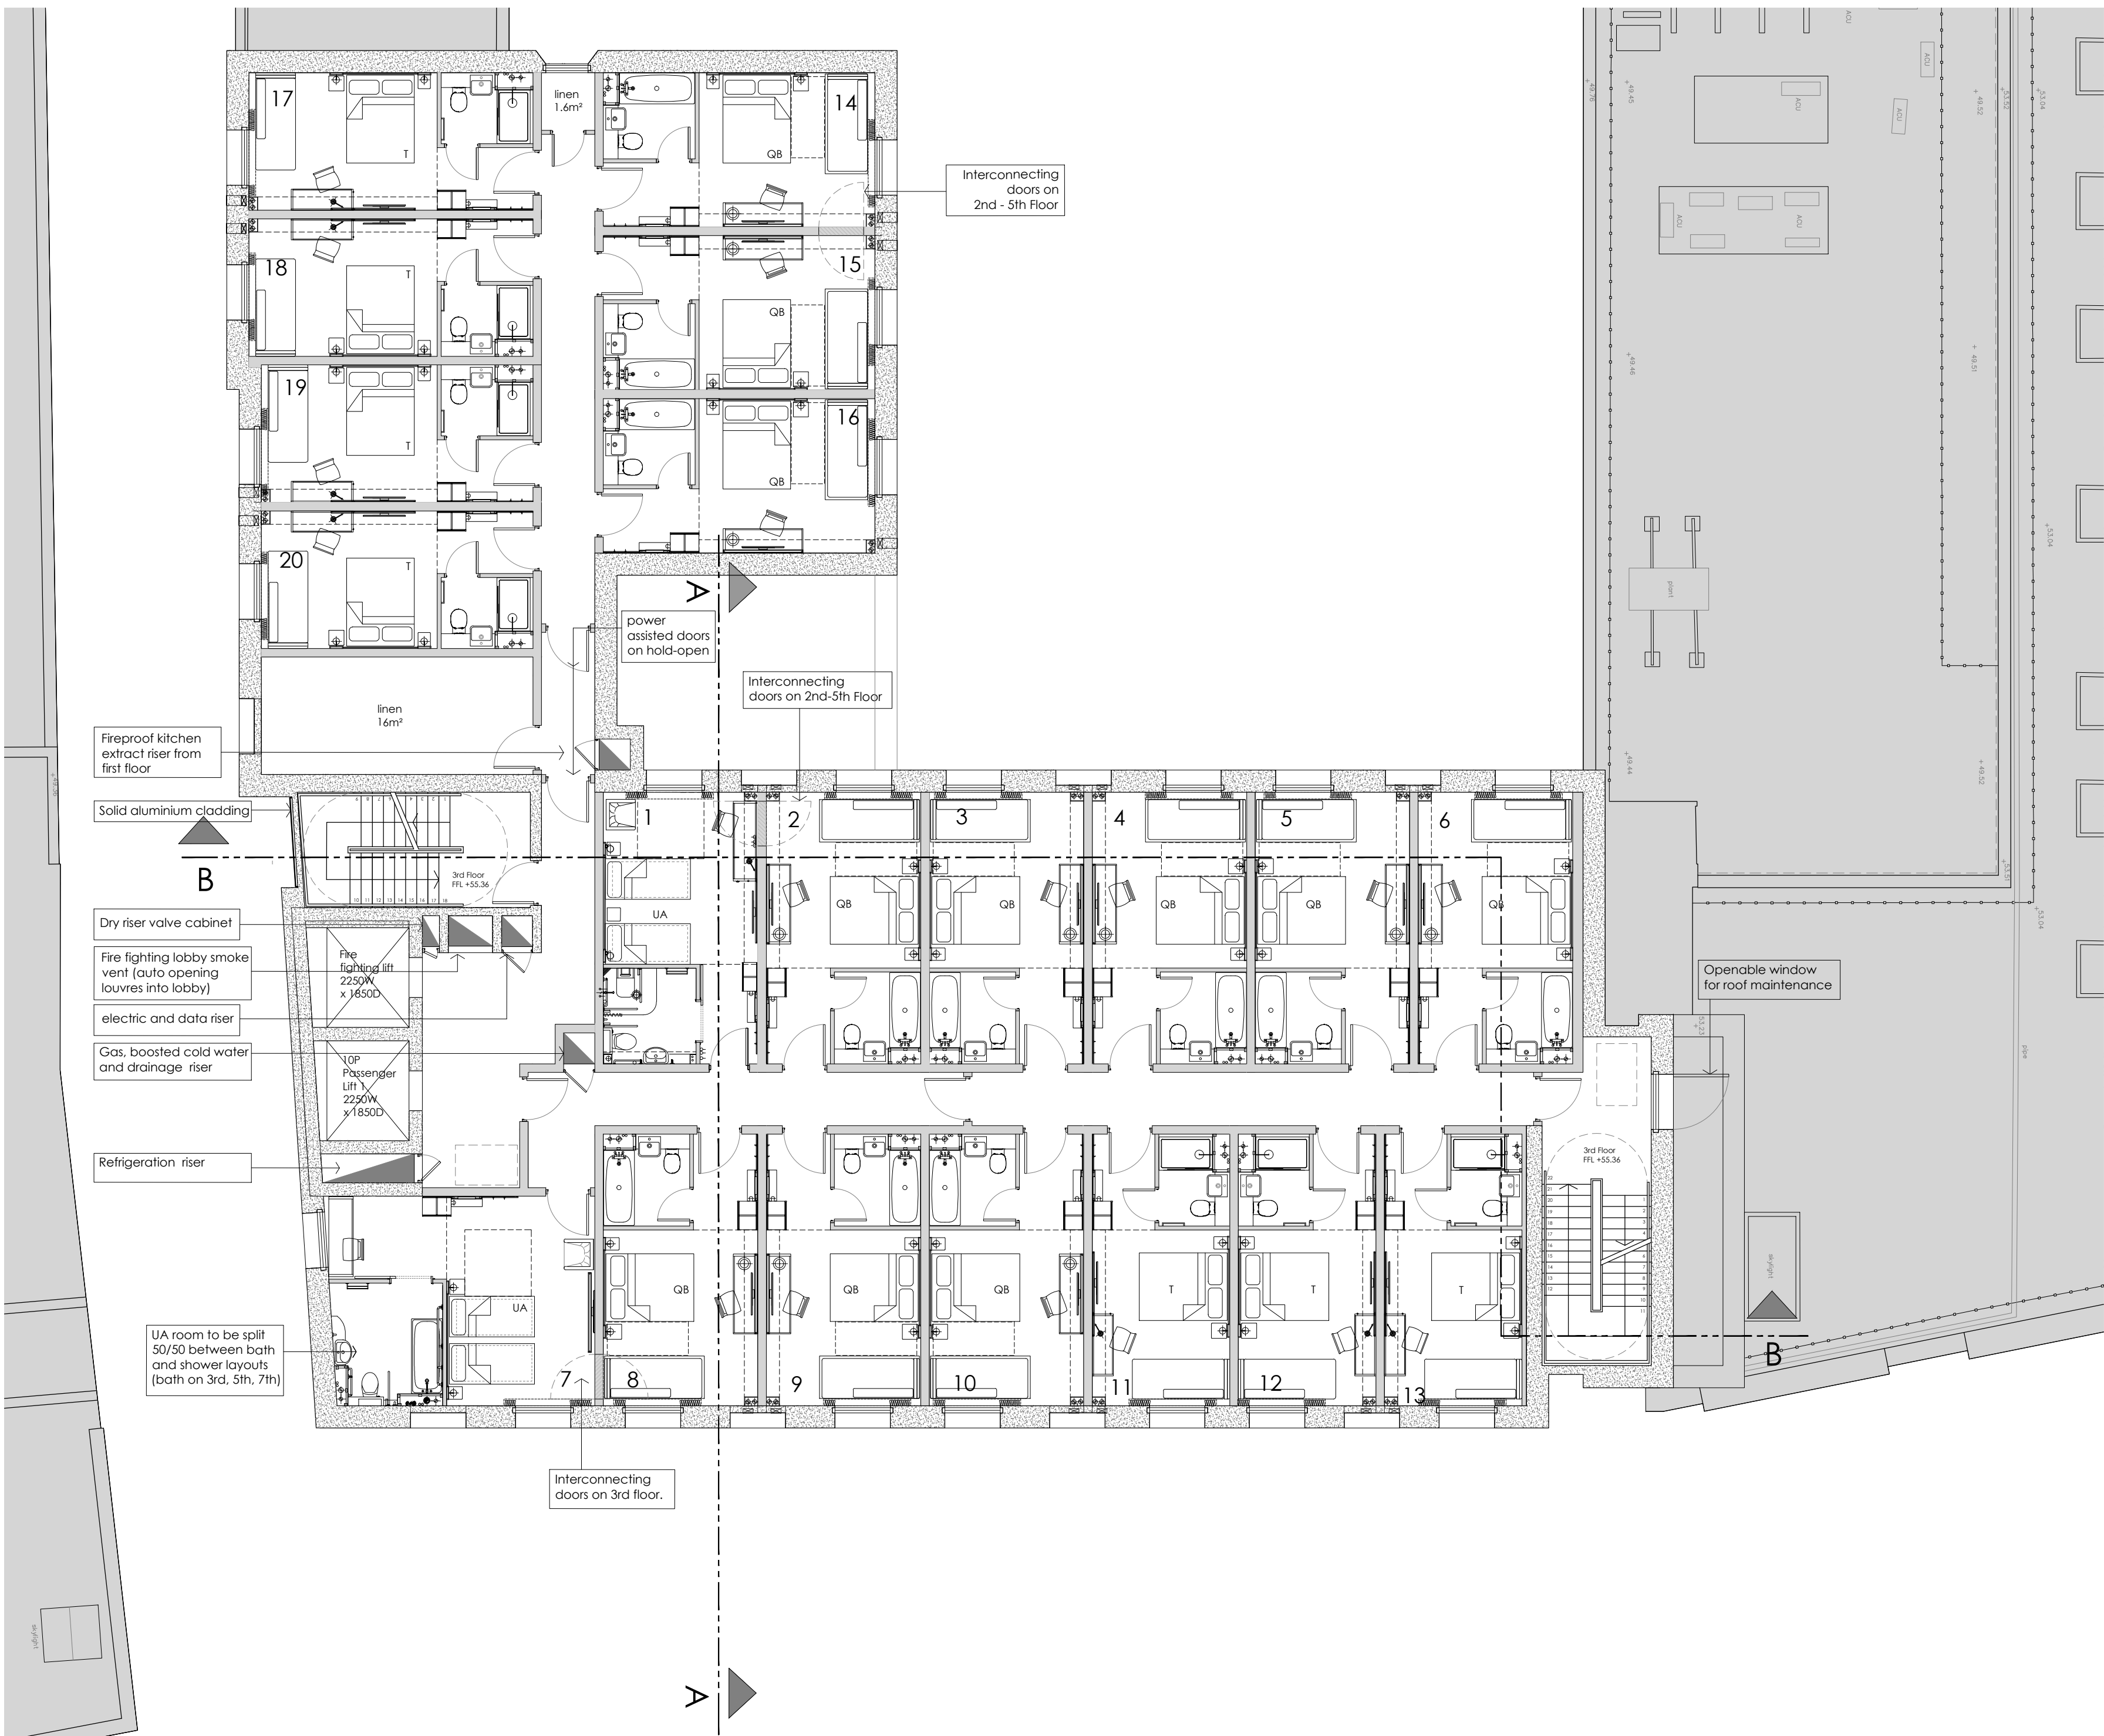

rev	date	initials	re-vision	checked
*	04/09/18	MH	First Issue for Planning	KT
A	25/09/18	KAT	Second Issue for Planning	KT
B	12/12/18	KAT	Third Issue for Planning	AF
C	23/05/19	MH	EA Room layout shown	AF
D	05/07/19	MH	Revised layout for Planning	AF
E	11/07/19	MH	Revised layout for Planning	AF
F	24/07/19	MH	Revised layout for Planning	AF

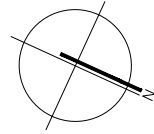

Planning

- NB.
- All proposed plans are subject to:
- Planning
 - Engineers coordination (some plant areas, risers, etc. may alter)
 - Rights of light.

Room Schedule				
	UA	Q	T	Total
1	1	6	1	8
2	2	13	4	19
3	2	11	7	20
4	2	11	7	20
5	2	11	7	20
6	2	11	7	20
7	2	11	7	20
8	1	8	4	13
Total	14	82	44	140
	10%	59%	31%	

This drawing is copyright. All rights reserved to Chapter IV of the Copyright, Designs and Patents Act 1988 have been asserted. All other rights are reserved. No part of this drawing may be reproduced without the written permission of the copyright owner.

Client
HSBC Bank Pension Trust (UK) Ltd

Project
Bakers House
25 Bakers Road, Uxbridge
Proposed New Hotel Development

Title
Third Floor Plan
Hotel Accommodation

Drawing No	Rev	Drawn	Date	Scale
12024 /PL-P 103	F	MH	04/09/18	1:100 @A2

GAUNT FRANCIS
Architects

London & Cardiff
31 Southampton Row | London WC1B 5JU | T: 020 7629 3993 | W: Gauntfrancis.co.uk