



NINTH FLOOR - Plant Room

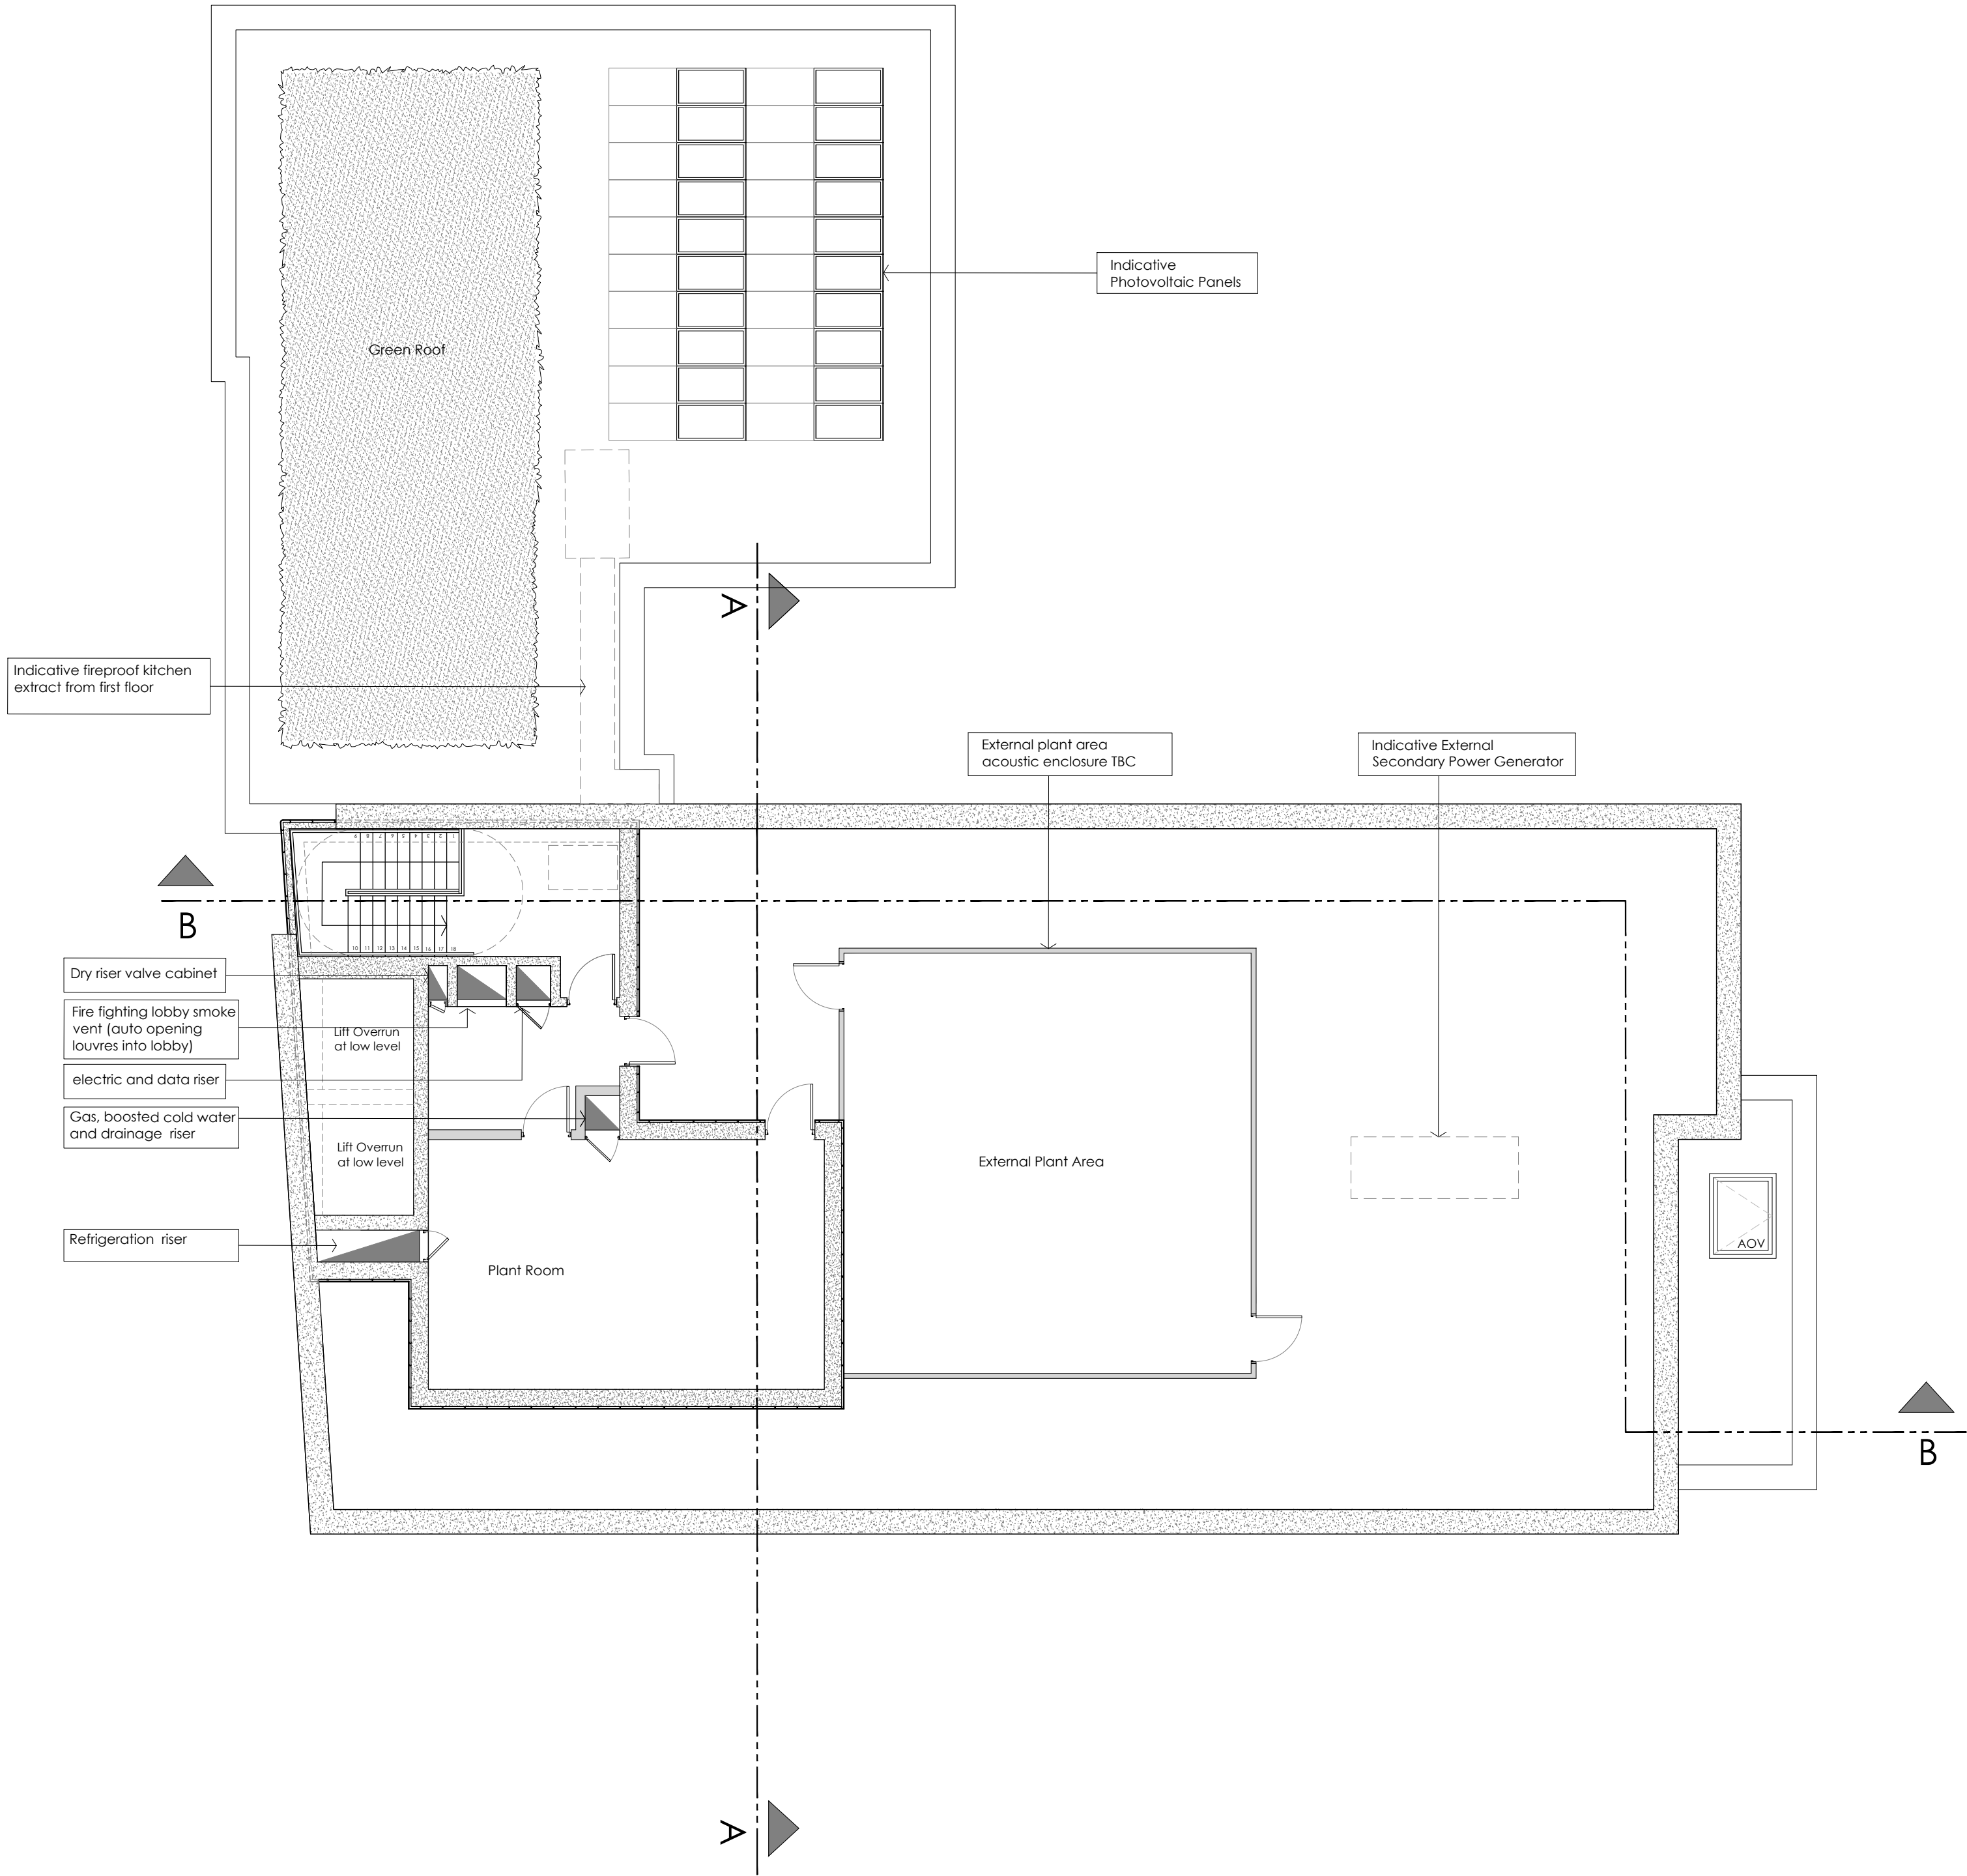

rev	date	initials	re-vision	checked
*	04/09/18	MH	First Issue for Planning	KT
A	25/09/18	MH	Second Issue for Planning	KT
B	12/12/18	KAT	Third Issue for Planning	AF
C	05/07/19	MH	Revised layout for Planning	AF
D	11/07/19	MH	Revised layout for Planning	AF
E	24/07/19	MH	Revised layout for Planning	AF

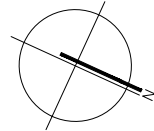

Planning

NB.
All proposed plans are subject to:
- Planning
- Engineers coordination (some plant areas, risers, etc. may alter)
- Rights of light.

This drawing is copyright. All rights reserved in Chapter IV of the Copyright, Designs and Patents Act 1988 have been asserted. All attention is to be checked on site. Do not scale. Any discrepancy between this drawing and other information is to be reported to GFA. The Client accepts responsibility for this.

Client
HSBC Bank Pension Trust (UK) Ltd

Project
Bakers House
25 Bakers Road, Uxbridge
Proposed New Hotel Development

Title
Ninth Floor Plan
Plant Room

Drawing No	Rev	Drawn	Date	Scale
12024 /PL-P 109	E	MH	04/09/18	1:100 @ A2

GAUNT FRANCIS Architects
London & Cardiff
31 Southampton Row | London WC1B 5HU | T: 020 7629 3993 | W: Gauntfrancis.co.uk