

rev	date	initials	revision	checked
A	06/09/18	MH	First Issue for Planning	KT
B	07/09/18	ML	Levels added	KT
C	25/09/18	KAT	Second Issue for Planning	KT
D	12/12/18	KAT	Third Issue for Planning	AF
E	14/12/18	KAT	Fourth Issue for Planning	AF
F	11/07/19	MH	Revised Issue for Planning	AF
F	24/07/19	MH	Revised Issue for Planning	AF




Section D-D on Bakers Road




Section E-E on Cocks Yard



North West Elevation

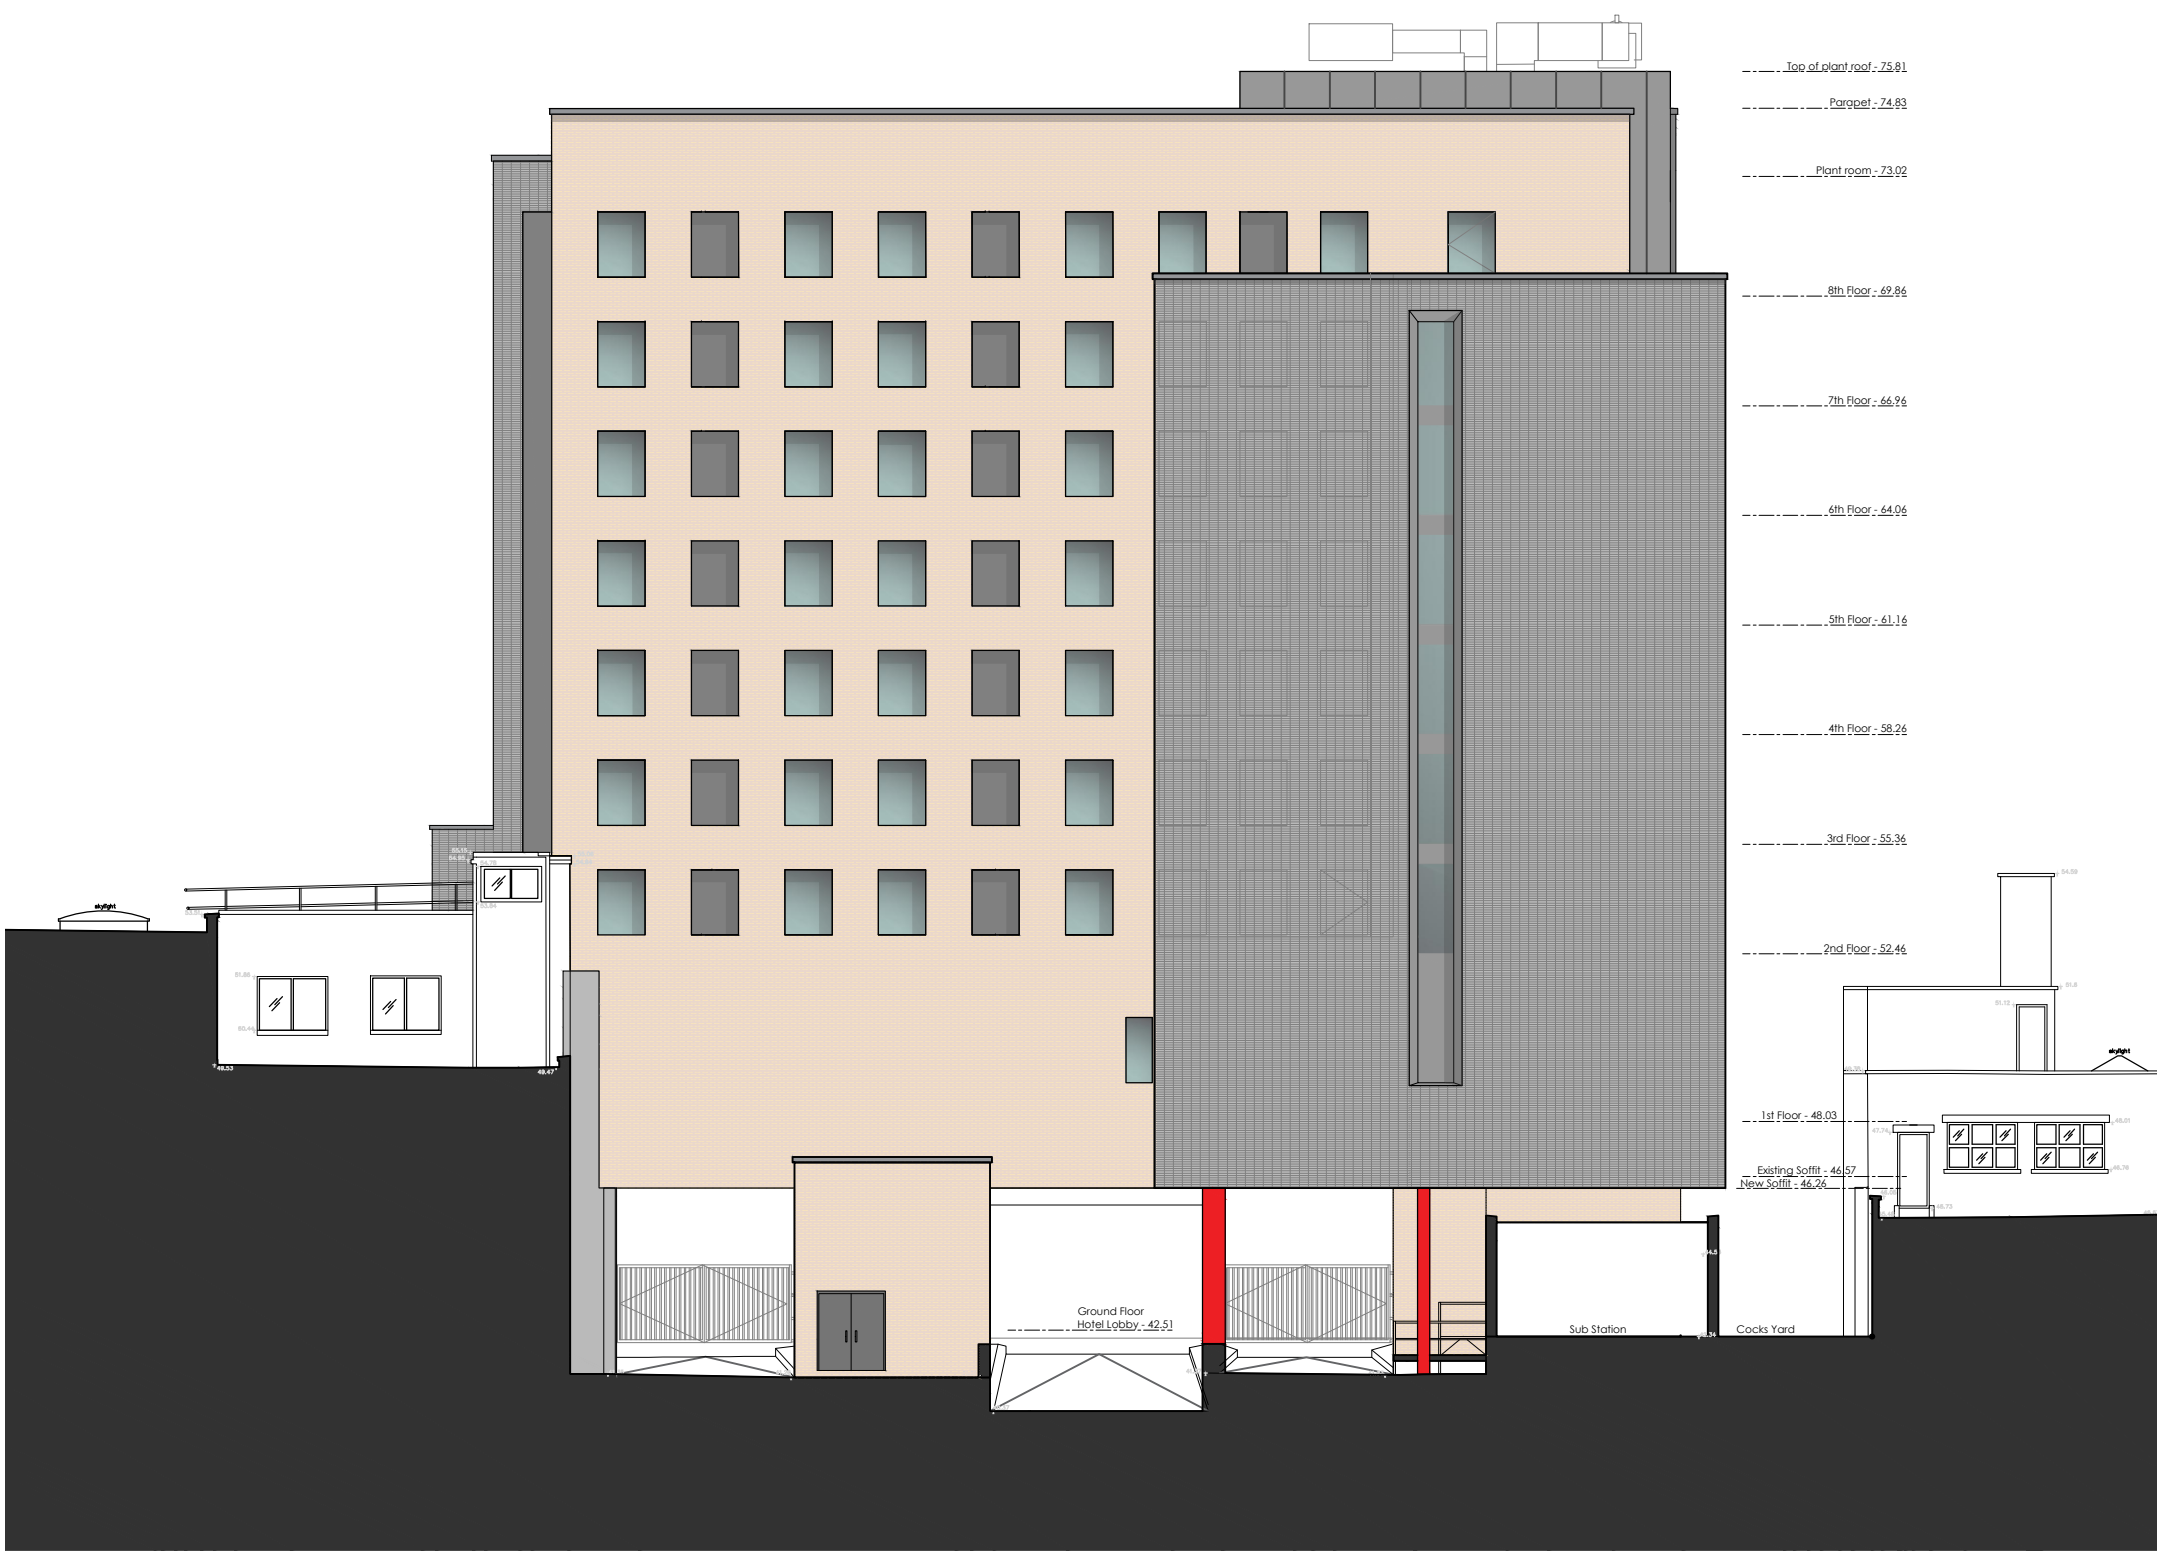

South West Service Yard Elevation

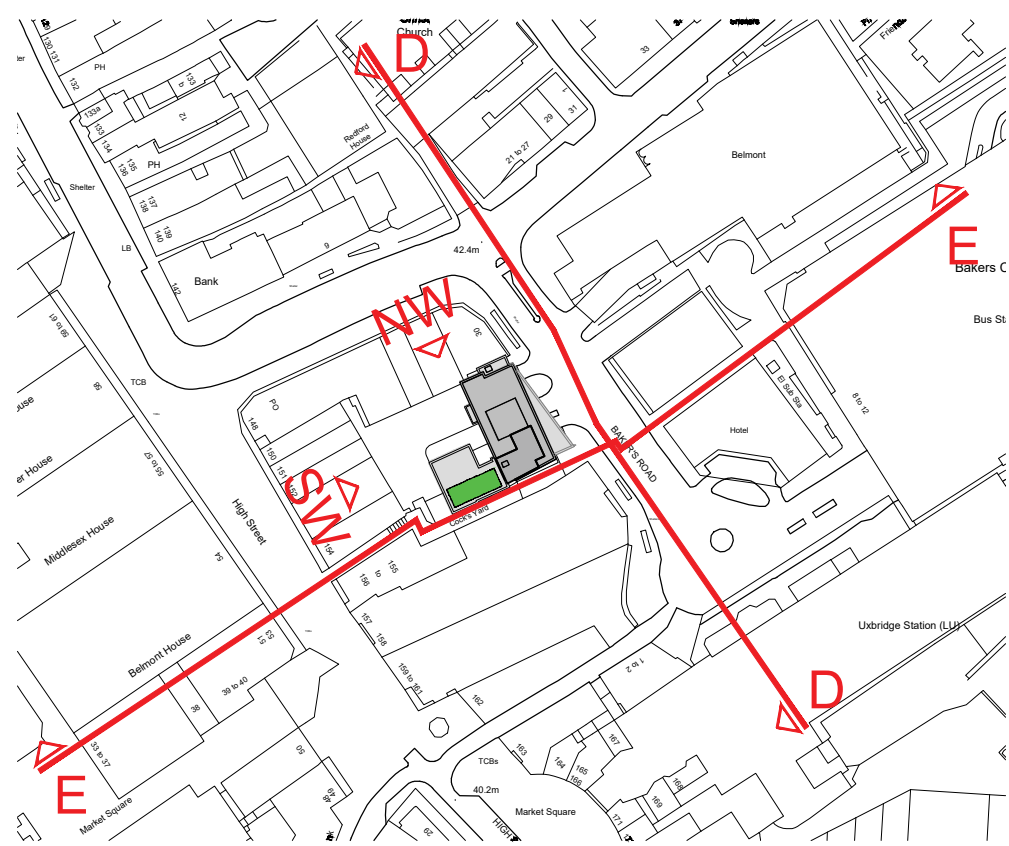

HSBC Bank Pension Trust (UK) Ltd

Project
Bakers House
25 Bakers Road, Uxbridge

Proposed New Hotel Development

The
NW, SW & Long Section Elevations D-D E-E
Bakers Rd/Cocks Yard

Drawing No
12024 /PL-S 390

Rev
F

Drawn
ML

Date
07/09/2018

Scale
1:200 @ A0

GAUNT FRANCIS
Architects

Cordell & London
Capital Tower | Greyfriars Road | Cordell CH10 3AG | T: 029 2033 3999 | W: GauntFrancis.co.uk

NW, SW & LONG SECTION ELEVATIONS - D-D, E-E