



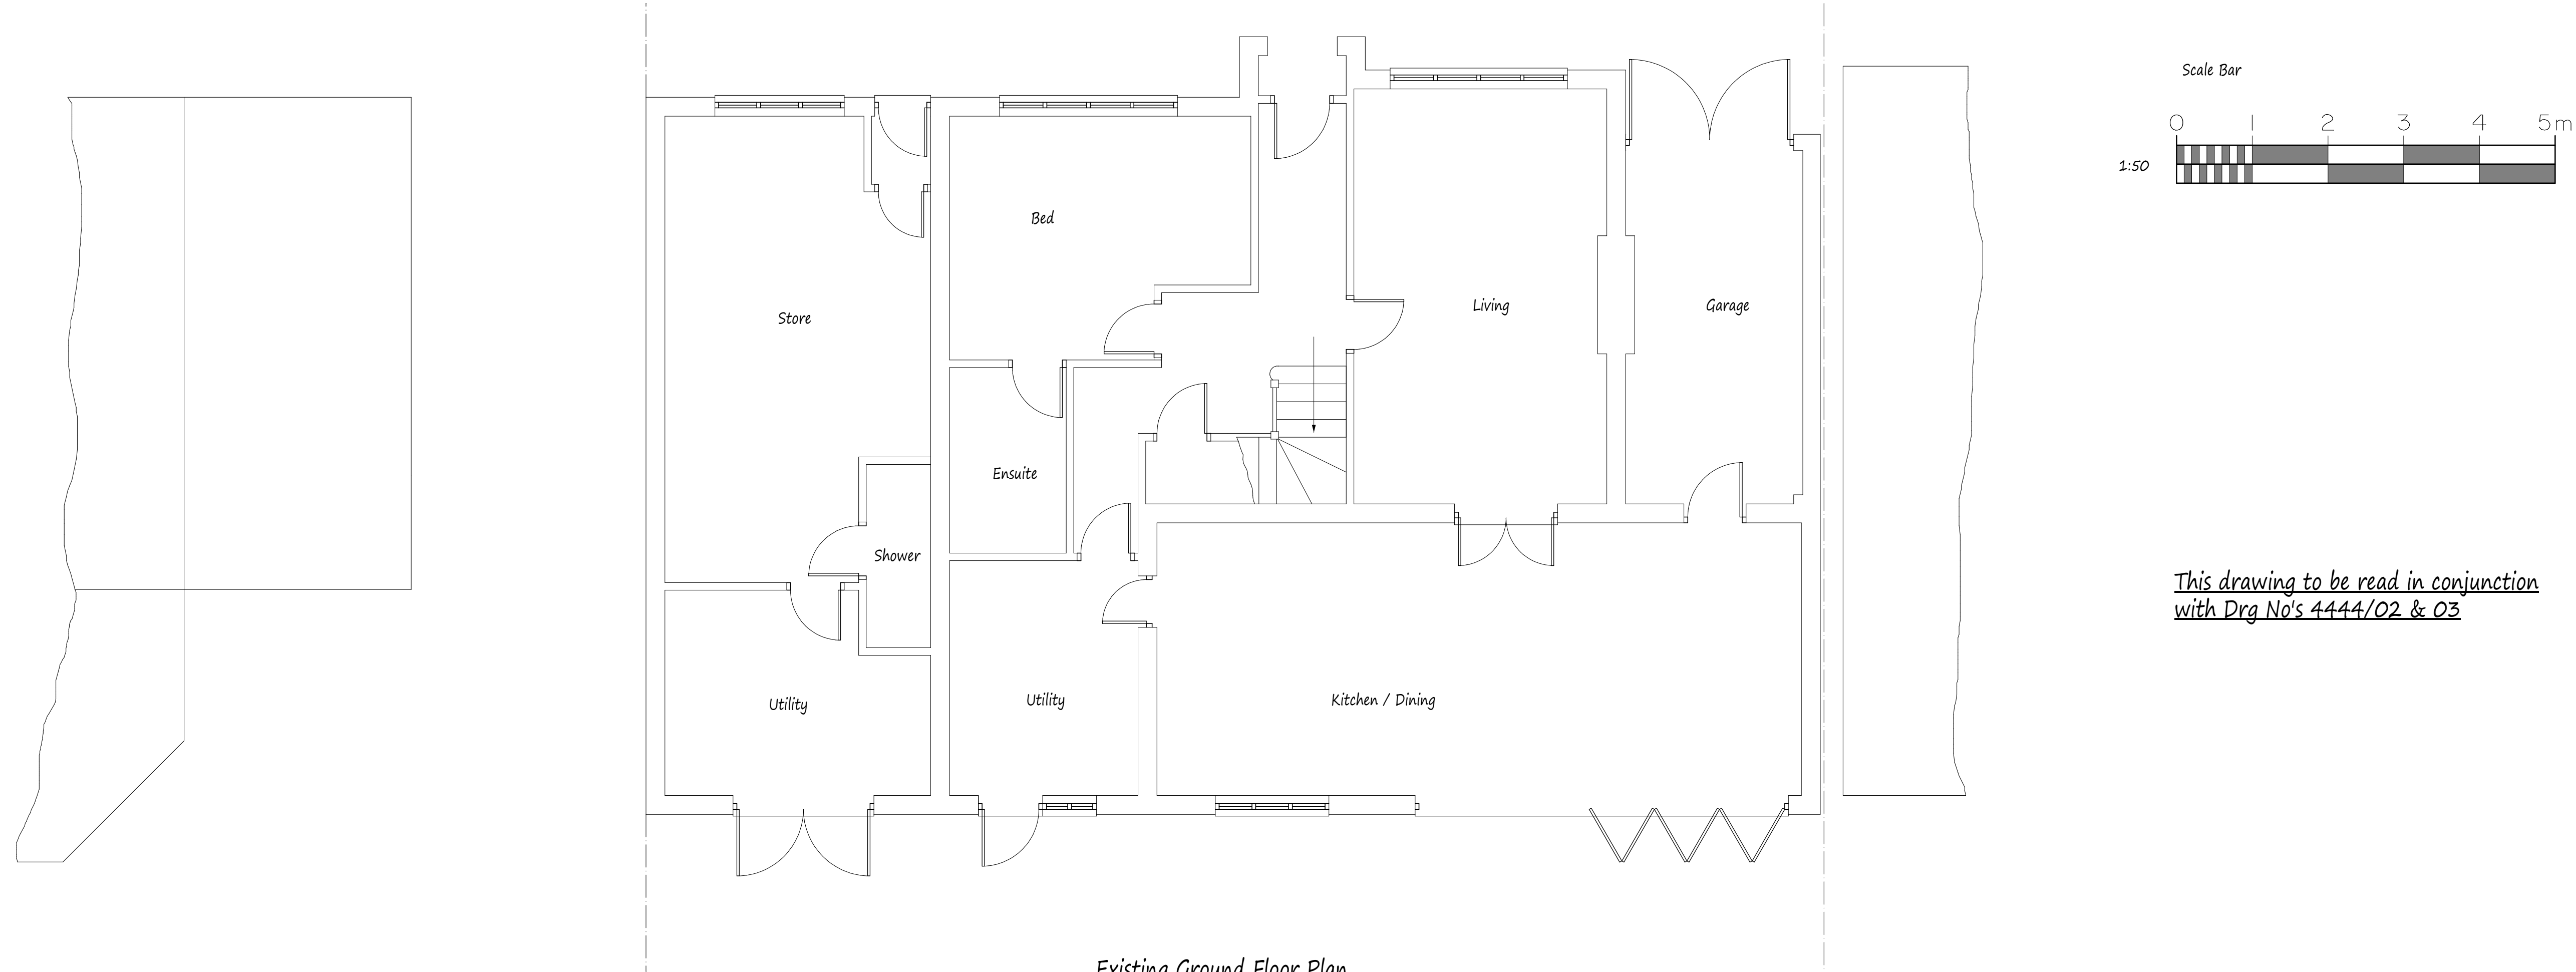

Existing Ground Floor Plan

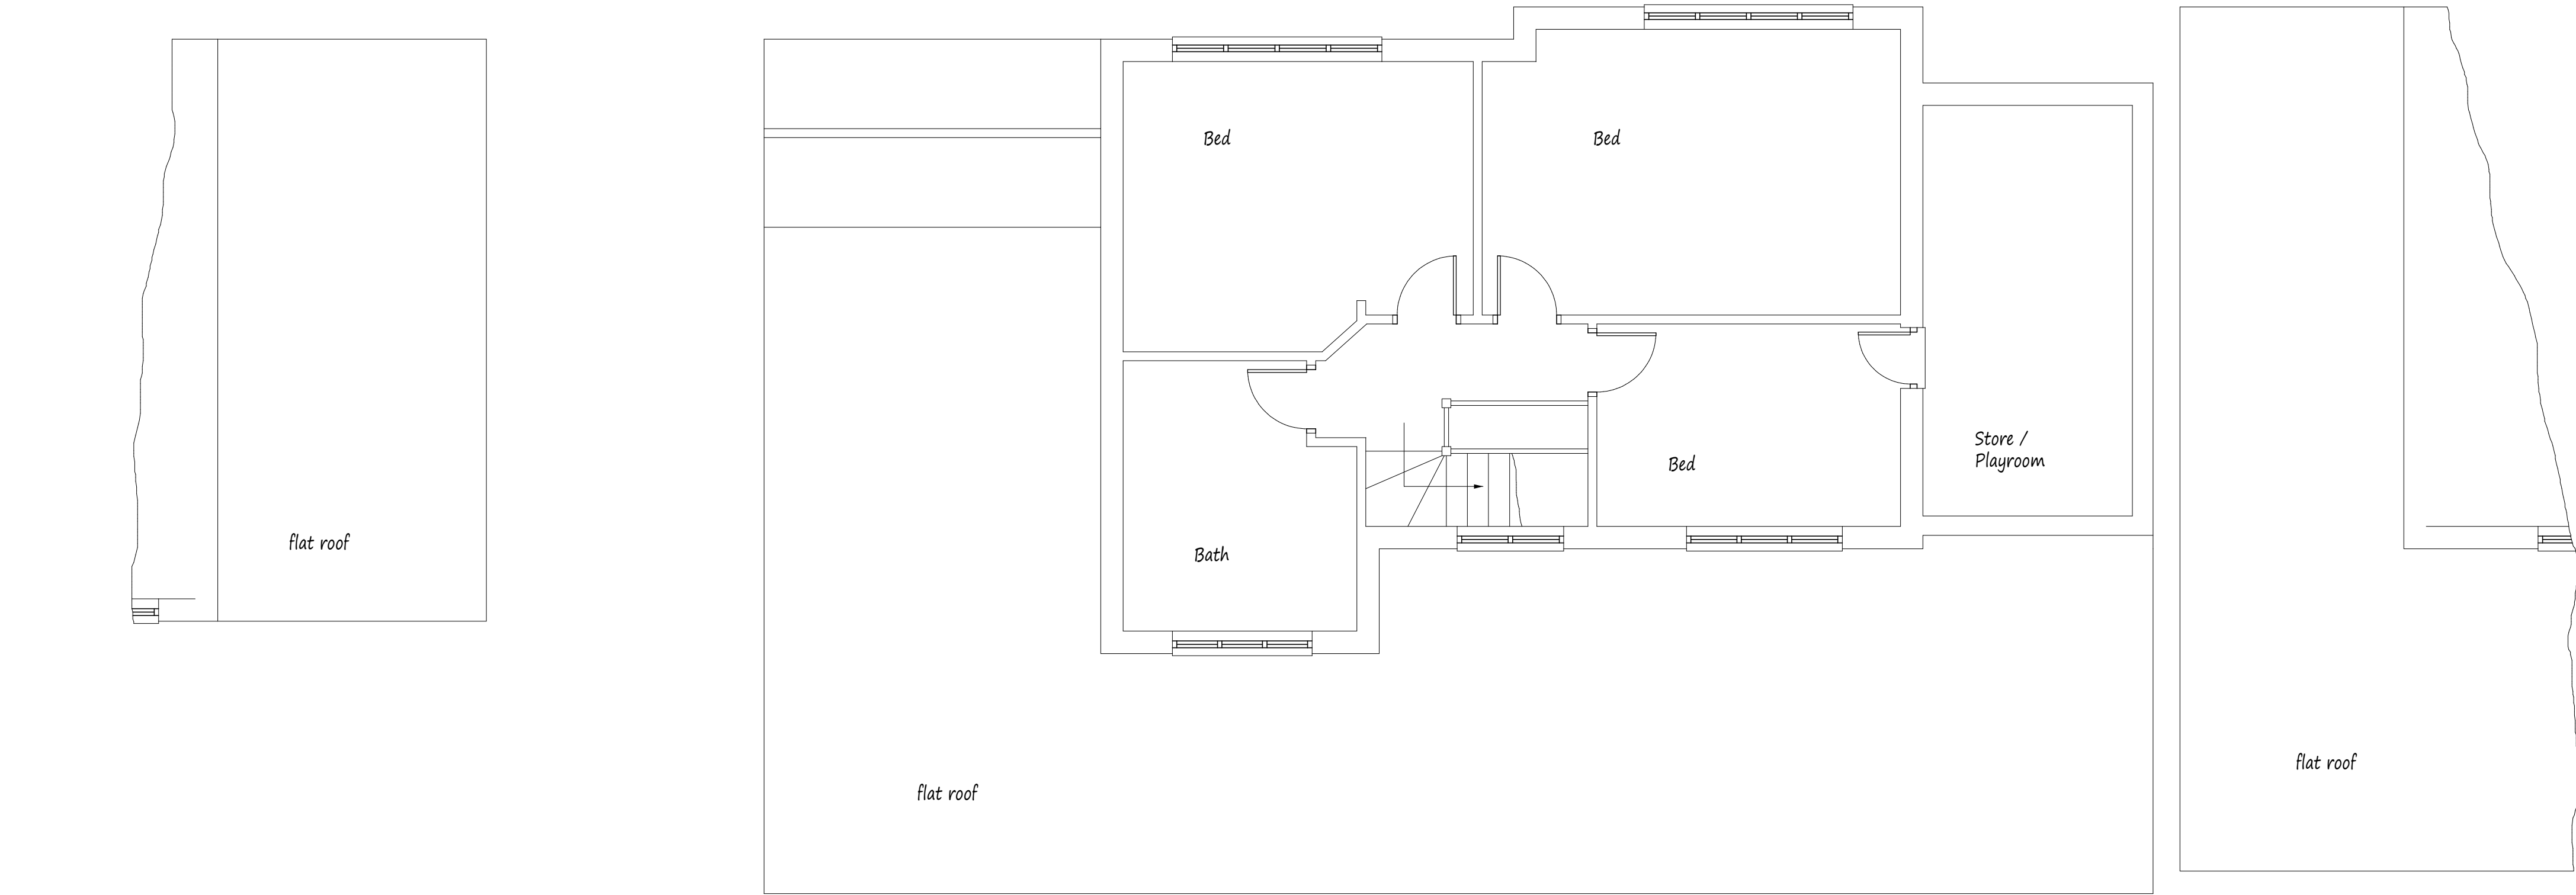

Existing First Floor Plan

NOTES:
All dimensions must be checked on site and not scaled from this drawing.

A		
	Date	Revisions

Copyright

Pottle & Co Ltd.
Building Design &
Management Services

Suite A
128 Manor Way
Ruislip
Middlesex
HA4 8HR

Tel: 01895 622800
www.pottle.uk.com

Client
Mr & Mrs Cawood

Job Title

2 The Ridgeway
Ruislip
Middlesex

Drawing Title

Existing Details

Scale 1:50	
Date September 2020	Drawn by MDP
Drg No. 4444/01	