

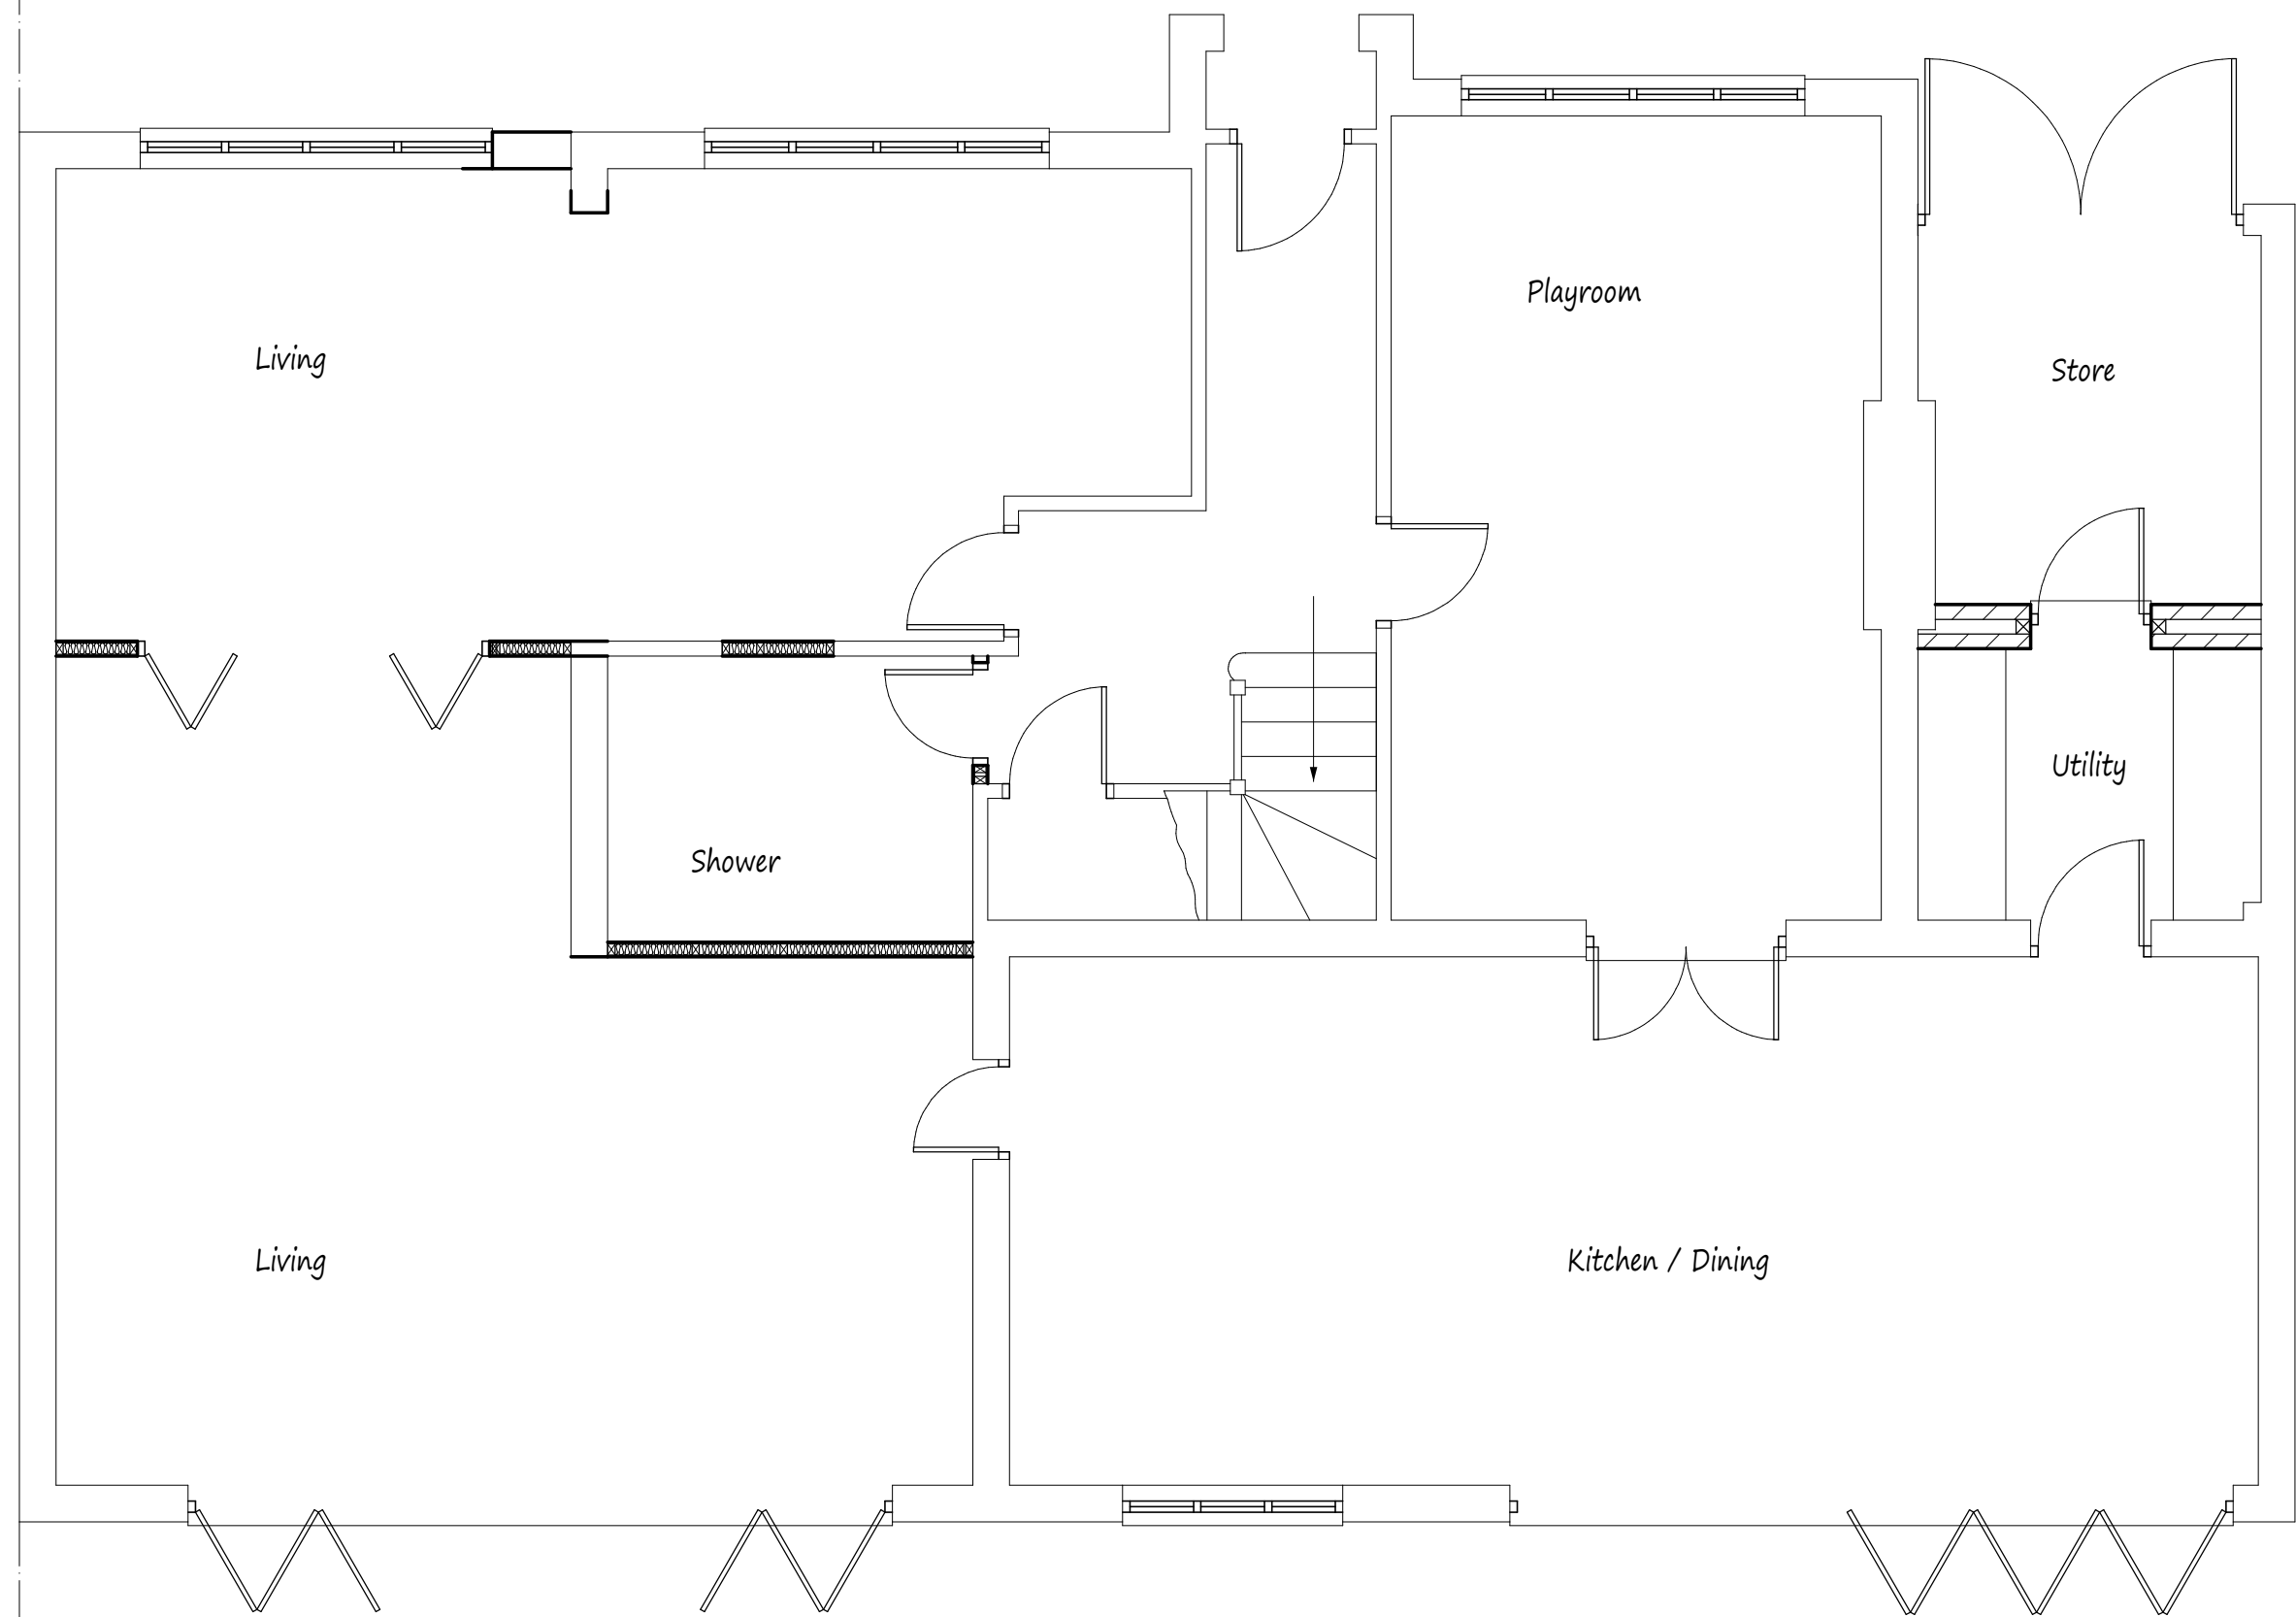


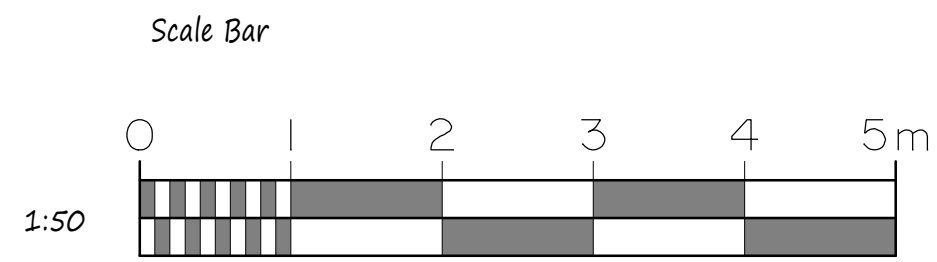


Proposed Ground Floor Plan

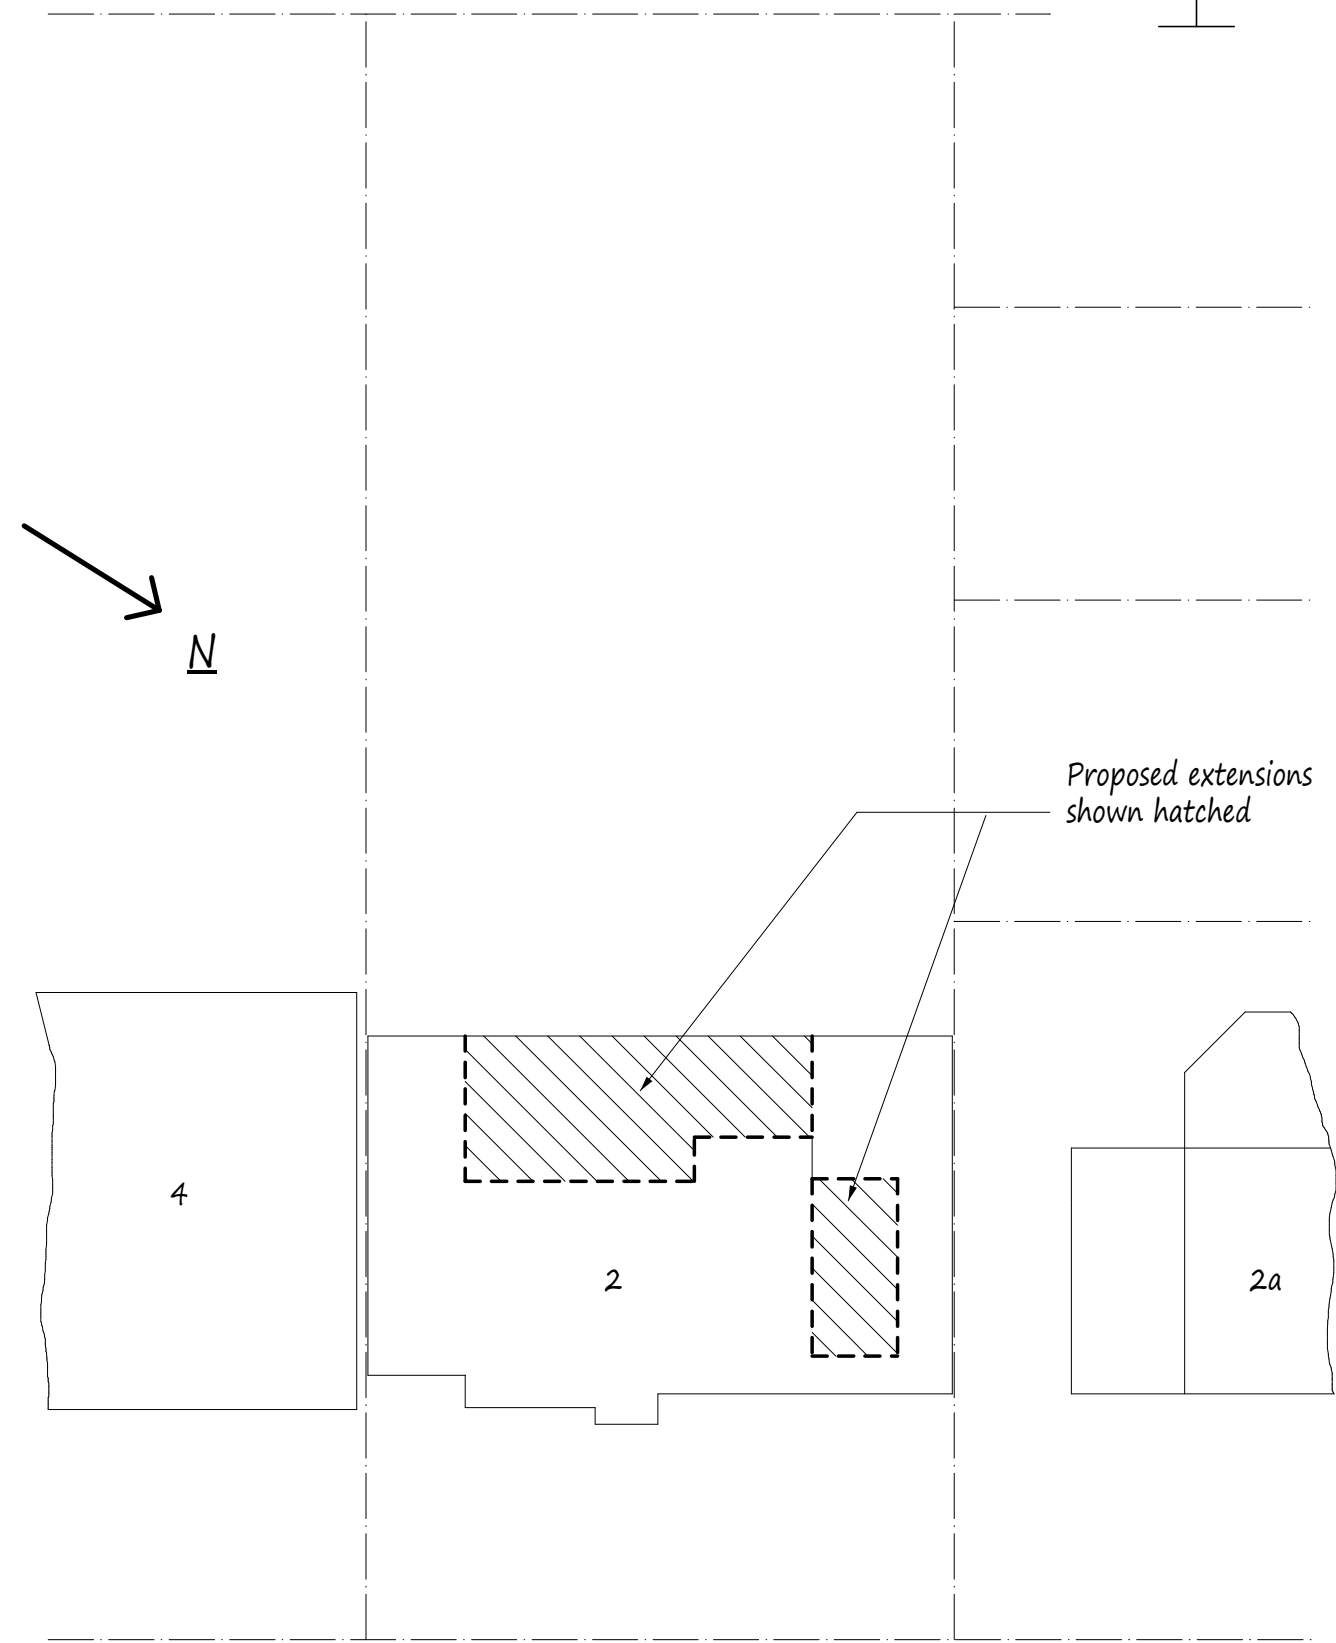


The Ridgeway

Site Plan scale 1:200

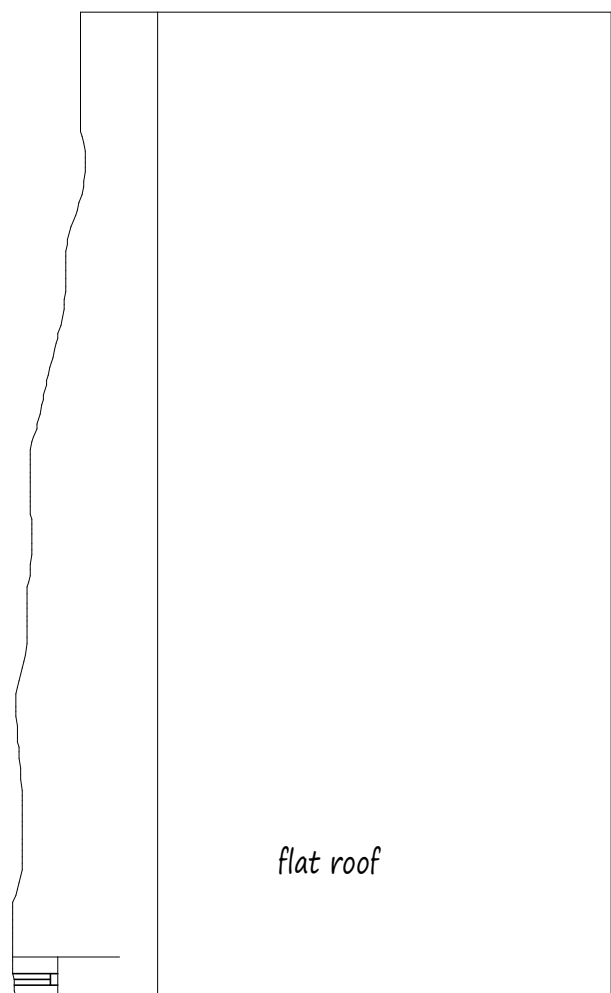

45° visibility splays from nearest neighbouring window

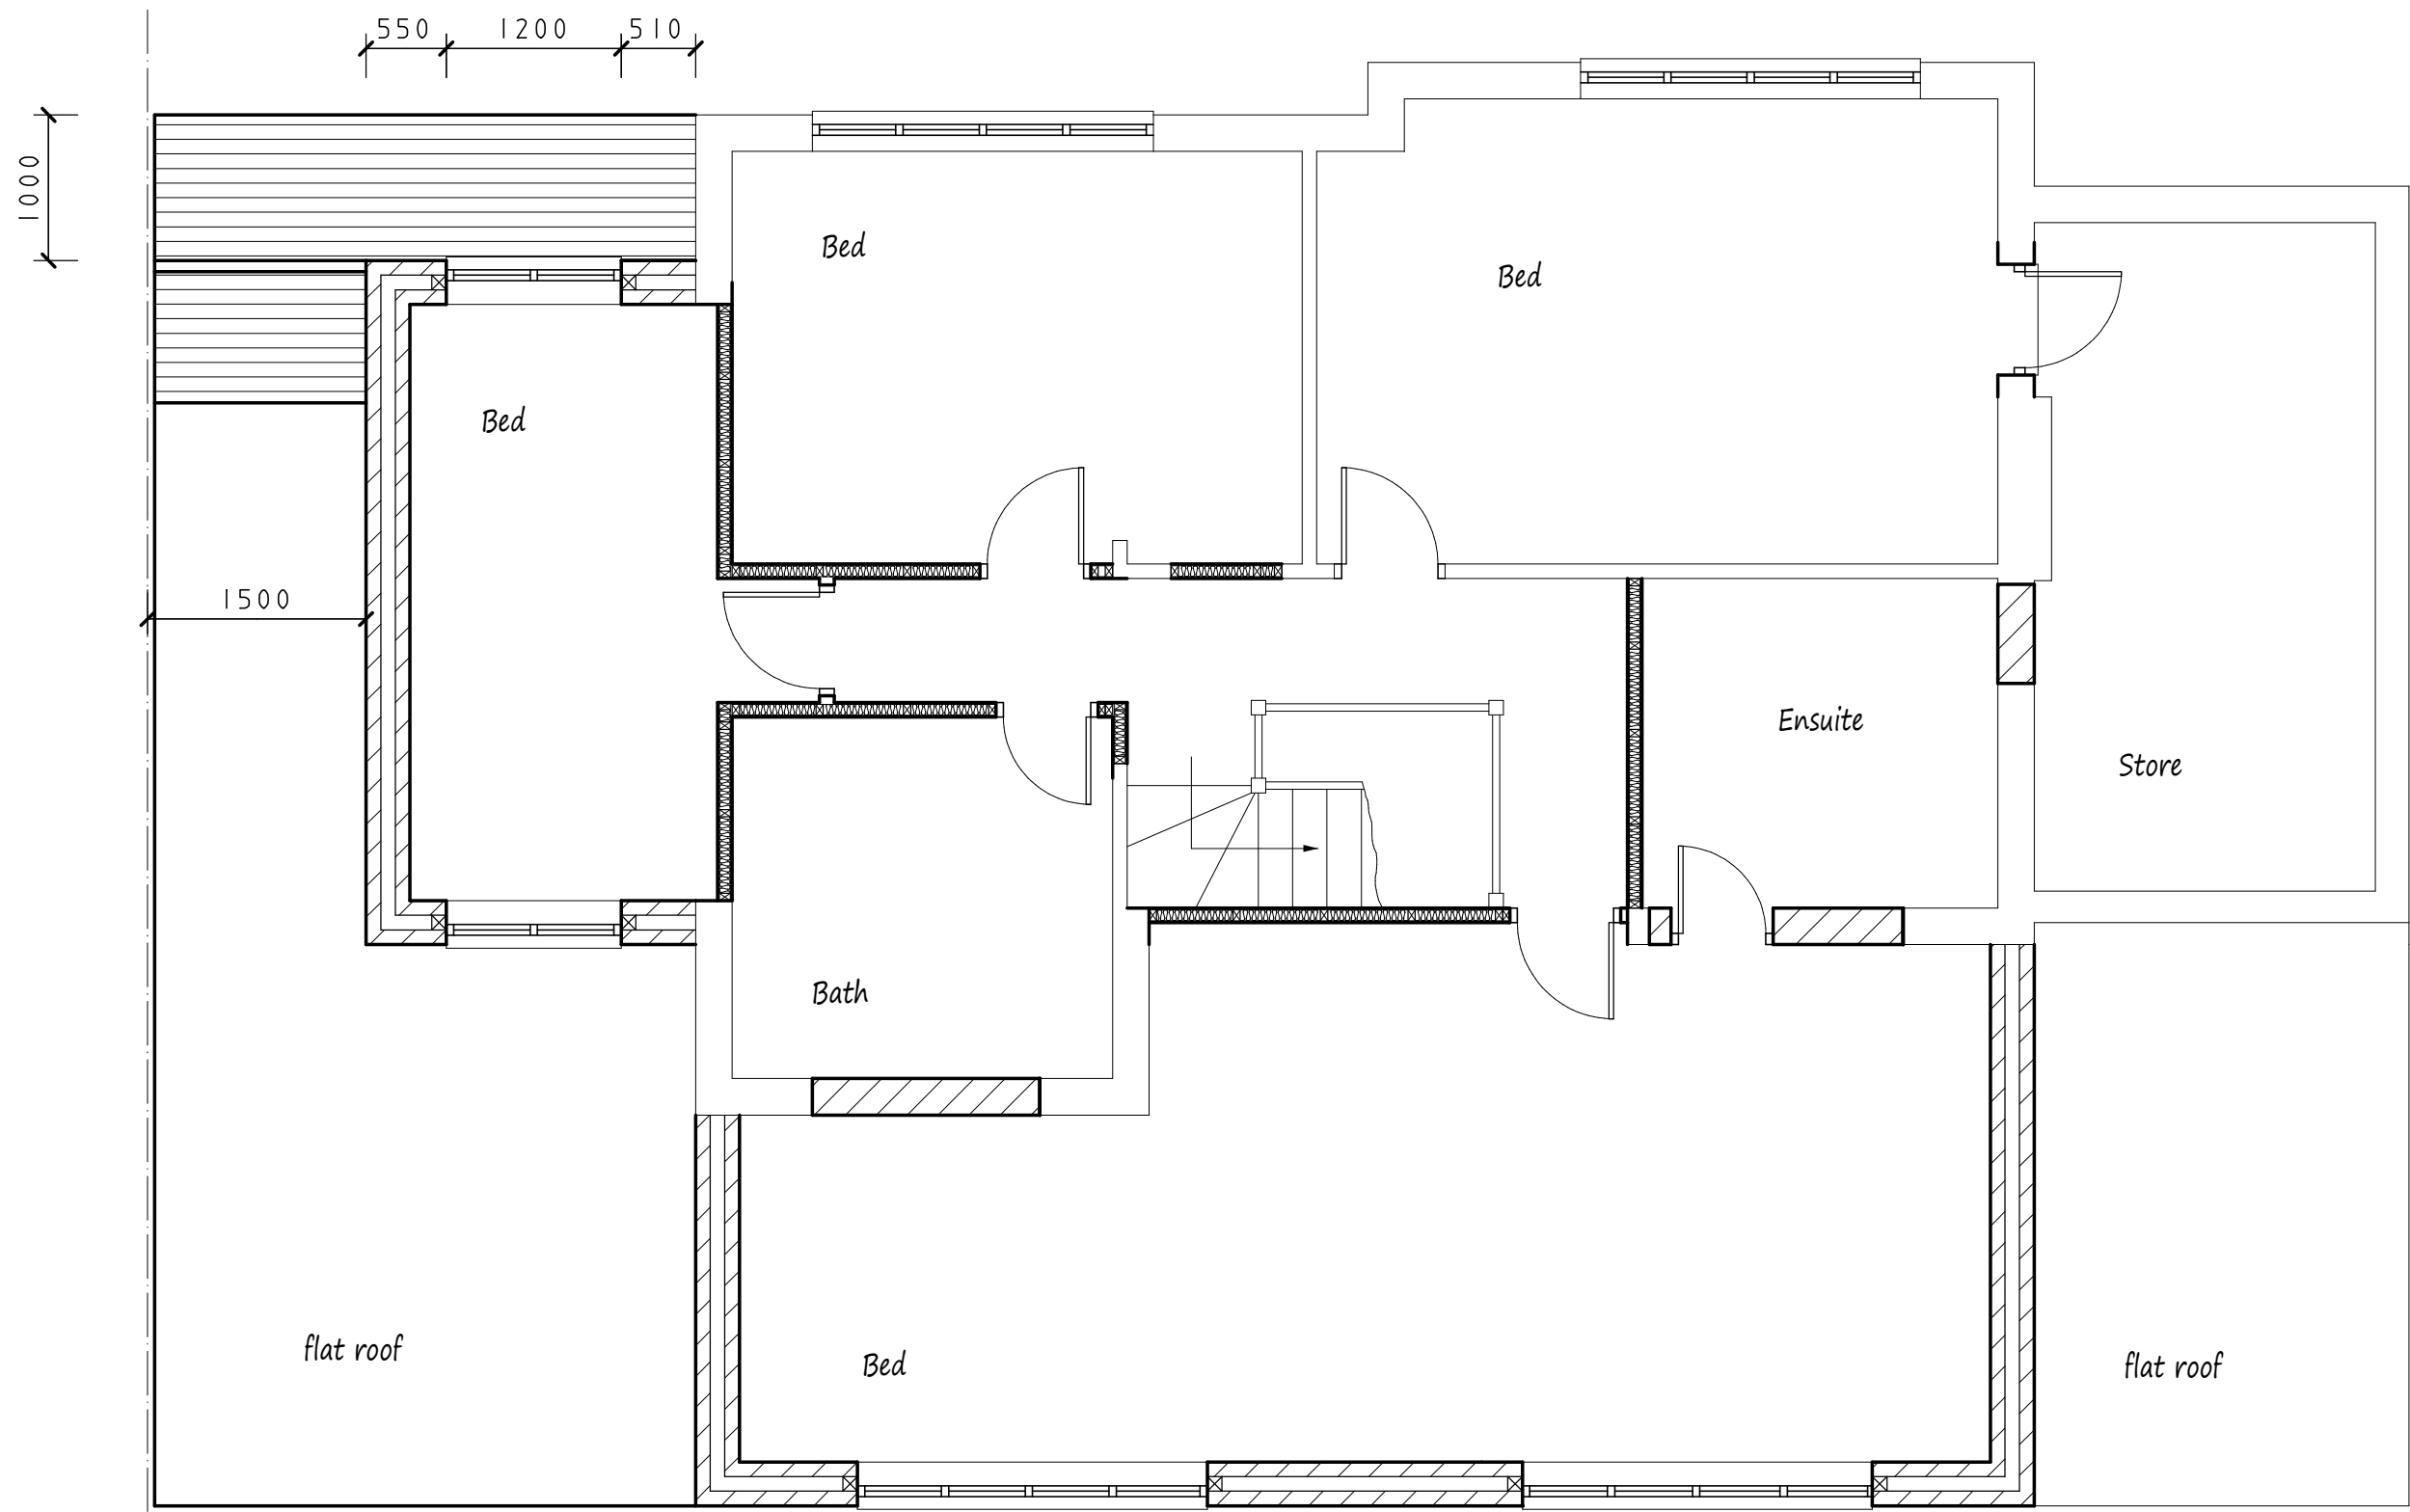

Proposed First Floor Plan

This drawing to be read in conjunction with Drg No's 4444/01 & 03.

NOTES:
All dimensions must be checked on site and not scaled from this drawing.

A		
	Date	Revisions
Copyright		
Pottle & Co Ltd Building Design & Management Services		
Suite A 128 Manor Way Ruislip Middlesex HA4 8HR		
Tel: 01895 622800 www.pottle.uk.com		
Client Mr & Mrs Cawood		
Job Title 2 The Ridgeway Ruislip Middlesex		
Drawing Title Proposed First Floor Side and Rear Extension.		
Scale 1:50, 200		
Date September 2020		Drawn by MDP
Drg No. 4444/02		