


Existing Elevations




Front Elevation

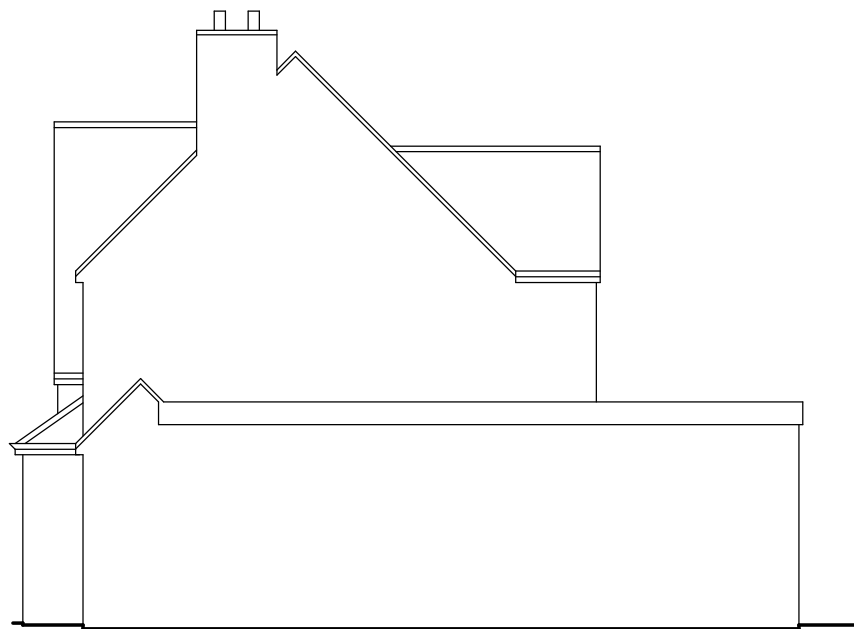

Side Elevation



Rear Elevation

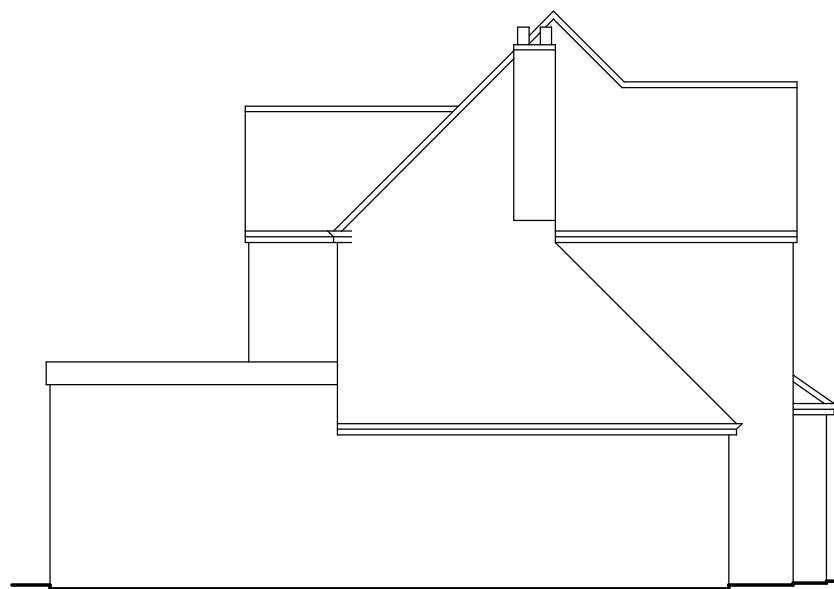


Side Elevation

Proposed Elevations - All Materials to Match Existing




Front Elevation

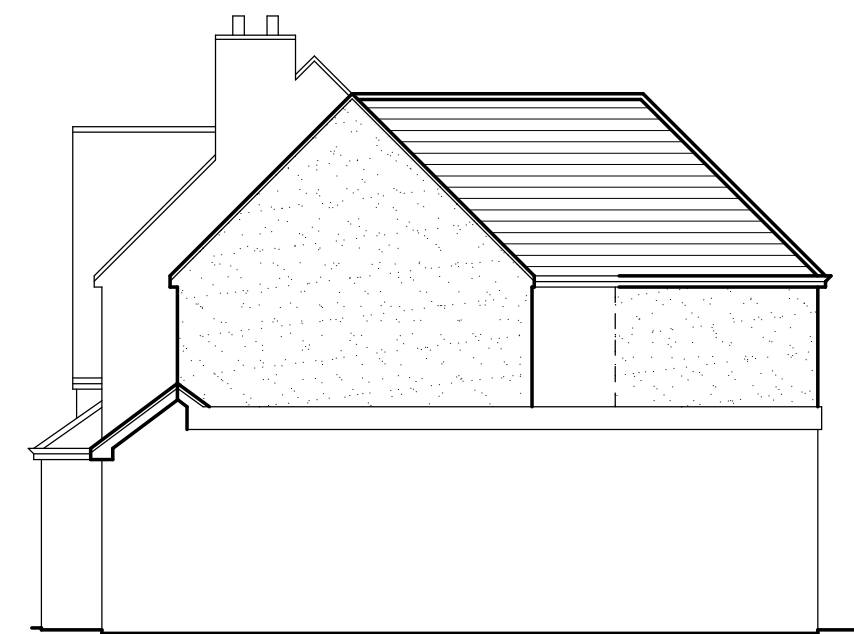

Side Elevation



Rear Elevation

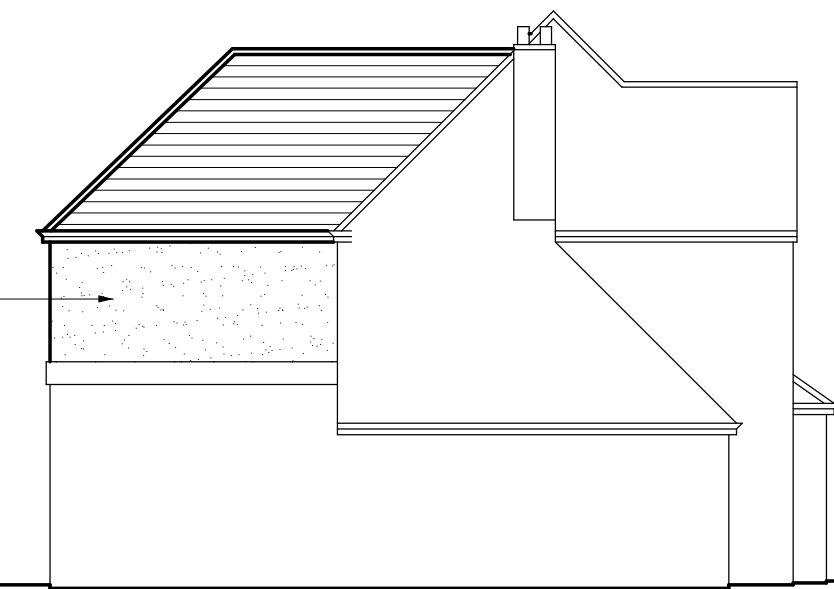

Side Elevation

This drawing to be read in conjunction with Drg No 4444/01 & 02

Scale Bar



NOTES:
All dimensions must be checked on site and not scaled from this drawing.

A		
	Date	Revisions
Copyright		
Pottle & Co Ltd Building Design & Management Services		
Suite A 128 Manor Way Ruislip Middlesex HA4 8HR		
Tel: 01895 622800 www.pottle.uk.com		
Client Mr & Mrs Cawood		
Job Title 2 The Ridgeway Ruislip Middlesex		
Drawing Title Existing and Proposed Elevations.		
Scale 1:100		
Date September 2020		Drawn by MDP
Drg No. 4444/03		