


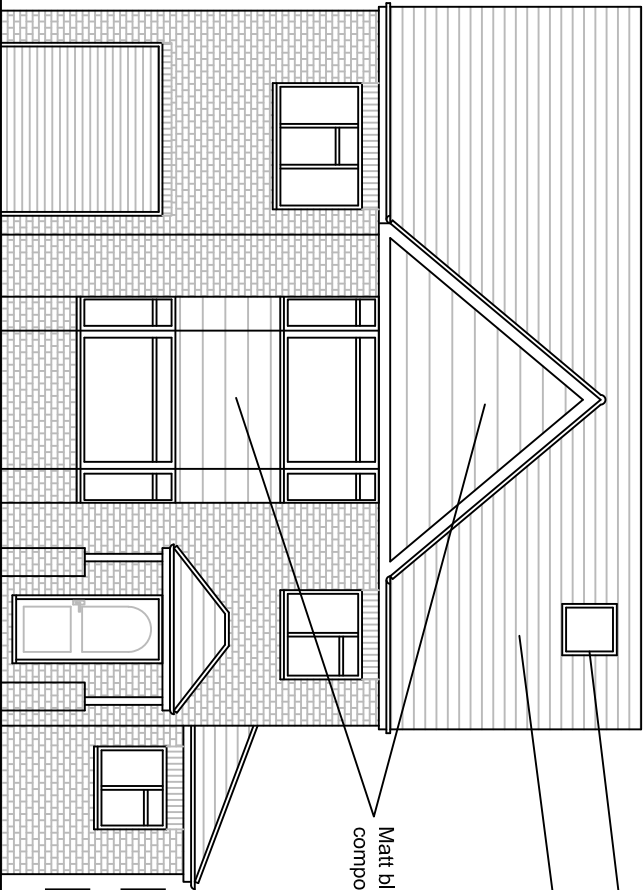


 


Front (North)
Elevation

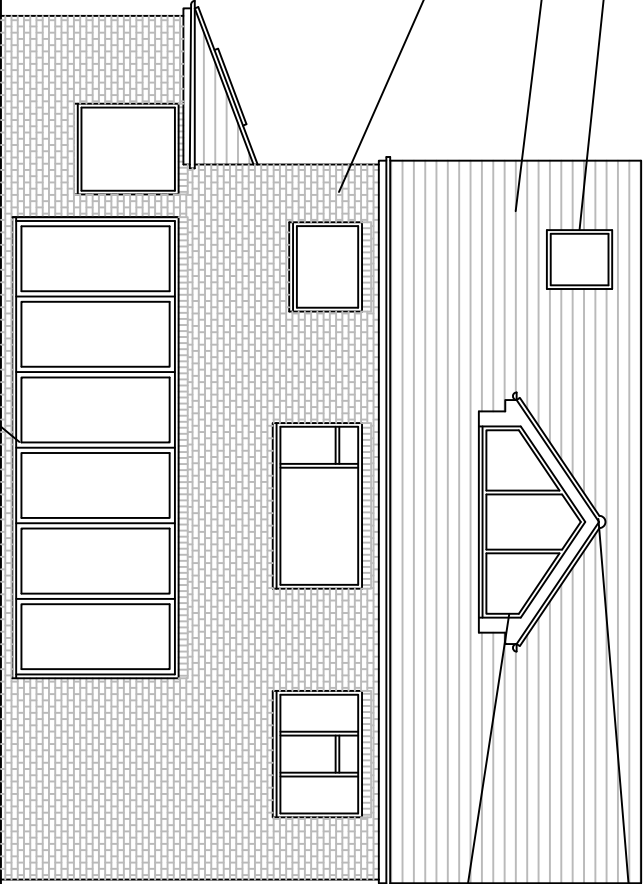


Rear (South)
Elevation

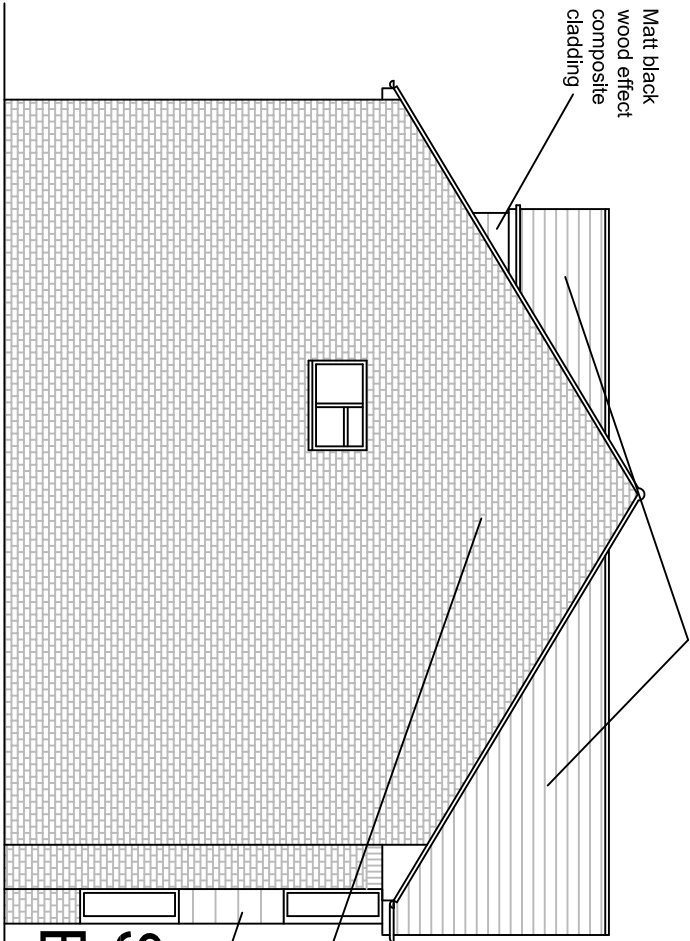

Side (East)
Elevation

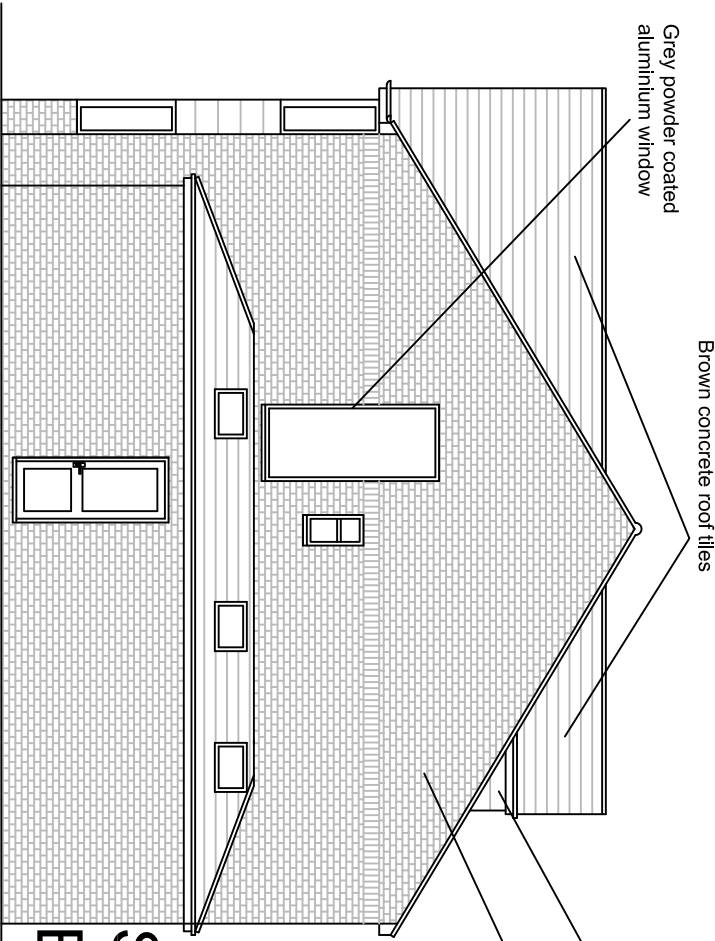

Side (West)
Elevation

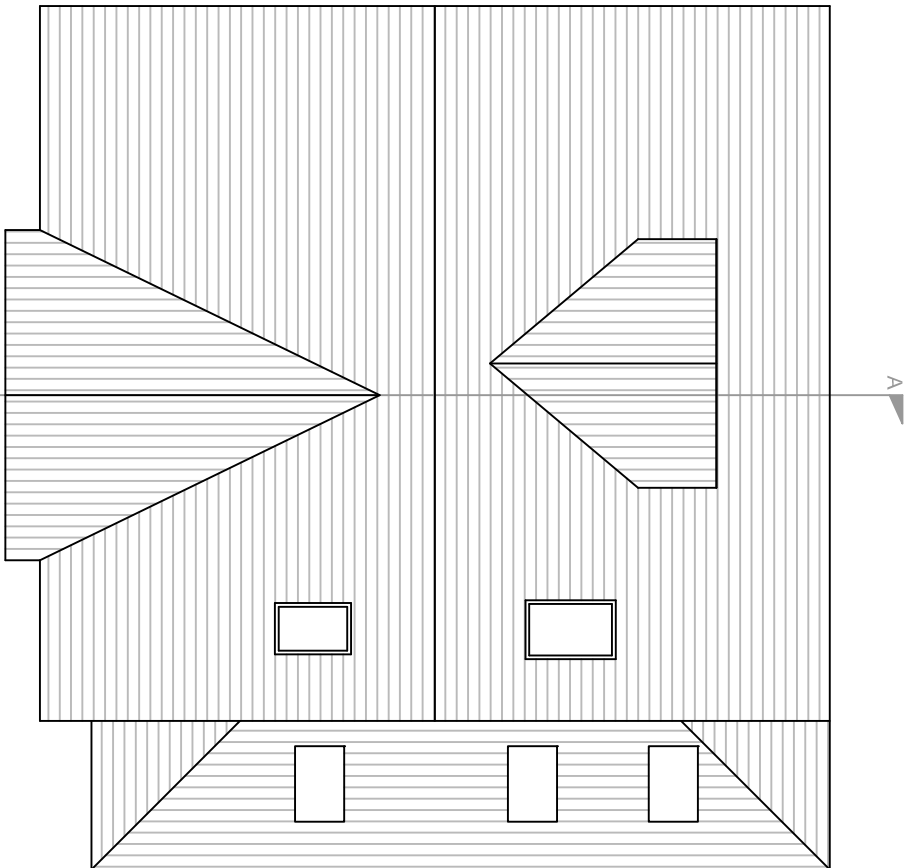

Roof Plan

NOTE:

All dimensions must be checked on site and not scaled from this drawing.

© This drawing is the property of Dunphy & Hayes Limited and must not be reproduced in whole or part without prior written permission.

Dunphy & Hayes LIMITED SURVEYORS

164 GOLDBAWK ROAD LONDON W12 8HJ
TEL: 0208 740 9922 FAX: 0208 740 4804
EMAIL: surveyors@dunphyhayes.co.uk

PROJECT: 88 Park Avenue, HA4 7UP

TITLE: Proposed Section A - A, Roof Plan, Side and Rear Elevations

DWG NUMBER: 16/024/06J

DATE: 25.11.16	SCALE: 1:100	SHEET: A3
DESIGNER: MH	CONSULTANT: MH	

J 08.09.17 Pitch of main roof reduced to lower ridge height

I 05.07.17 Reduction in height of rear dormer

REVISIONS