




FRONT ELEVATION  
(EXISTING)



SIDE ELEVATION  
(EXISTING)




REAR ELEVATION  
(EXISTING)

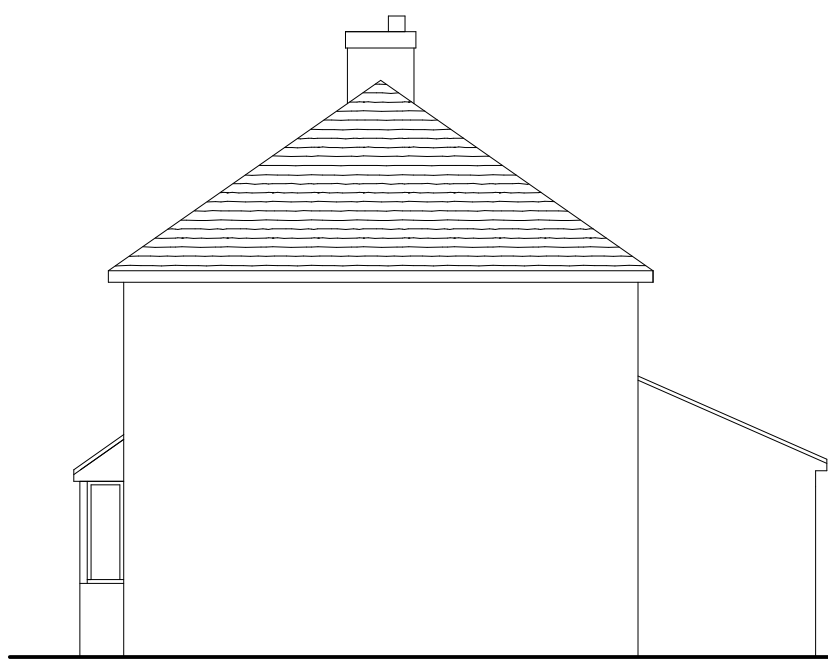

SIDE ELEVATION  
(EXISTING)



FRONT ELEVATION  
(PROPOSED)

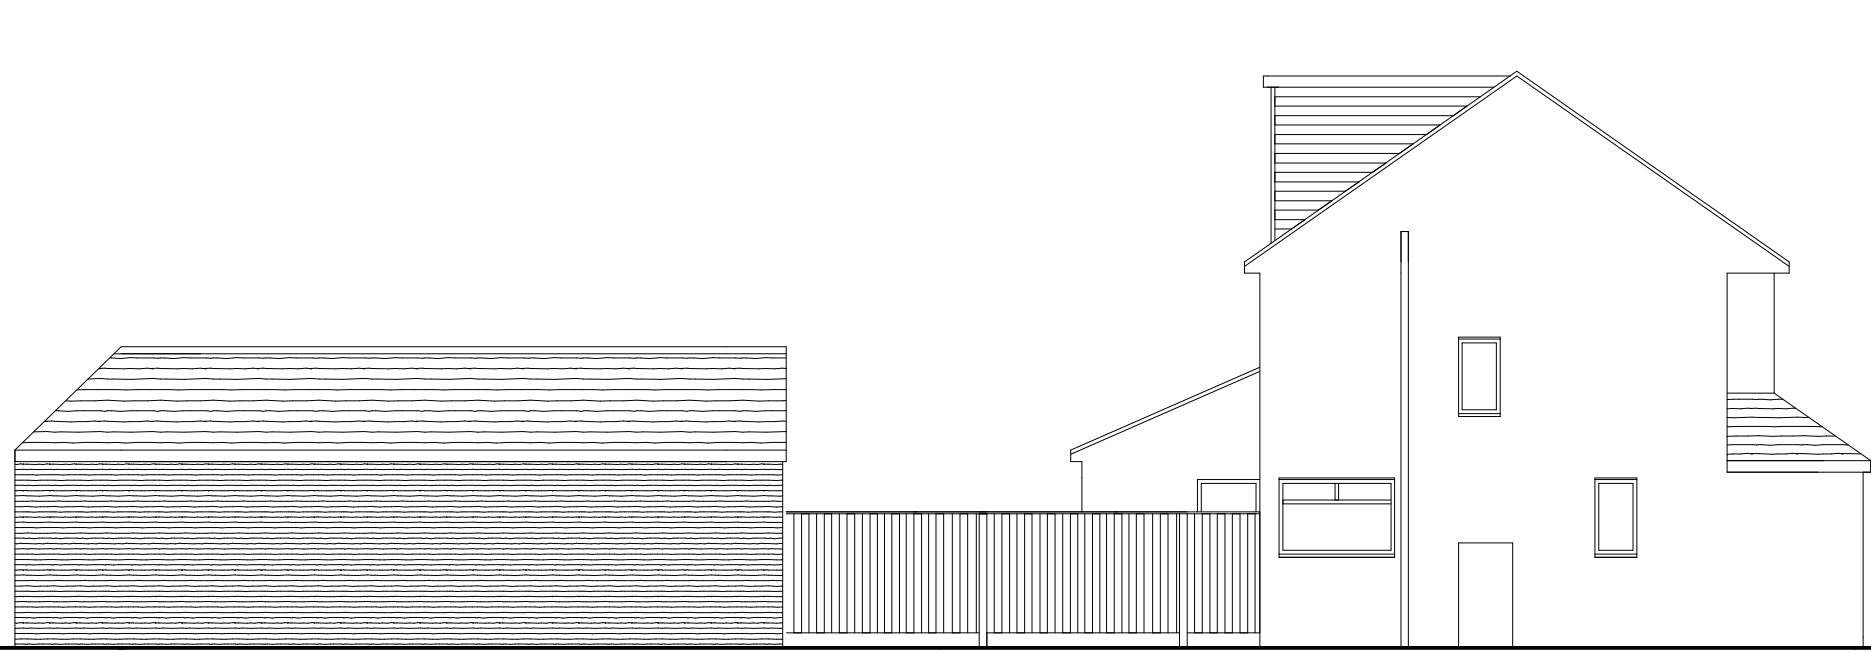


SIDE ELEVATION  
(PROPOSED)




REAR ELEVATION  
(PROPOSED)




SIDE ELEVATION  
(PROPOSED)

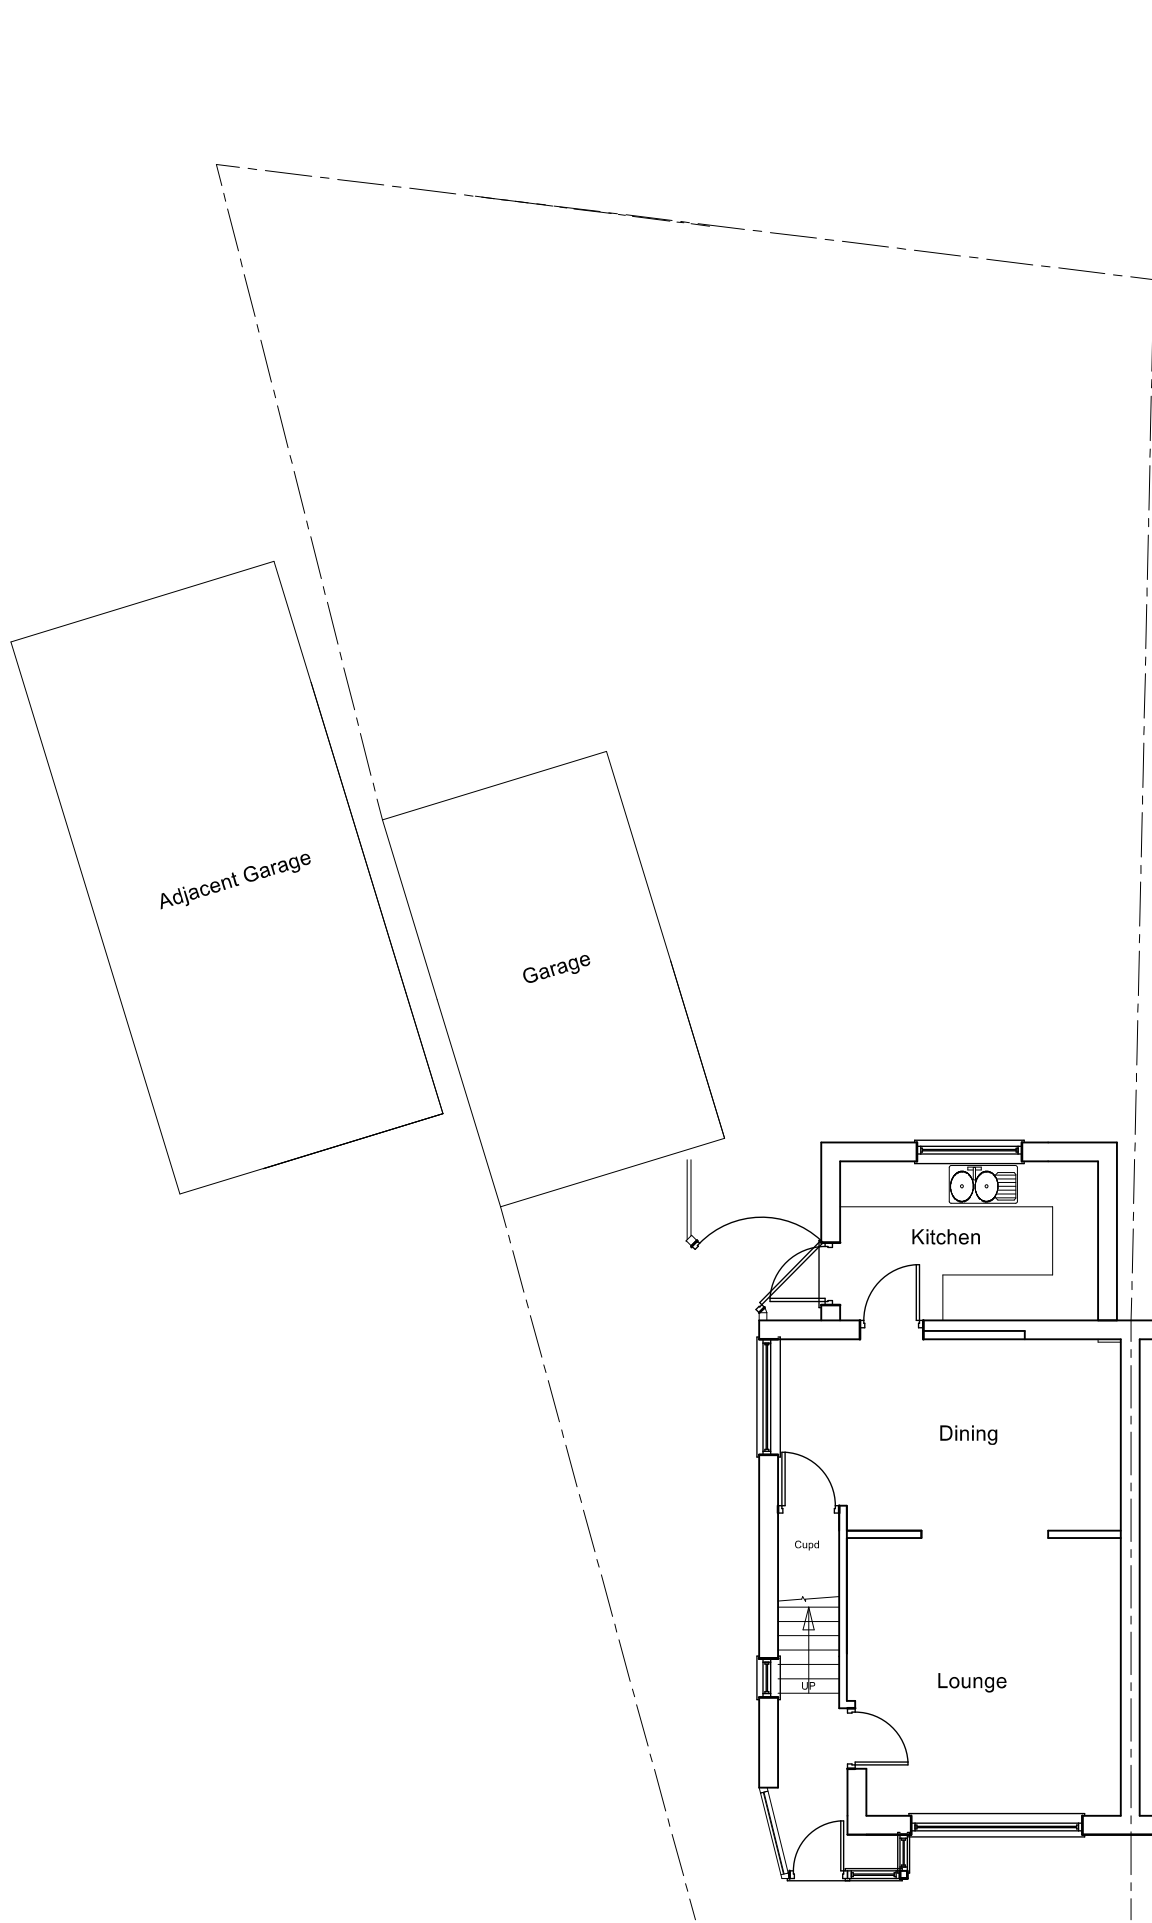


GROUND FLOOR  
(EXISTING)

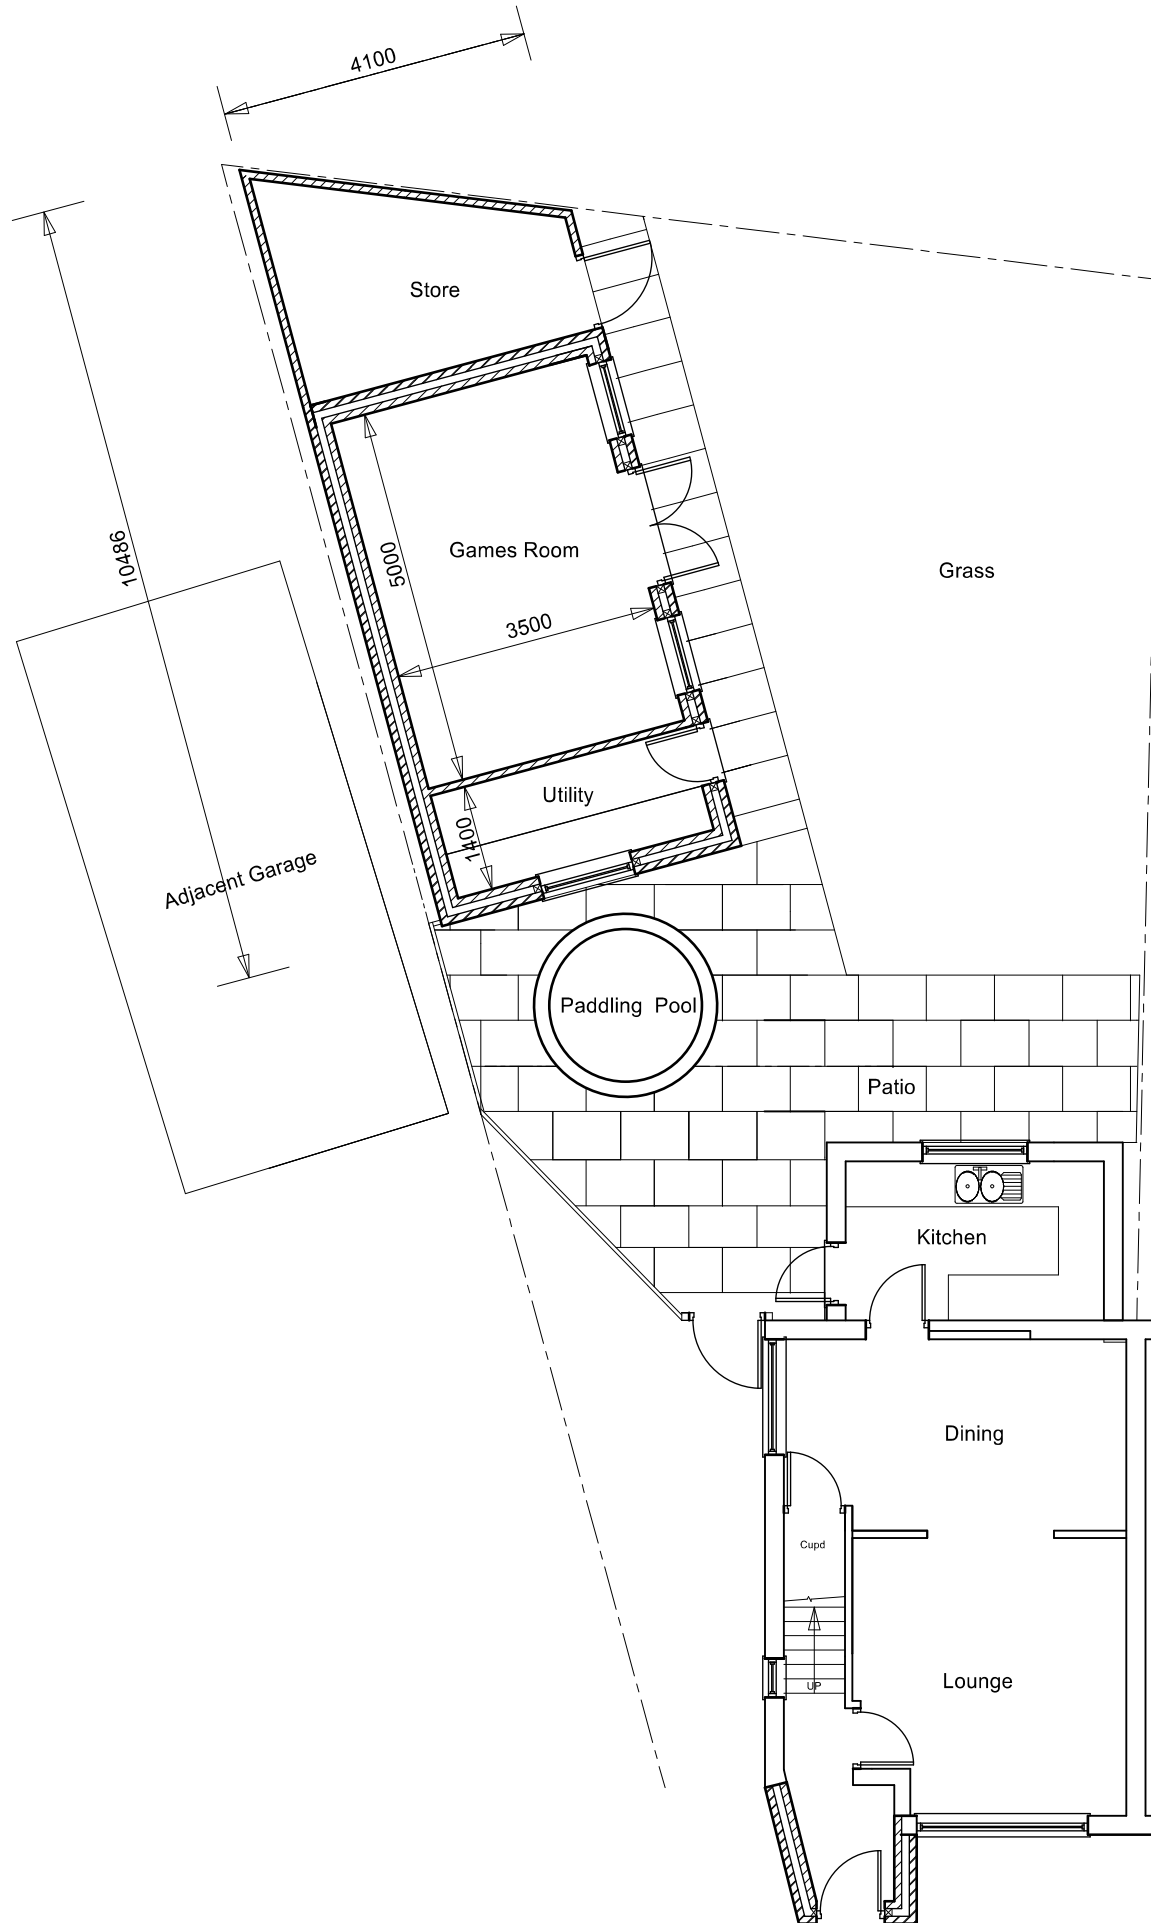


GROUND FLOOR  
(PROPOSED)

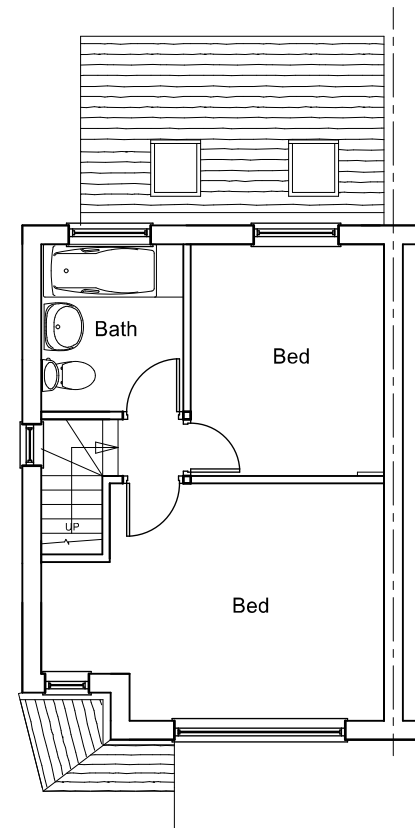

FIRST FLOOR  
(EXISTING)

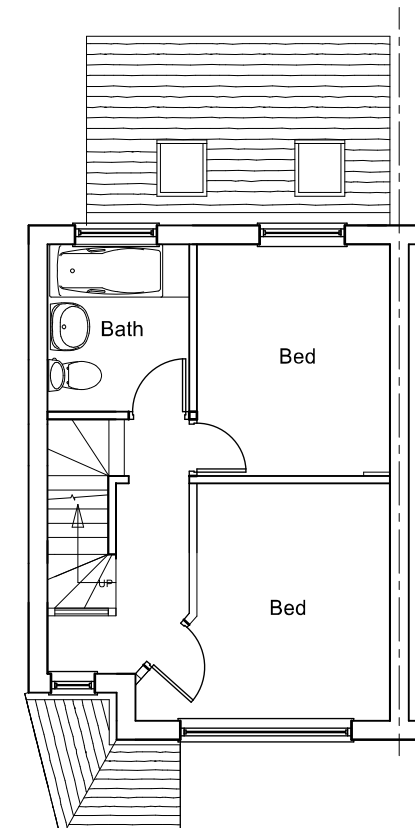

FIRST FLOOR  
(PROPOSED)

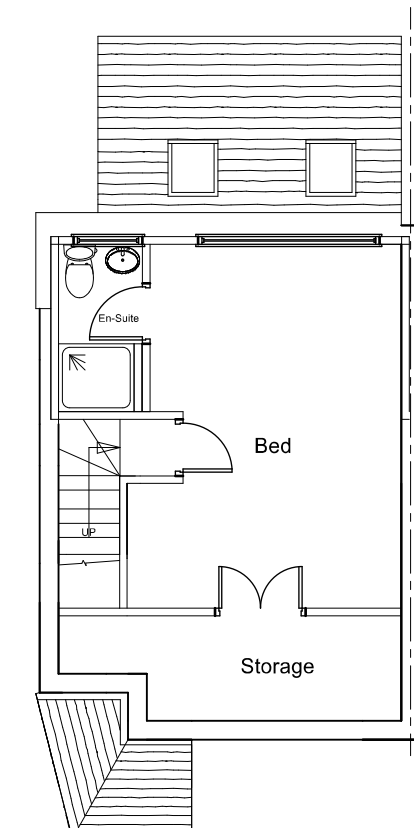

SECOND FLOOR  
(PROPOSED)

| PRELIMINARY |      |             |
|-------------|------|-------------|
| REV         | DATE | DESCRIPTION |
|             |      |             |

© COPYRIGHT

**Drawing Office  
Associates Ltd**

CLAYDON HOUSE  
1 EDISON ROAD  
AYLESBURY  
BUCKS  
HP19 8TE

TEL: 01296 431374

CLIENT  
**Mr & Mrs Berry**

PROJECT  
**45, Parkfield Crescent  
Ruislip**

DETAIL  
**Plans & Elevations**

|                           |                         |     |          |
|---------------------------|-------------------------|-----|----------|
| SCALE                     | 1:100                   | SCH | DRAWN    |
| DATE                      | JAN22                   |     | APPROVED |
| JOB NO.<br><b>22/2204</b> | DRAWING NO.<br><b>1</b> |     |          |