


All Dimensions to be checked on site. Written dimensions to be followed in preference to scaled dimensions. Any discrepancies must be reported to Uxbridge Design prior to undertaking of any relevant works.

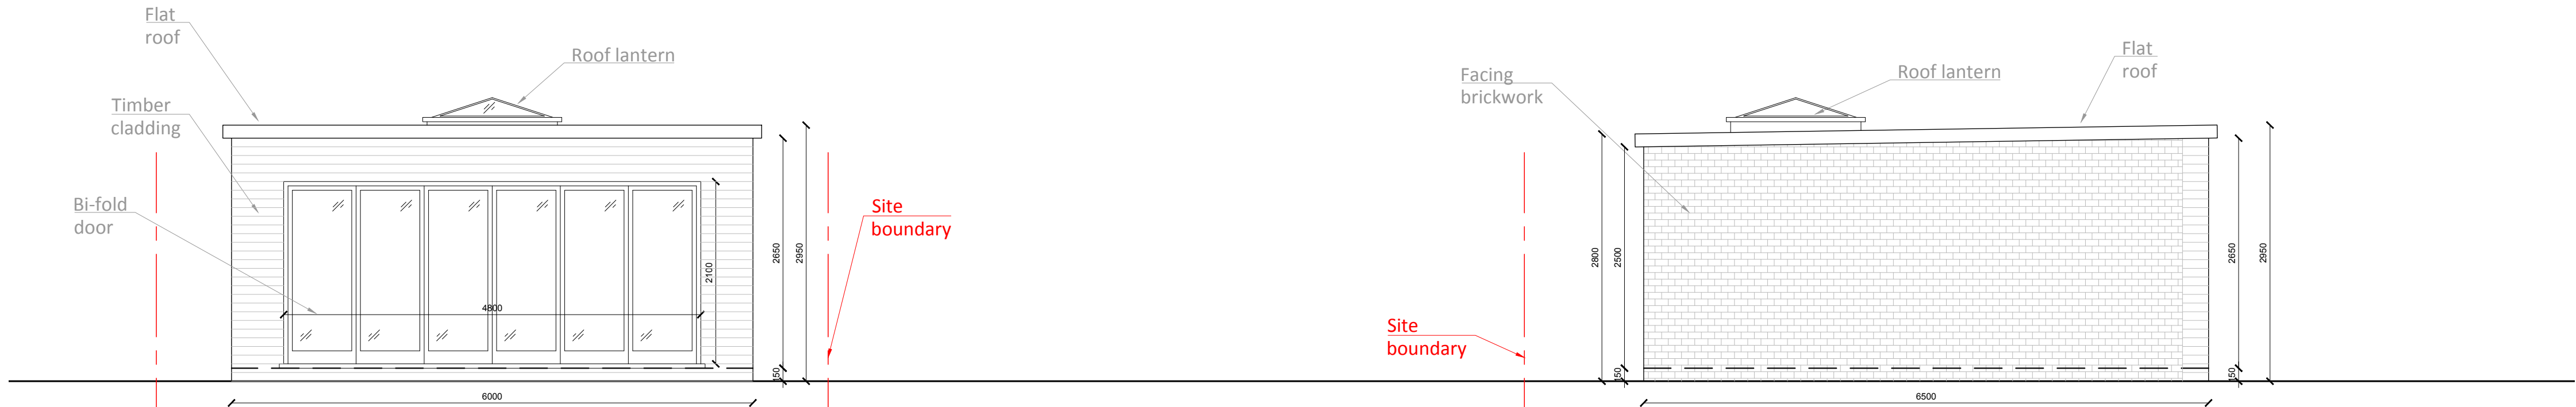

PROPOSED FRONT ELEVATION

SCALE - 1:50

PROPOSED SIDE ELEVATION

SCALE - 1:50




PROPOSED REAR ELEVATION

SCALE - 1:50

PROPOSED SIDE ELEVATION

SCALE - 1:50

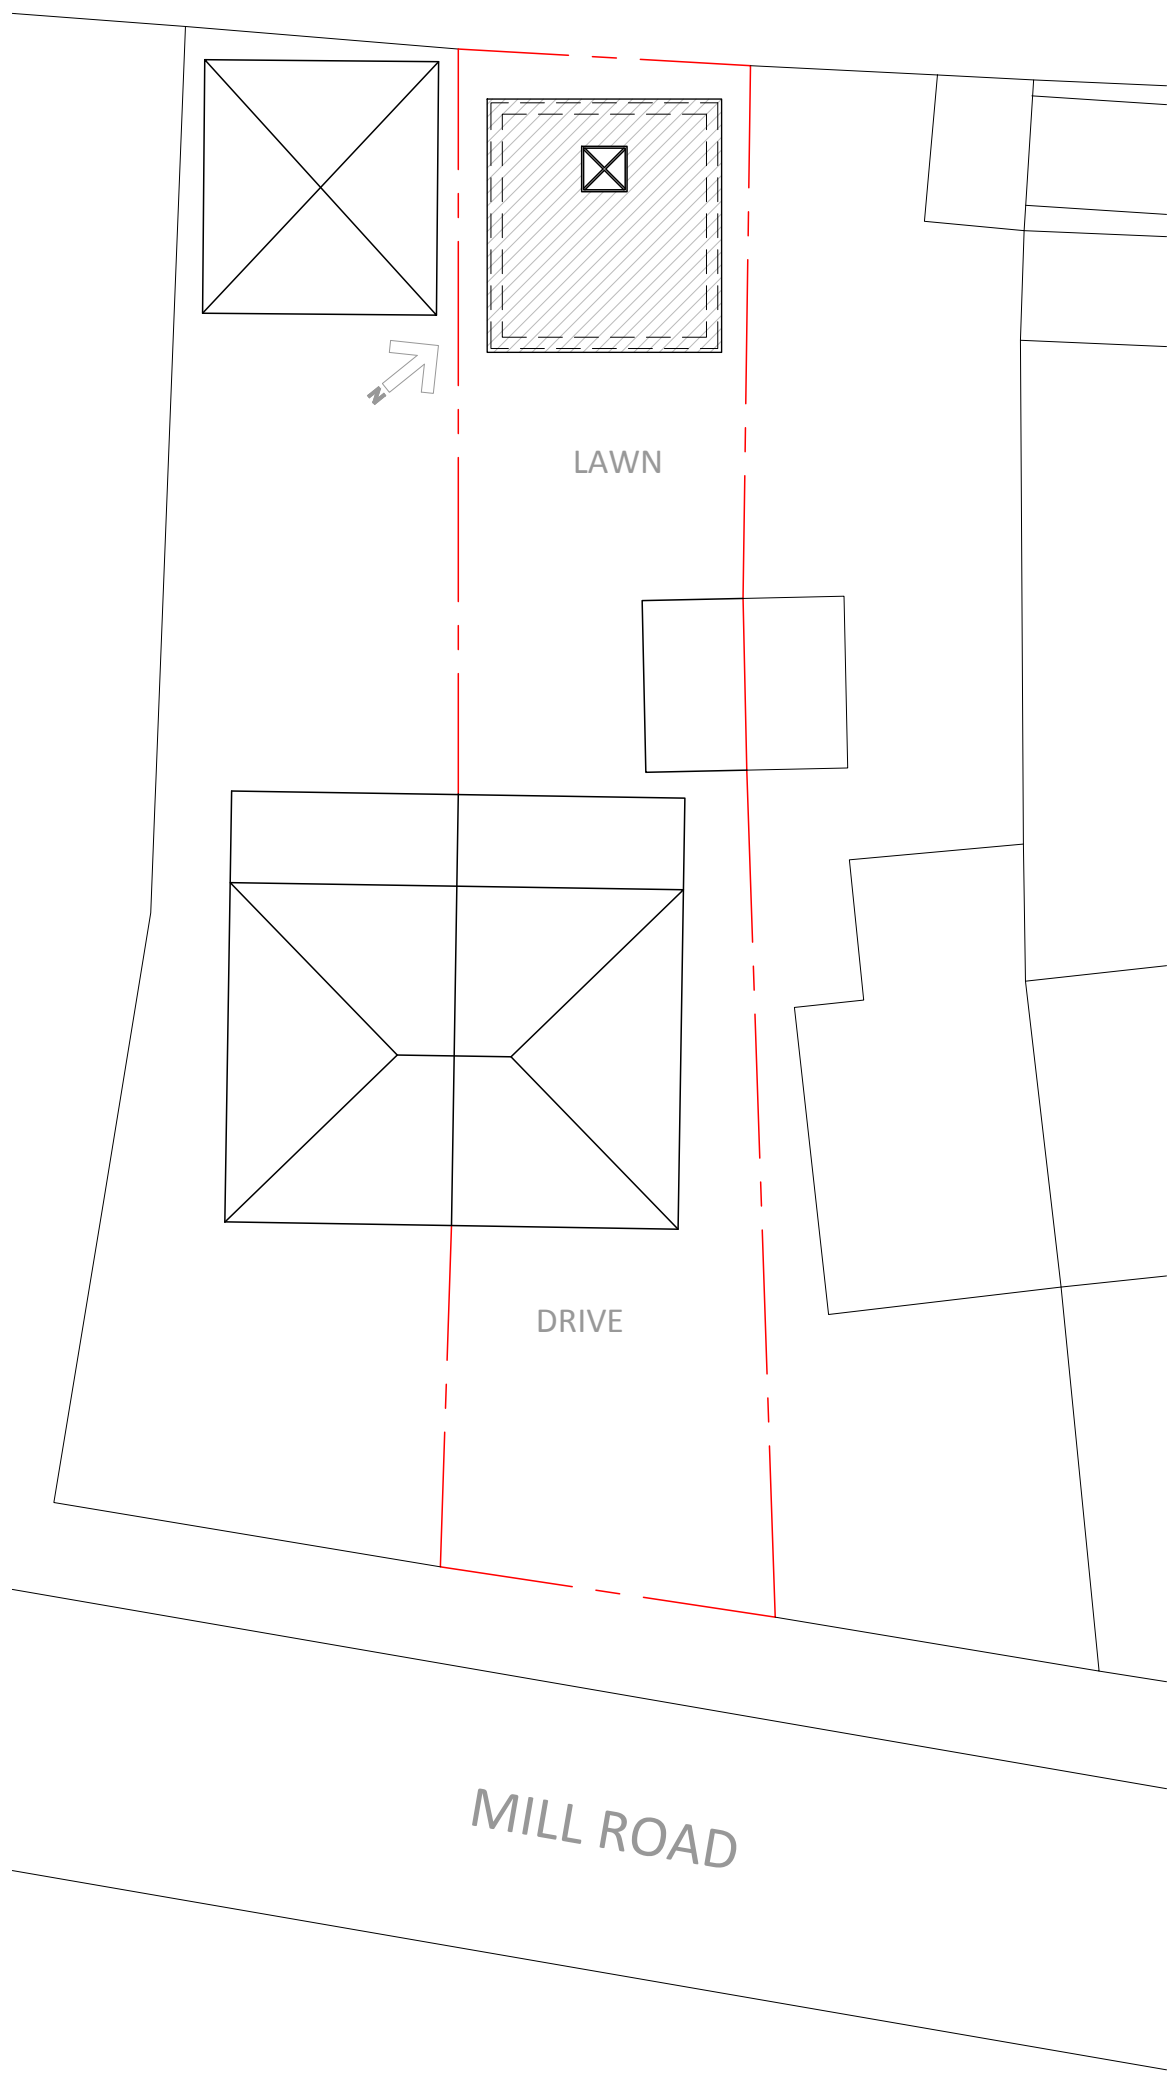

PROPOSED SITE PLAN

SCALE - 1:200

NOTE: All foundations to be in accordance with tree report

REV	DATE	DRAWN BY	DESCRIPTION
B	MAY 18	GP	HEIGHT REVISED
A	MAR 18	GP	CLIENT REVISION


UXBRIDGE DESIGN & DETAILING SERVICES
"The Old Bakery", 21A Windsor Street
Uxbridge, Middlesex. UB8 1AB TEL. 01895 255791

CLIENT: MR & MRS FISHER

PROJECT: 6 MILL ROAD, WEST DRAYTON, MIDDLESEX, UB7 7EQ

TITLE: PROPOSED NEW OUTBUILDING TO REAR GARDEN
PROPOSED PLANS AND ELEVATIONS

SCALE:	DATE:	DRG NO:	REV:	A1
1:50; 1:200	MAR 18	18_26_01	B	

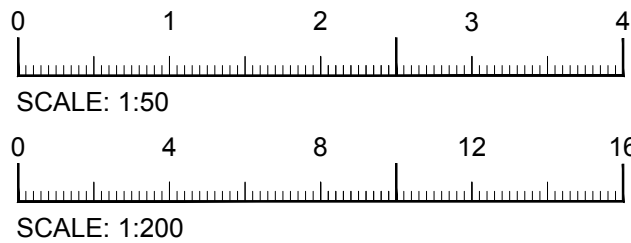

PRELIMINARY

PROPOSED GROUND FLOOR PLAN

SCALE - 1:50

PROPOSED ROOF PLAN

SCALE - 1:50

A3@1:100