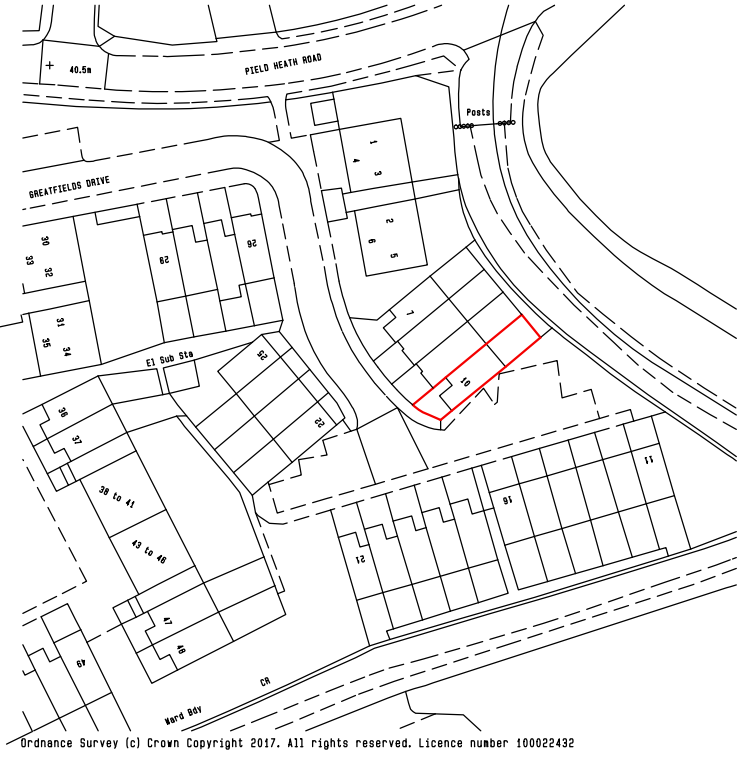
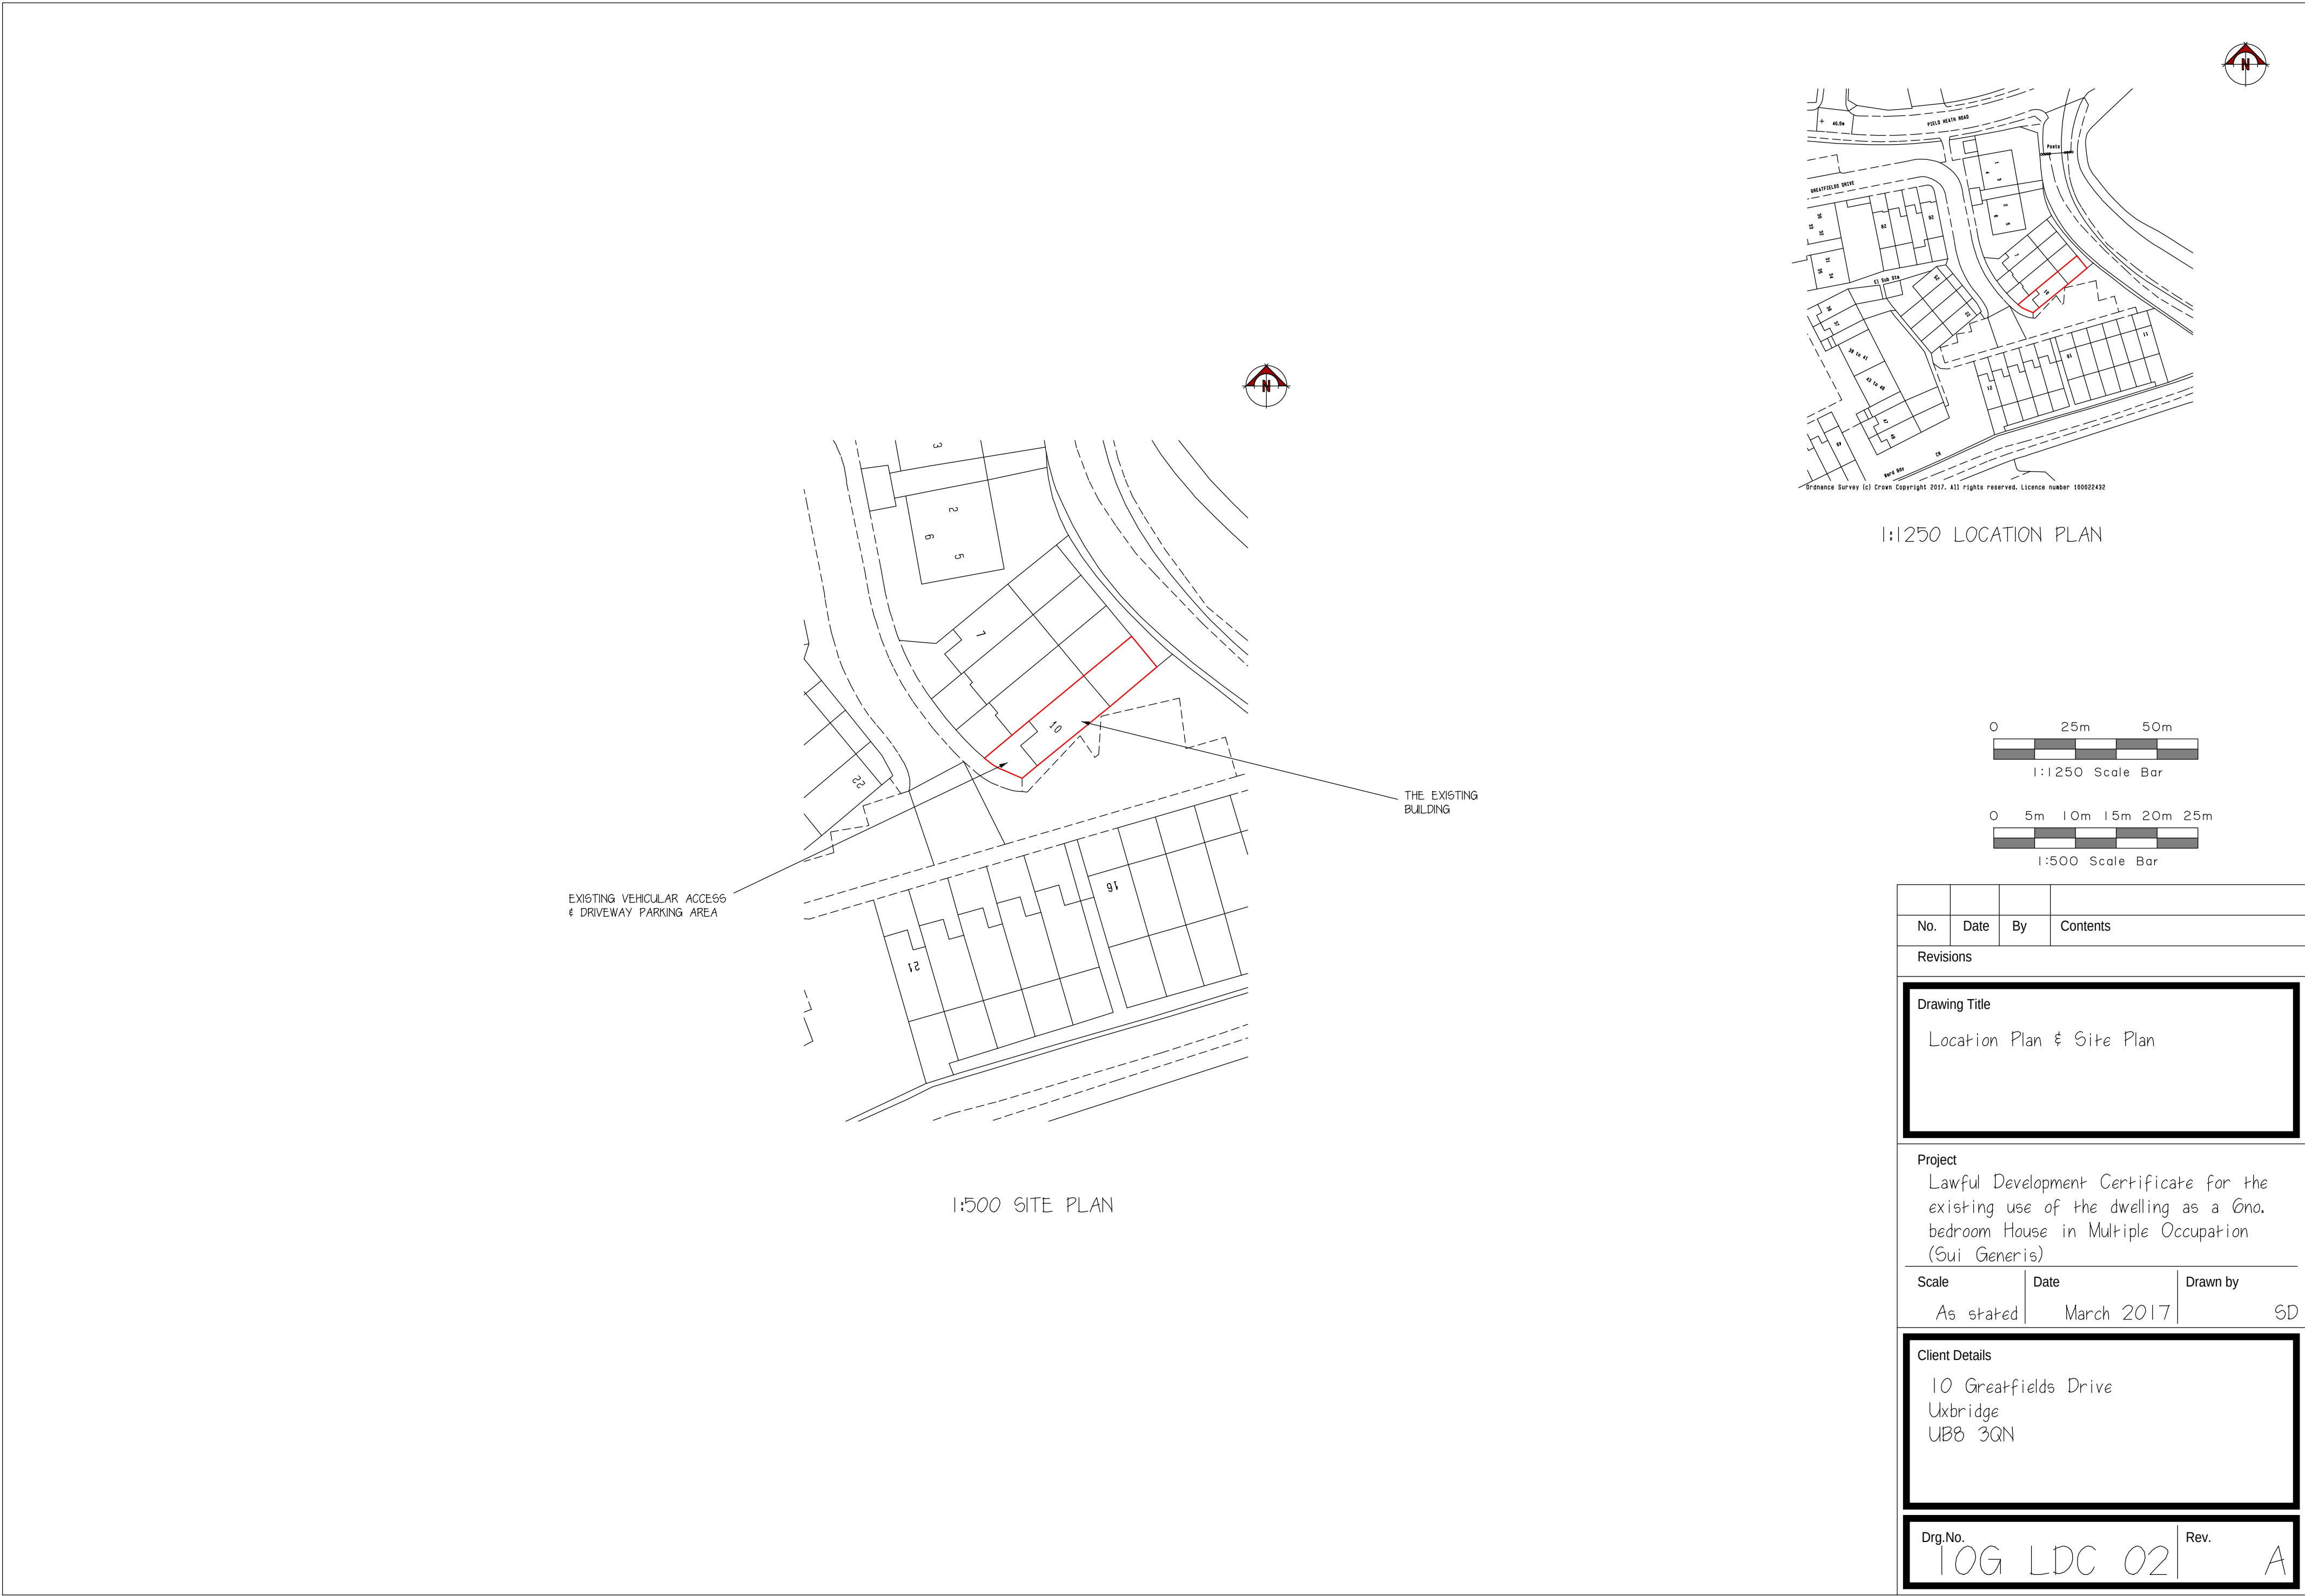


No.	Date	By	Contents
Revisions			
Drawing Title			
Location Plan & Site Plan			
Project			
Lawful Development Certificate for the existing use of the dwelling as a One bedroom House in Multiple Occupation (Sui Generis)			
Scale		Date	Drawn by
As stated		March 2017	SD
Client Details			
10 Greatfields Drive Uxbridge UB8 3QN			
Drg.No.			Rev.
10G LDC 02			A