


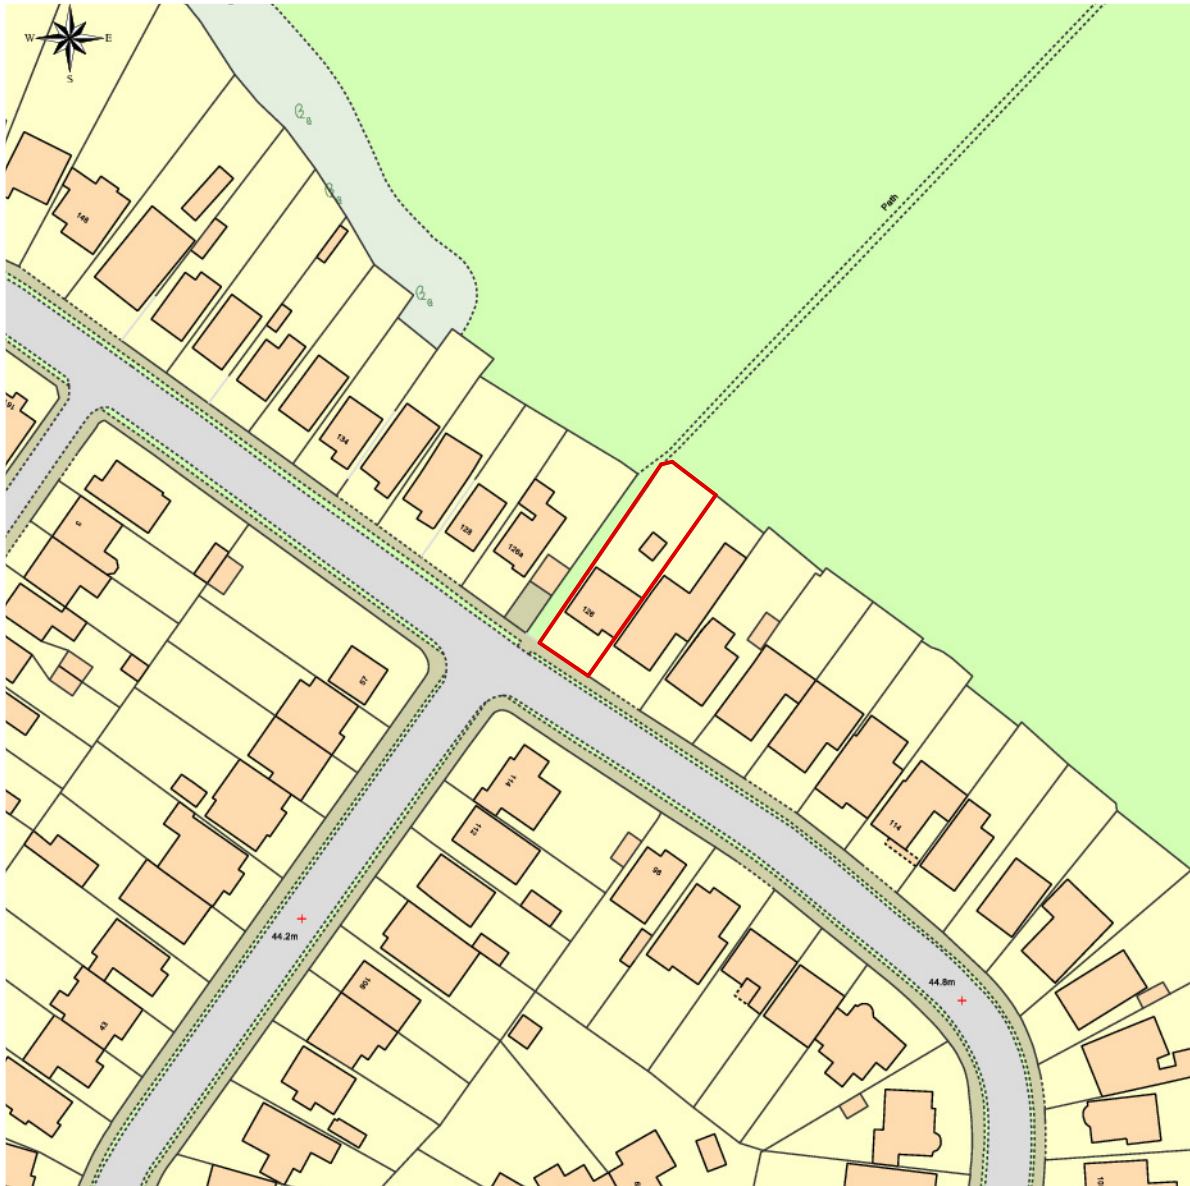


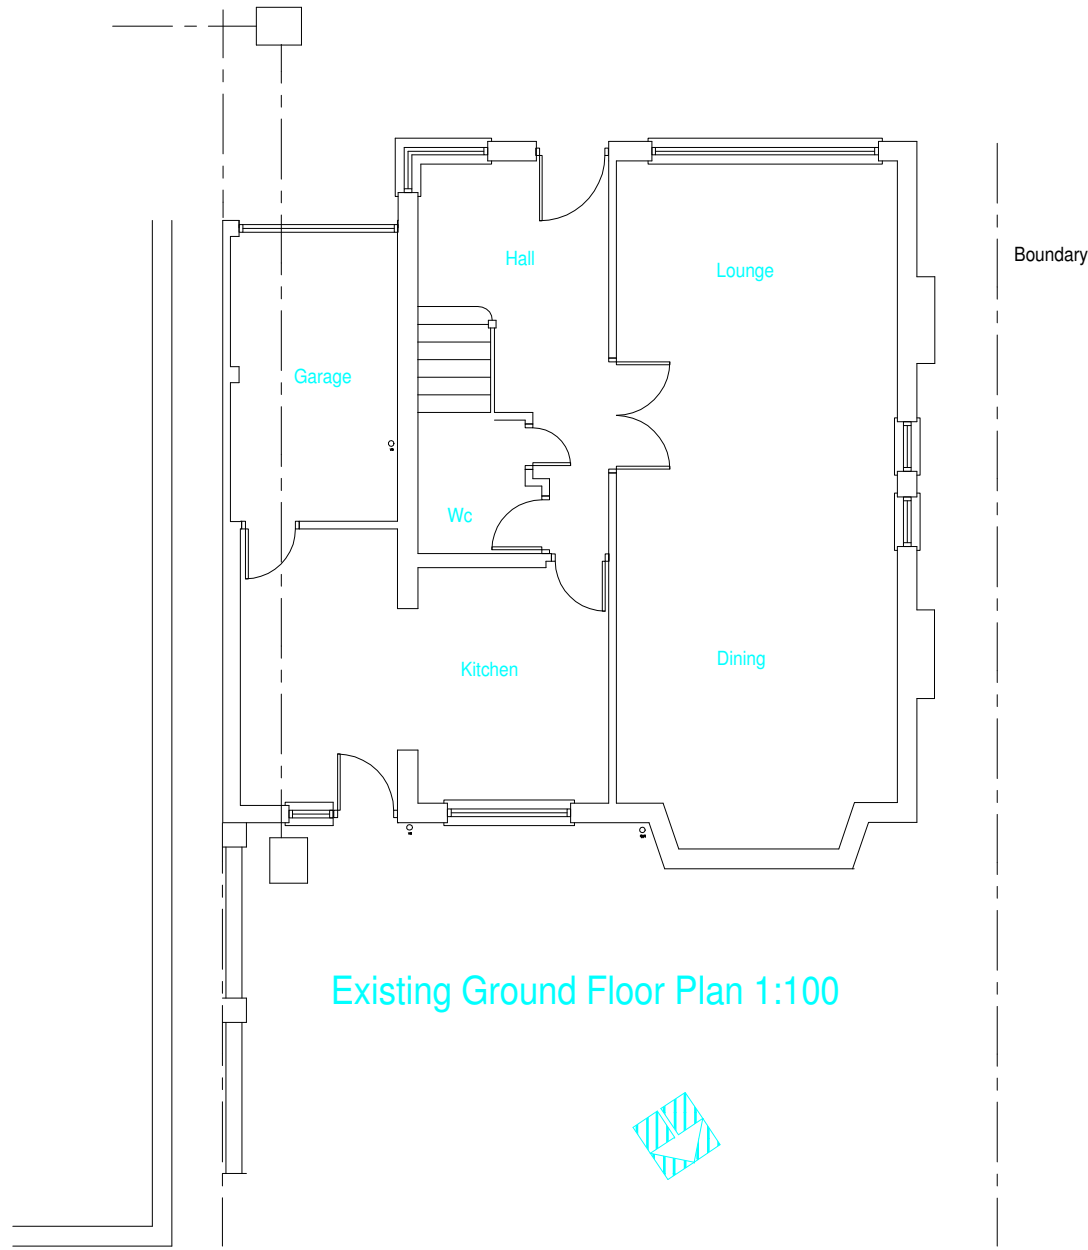


Site Location Plan 1:1250

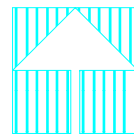


Existing Ground Floor Plan 1:100

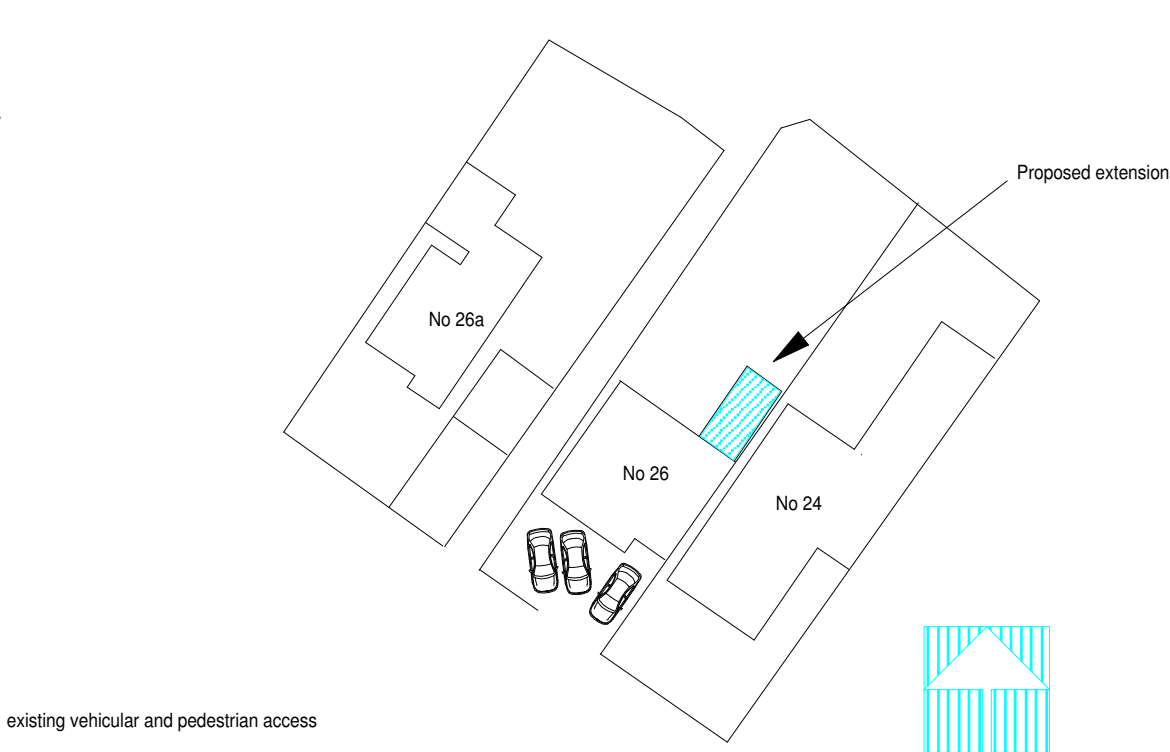


Site Plan Proposed 1:500

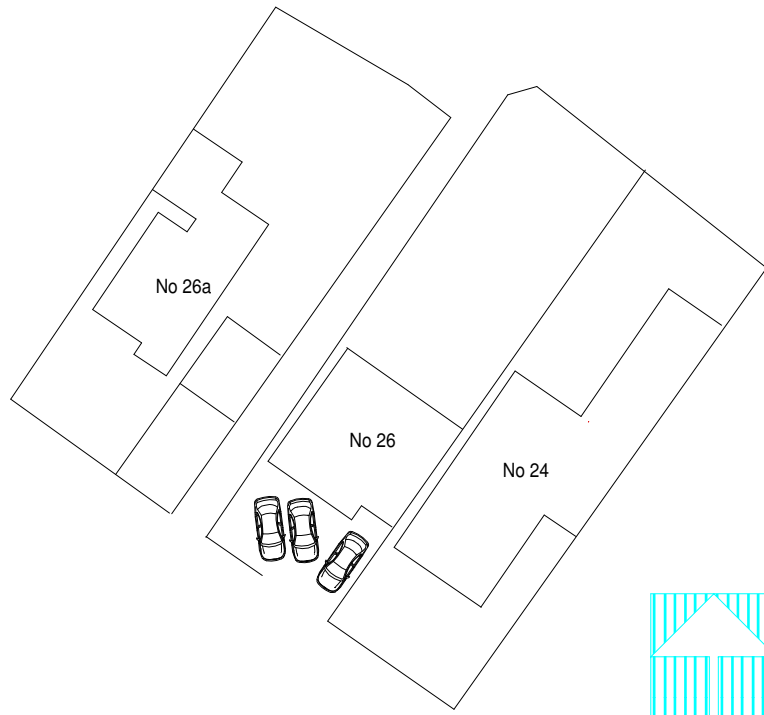

Site Plan 1:500

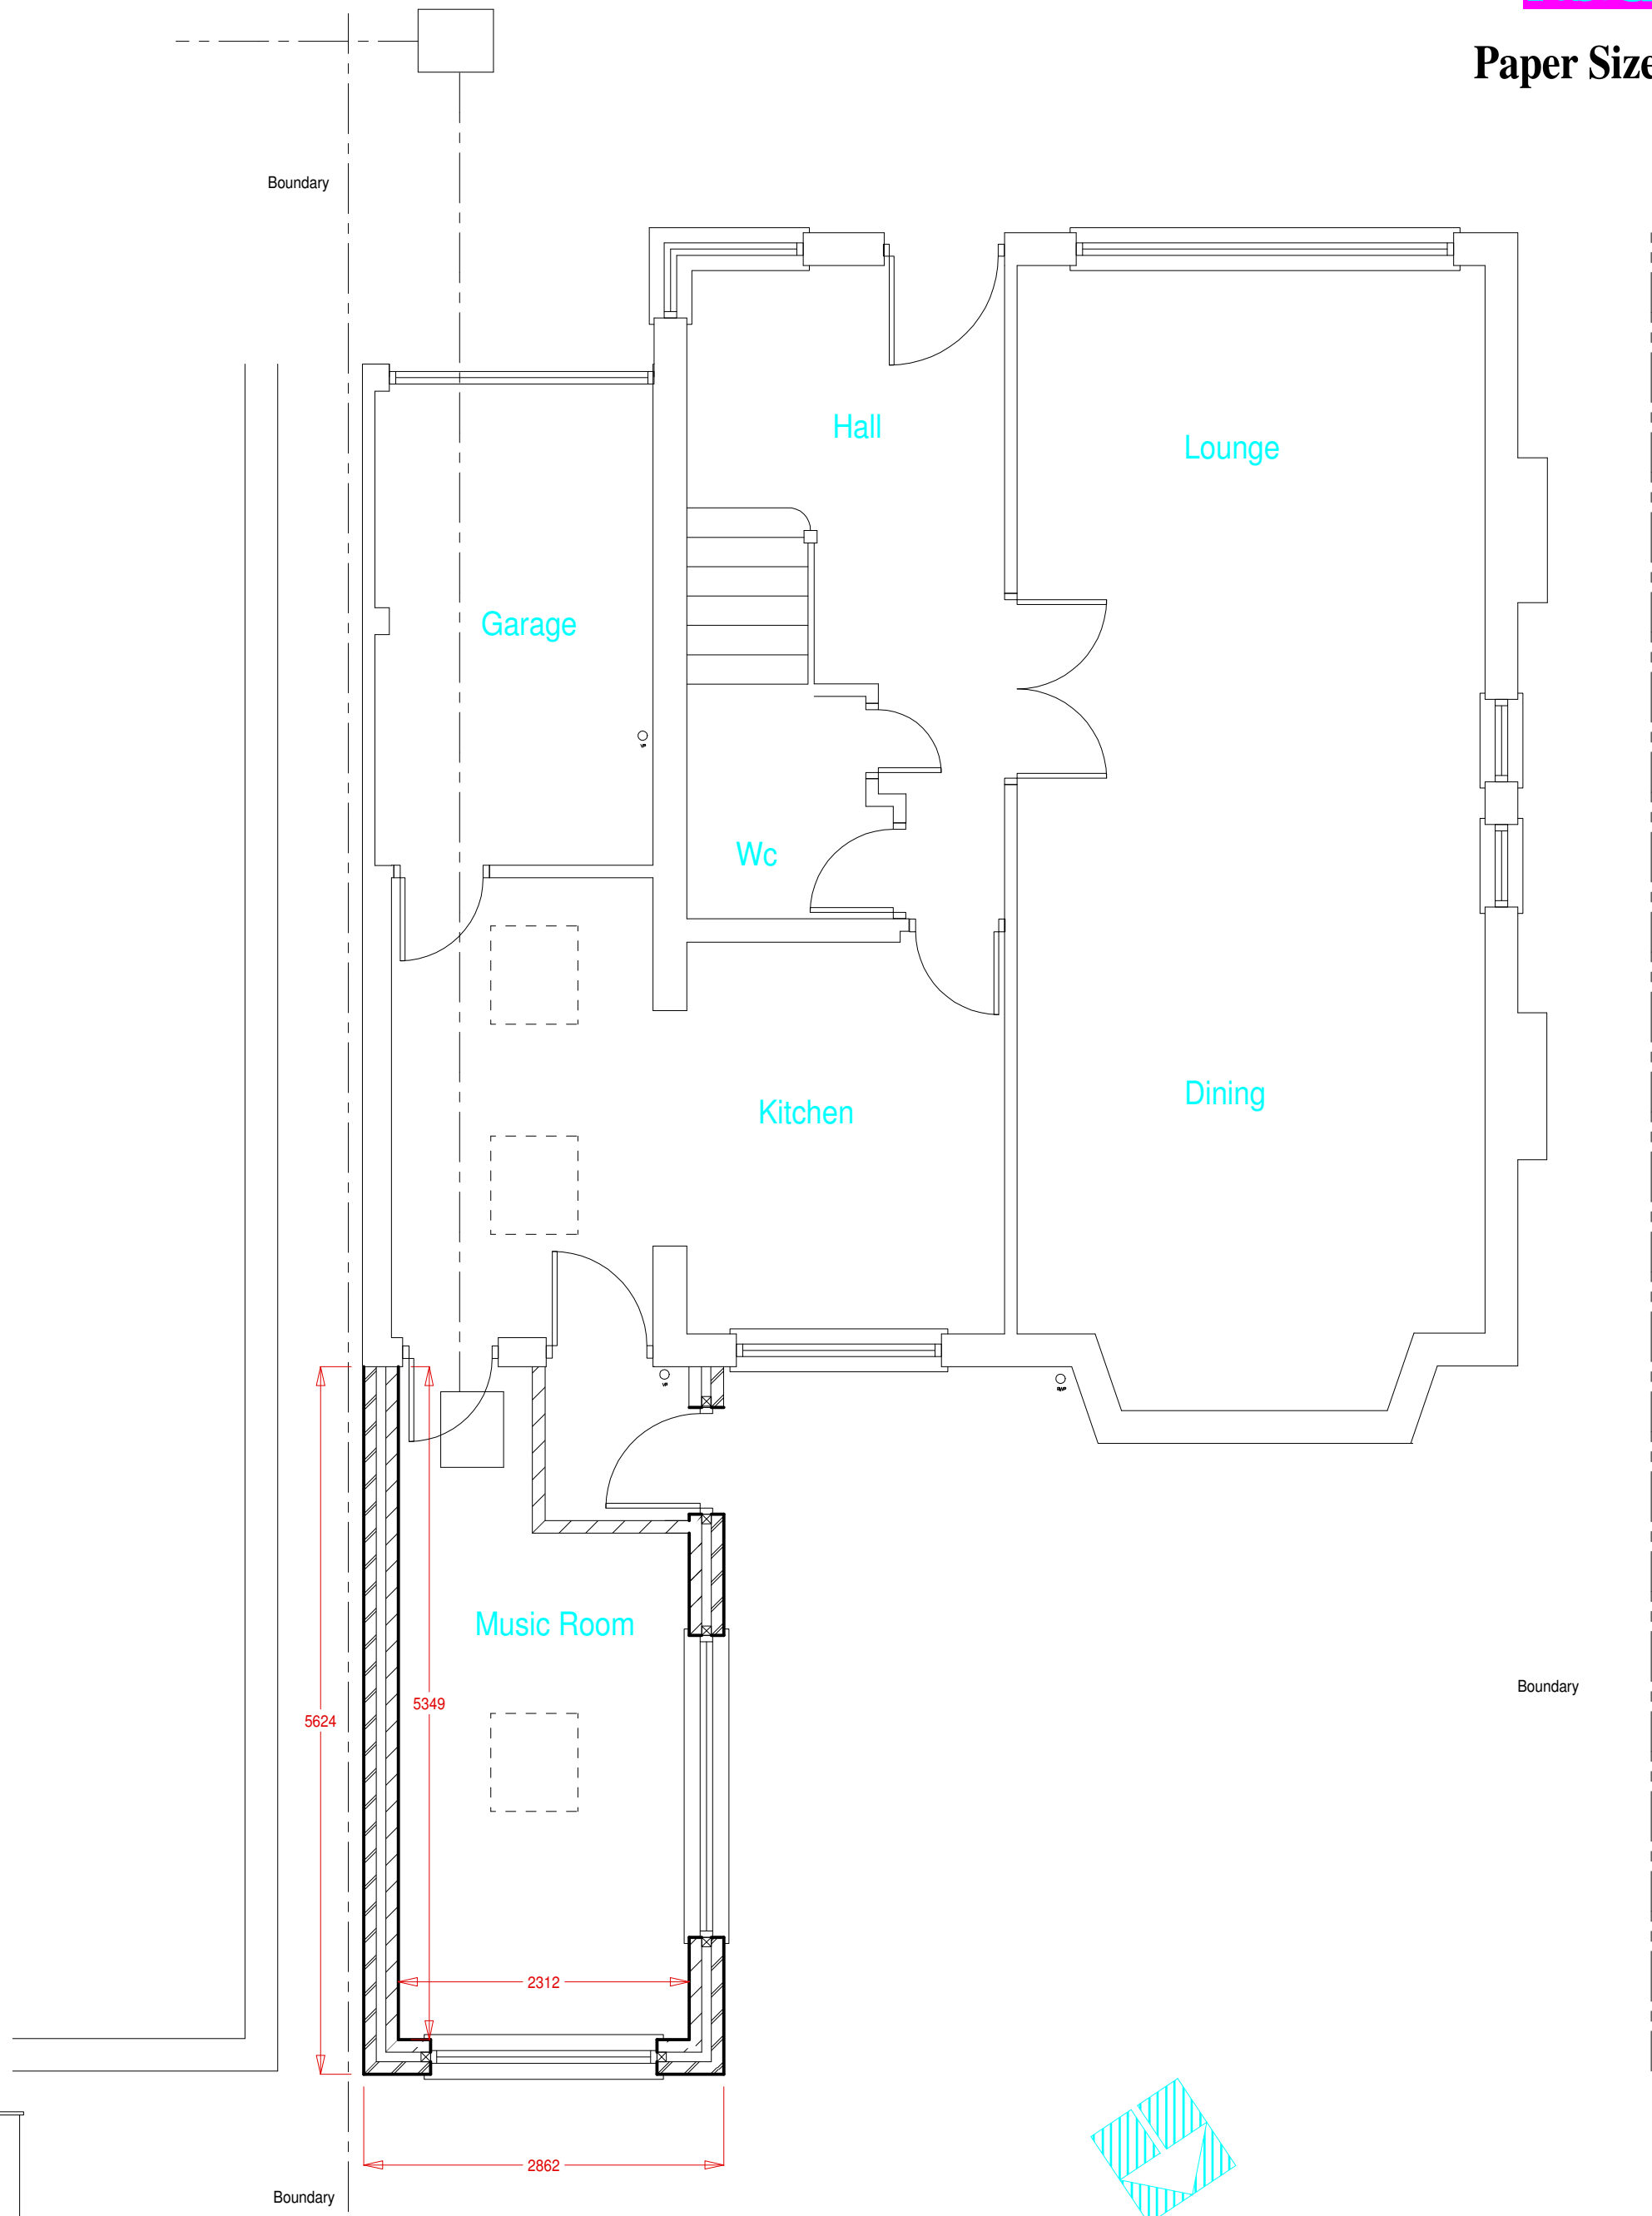

Proposed Ground Floor Plan 1:50

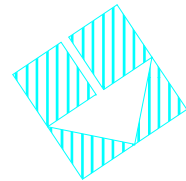


Proposed Front Elevation 1:100





Proposed Rear Elevation 1:100




Proposed Side Elevation 1:100

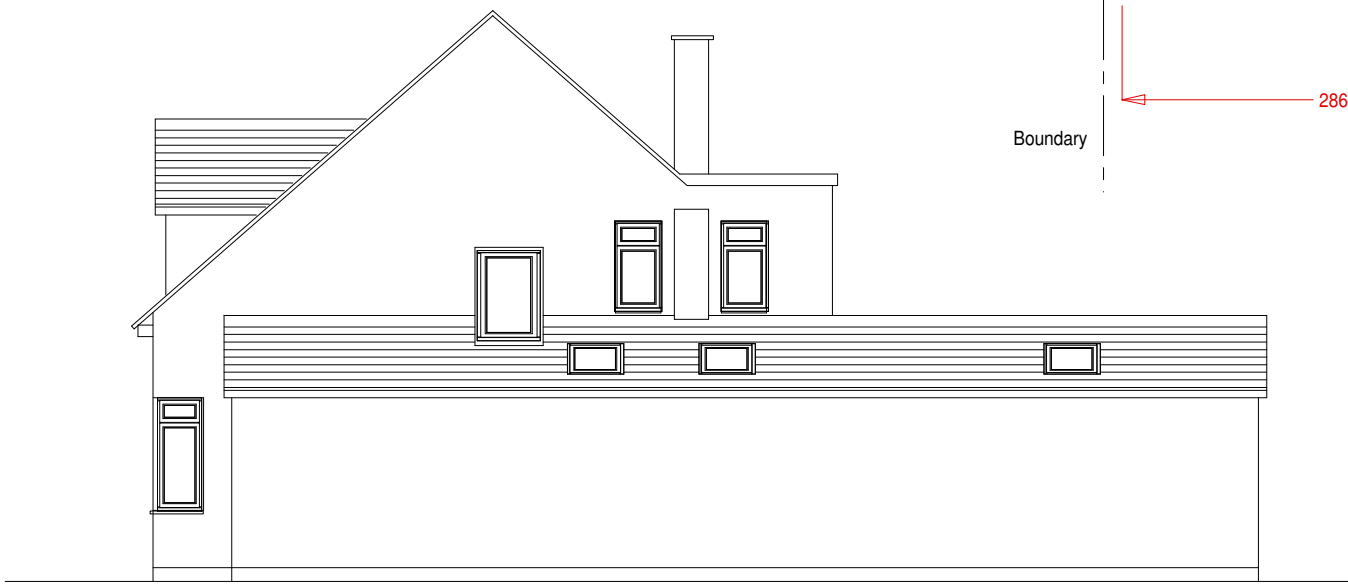

Proposed Side Elevation 1:100

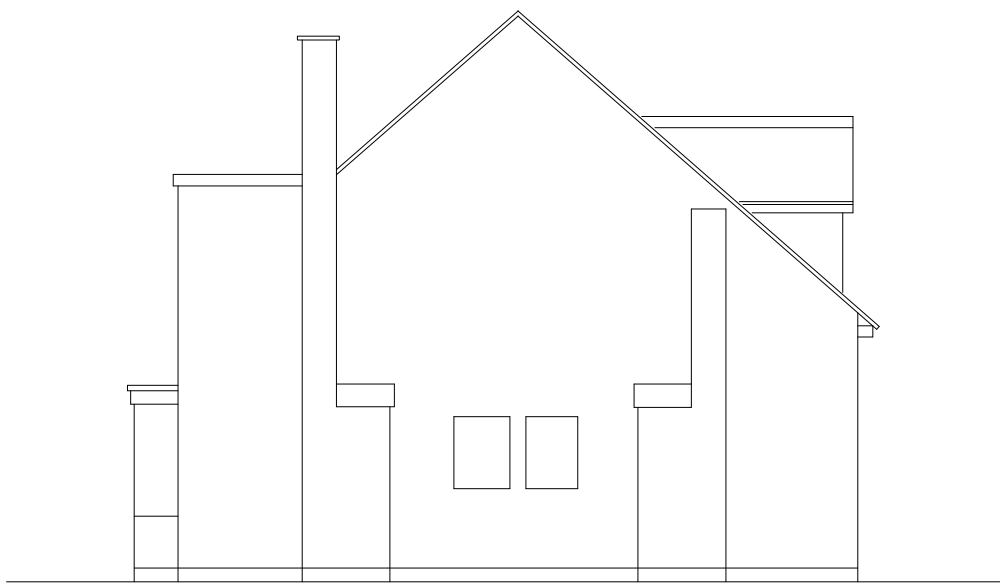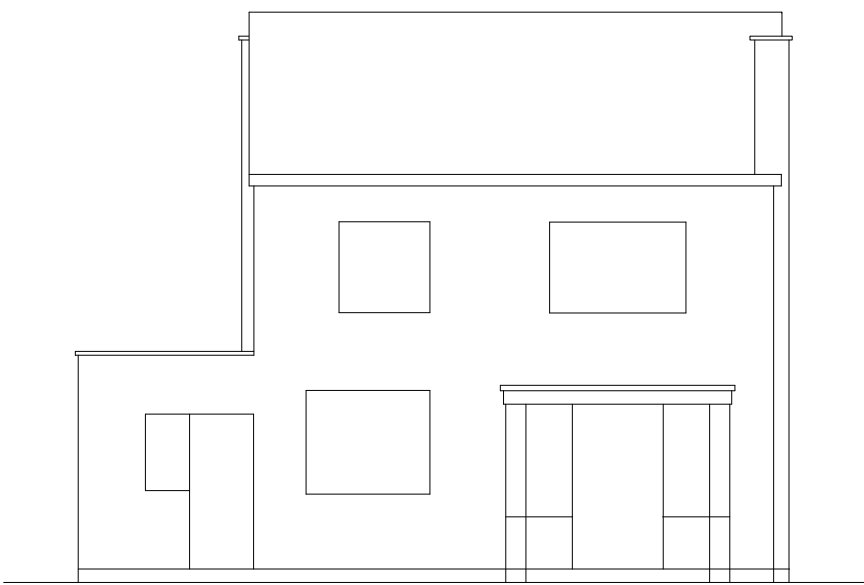

Existing Side Elevation 1:100

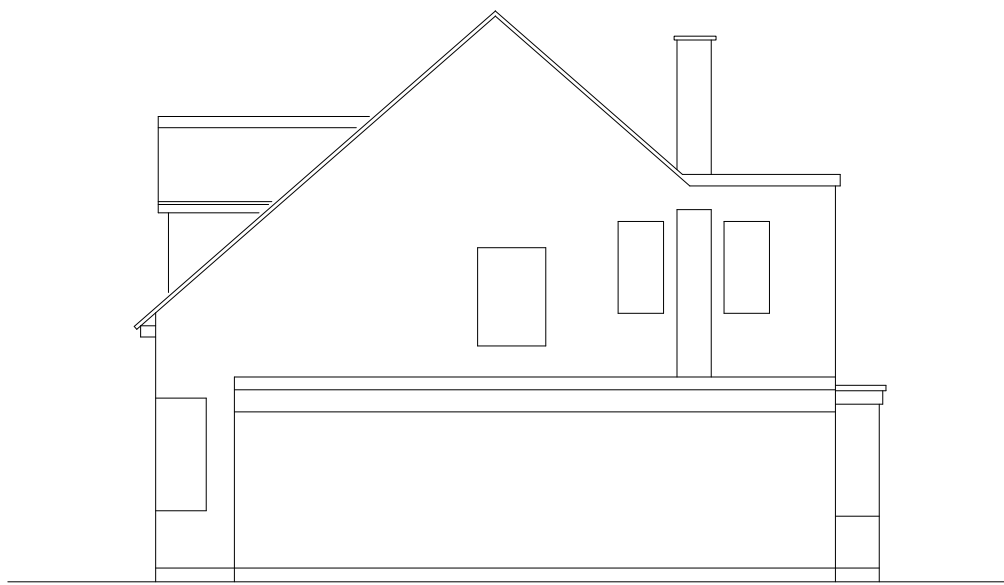


Existing Side Elevation 1:100

This drawing has not been approved by the council do not use for construction or to order materials

This drawing to be read in accordance with the engineers details and specification sheets

Do not scale or order fittings from this drawings dimensions to be checked on site

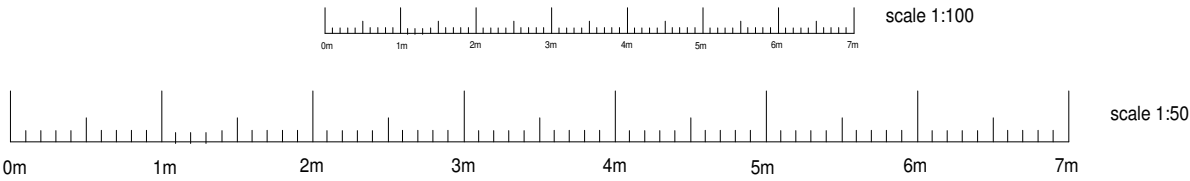

BSL DESIGN

Residential Architecture
Interior Design

Contact Brian Laver
07910026754
01628 530246
bsldesign@outlook.com

Client :Mr & Mrs Stubbs
Address 126 Hoylake Crescent Ickenham UB100 8JG
Drawing No: BL2016/1Rev 2