



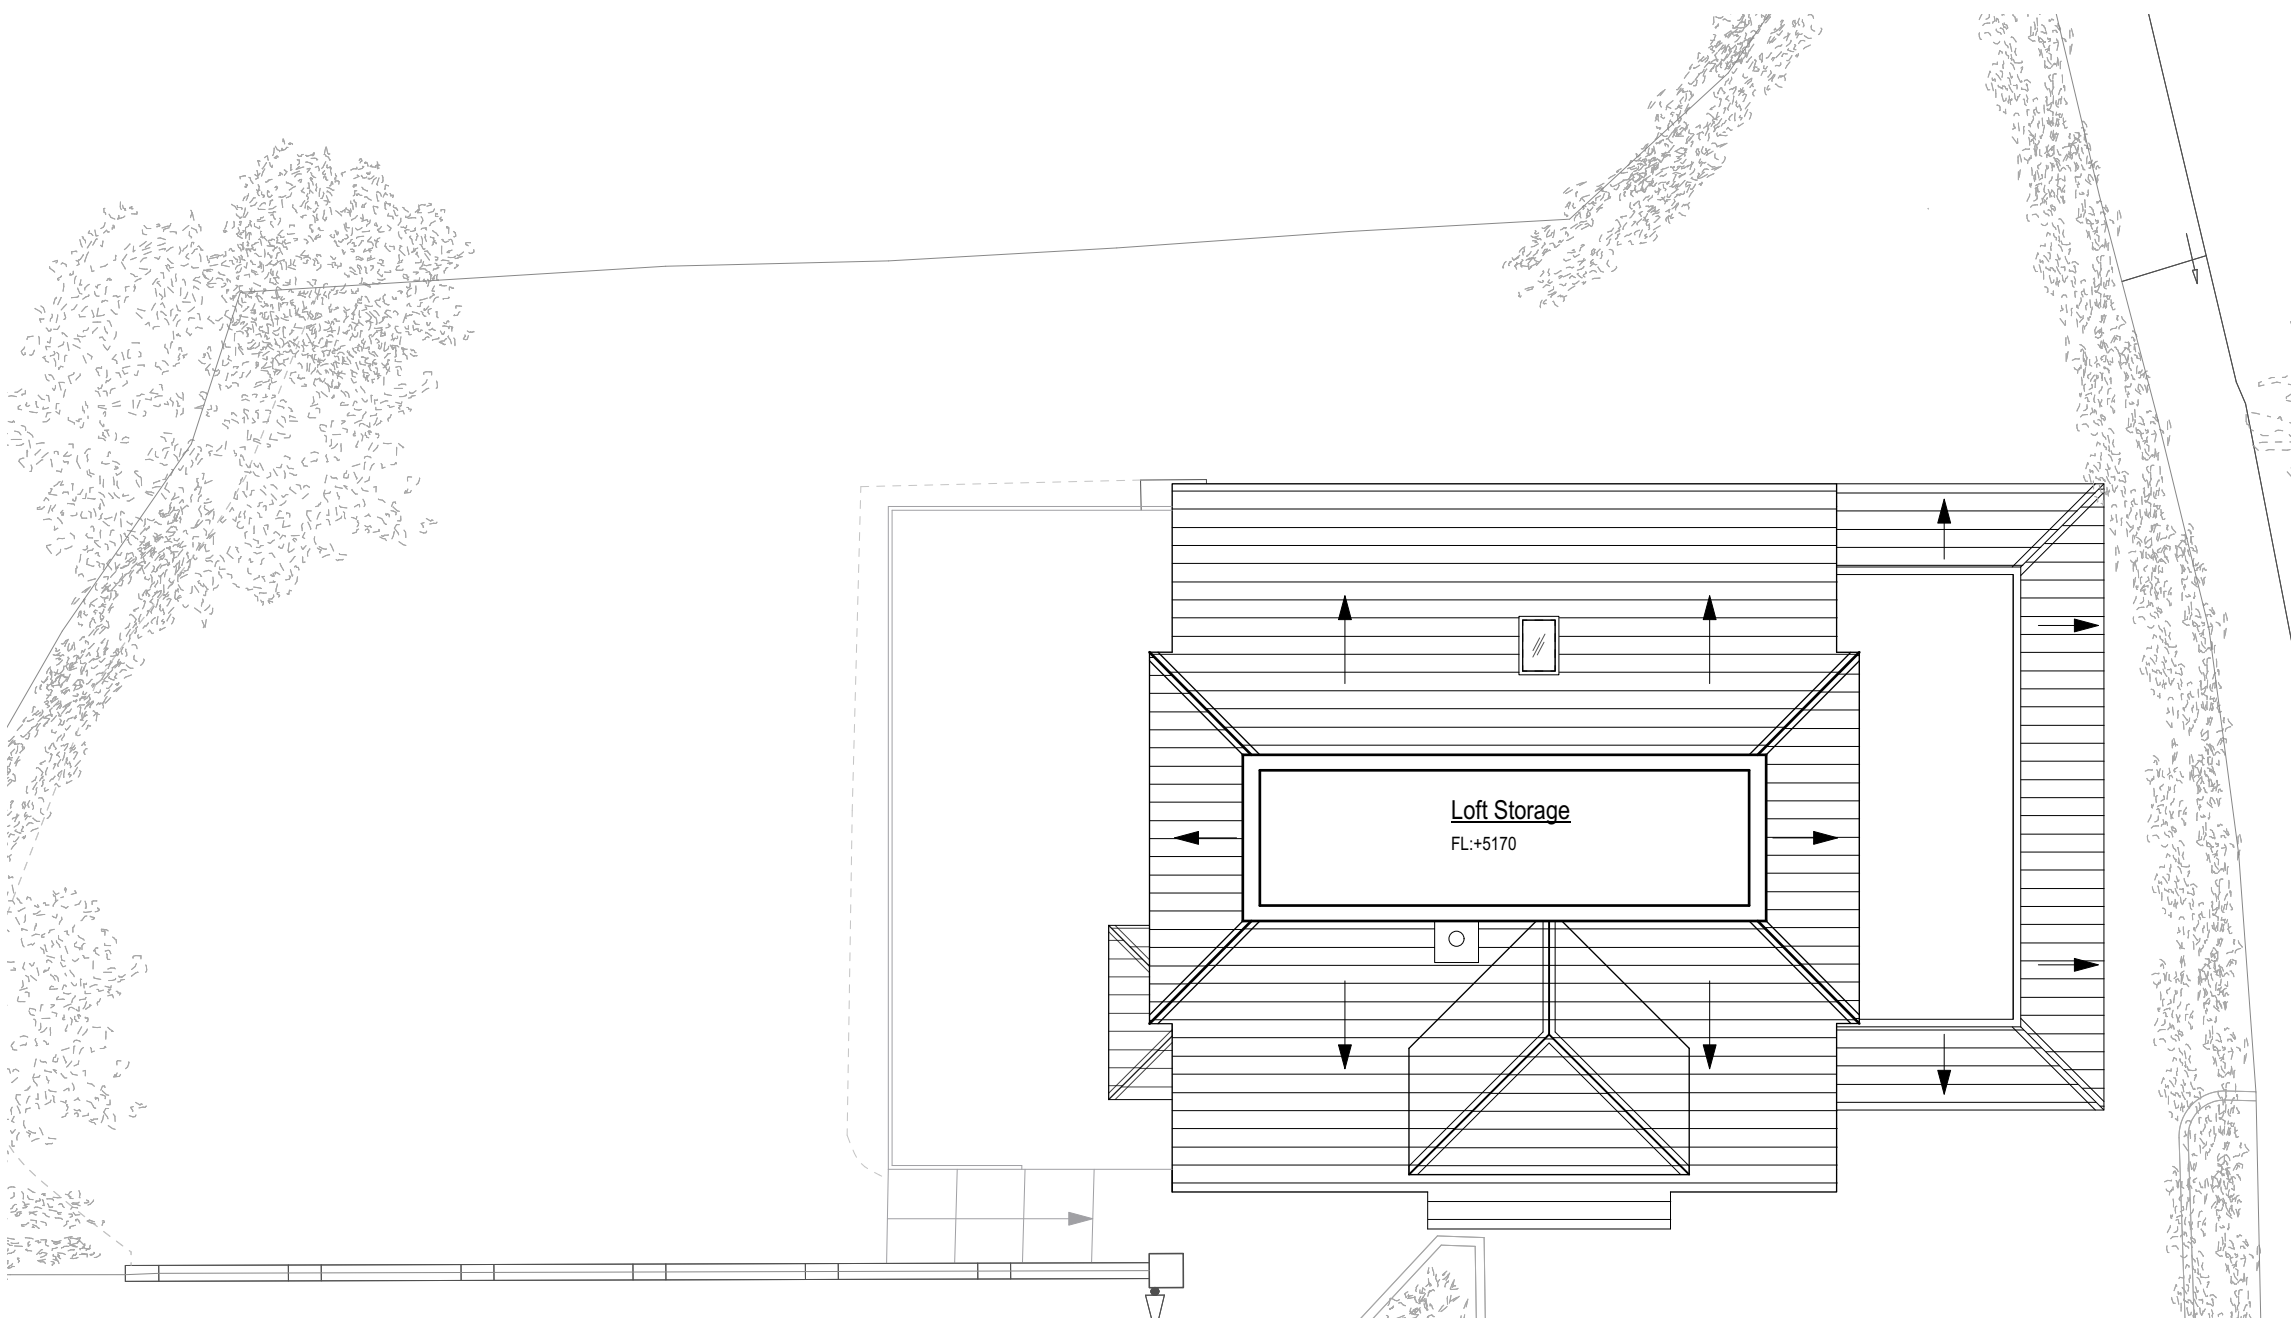


3 Existing Loft Plan
Scale 1:100

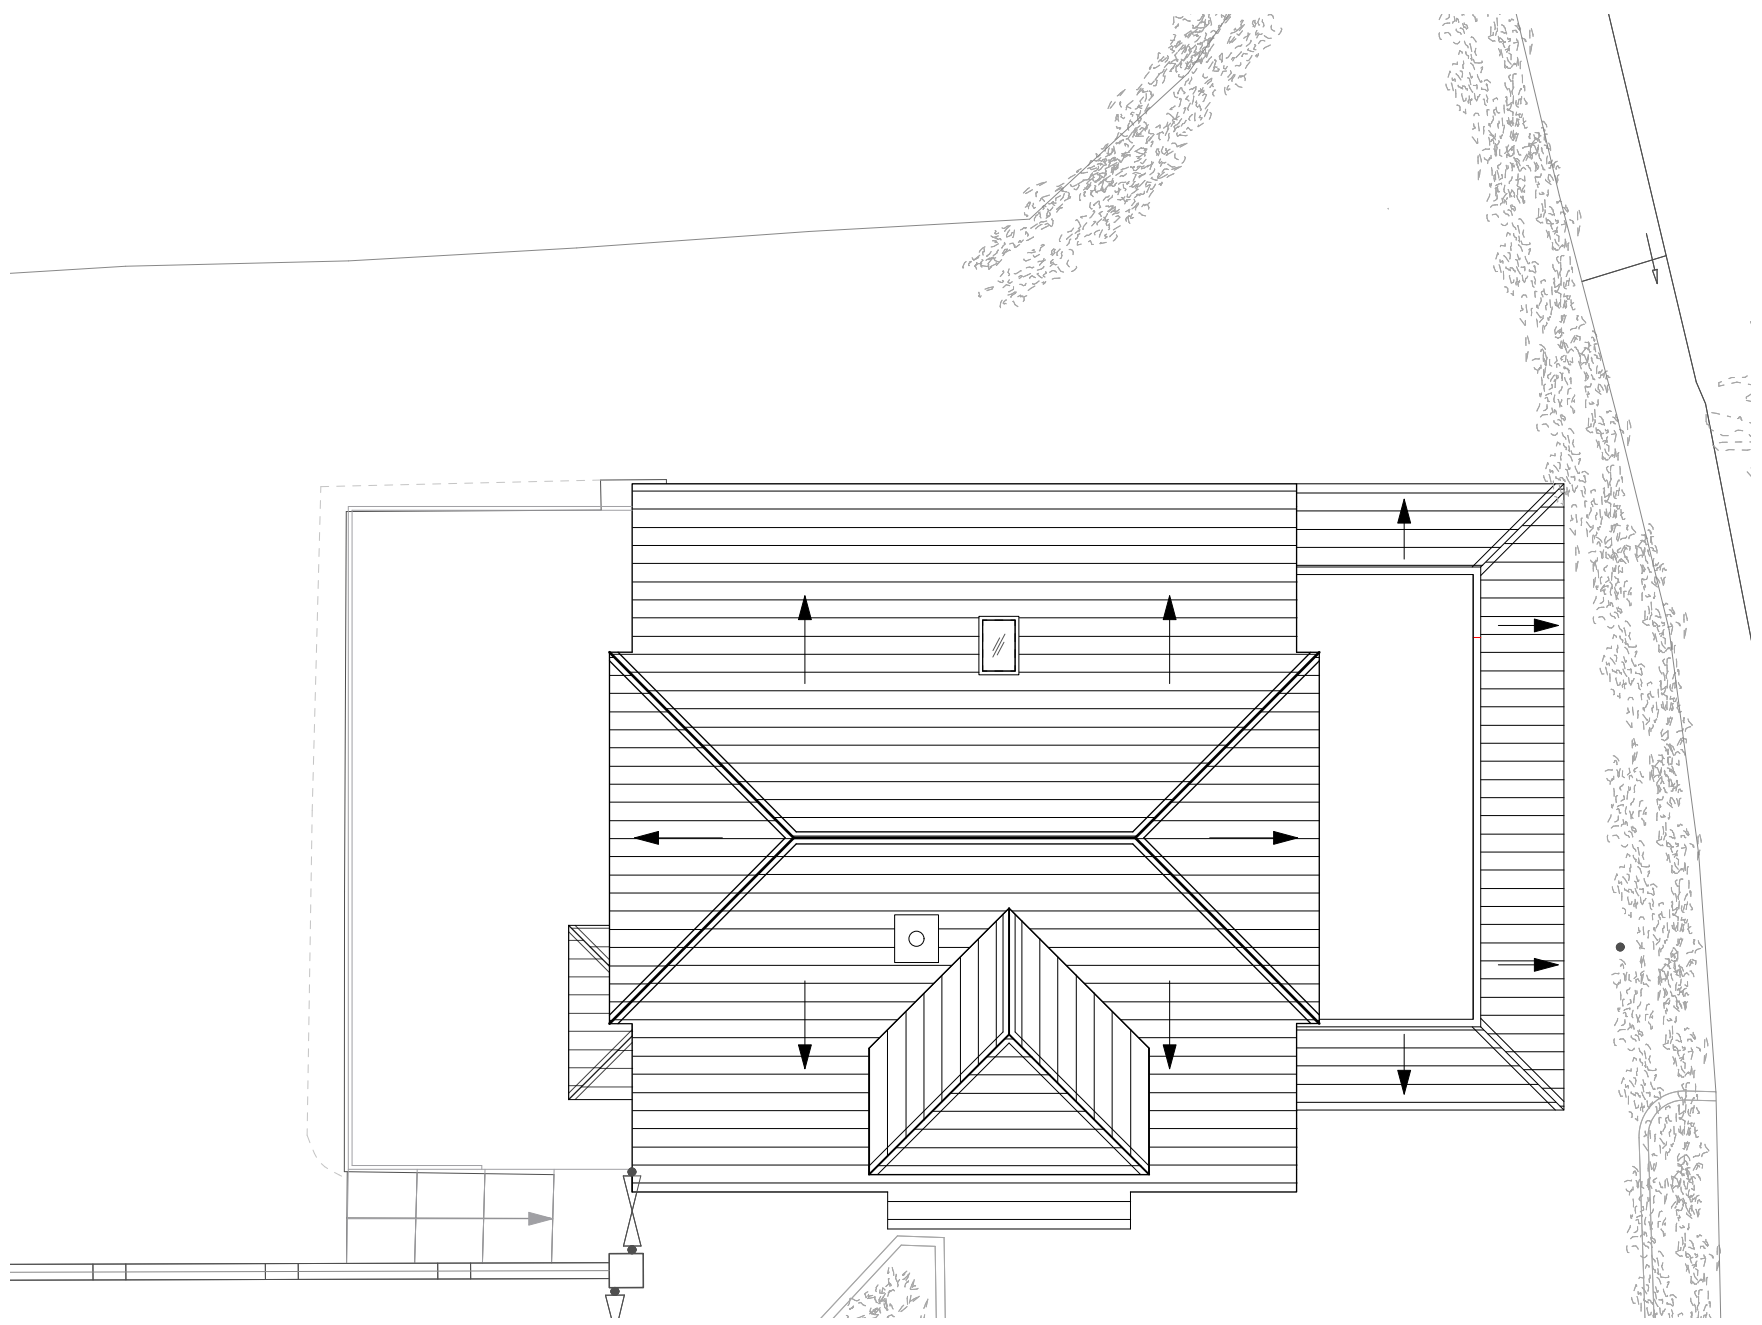

4 Existing Roof Plan
Scale 1:100



7 Existing Side Elevation
Scale 1:100

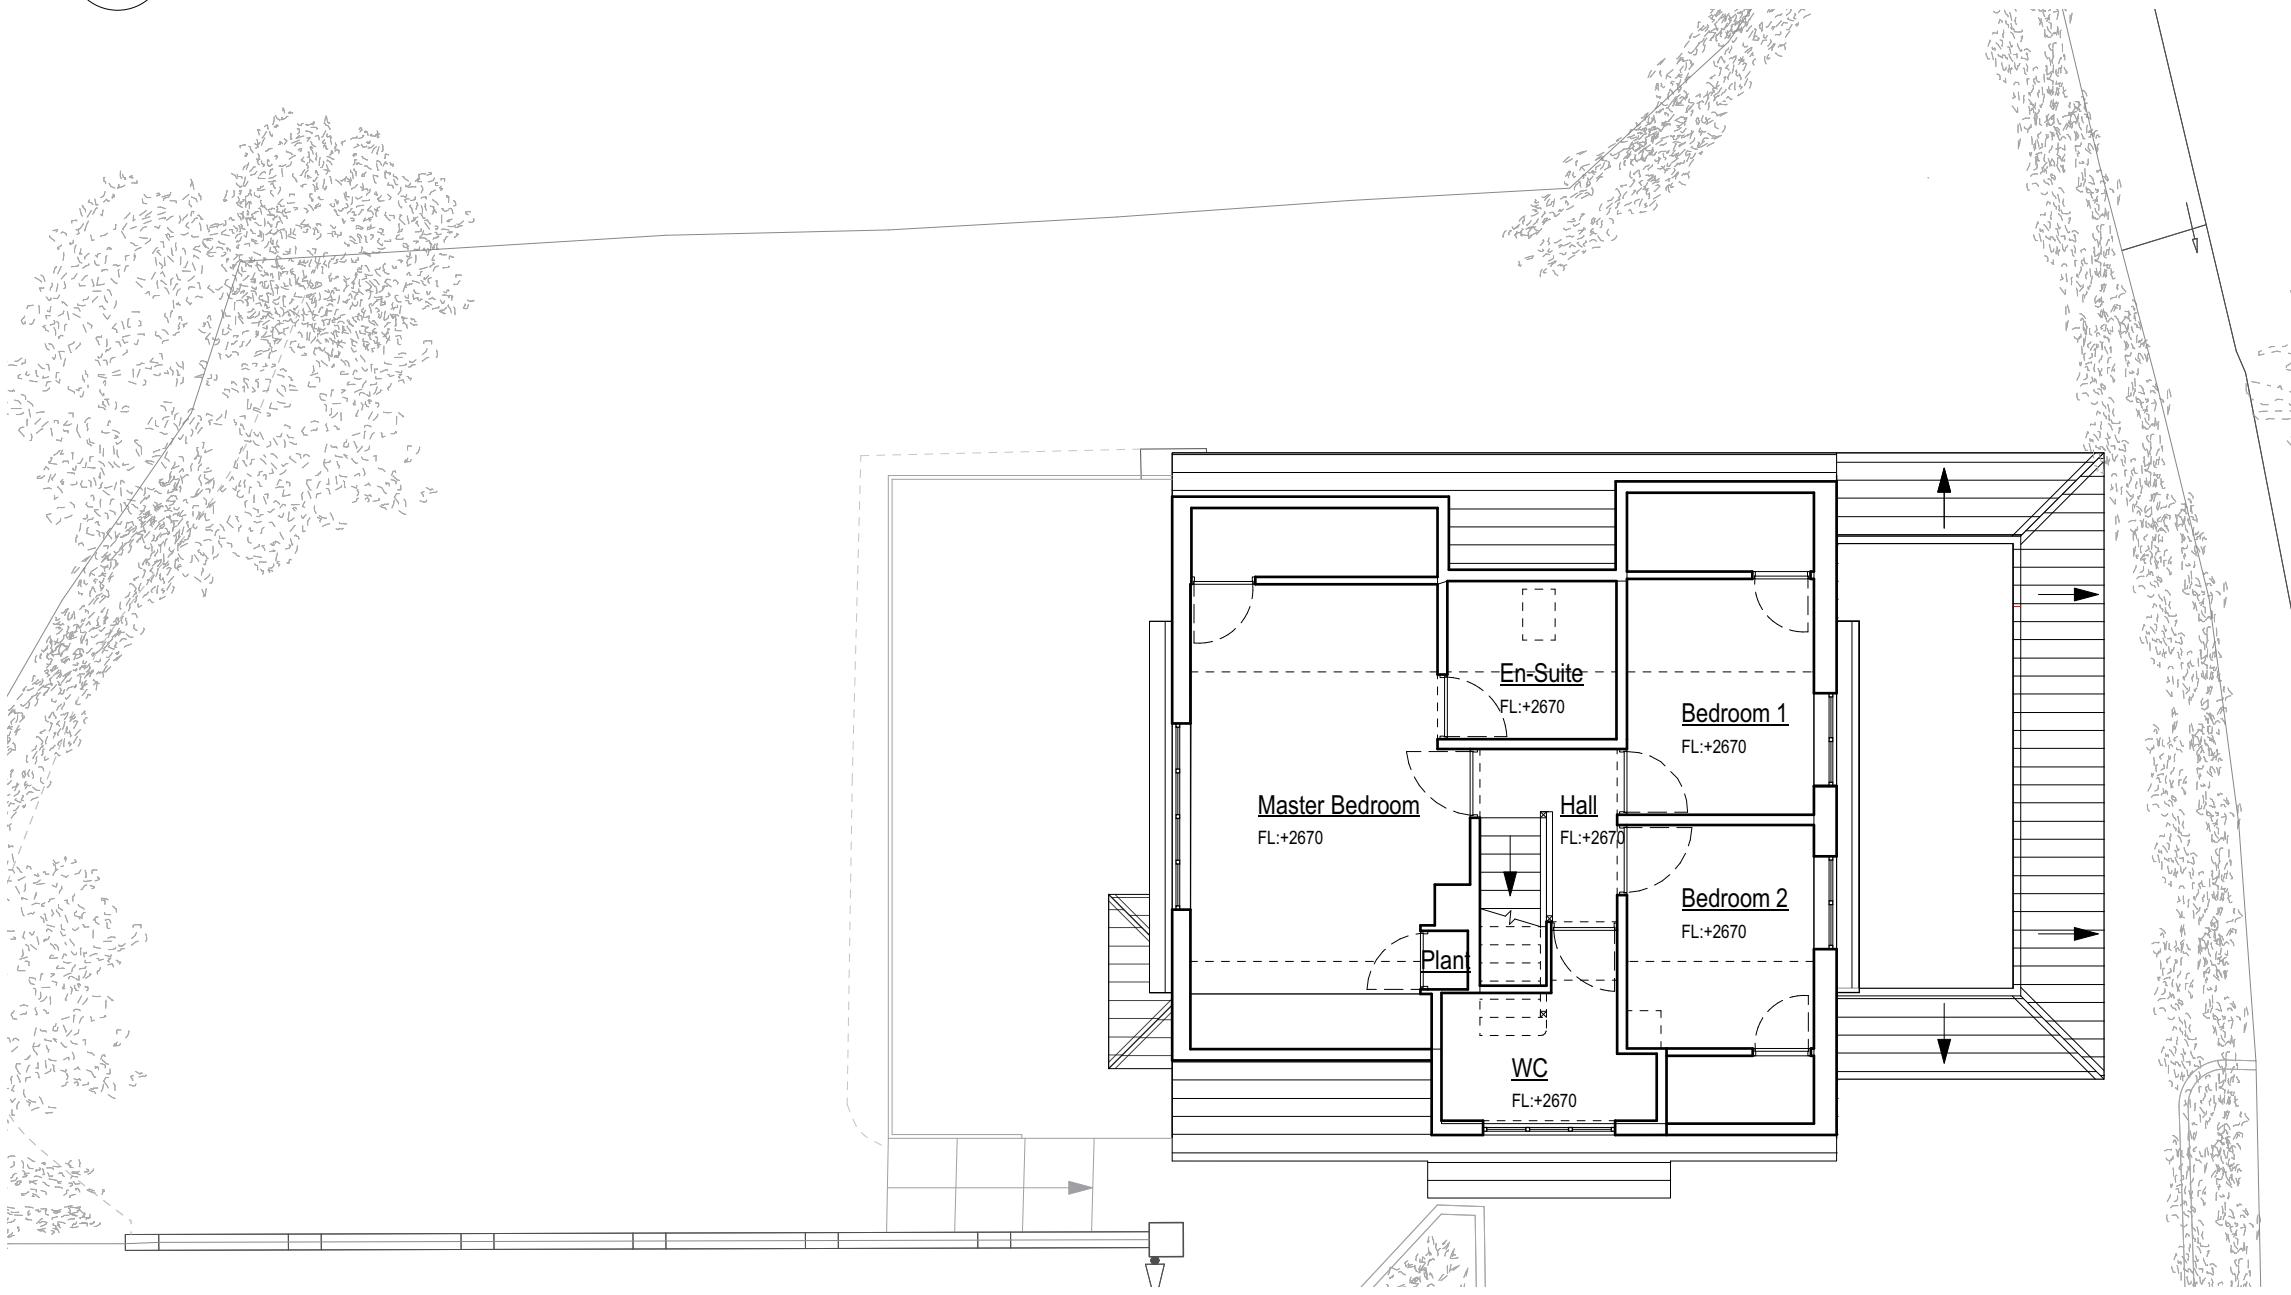


2 Existing First Floor Plan
Scale 1:100



5 Existing Front Elevation
Scale 1:100




8 Existing Side Elevation
Scale 1:100

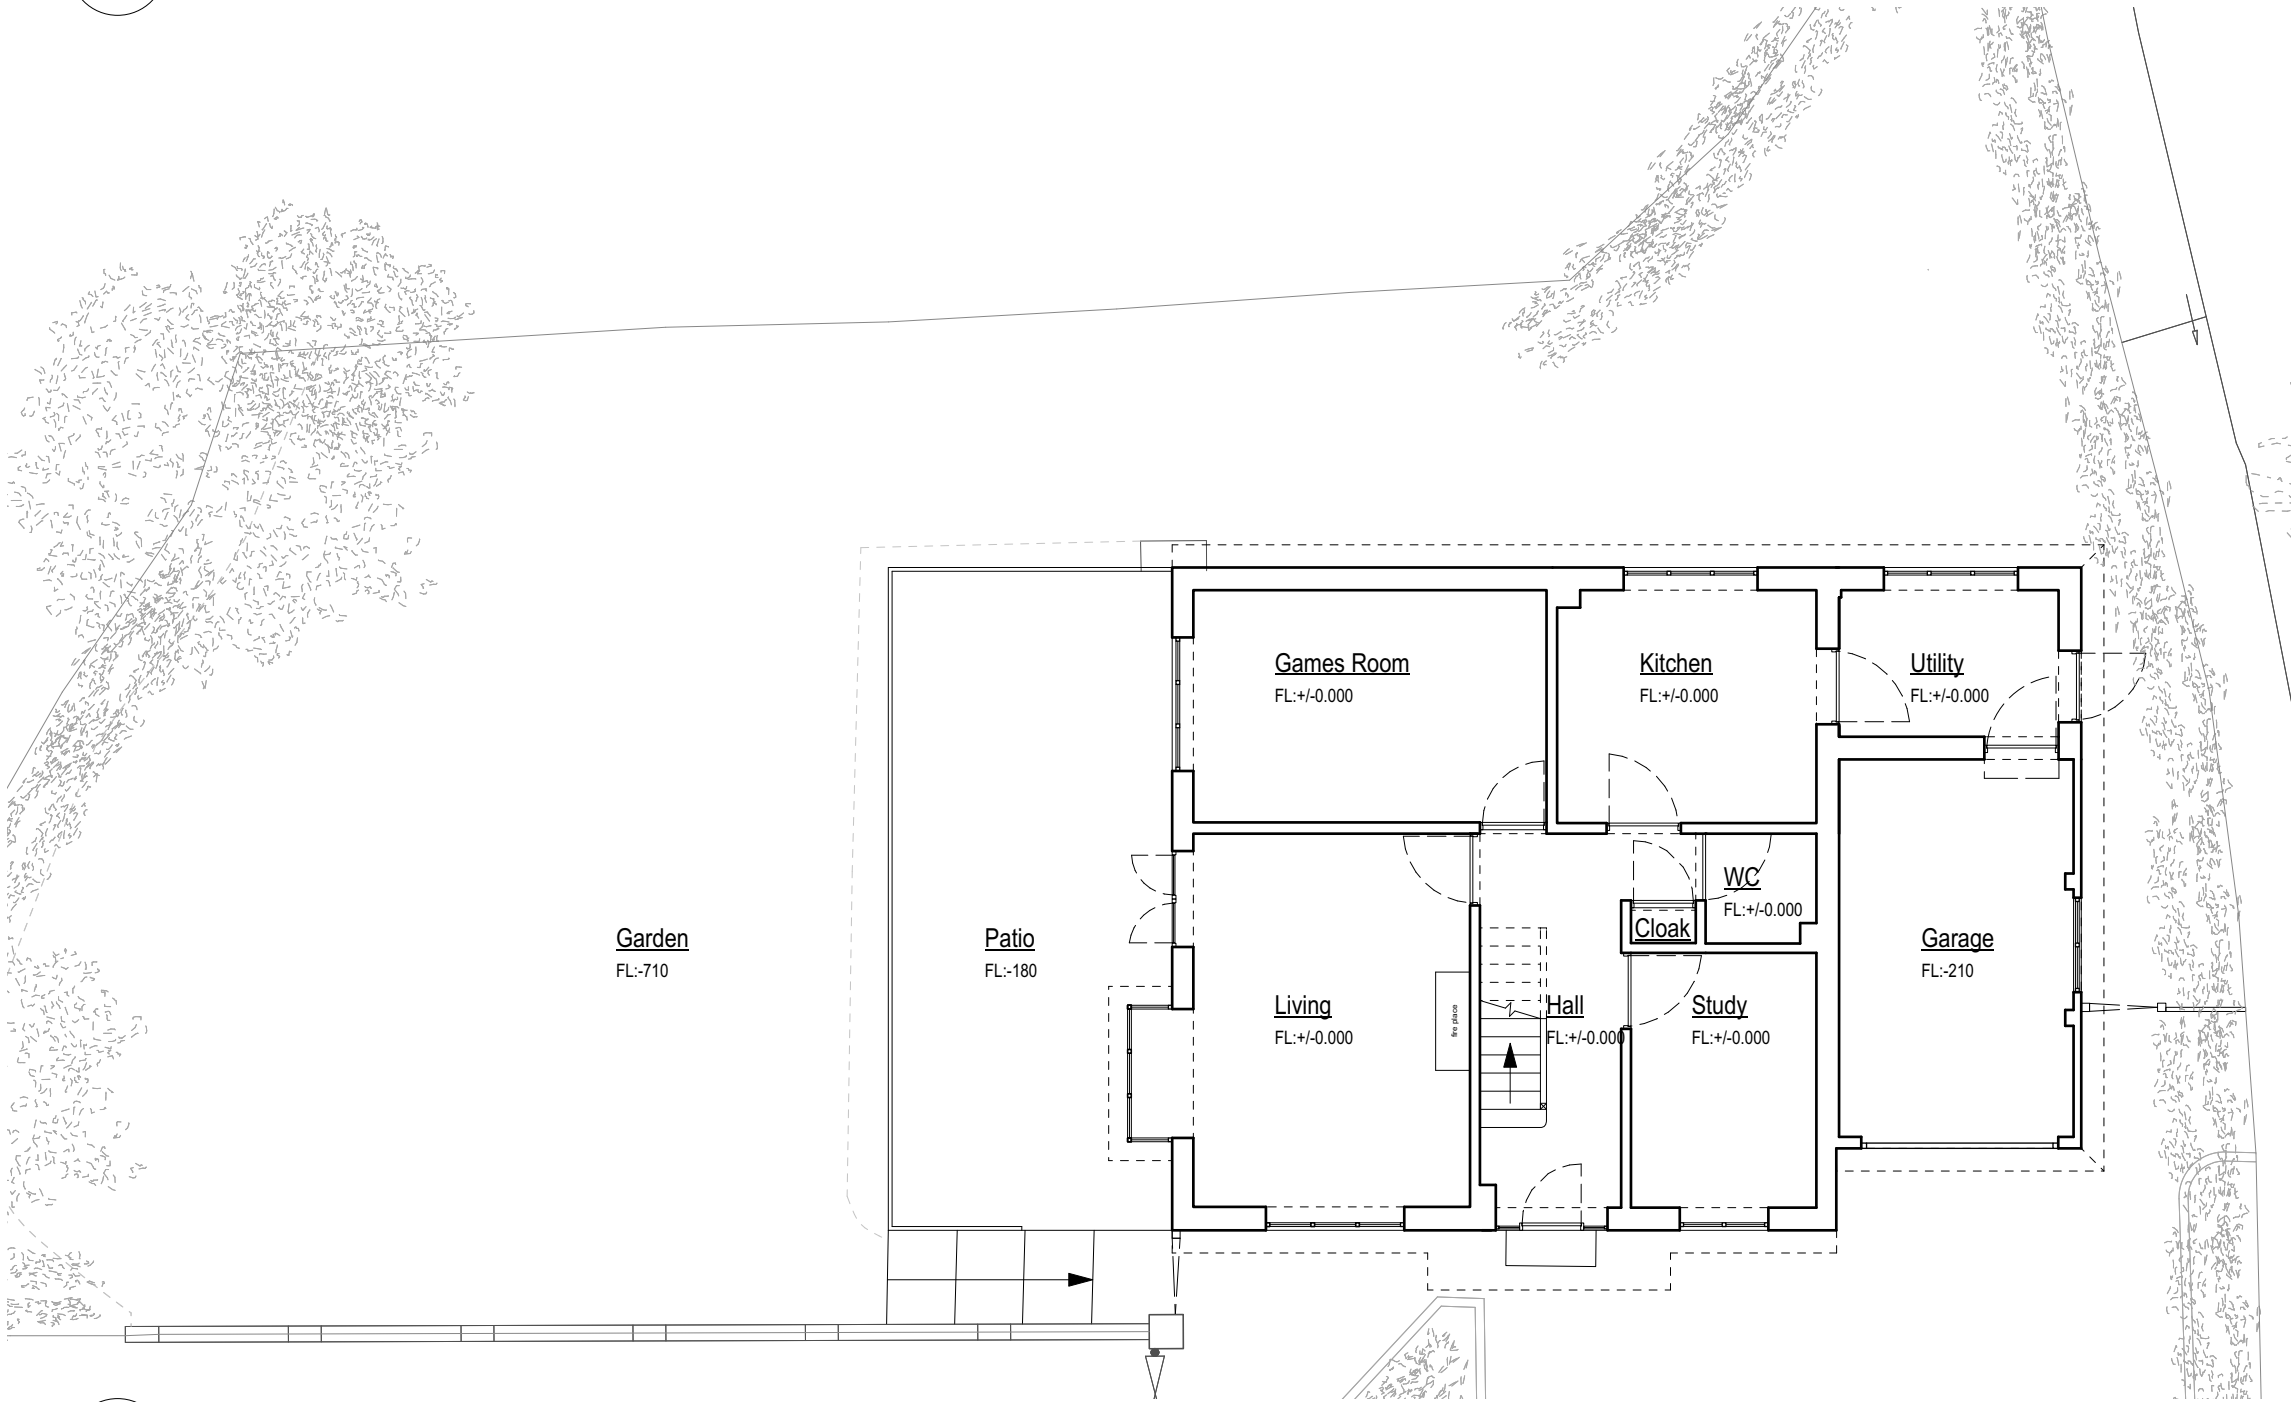

1 Existing Ground Floor Plan
Scale 1:100



6 Existing Rear Elevation
Scale 1:100

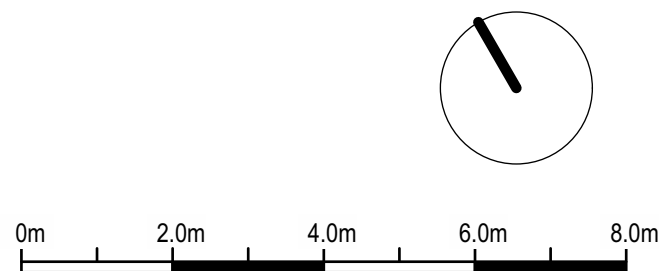

Existing Gross Internal Area	
Ground Floor	93 sqm
First Floor	62 sqm
Total	155 sqm

Rev: - Date: 26.04.2021 Description: Issued for Planning	Project: 17A Highfield Crescent Northwood, HA6 1EZ			
	Dwg no: 1701 / PL.01			
	Drawing: Existing Drawings			
	Date: April 2021 Scale: 1:100 @ A1			
		C RW	D EC	Rev: -
NOTES: Do not scale from this drawing. All dimensions in millimeters. All dimensions to be checked on site. All omissions and discrepancies to be reported to the architect immediately. This drawing is © 3s Architects Interiors Commercial. Use of these drawings must be authorised by 3s.				
T +44 (0)20 8332 99-66 F +91 W www.3s-ad.com E info@3s-ad.com 17A Princes Road, Richmond upon Thames, Surrey TW10 6DQ				

PLANNING